

PROPERTY DESCRIPTION

Lot 2
R.P. 79686
LOCALITY of TUMMAVILLE
SUBURB of TURALLIN

Area - 392.93 HA



STAGE 1 CONSTRUCTION	
	ACCESS ROAD
	NEW BUILDINGS
-12 LAYING SHEDS -MAINTENANCE SHED -MANURE PAD AND PONDS -ACCESS ROADS -ENTRY PACKHOUSE BUILDING AND CARPARKS -NEW BORE -MANAGERS RESIDENCE -MACHINERY BUILDING -FEED COMPLEX	
STAGE 2 CONSTRUCTION	
	ACCESS ROAD
	NEW BUILDINGS
-SOLAR ARRAY -ACCESS ROADS -PACKHOUSE/WAREHOUSE BUILDING AND-CARPARKS -WASTEWATER TREATMENT PLANT -STORE BUILDING	

TOOWOOMBA REGIONAL COUNCIL

APPROVED PLAN

referred to in Council's Decision Notice dated

29 April 2026

This plan is subject to conditions of Approval Number

MCUI/2020/1100/A

Assessment Manager



LANGTON BUILDING DESIGNS

KATIE LANGTON

0401 073 937

ELLERSLIE FARMS

240 TURALLIN ROAD, TURALLIN 4357

LBD 25-0302

AVONDALE CAGE FREE FARM


05 SITE PLAN

03/11/25 DA APPROVAL -RFI'S


G

1 Site Plan
1 : 10000


Wind Rating N3 Scale As indicated A3
Scale Bar 1:100
0 2 4m

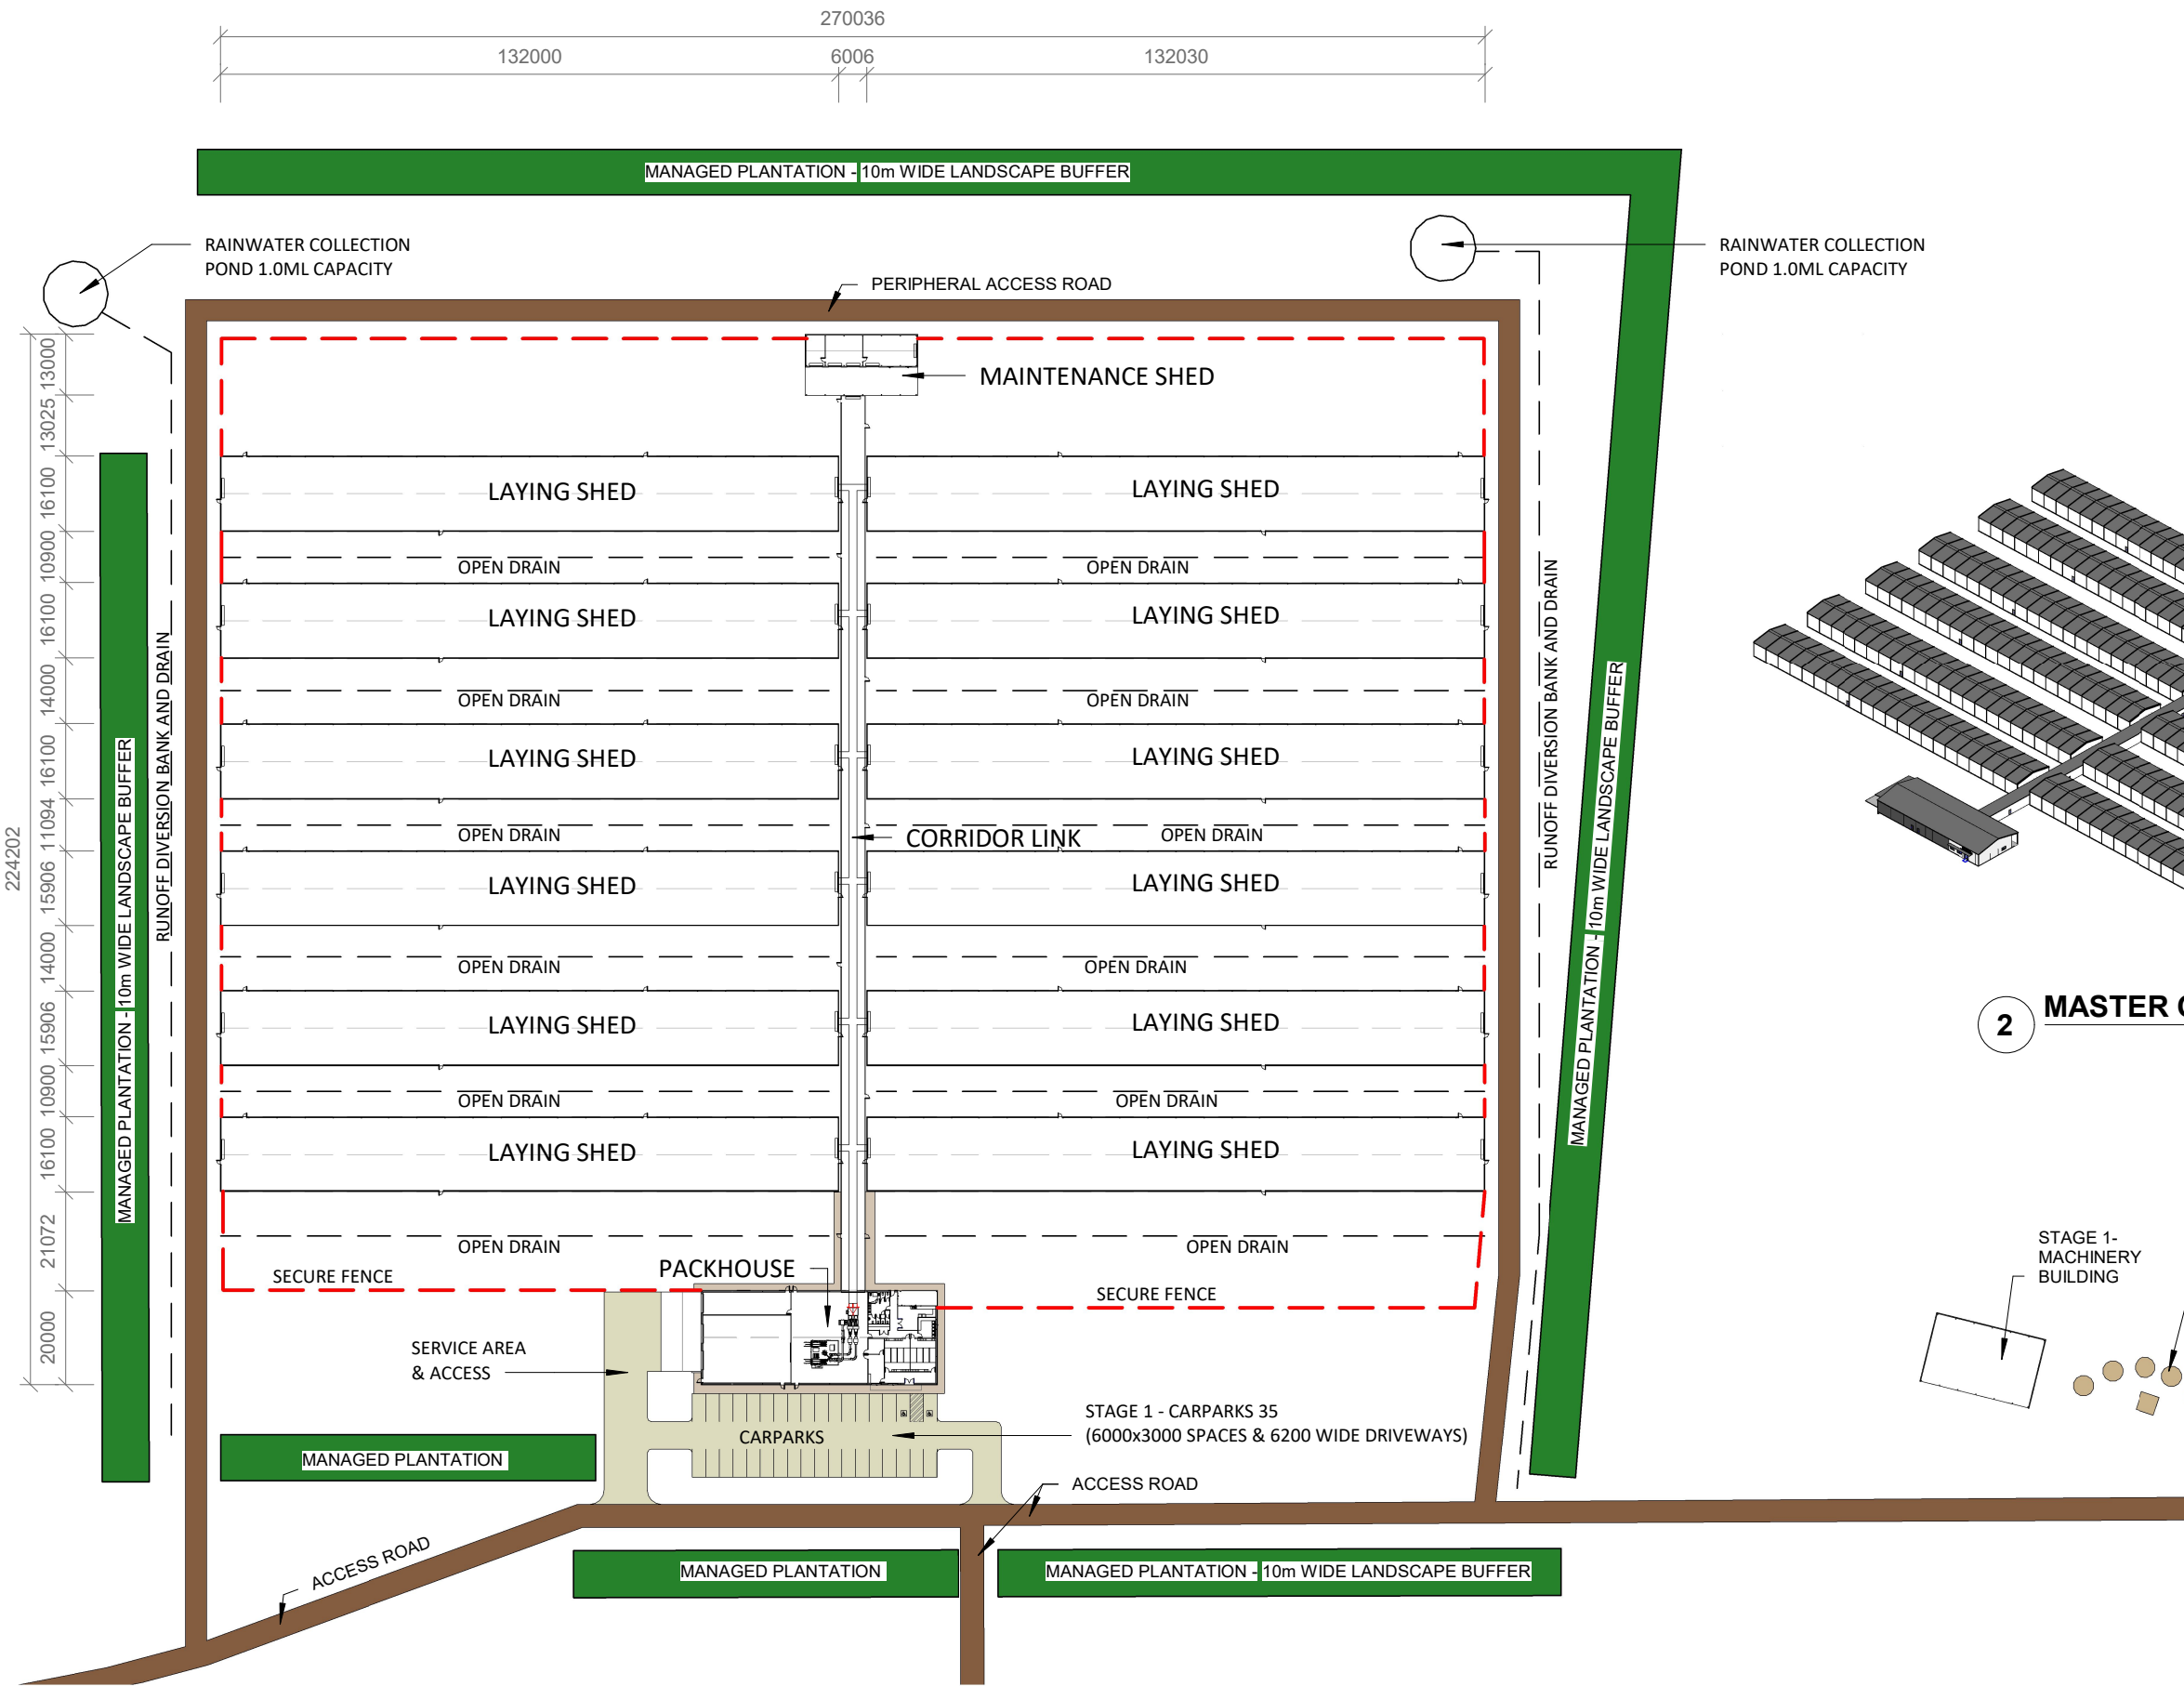

1 Master Floor Plan
1 : 1500

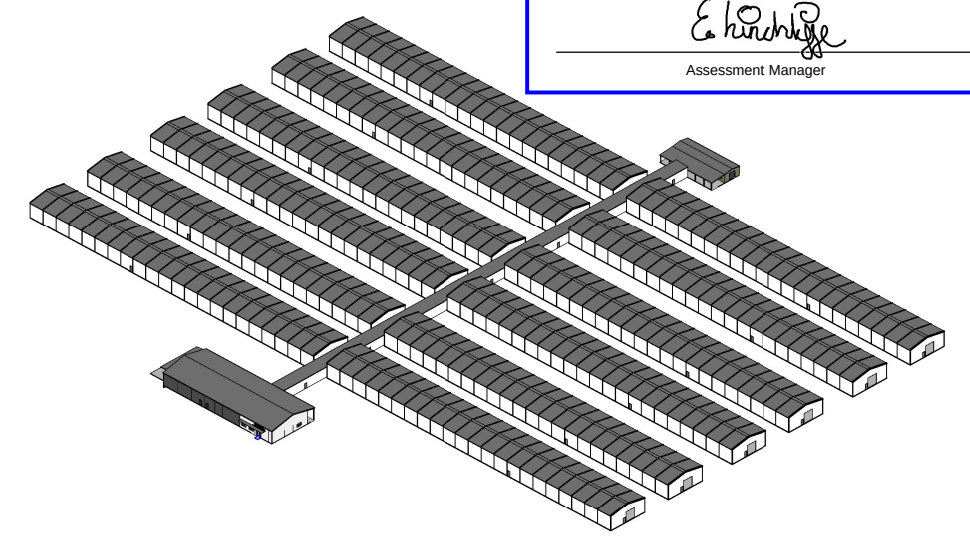

2 MASTER OVERVIEW

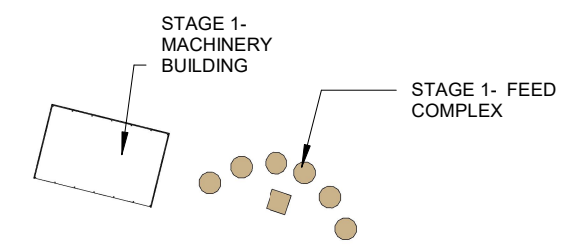

TOOWOOMBA REGIONAL COUNCIL

APPROVED PLAN



referred to in Council's Decision Notice dated
29 April 2026

This plan is subject to conditions of Approval Number
MCUI/2020/1100/A

E. Kitching
Assessment Manager



LANGTON BUILDING DESIGNS
KATIE LANGTON
0401 073 937

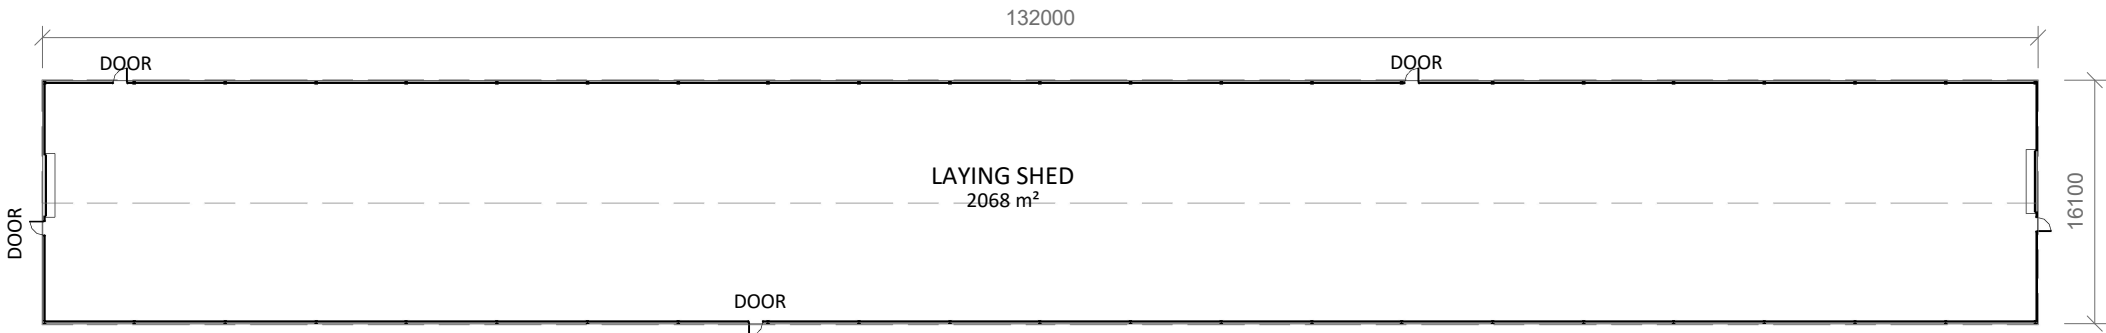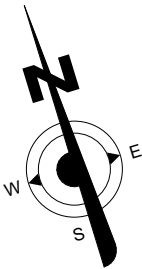

1 **Proposed Floor Plan**
1 : 500

TOOWOOMBA REGIONAL COUNCIL

APPROVED PLAN

referred to in Council's Decision Notice dated

29 April 2026

This plan is subject to conditions of Approval Number


MCUI/2020/1100/A

Assessment Manager

GFA AREA TABLE

BUILDING GFA	2125 m ²
--------------	---------------------



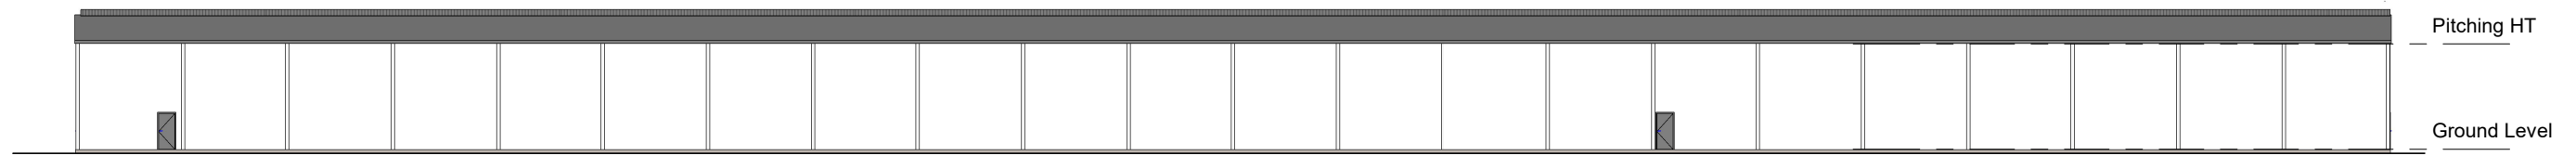

TOOWOOMBA REGIONAL COUNCIL


APPROVED PLAN

referred to in Council's Decision Notice dated
29 April 2026


This plan is subject to conditions of Approval Number
MCUI/2020/1100/A

E. Kuschke
Assessment Manager


1 NORTH ELEVATION
1 : 400

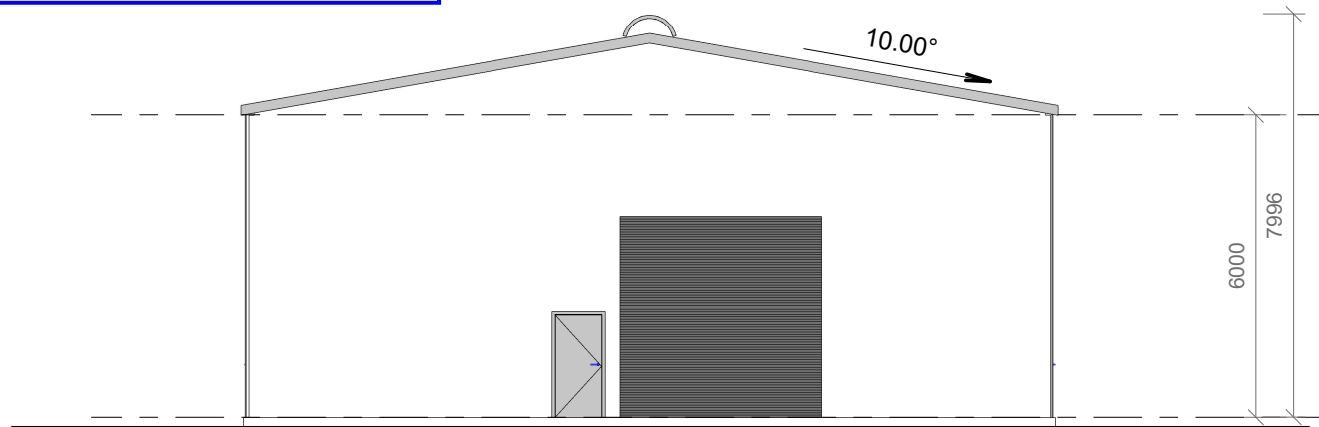

3 EAST ELEVATION.
1 : 150

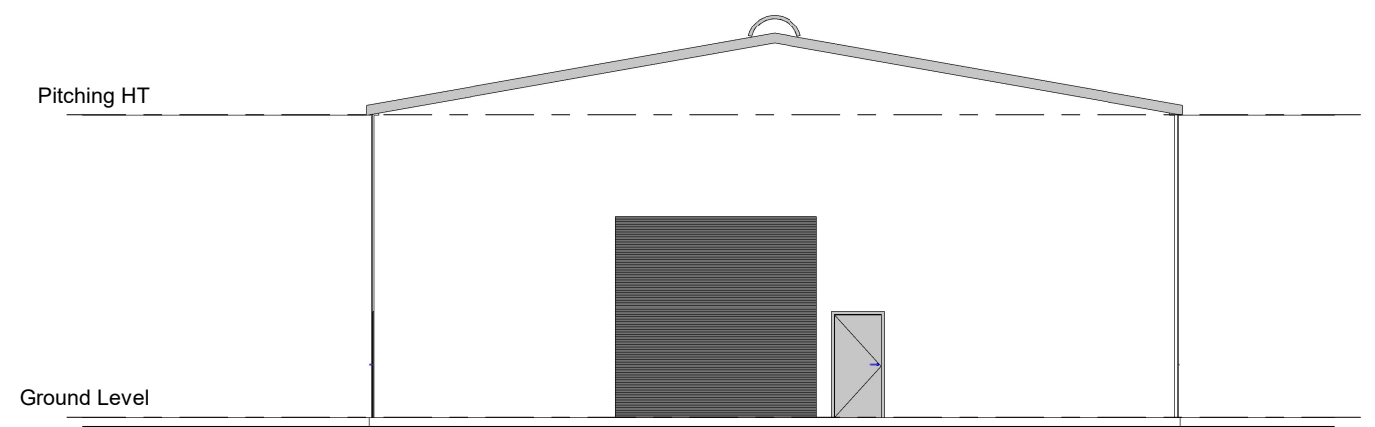

2 WEST ELEVATION.
1 : 150

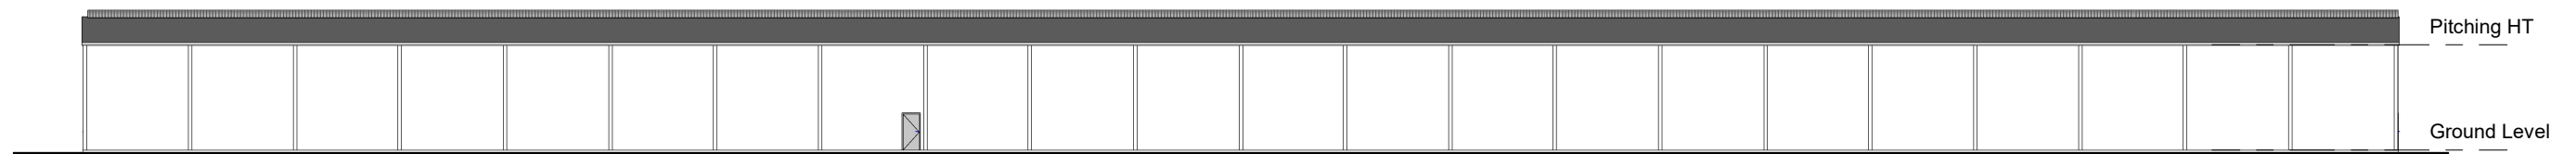

4 SOUTH ELEVATION
1 : 400



AVONDALE CAGE FREE FARM
840,000 BIRD DA APPLICATION
DA07 - PICTORIAL FARM ENTRY
SUBMISSION ISSUE 20-03-20

TOOWOOMBA REGIONAL COUNCIL

APPROVED PLAN

referred to in Council's Decision Notice dated

14 September 2020

This plan is subject to conditions of Approval Number

MCUI/2020/1100

[Signature]
Assessment Manager

TOOWOOMBA REGIONAL COUNCIL

APPROVED PLAN

referred to in Council's Decision Notice dated

29 April 2026


This plan is subject to conditions of Approval Number

MCUI/2020/1100/A

INDICATIVE SCALE - metres

[Signature]
Assessment Manager





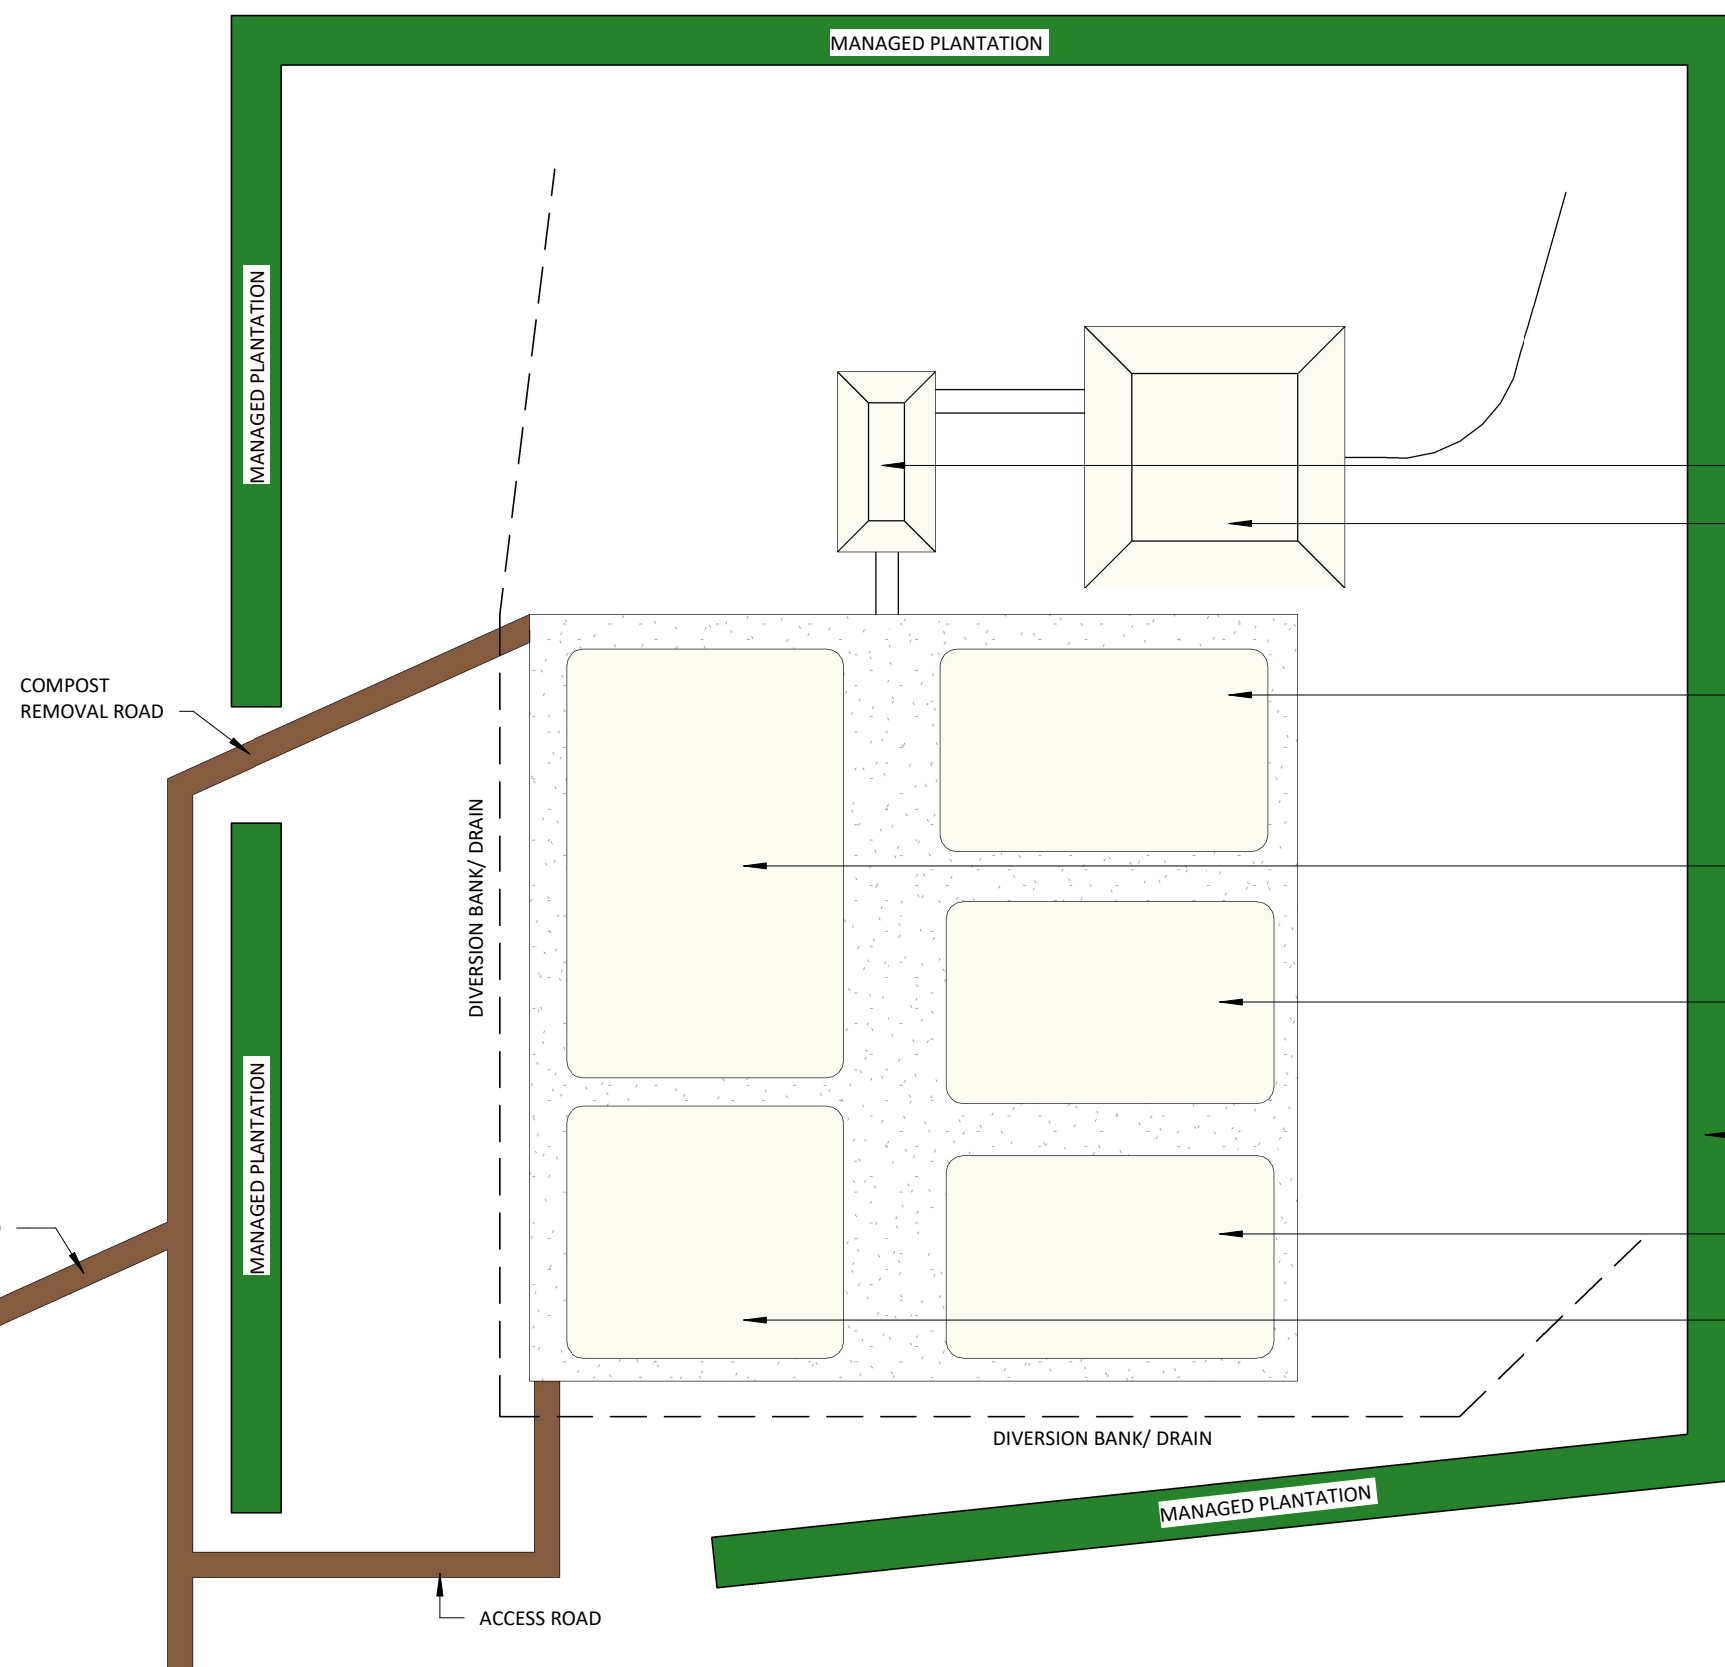

BURIAL PITS
3 x 65m x 40m & 1 x 50m x 55m
0.9m ABOVE NS.
1.0% GRADE TO DRAIN TO
SEDIMENTATION POND WEIR.



0401 073 937

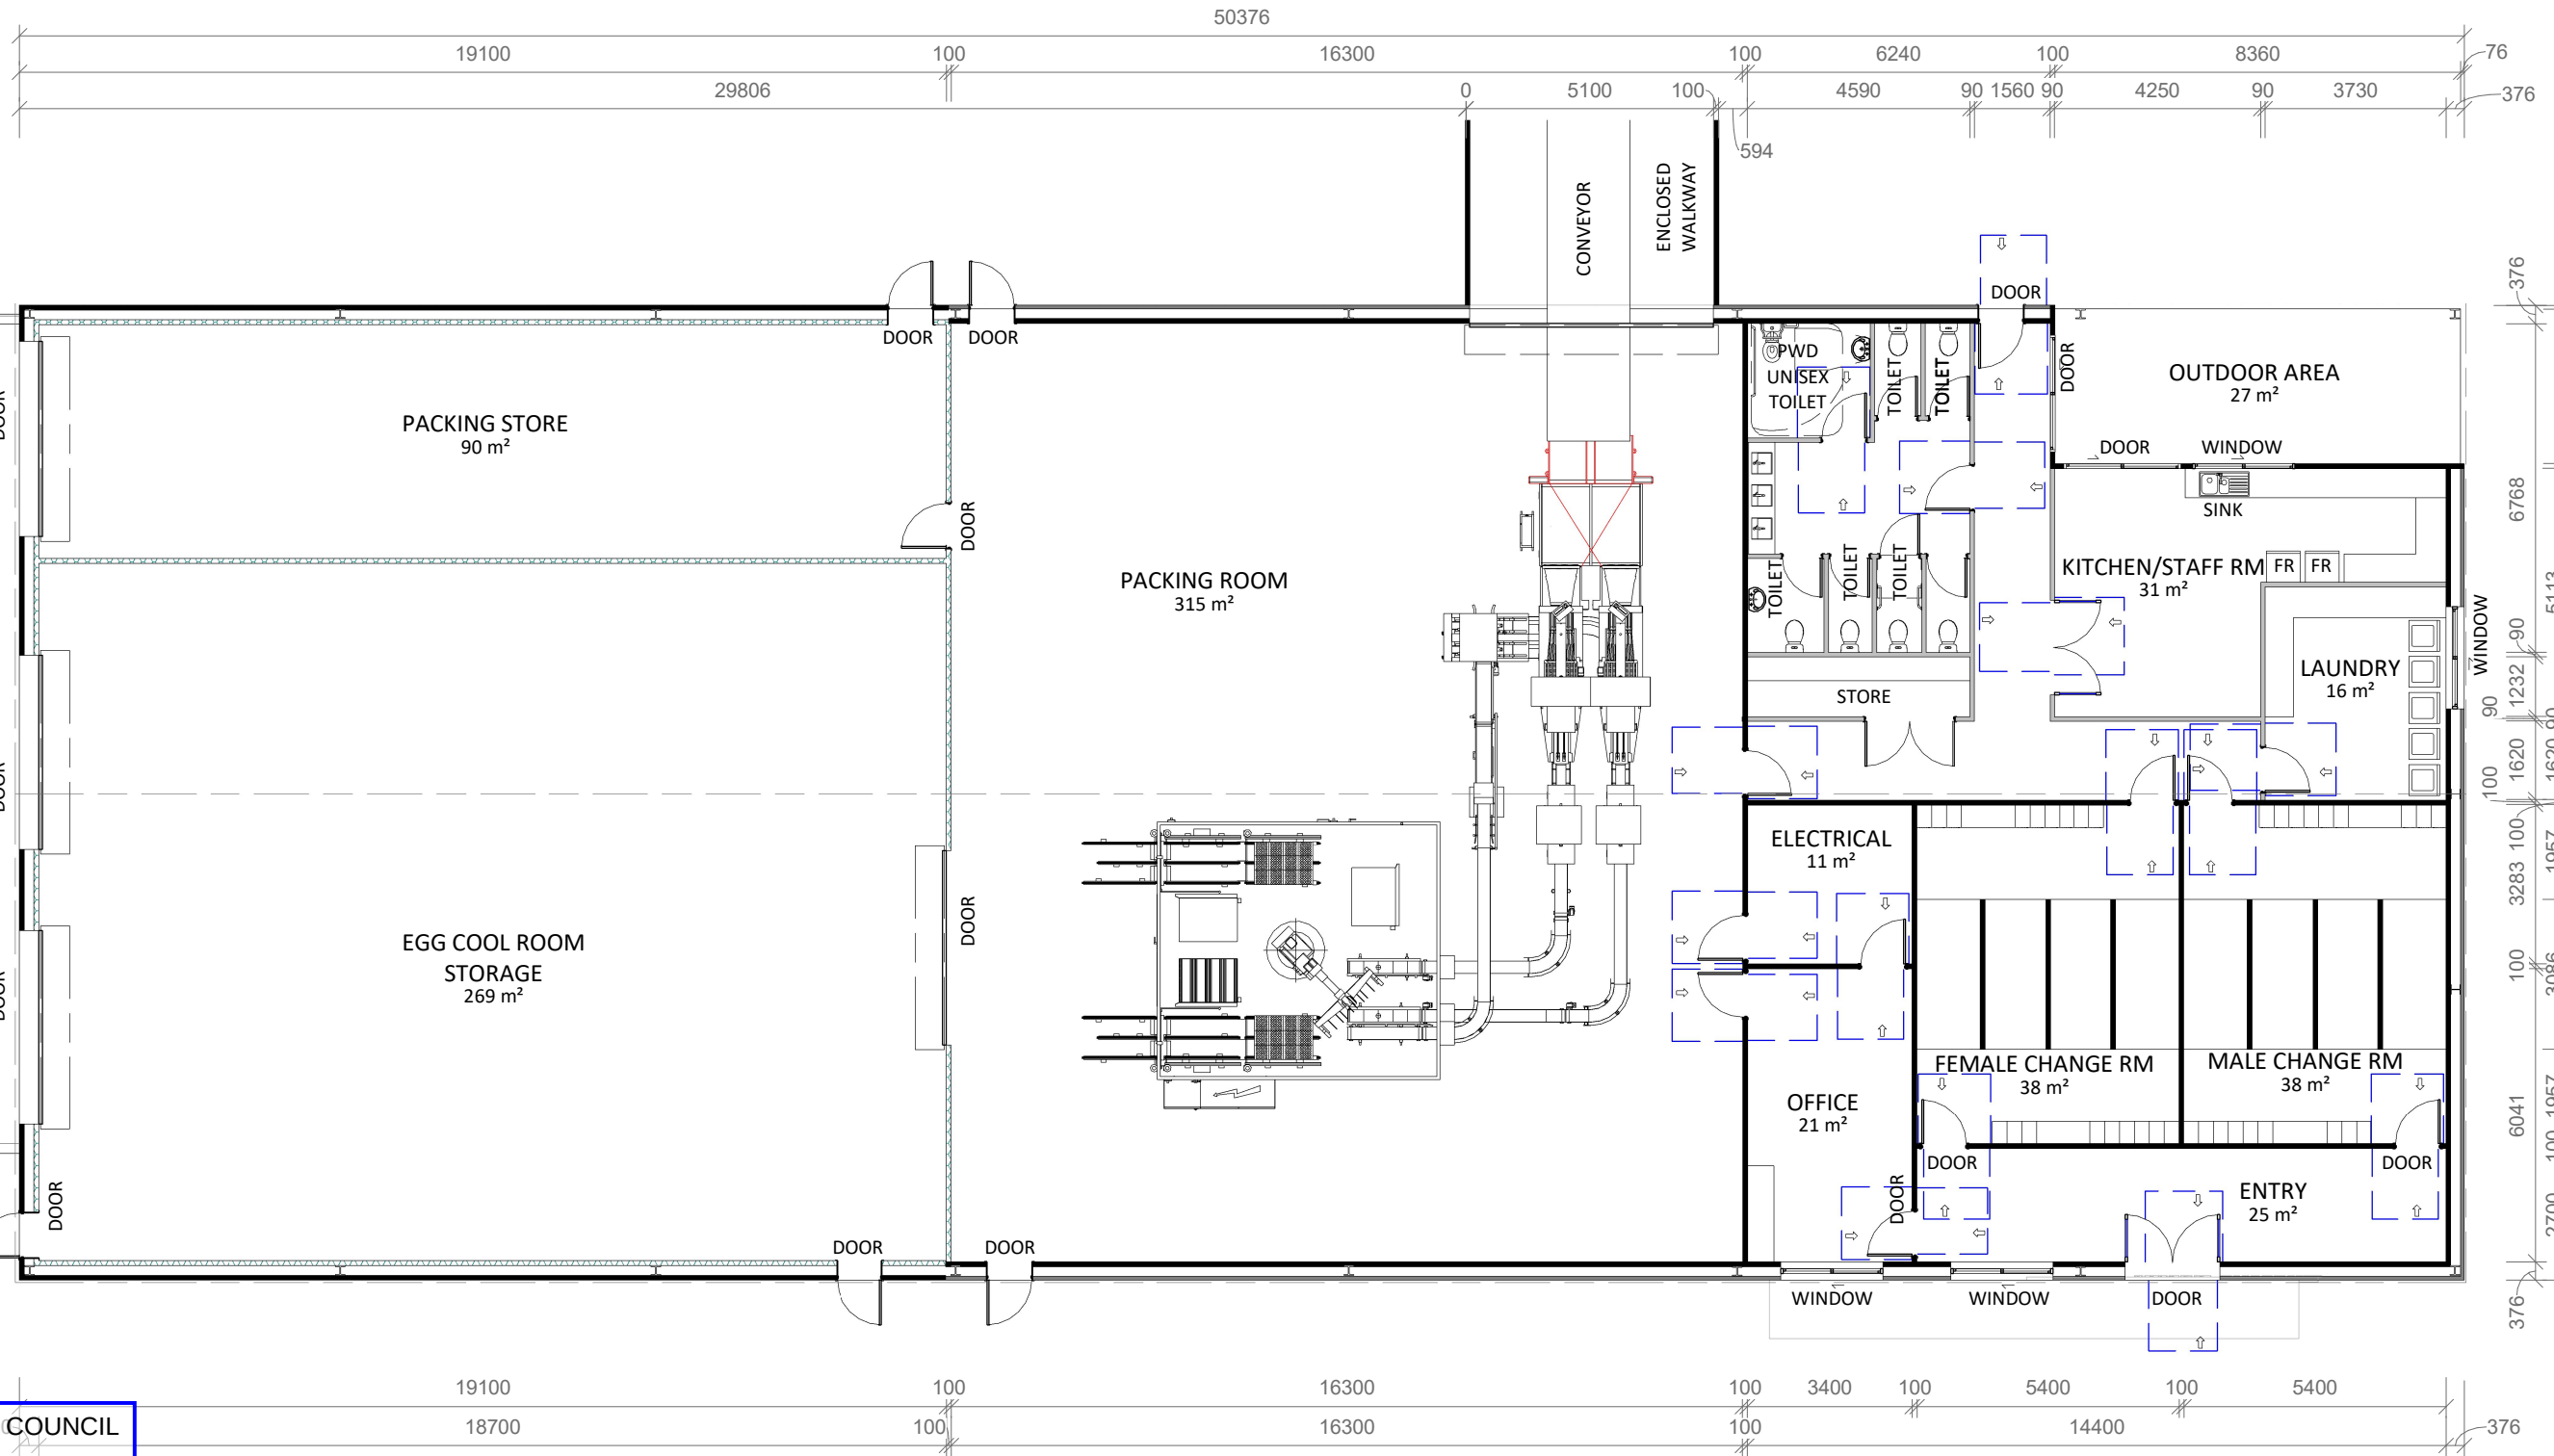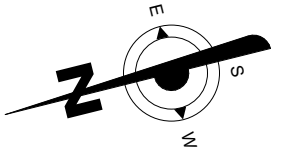

TOOWOOMBA REGIONAL COUNCIL

APPROVED PLAN

referred to in Council's Decision Notice dated

29 April 2026

This plan is subject to conditions of Approval Number


MCUI/2020/1100/A

Assessment Manager

1 Proposed Floor Plan
1 : 150

GFA AREA TABLE	
EXTERNAL DOCKING AREA	148 m ²
EXTERNAL OUTDOOR AREA	27 m ²
INTERNAL AMENITIES AREAS GFA	271 m ²
INTERNAL PACKING AREA GFA	329 m ²
INTERNAL STORAGE AREA GFA	383 m ²
Grand total	1158 m ²



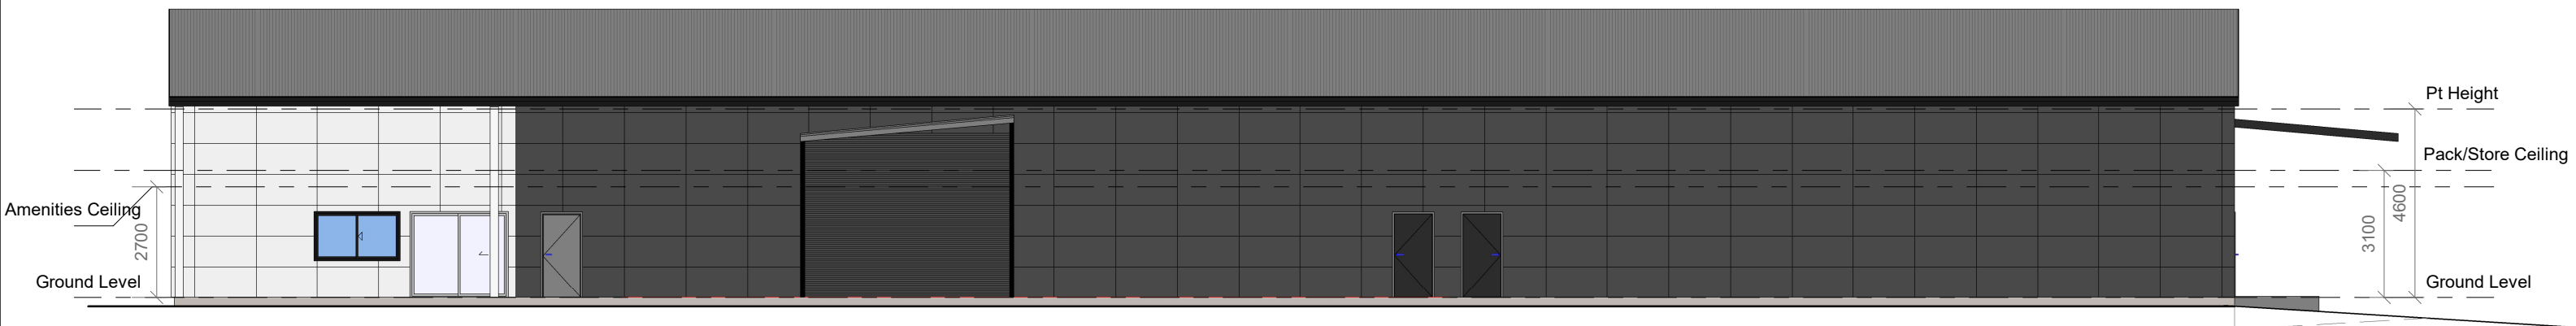


1 NORTH ELEVATION
1 : 150


TOOWOOMBA REGIONAL COUNCIL
APPROVED PLAN
referred to in Council's Decision Notice dated
29 April 2026
This plan is subject to conditions of Approval Number
MCUI/2020/1100/A
E. Langan
Assessment Manager



2 WEST ELEVATION
1 : 150

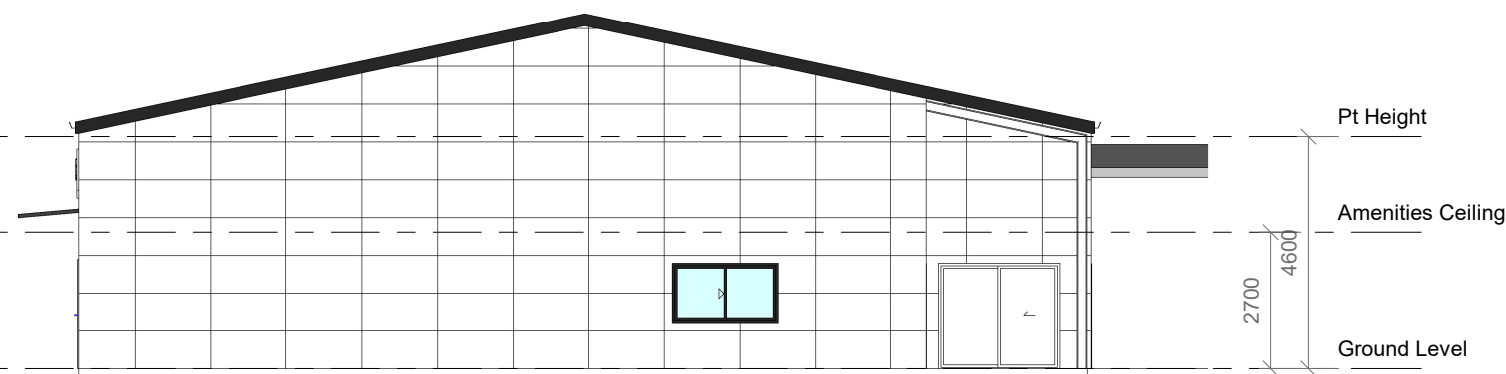


3 EAST ELEVATION
1 : 150

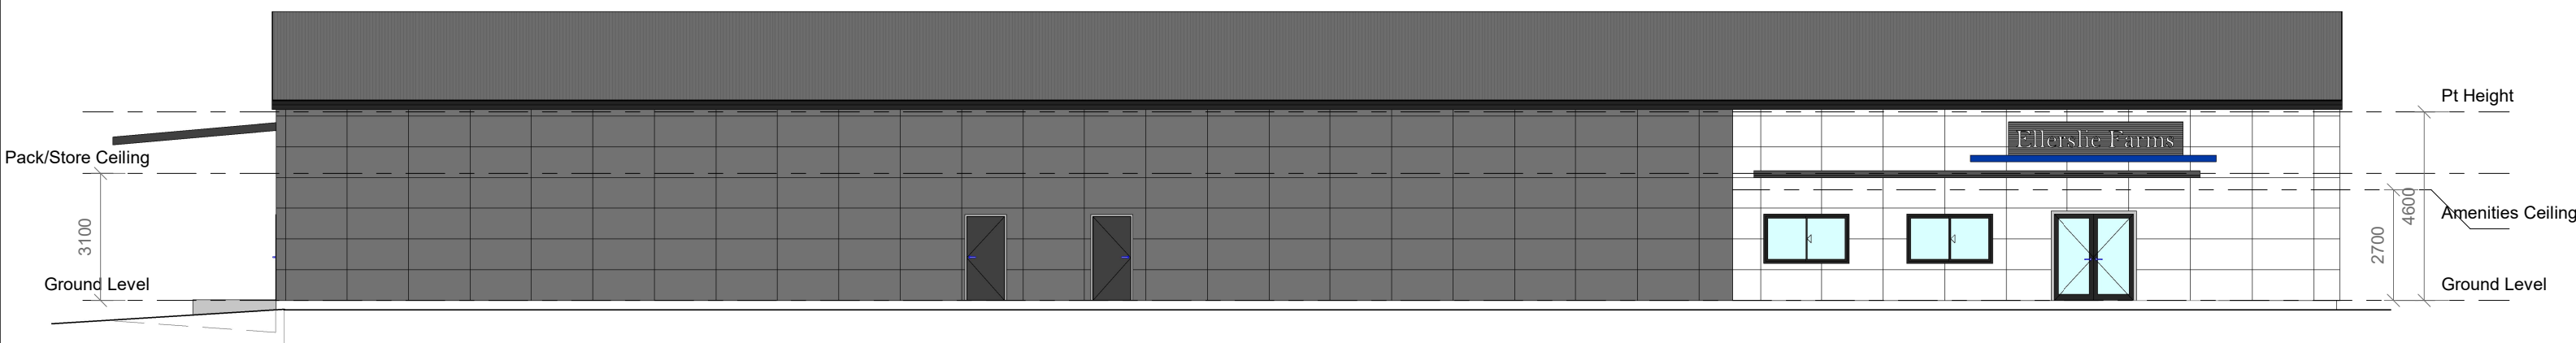

4 SOUTH ELEVATION
1 : 150



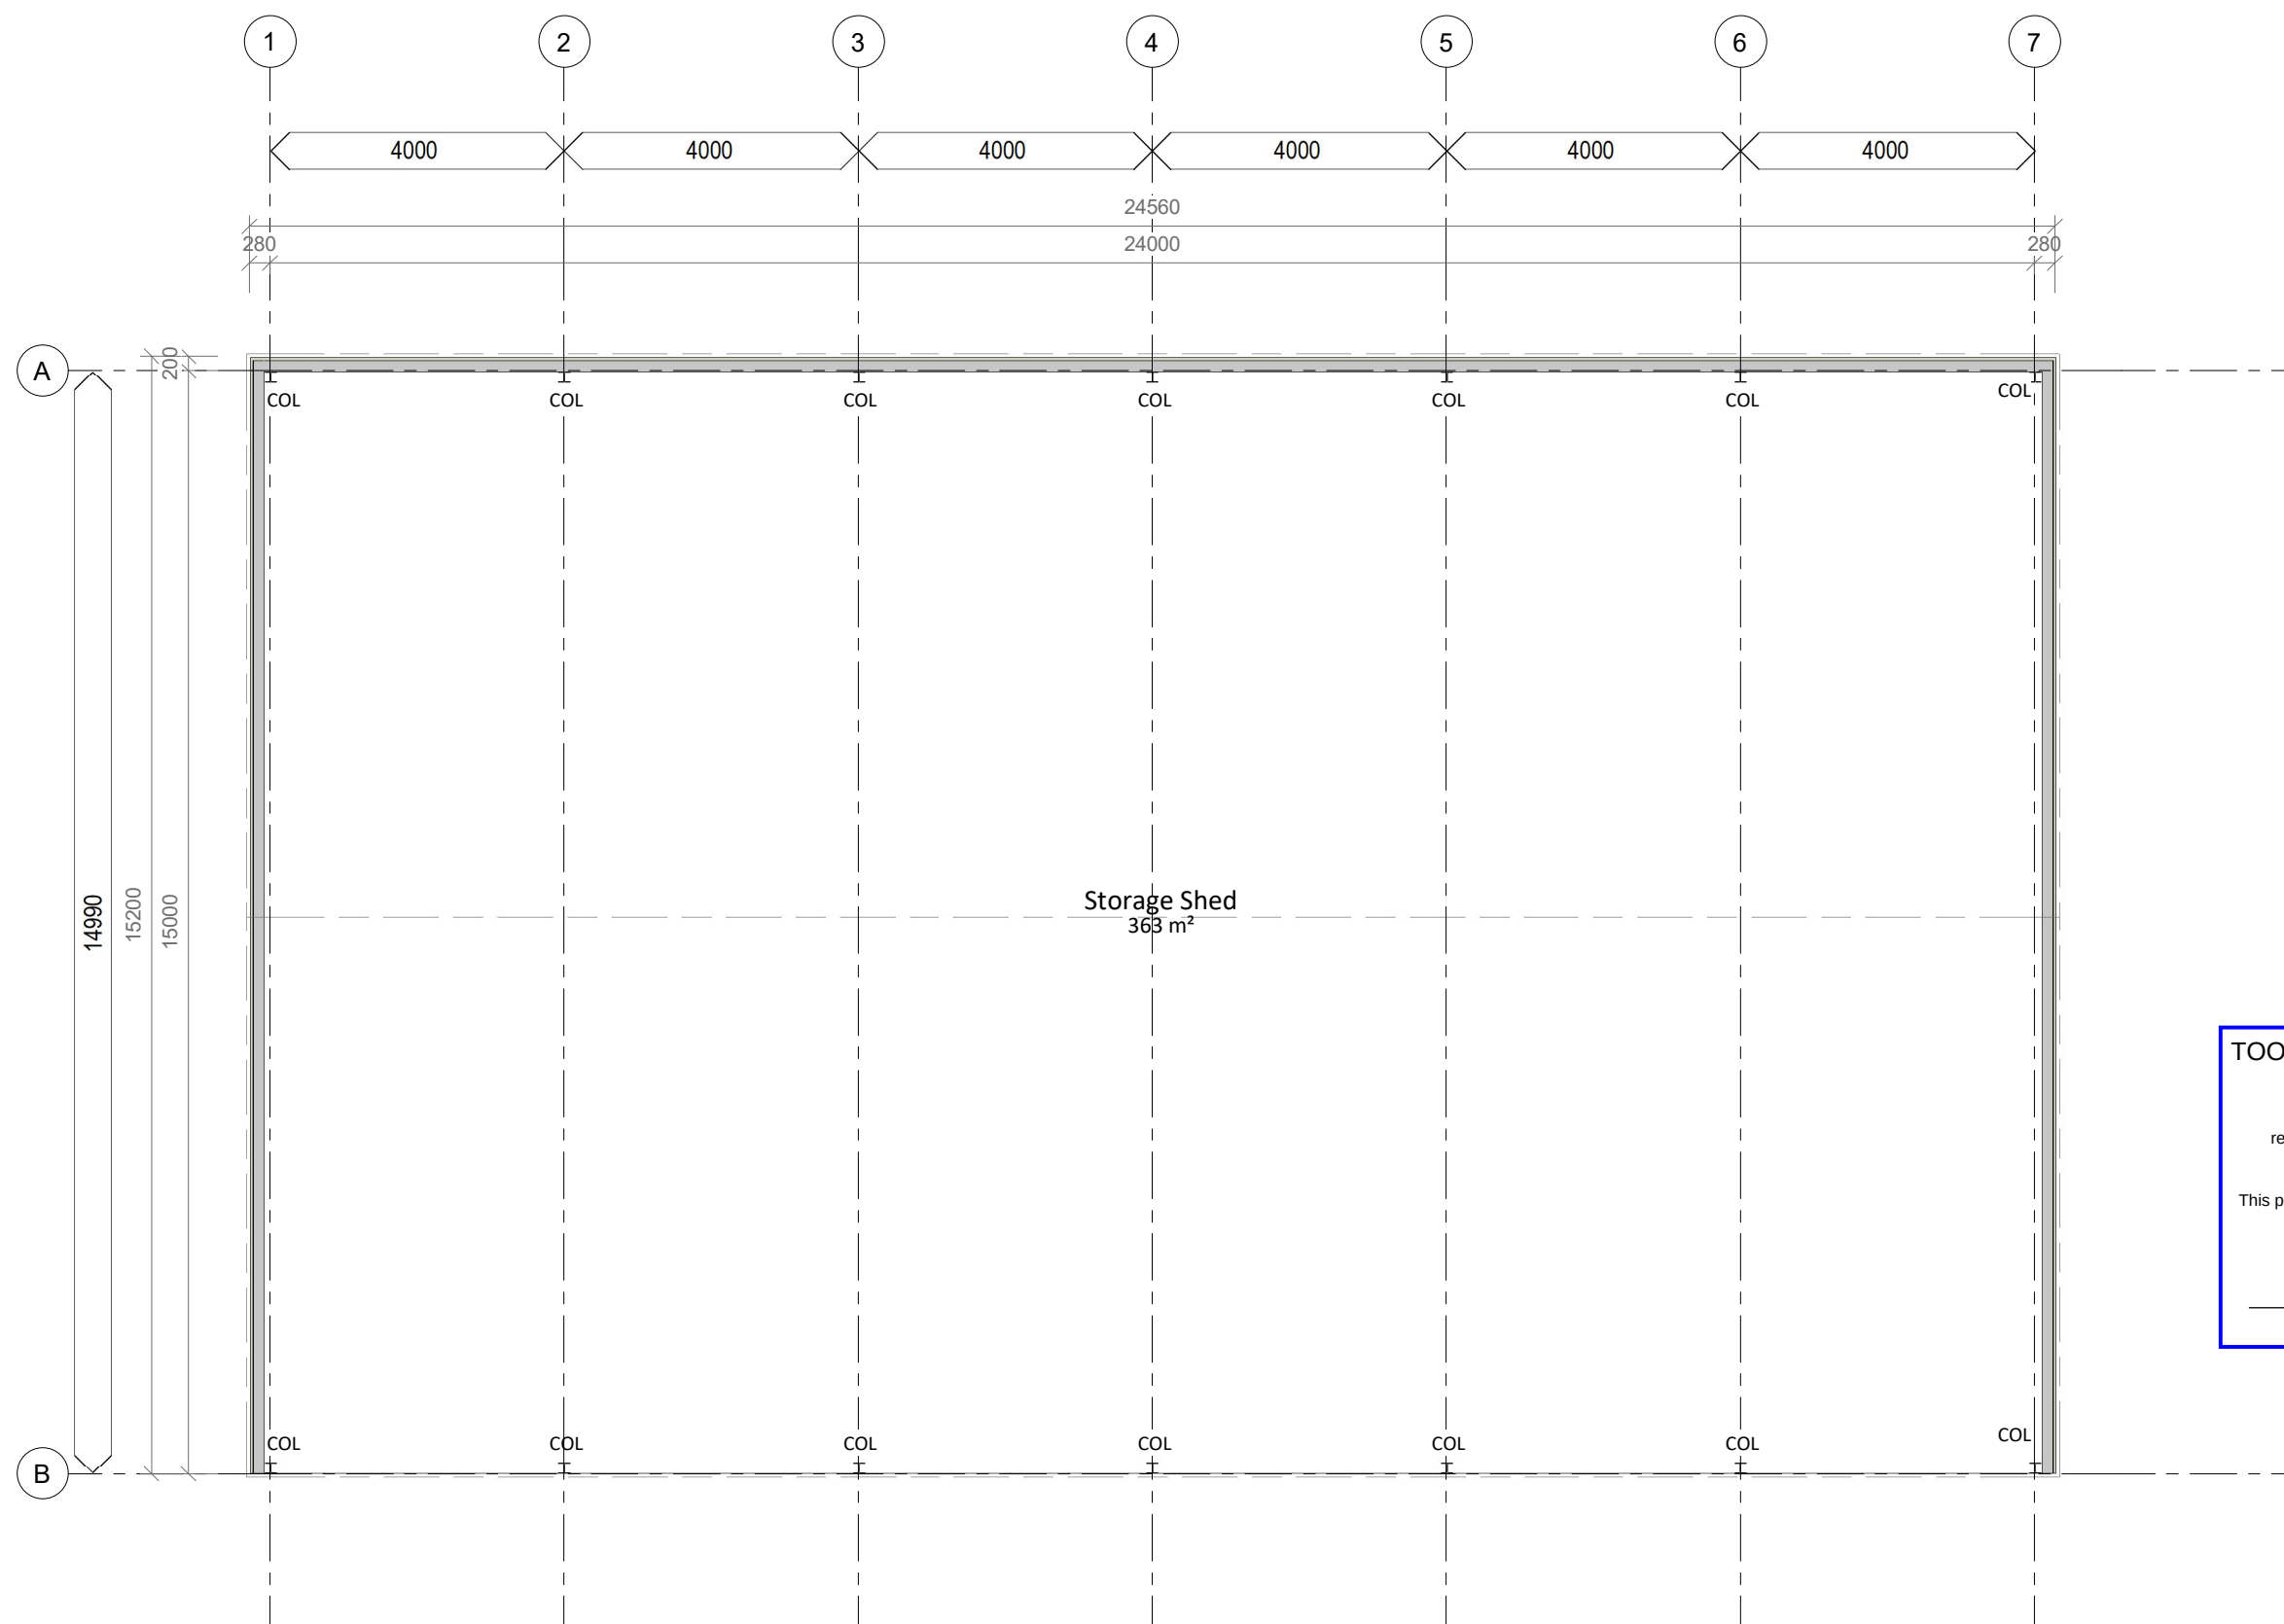

TOOWOOMBA REGIONAL COUNCIL

APPROVED PLAN

referred to in Council's Decision Notice dated
29 April 2026


This plan is subject to conditions of Approval Number
MCUI/2020/1100/A

E. Kuschke
Assessment Manager


GFA Area		
	Area	373 m ²
Grand total		373 m ²

1 MACHINERY SHED FLOOR PLAN
1 : 100



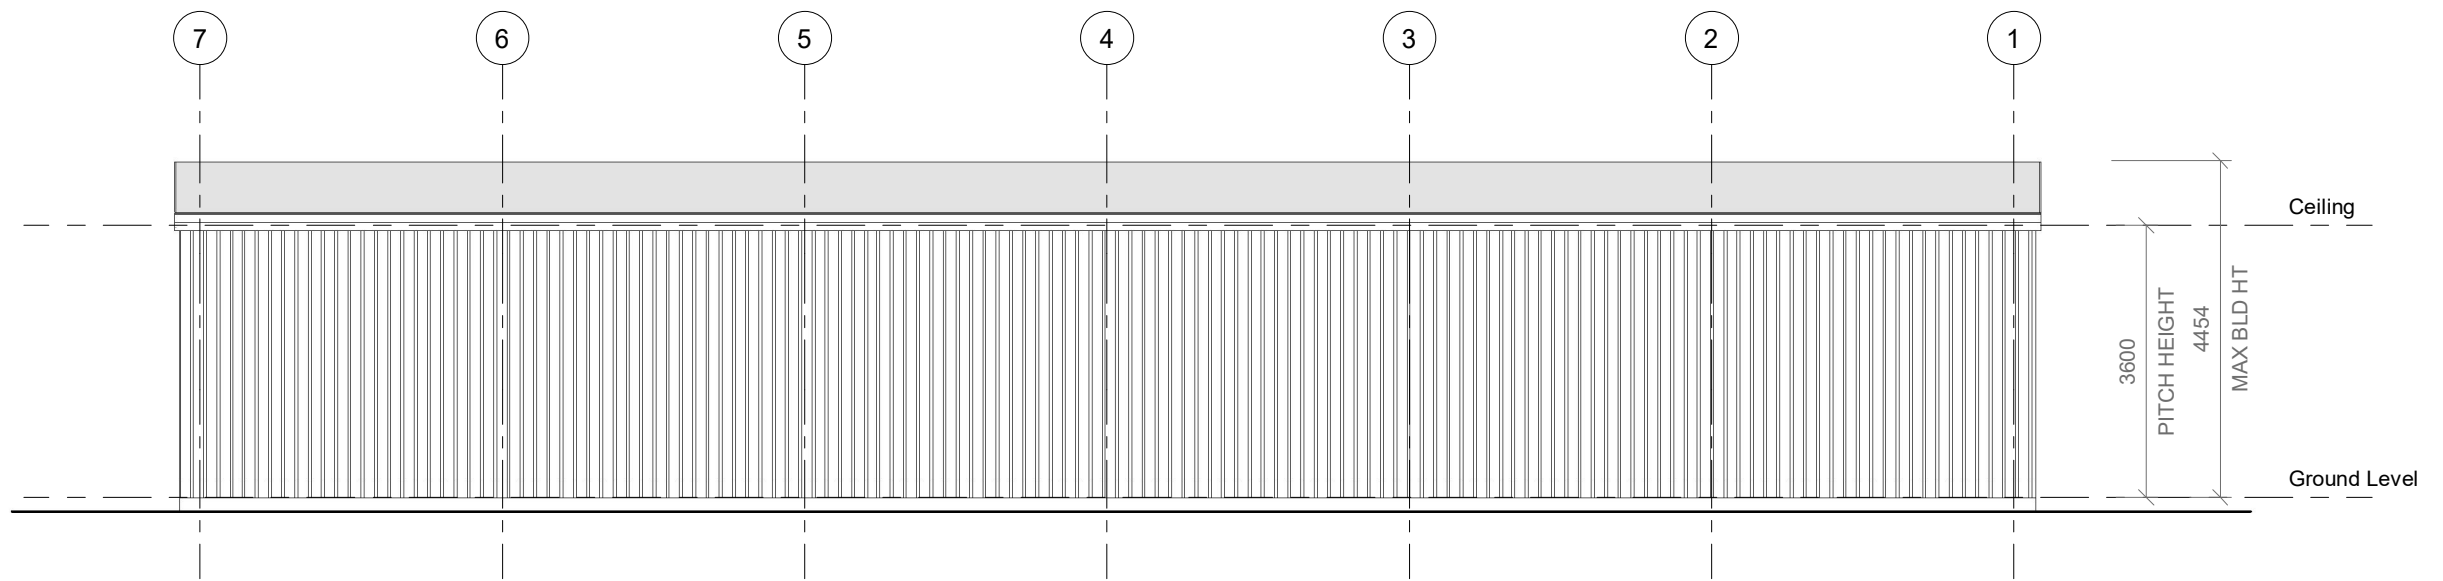


1 SOUTHERN ELEVATION
1 : 100

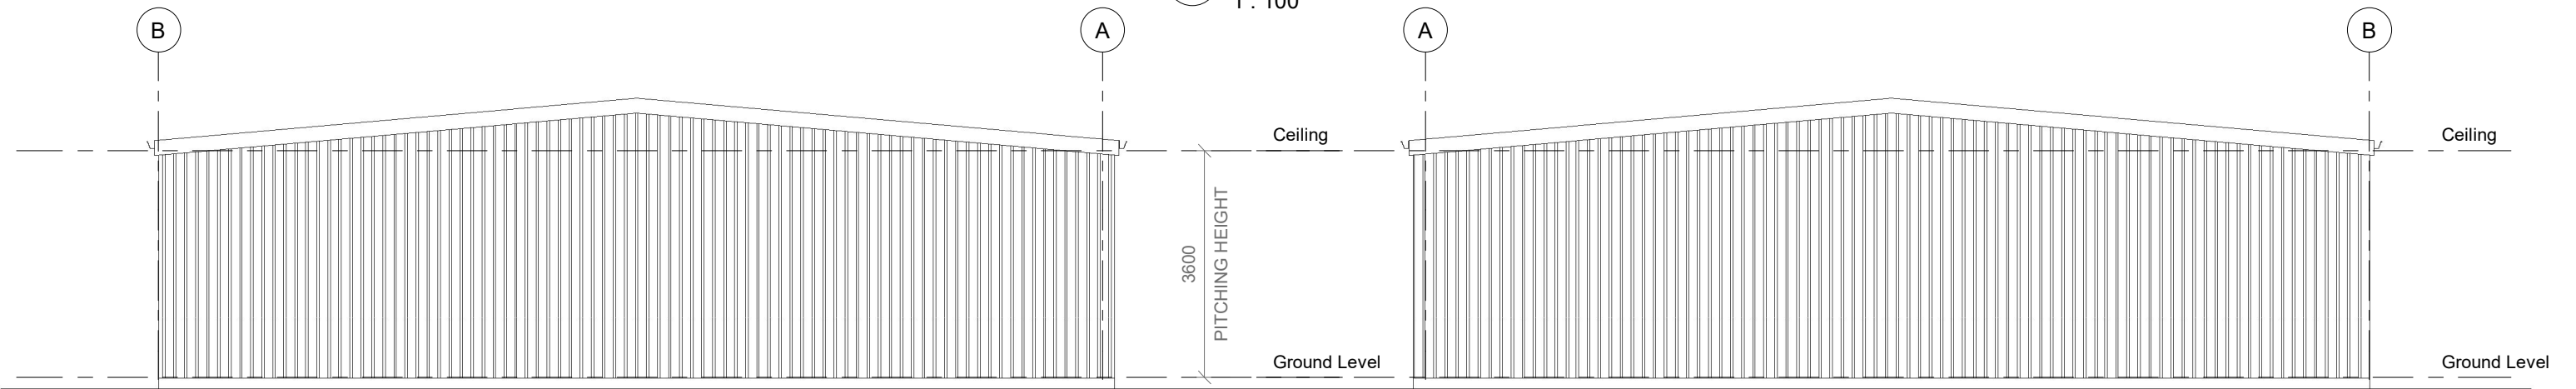

2 WESTERN ELEVATION
1 : 100

3 EASTERN ELEVATION
1 : 100


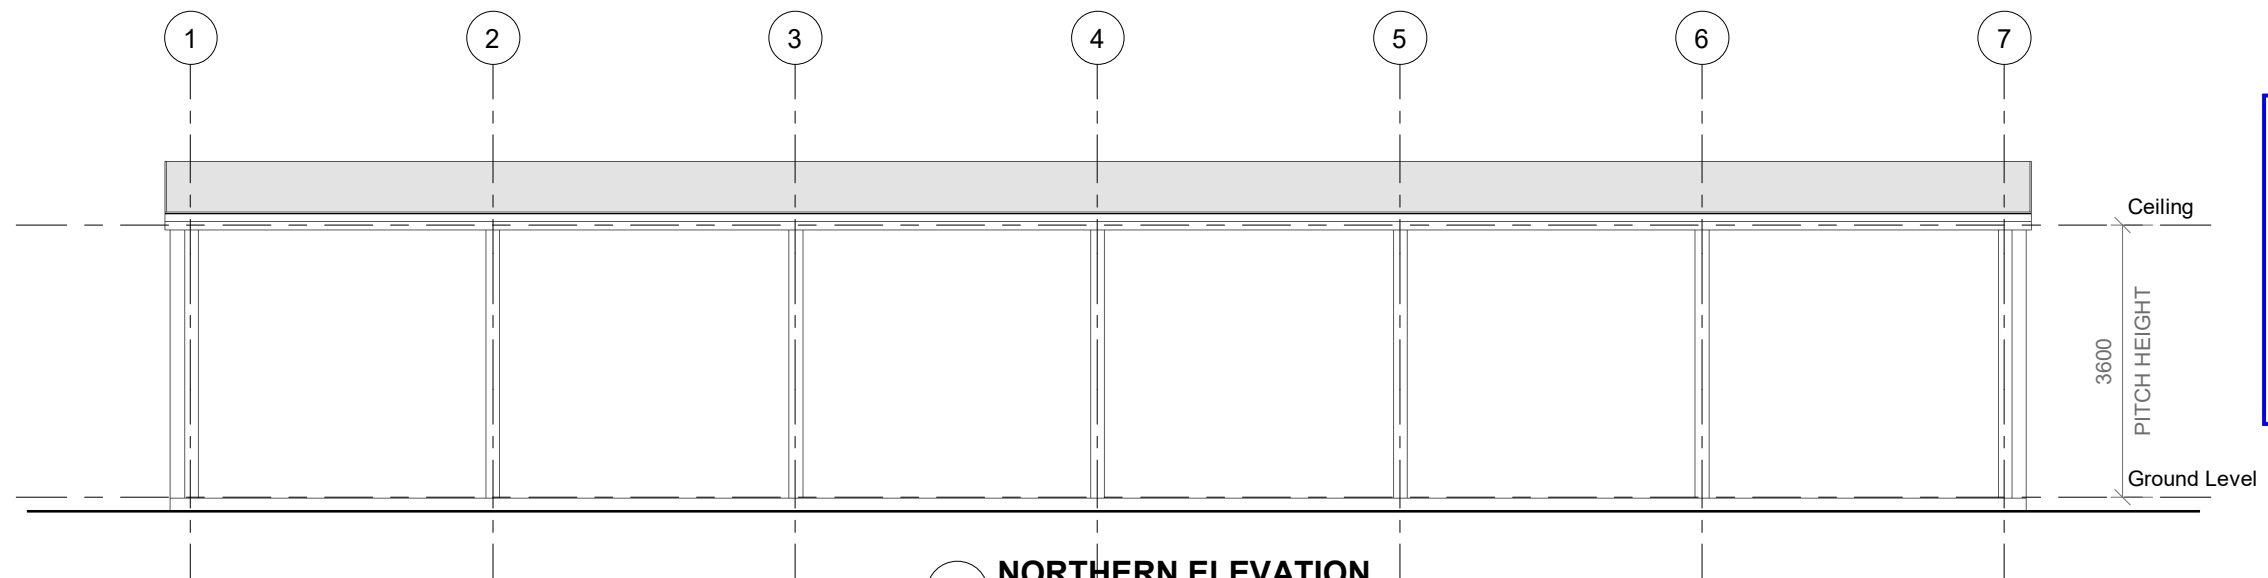


4 NORTHERN ELEVATION
1 : 100

TOOWOOMBA REGIONAL COUNCIL
APPROVED PLAN
referred to in Council's Decision Notice dated
29 April 2026
This plan is subject to conditions of Approval Number
MCUI/2020/1100/A
E. Kitching
Assessment Manager




LANGTON BUILDING DESIGNS
KATIE LANGTON
0401 073 937

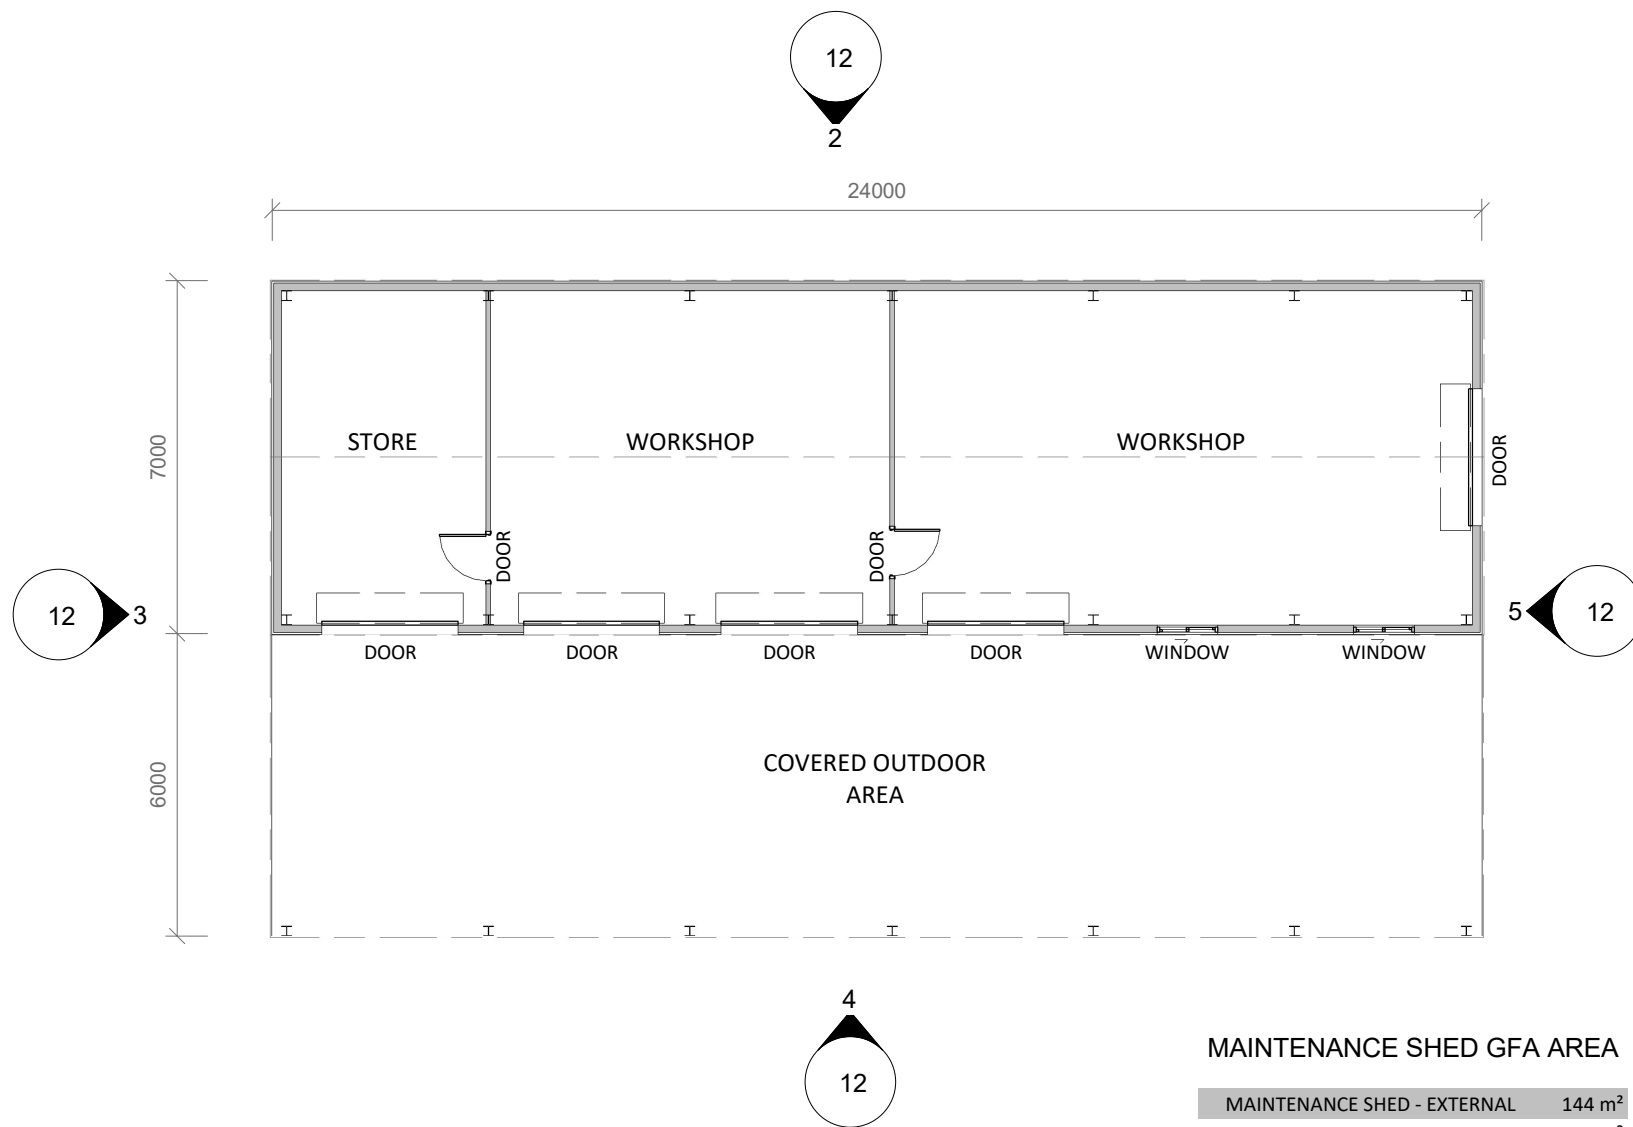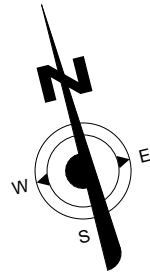


1 Maintenance Shed
1 : 150

MAINTENANCE SHED GFA AREA


MAINTENANCE SHED - EXTERNAL	144 m ²
MAINTENANCE SHED - INTERNAL	168 m ²
Grand total	312 m ²

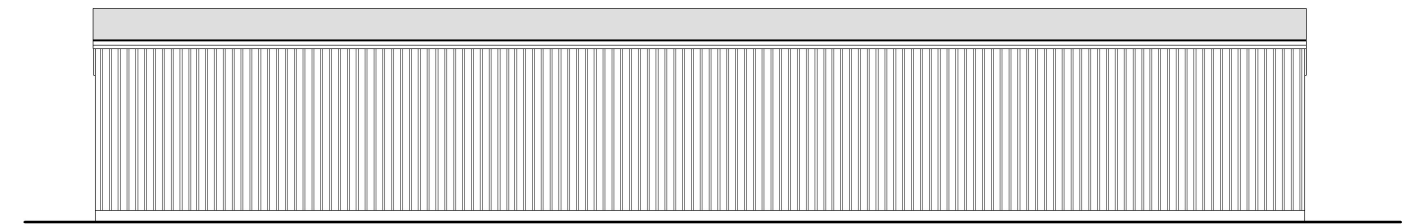


2 MAINTENANCE SHED -ELEVATION 1
1 : 150

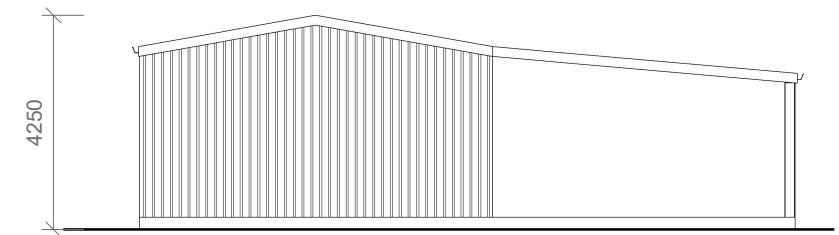

3 MAINTENANCE SHED ELEVATION 2
1 : 150


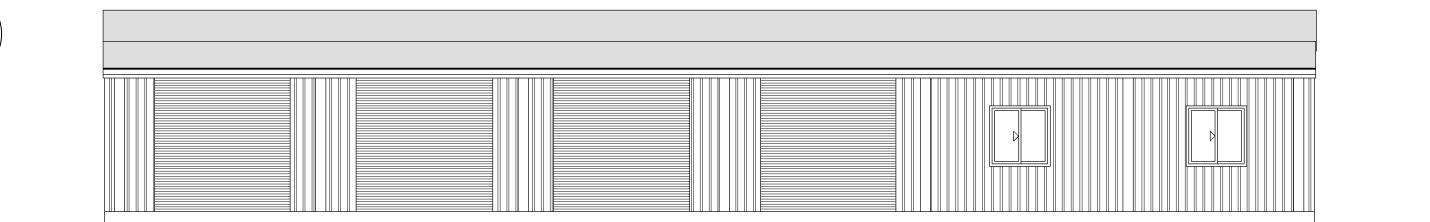


4 MAINTENANCE SHED ELEVATION 3
1 : 150

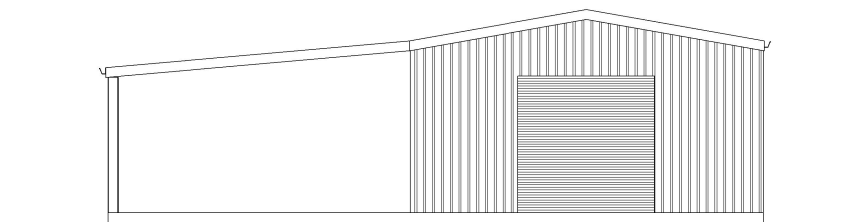

5 MAINTENANCE SHED ELEVATIONS 4
1 : 150



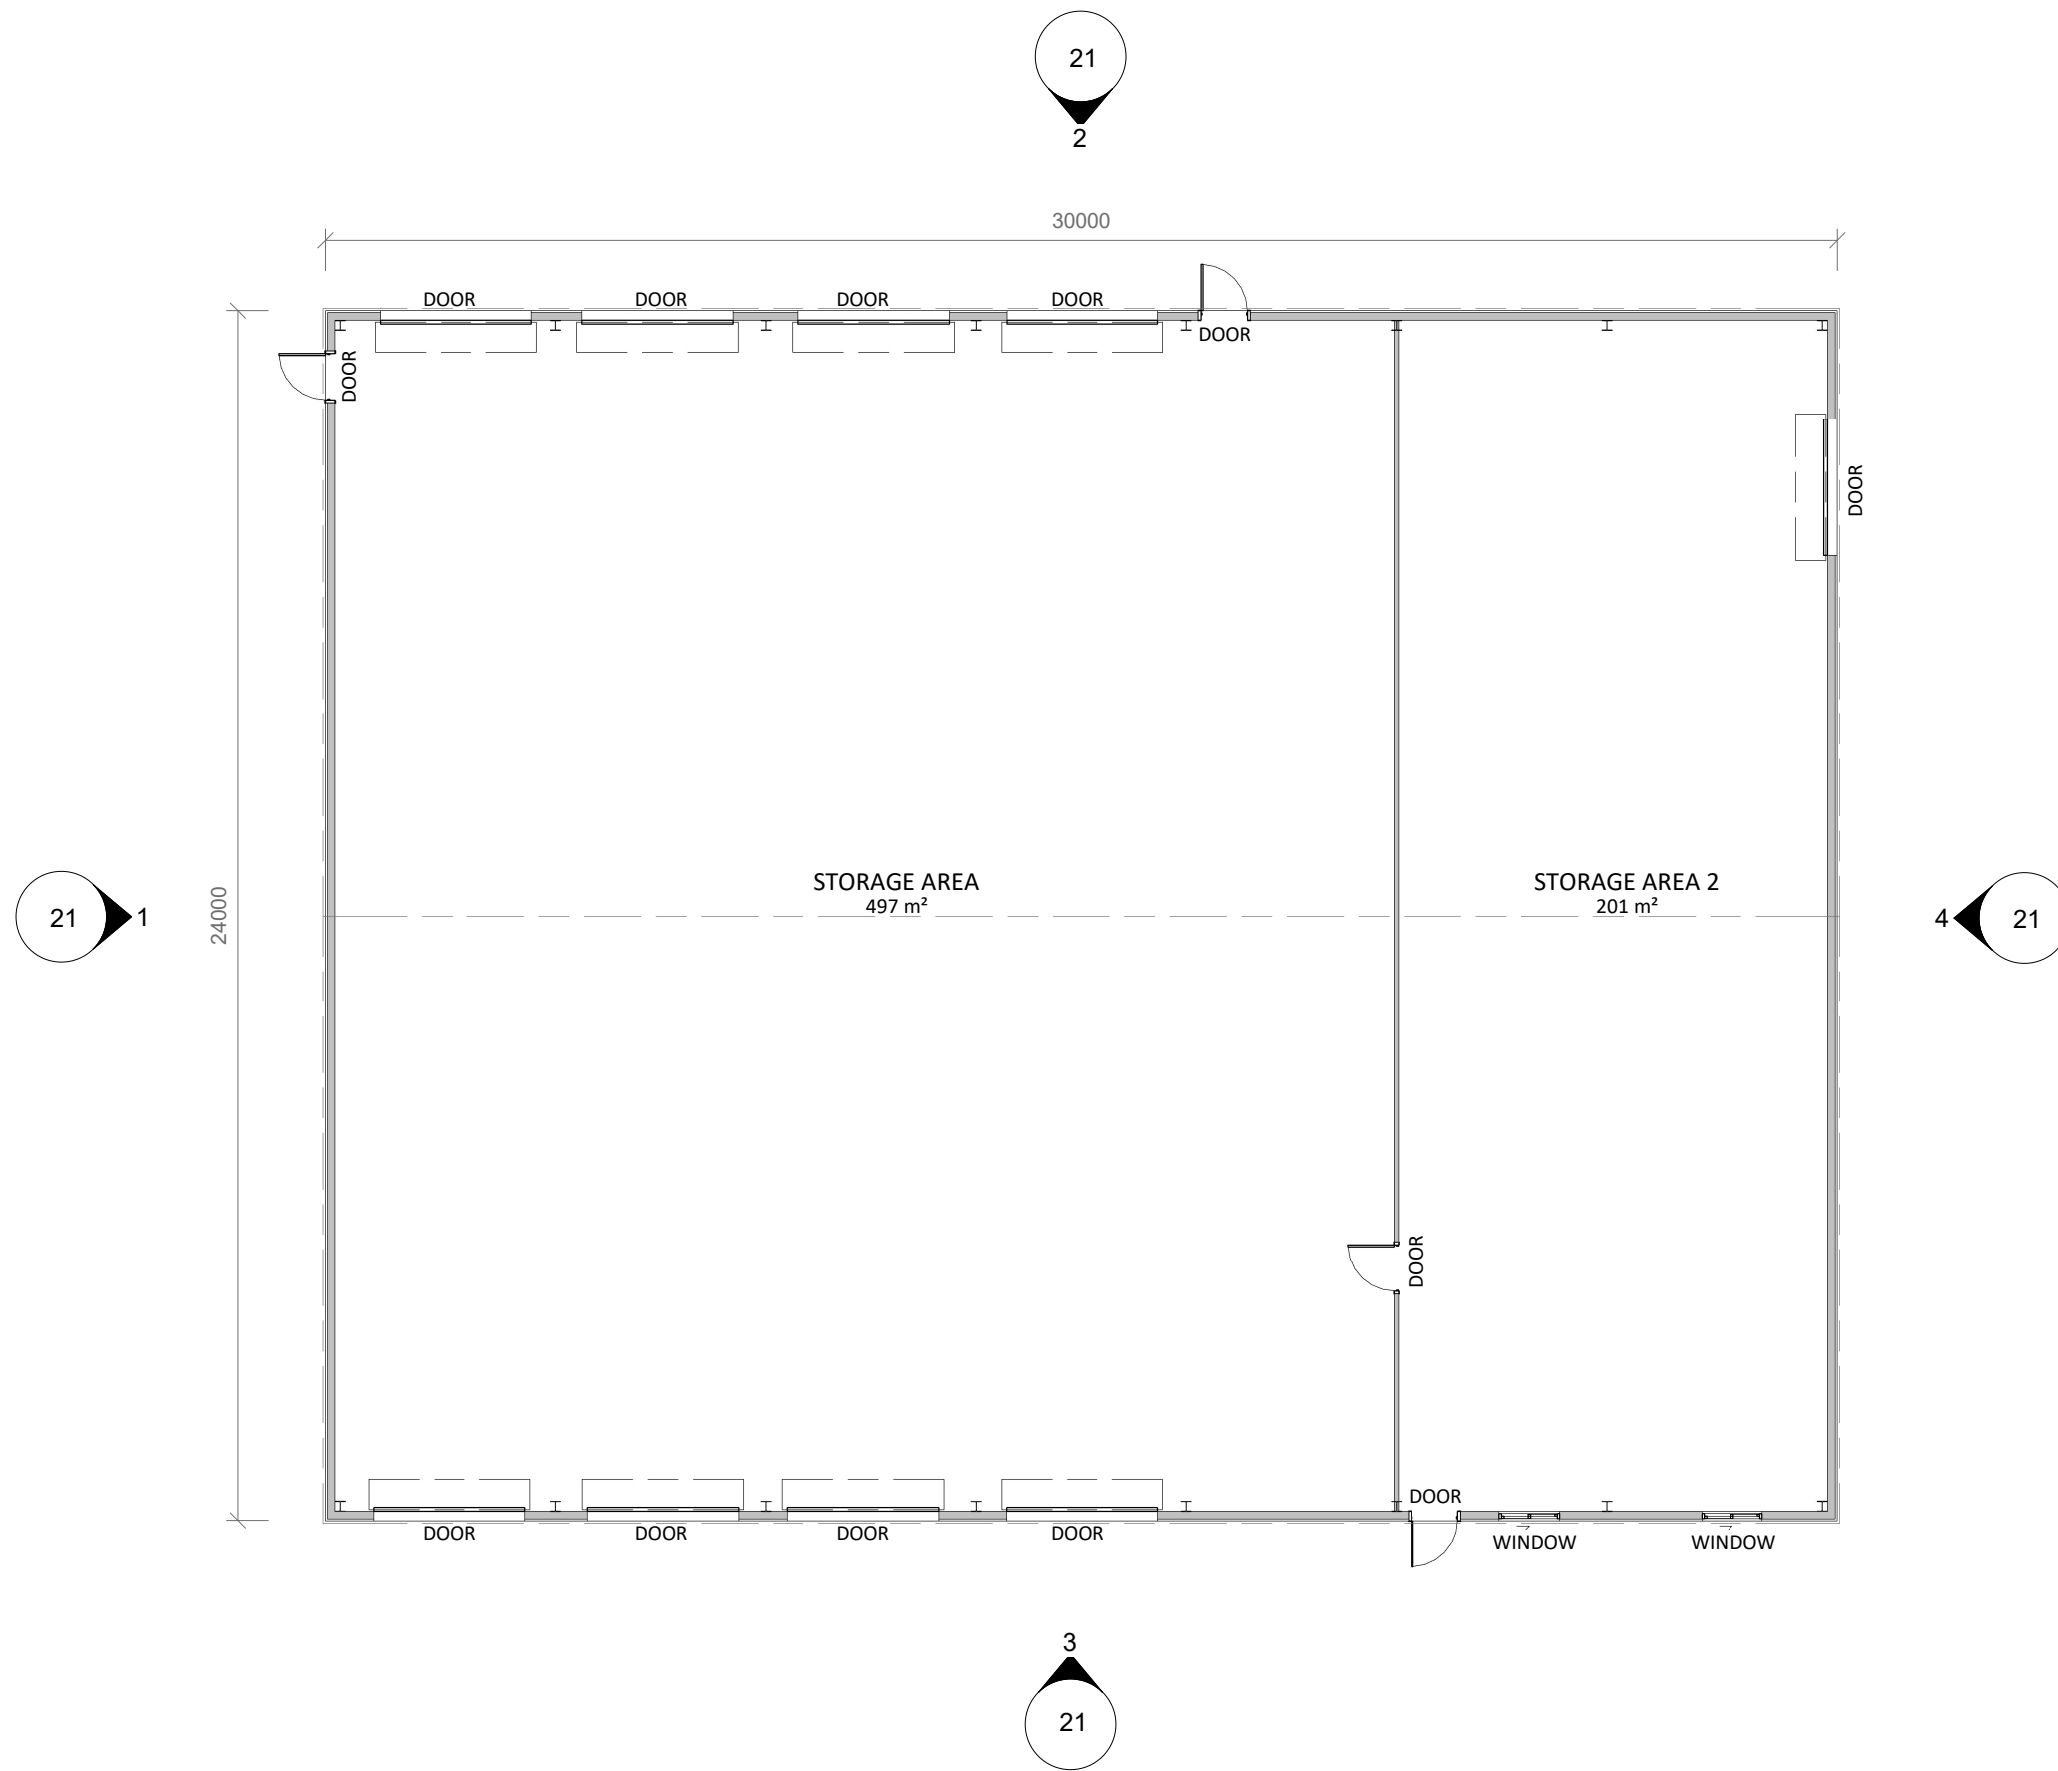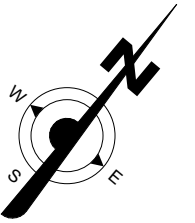

TOOWOOMBA REGIONAL COUNCIL

APPROVED PLAN

referred to in Council's Decision Notice dated
29 April 2026

This plan is subject to conditions of Approval Number
MCUI/2020/1100/A


E. Kitching
Assessment Manager

STORE BUILDING GFA AREA


	STORE BUILDING	720 m ²
Grand total		720 m ²




LANGTON BUILDING DESIGNS
KATIE LANGTON
0401 073 937

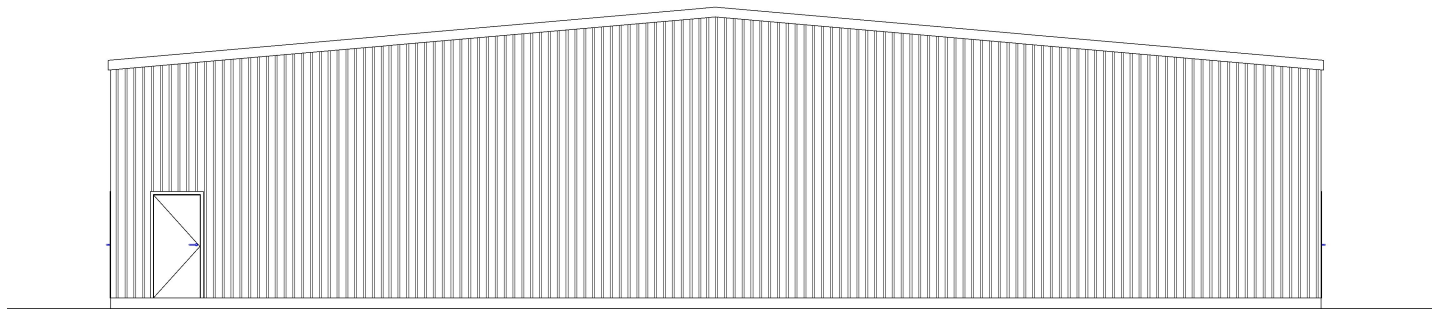


1 STORE BUILDING -ELEVATION 1
1 : 150

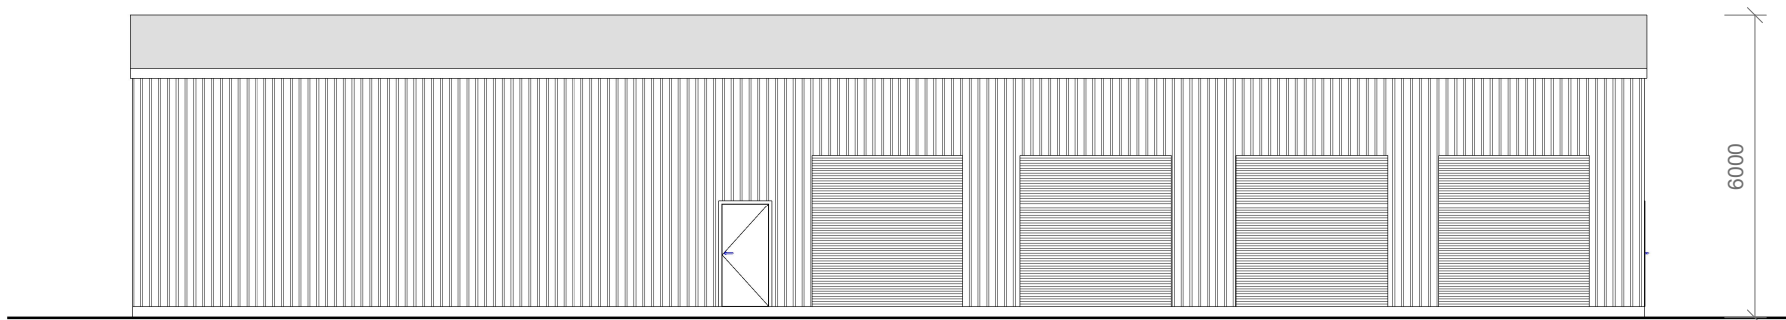


2 STORE BUILDING -ELEVATION 2
1 : 150

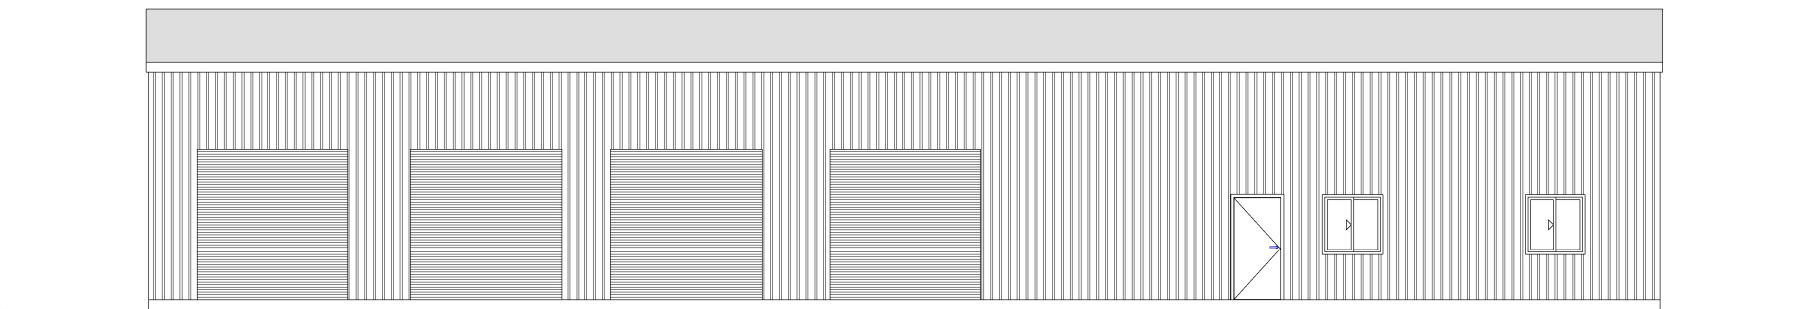

3 STORE BUILDING -ELEVATION 3
1 : 150


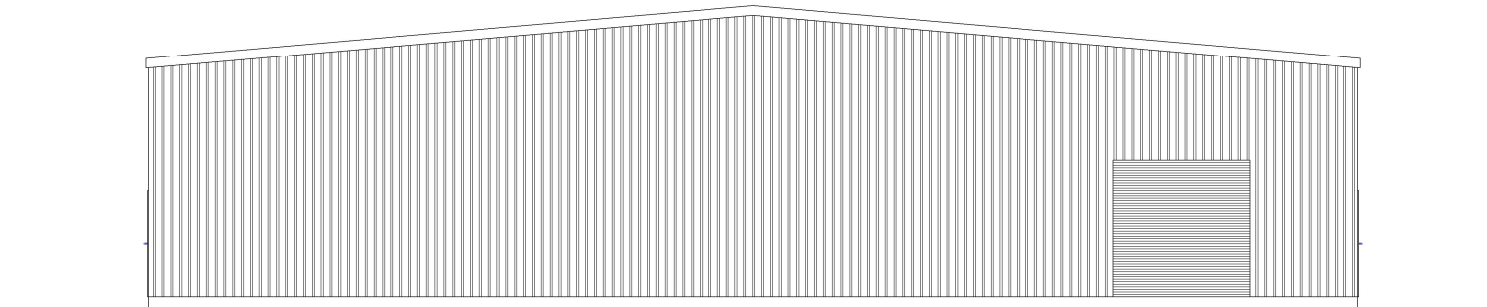


4 STORE BUILDING -ELEVATIONS 4
1 : 150

 TOOWOOMBA REGIONAL COUNCIL
APPROVED PLAN
referred to in Council's Decision Notice dated
29 April 2026
This plan is subject to conditions of Approval Number
MCUI/2020/1100/A

Assessment Manager

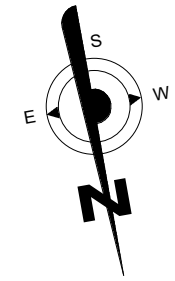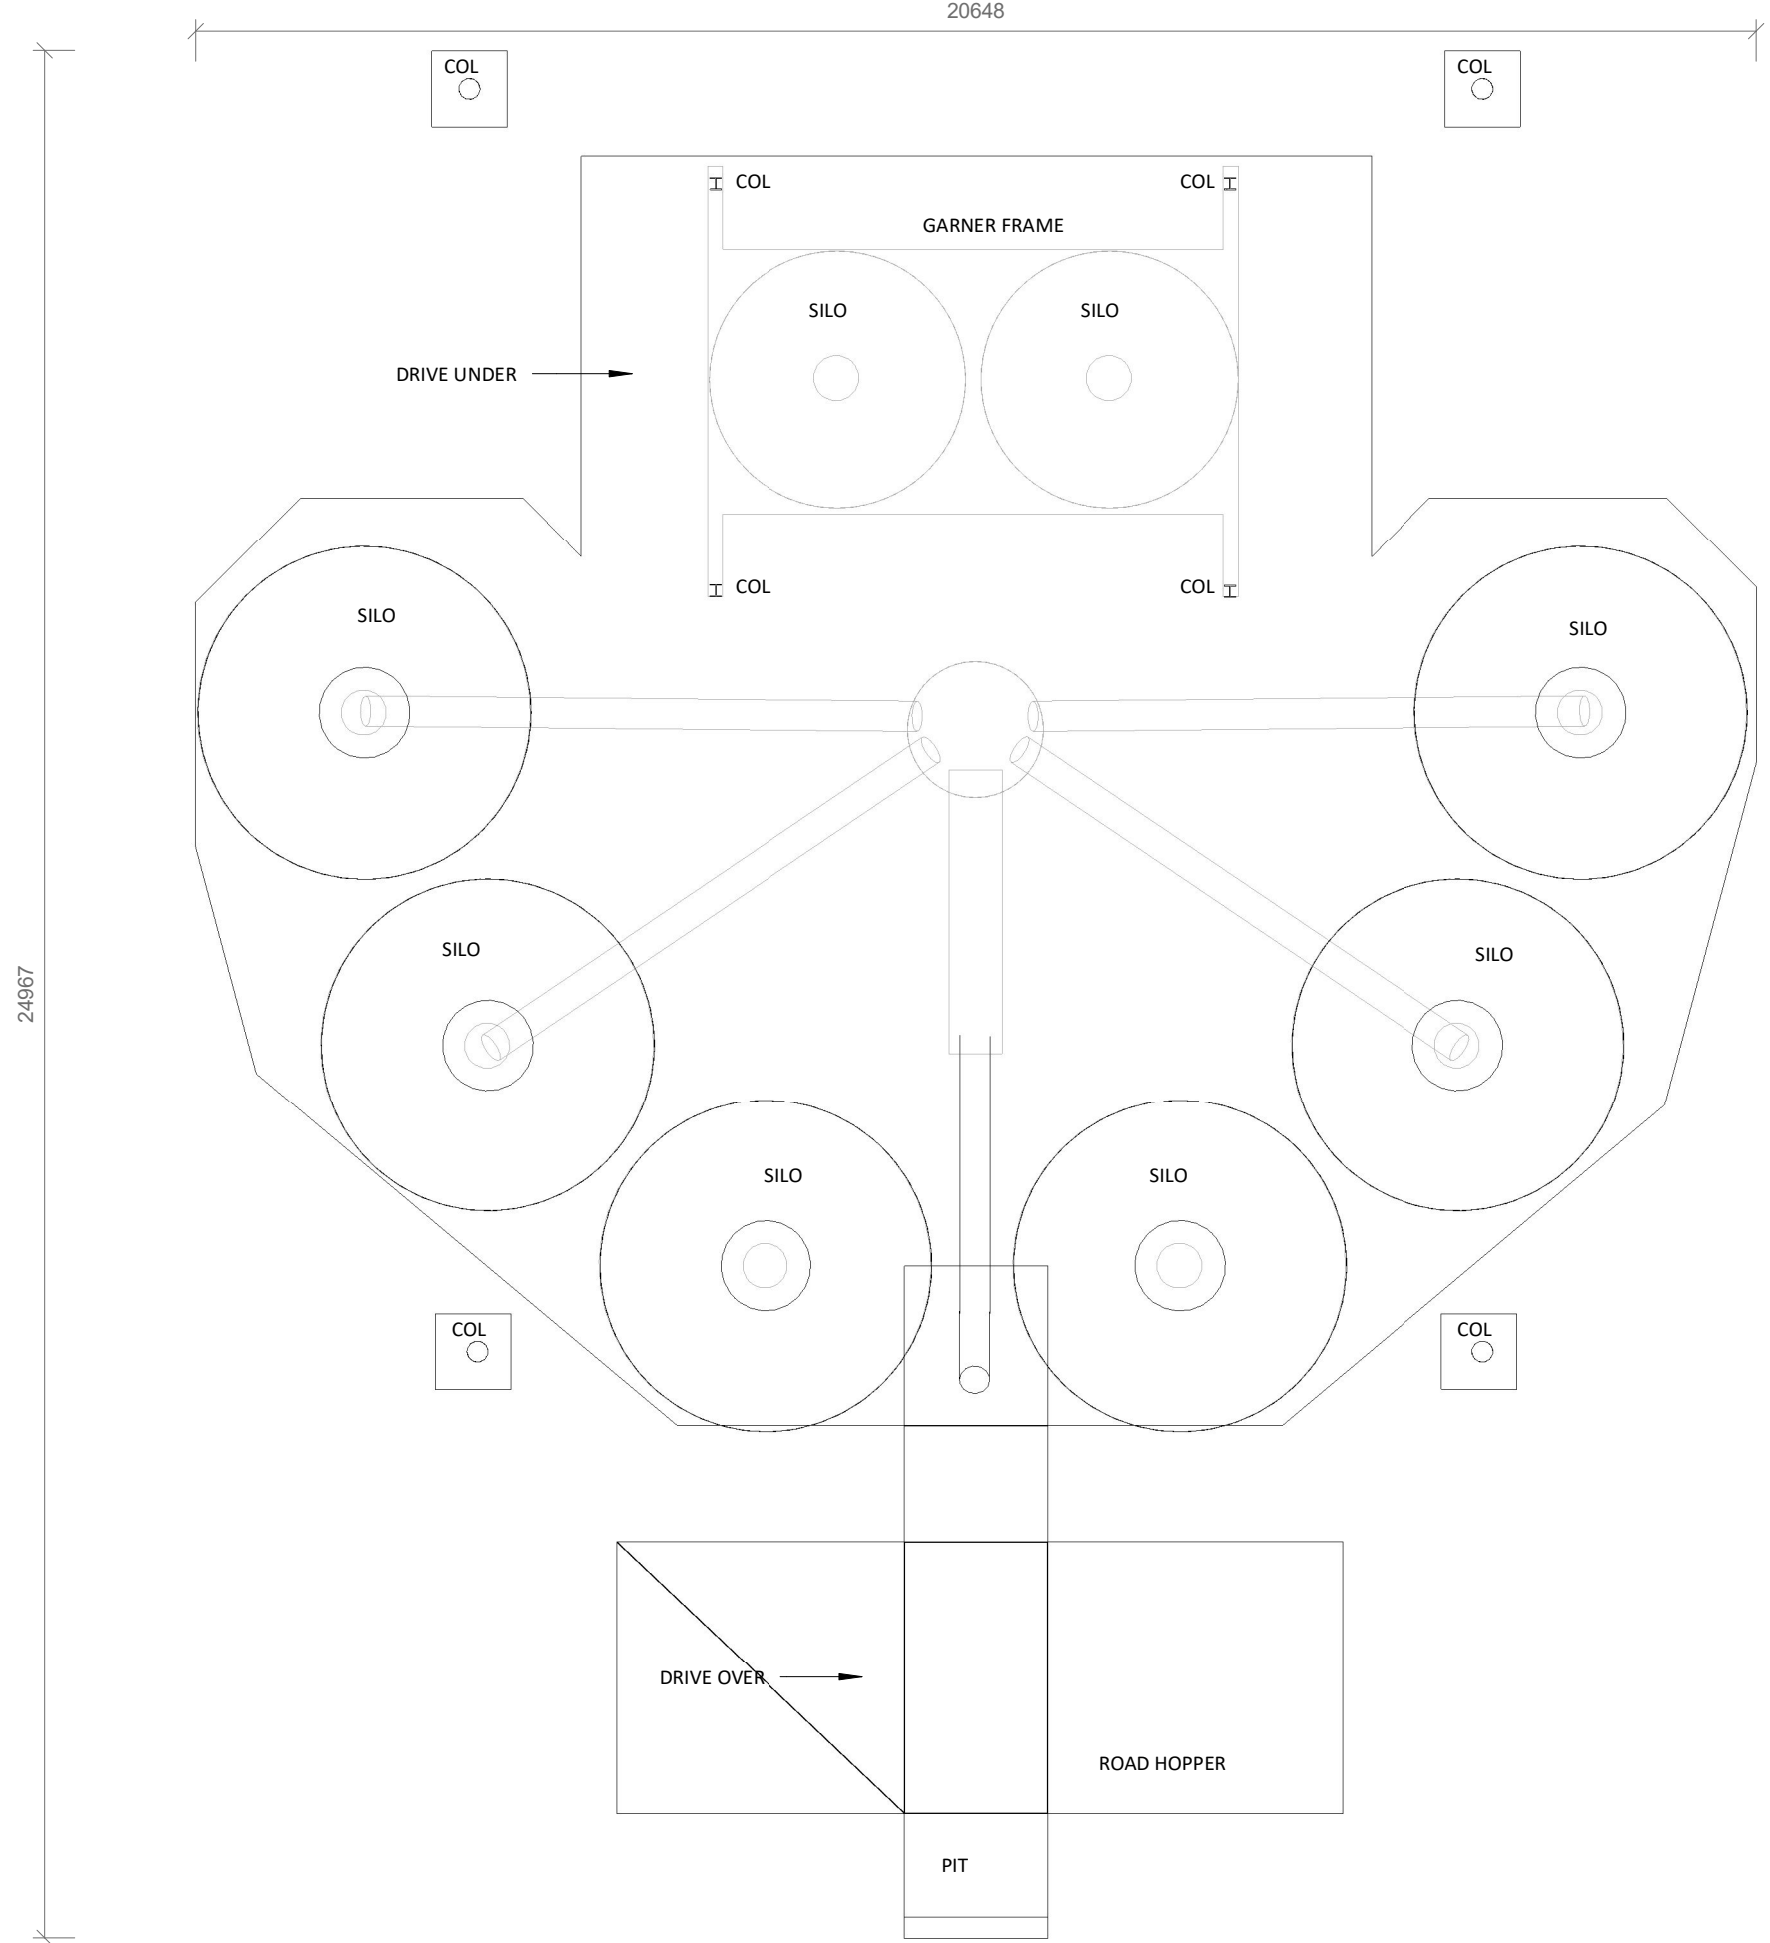

LANGTON BUILDING DESIGNS
KATIE LANGTON
0401 073 937




1 FEED COMPLEX FLOOR PLAN
1 : 100


TOOWOOMBA REGIONAL COUNCIL
APPROVED PLAN
referred to in Council's Decision Notice dated
29 April 2026
This plan is subject to conditions of Approval Number
MCUI/2020/1100/A
E. Langton
Assessment Manager




LANGTON BUILDING DESIGNS
KATIE LANGTON
0401 073 937

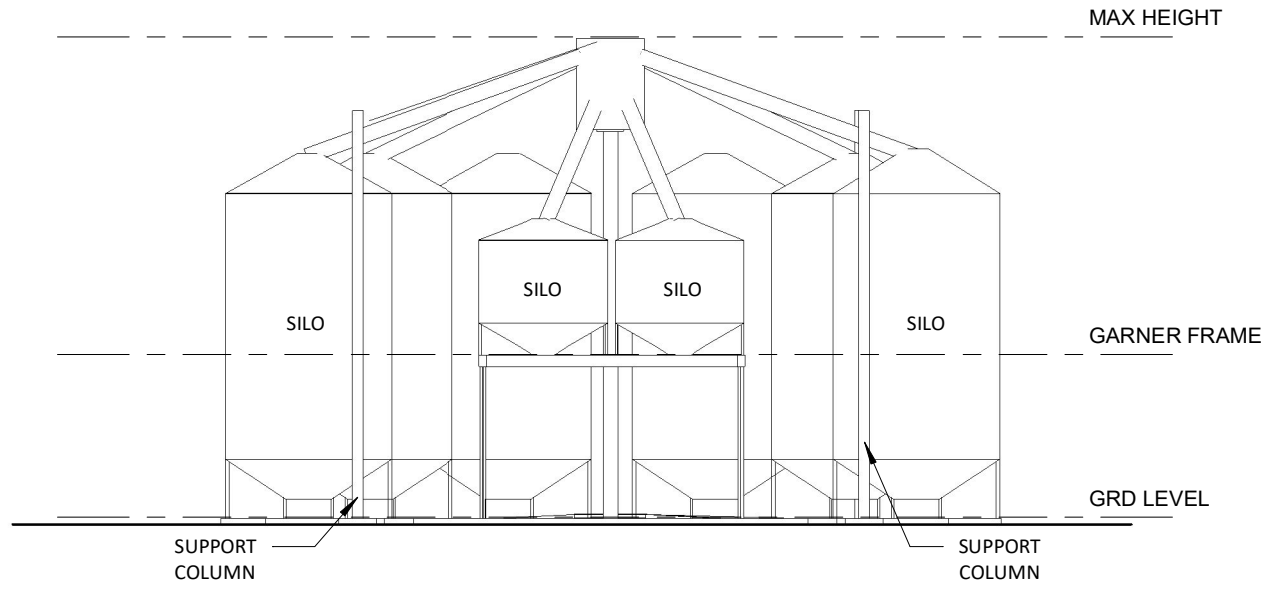


1 SOUTHERN ELEVATION
1 : 200

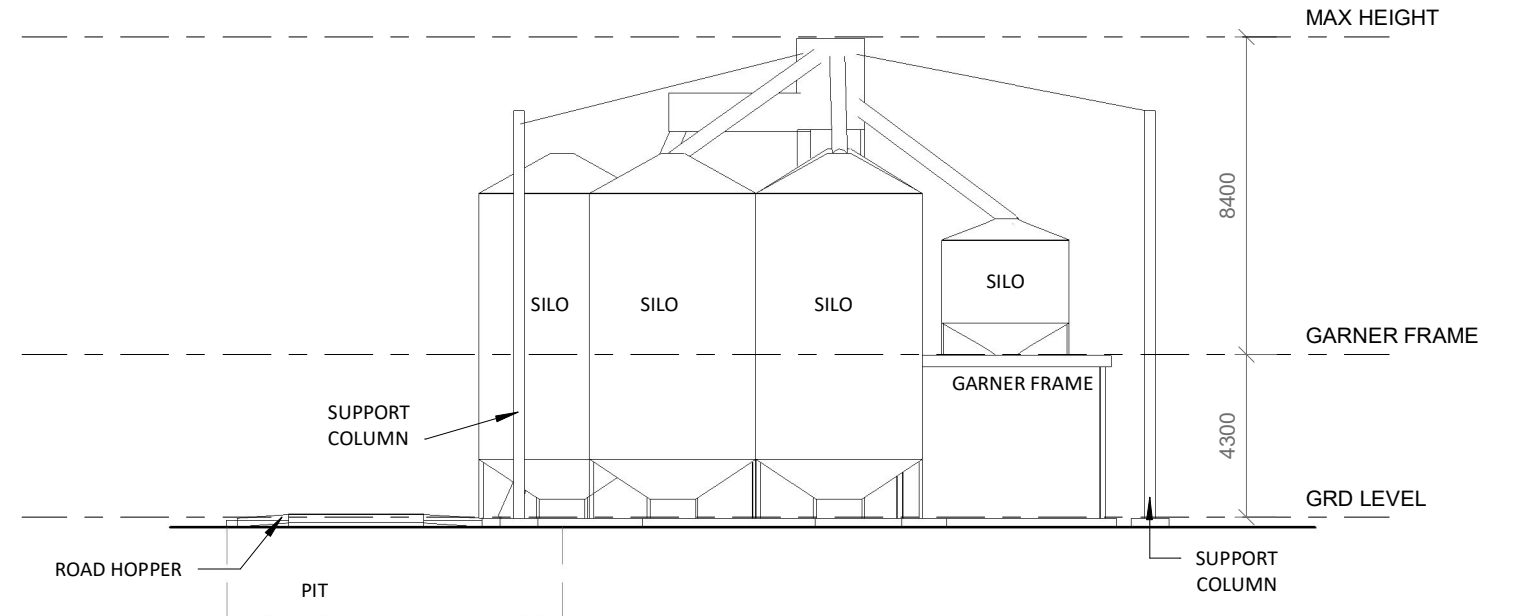

2 WESTERN ELEVATION
1 : 200

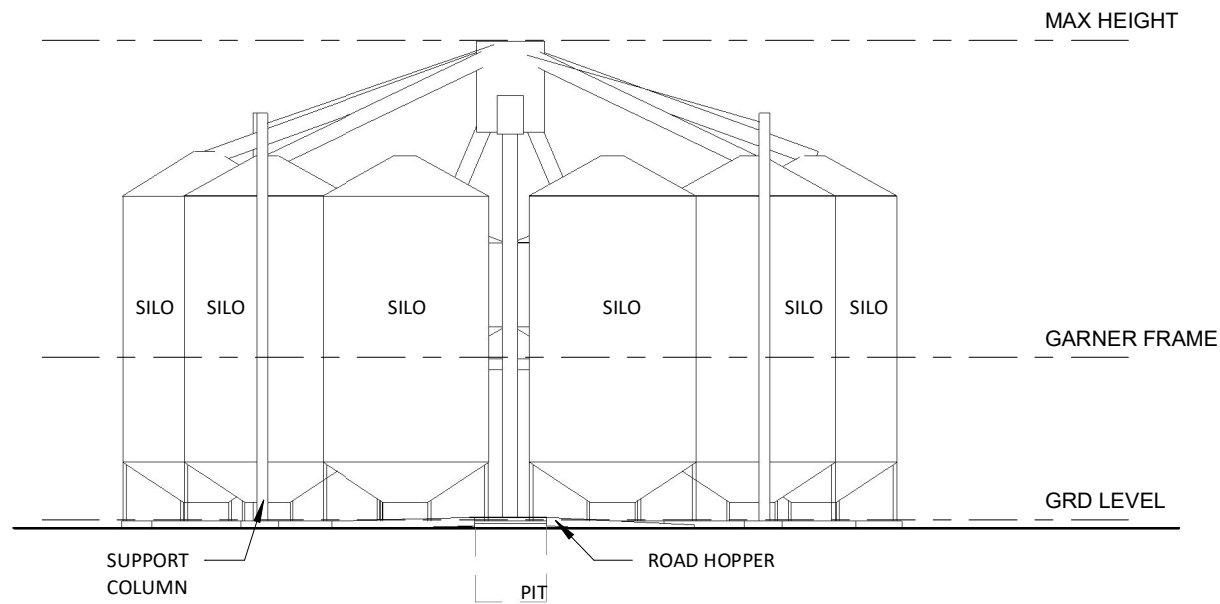

4 NORTHERN ELEVATION
1 : 200

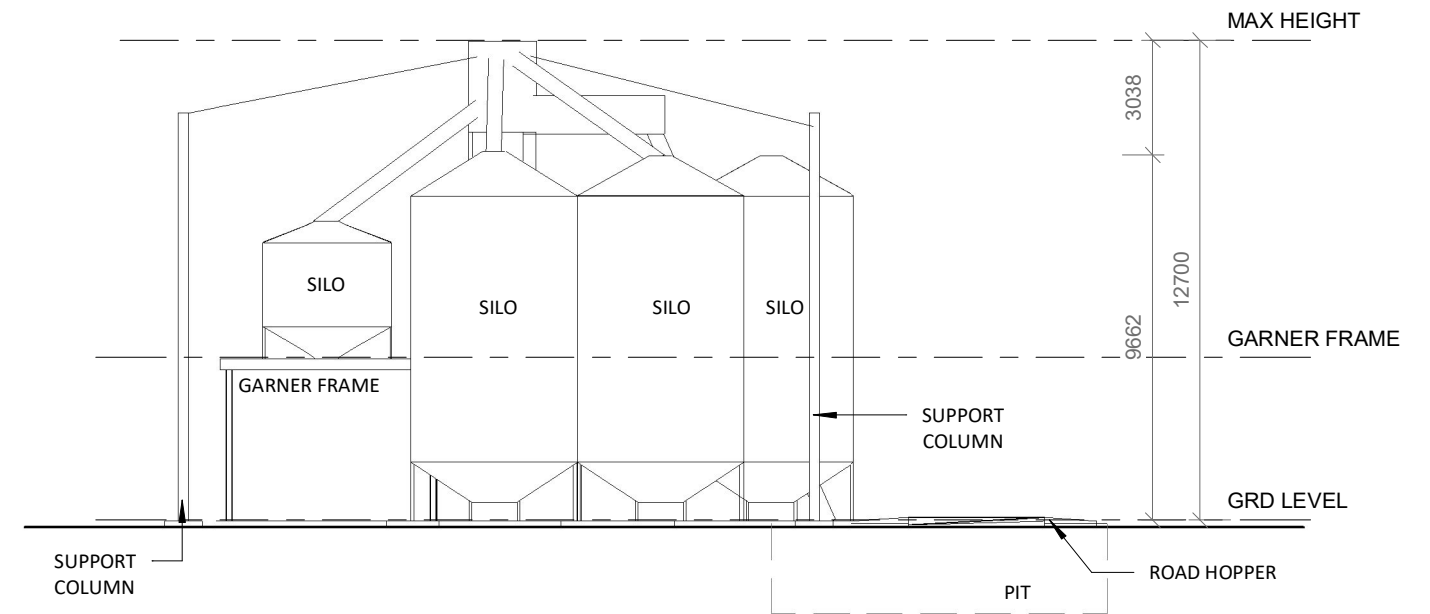

3 EASTERN ELEVATION
1 : 200

TOOWOOMBA REGIONAL COUNCIL

APPROVED PLAN

referred to in Council's Decision Notice dated

29 April 2026

This plan is subject to conditions of Approval Number

MCUI/2020/1100/A

E. Hinchey

Assessment Manager

ELLERSLIE FARMS

240 TURALLIN ROAD, TURALLIN 4357

LBD 25-0302

AVONDALE CAGE FREE FARM

20 FEEDING COMPLEX ELEVATIONS

09/04/25 | DA APPROVAL

A

Wind Rating N3 Scale 1 : 200 A3
Scale Bar 1:100
0 2 4m



LANGTON BUILDING DESIGNS

KATIE LANGTON

0401 073 937