




© THIS DRAWING IS THE PROPERTY OF ENTEGRA SIGNATURE STRUCTURES. THIS DRAWING & ANY ASSOCIATED DRAWINGS AND/OR COMPUTATIONS MUST NOT BE MANUFACTURED FROM, COPIED OR TRANSMITTED TO A THIRD PARTY WITHOUT WRITTEN PERMISSION FROM ENTEGRA SIGNATURE STRUCTURES.

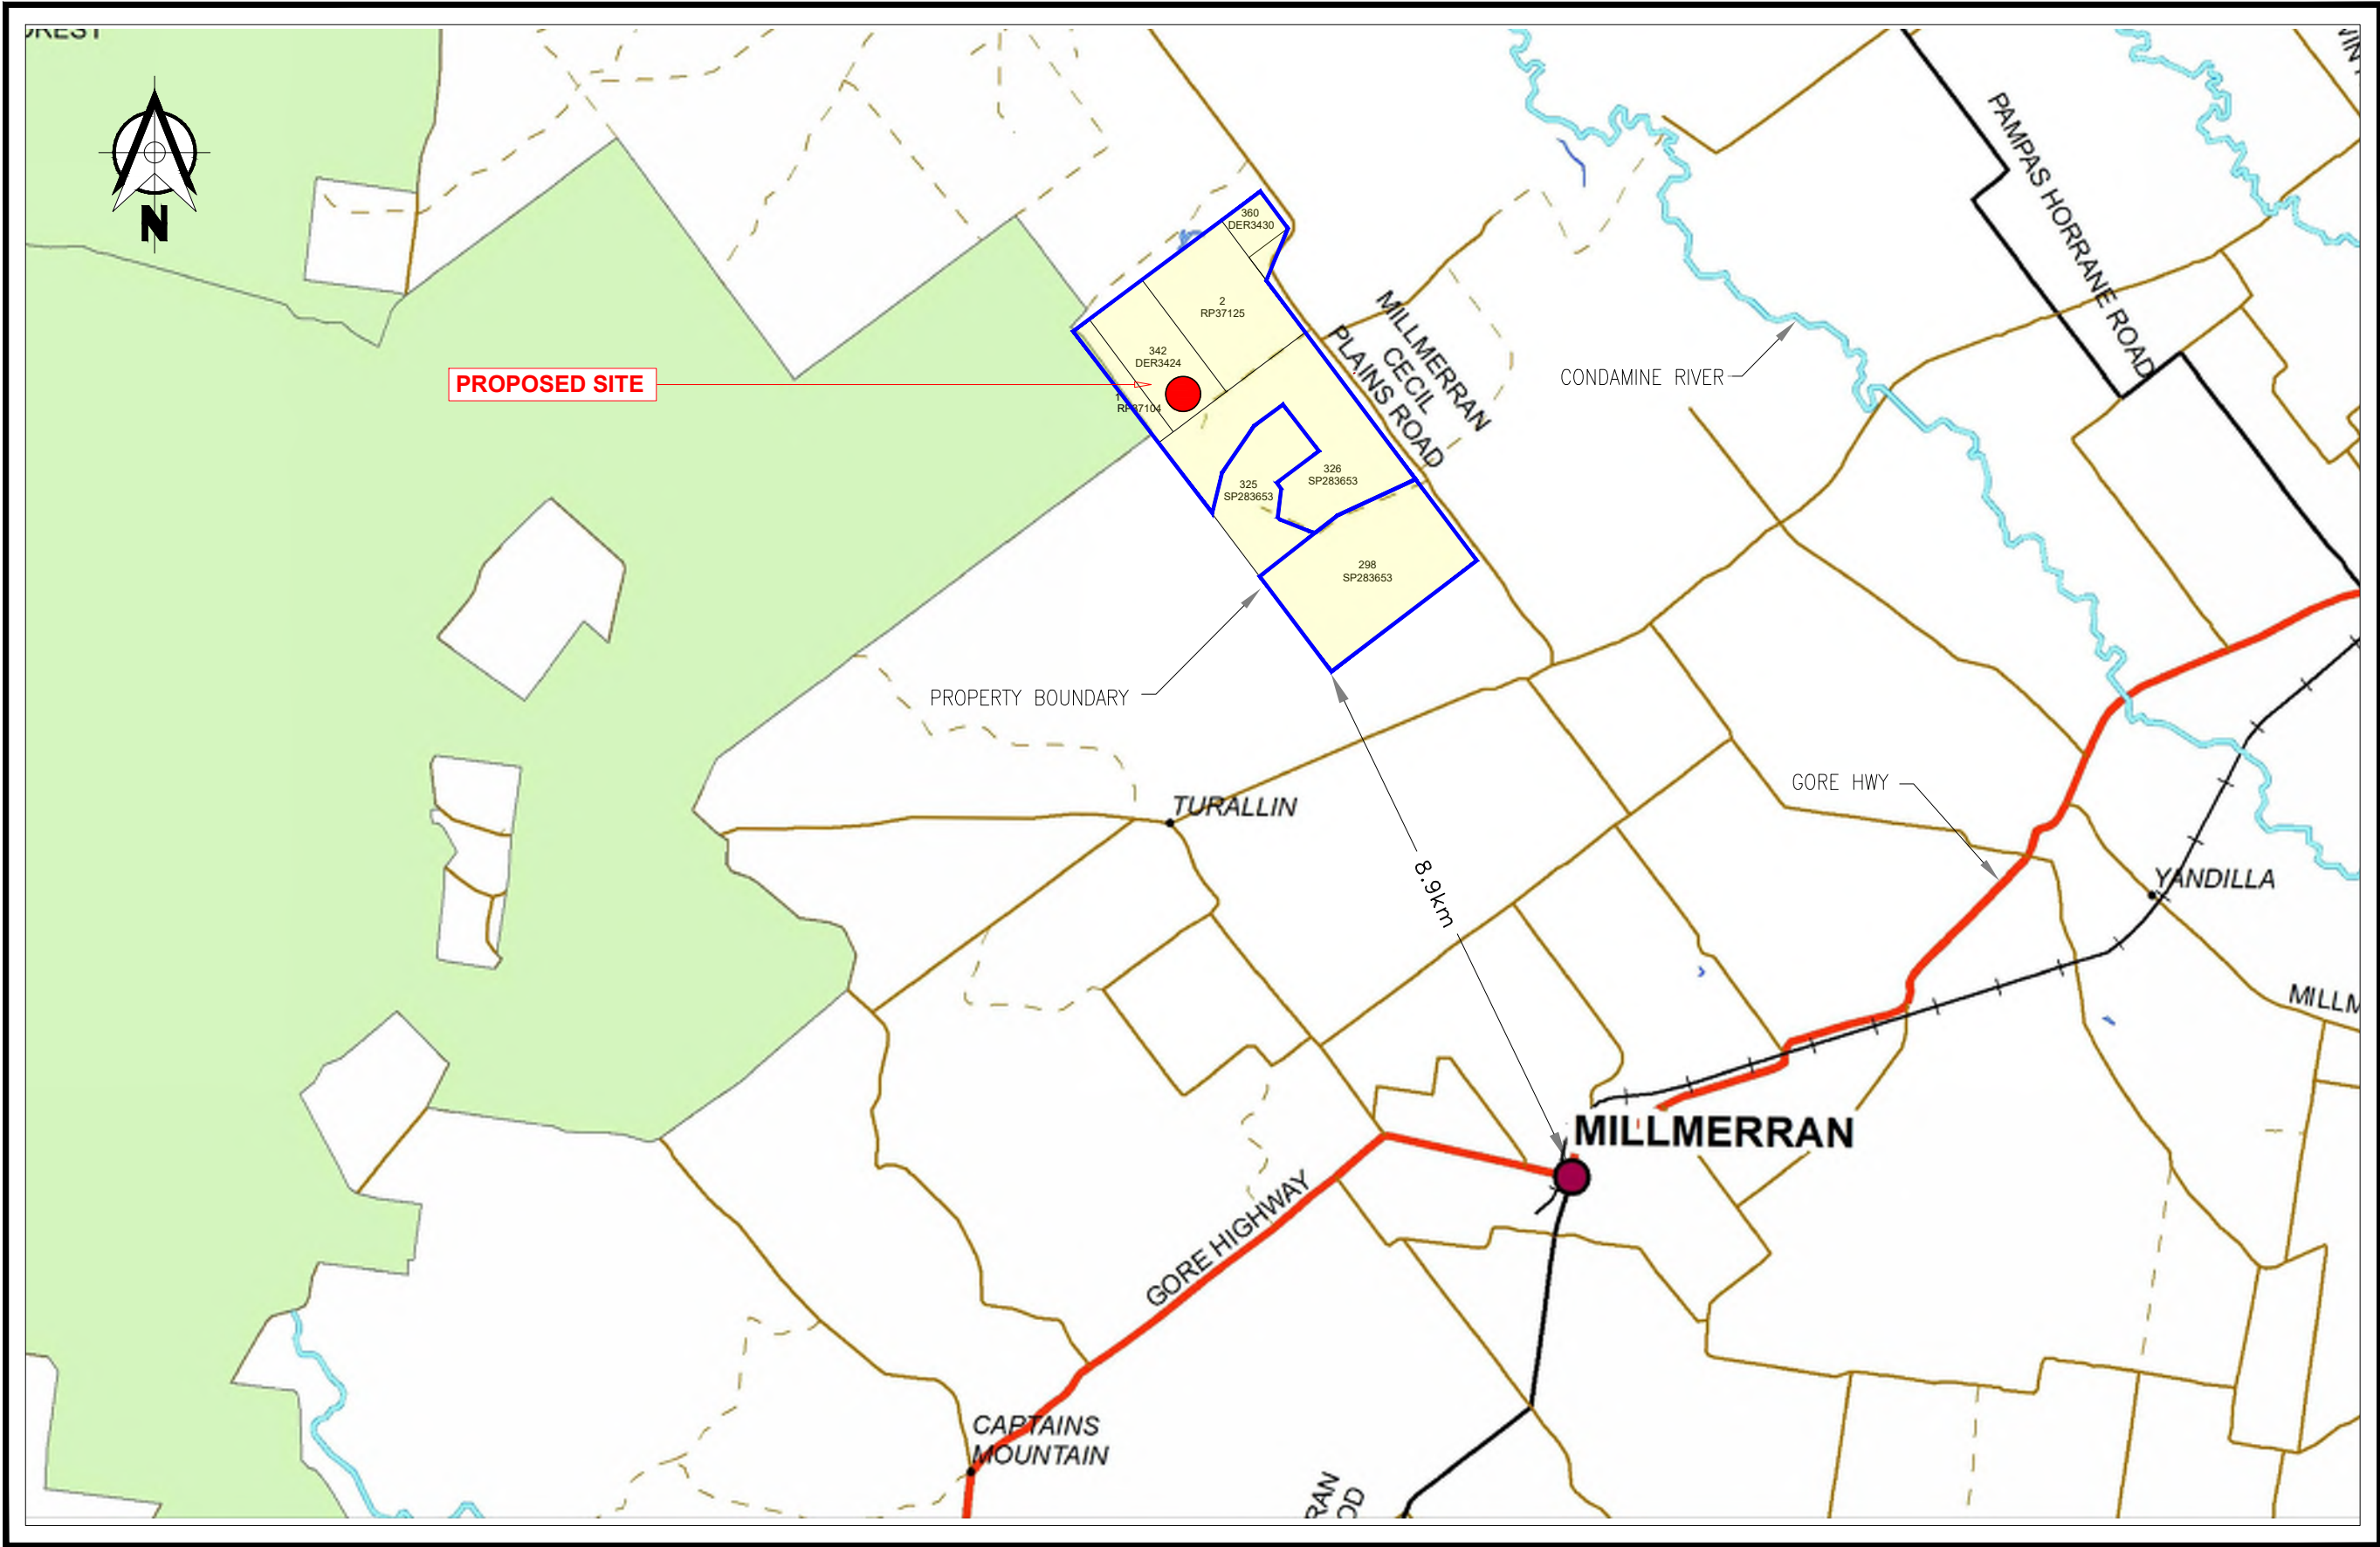

DRAWING NAME: Pinegrove 4 Feedlot Barns

REV NO:

SITE MAP

SITE MAP

SITE MAP

DATE:

27/07/2026

05/08/2026

12/08/2026

PROPERTY DETAILS

342

DER3424

342DER3424

2589990

1677 Millmerran - Cecil Plains Road, Millmerran QLD 4357

DRAWING NAME:

LOCALITY PLAN


DRAWN BY: ted

SIZE:

A3

PAGE: 1 OF 8

SCALE: 1: 110,000m

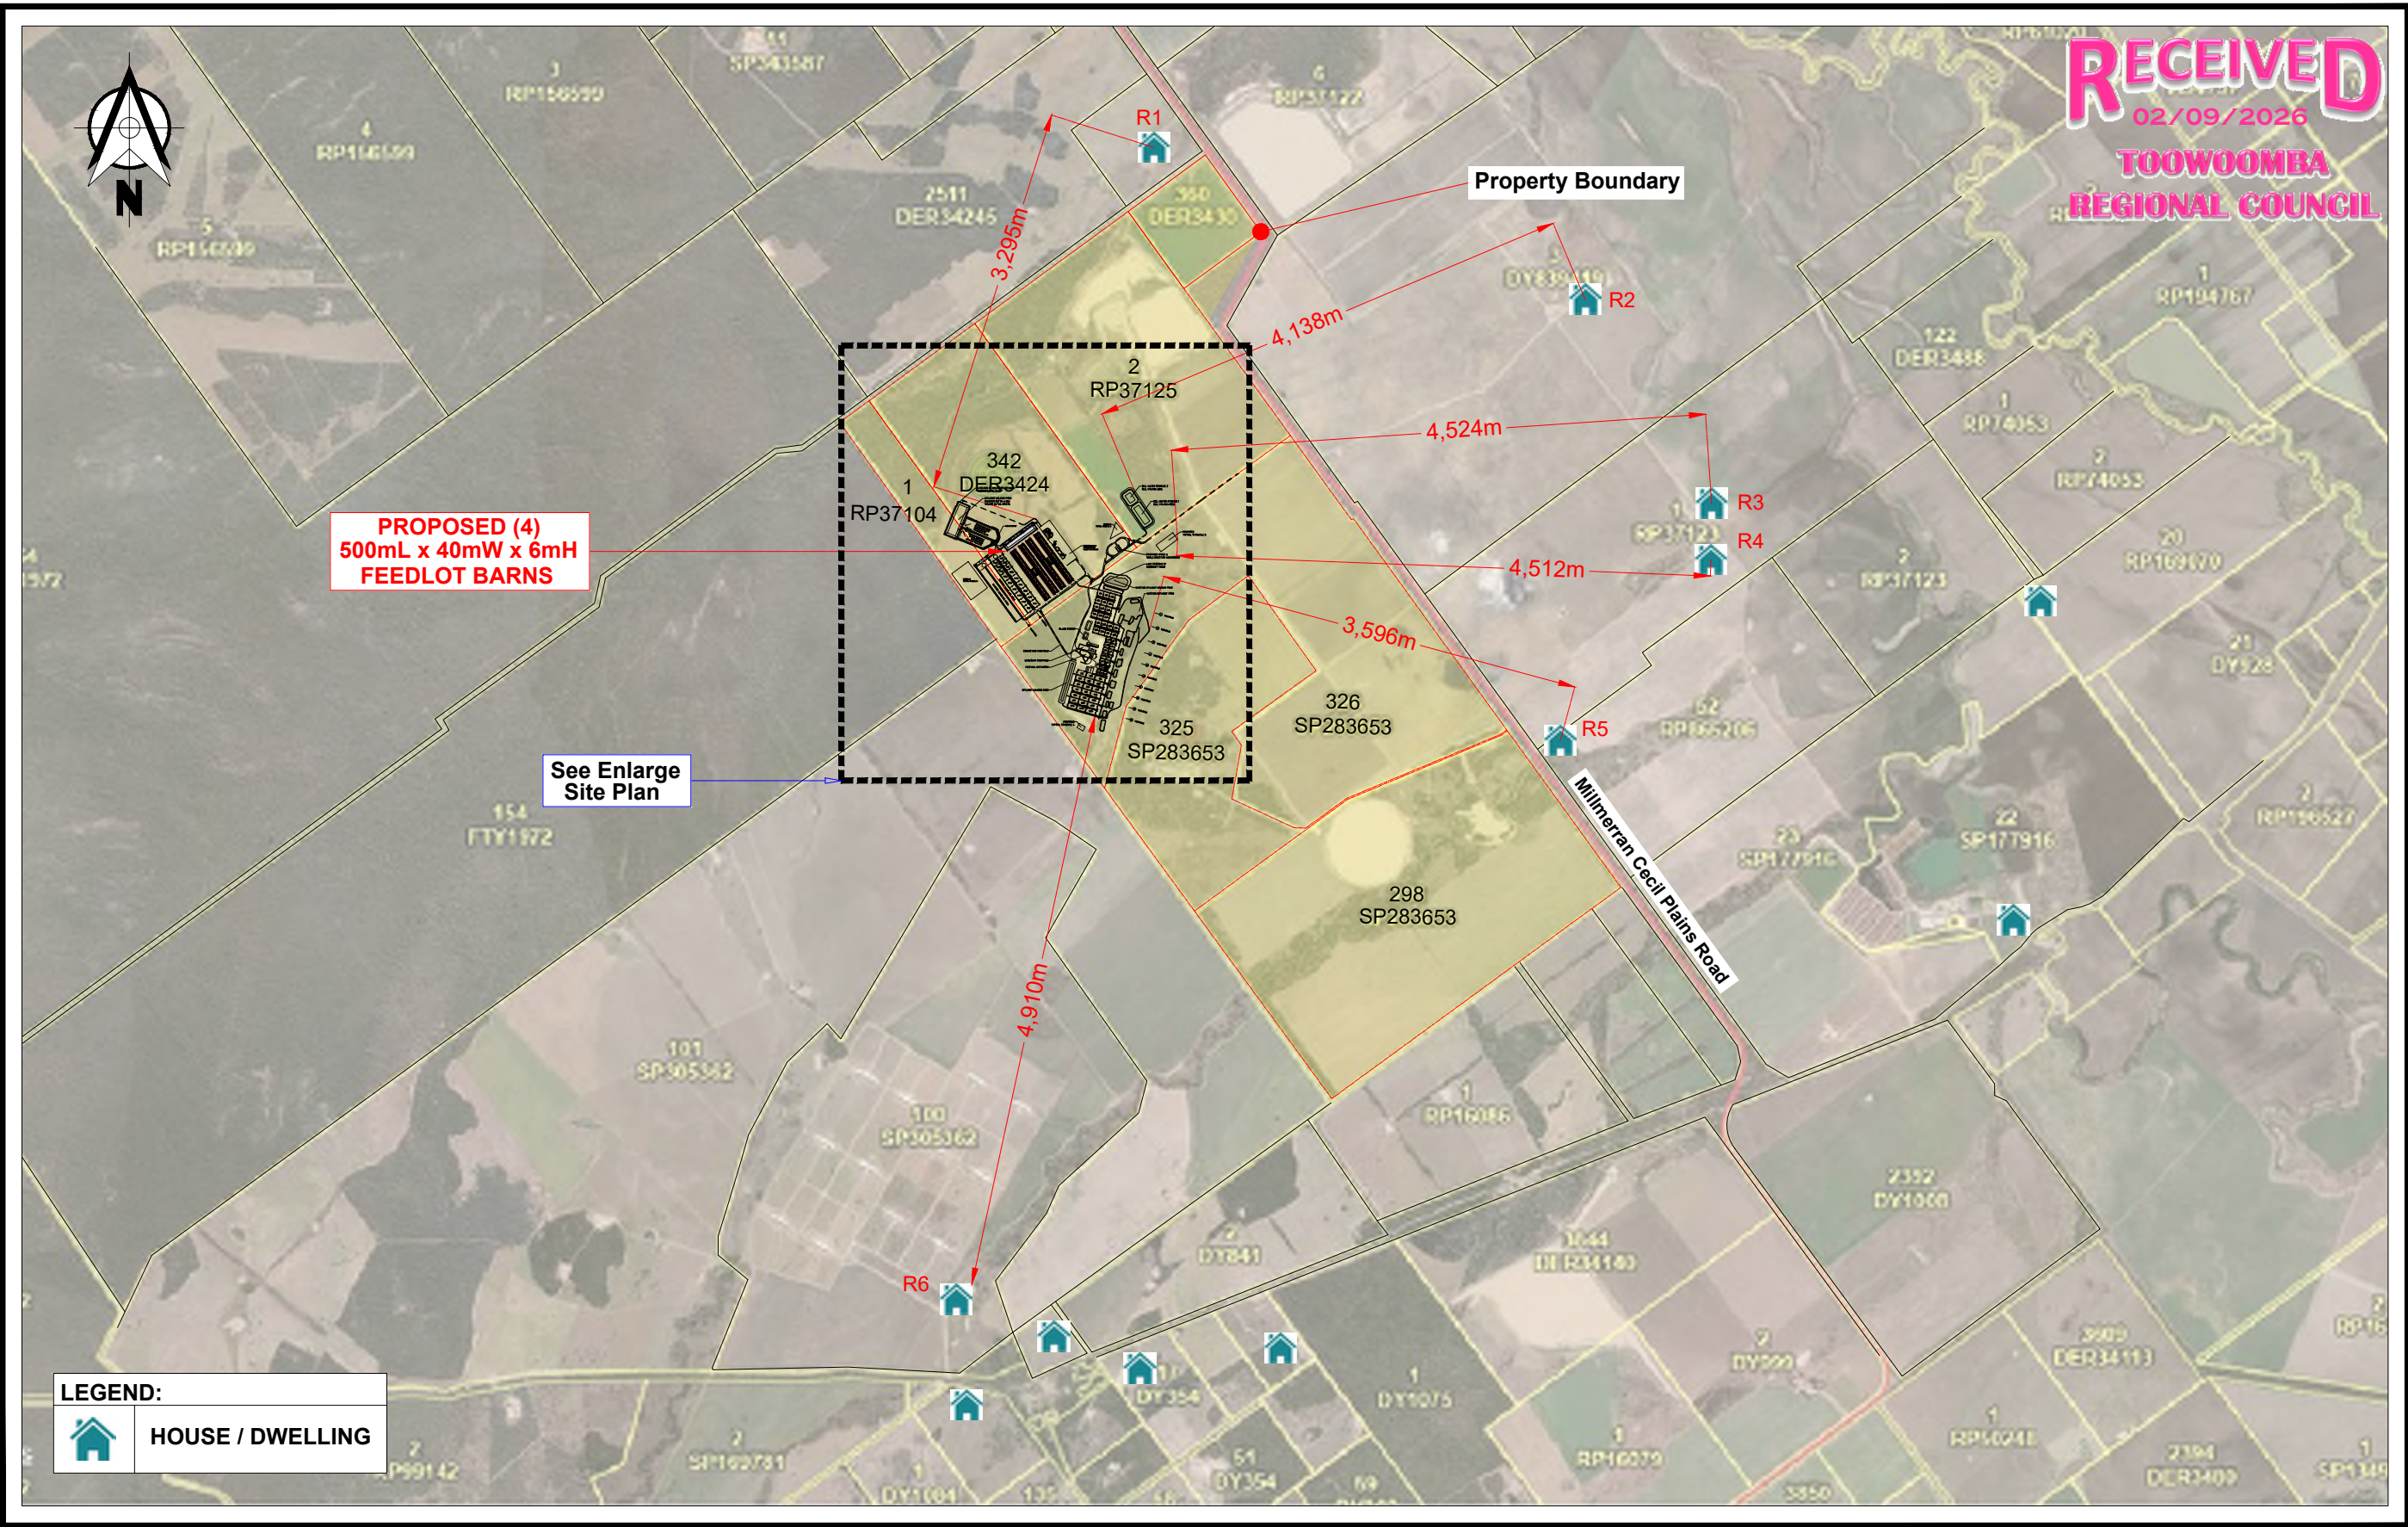

RECEIVED
02/09/2026
TOOWOOMBA
REGIONAL COUNCIL

LEGEND:
 **HOUSE / DWELLING**

© THIS DRAWING IS THE PROPERTY OF ENTEGRA SIGNATURE STRUCTURES. THIS DRAWING & ANY ASSOCIATED DRAWINGS AND/OR COMPUTATIONS MUST NOT BE MANUFACTURED FROM, COPIED OR TRANSMITTED TO A THIRD PARTY WITHOUT WRITTEN PERMISSION FROM ENTEGRA SIGNATURE STRUCTURES.



DRAWING NAME: Pinegrove 4 Feedlot Barns

REV NO:		DATE:
	SITE MAP	06/08/2026
	SITE MAP	10/08/2026
	SITE MAP	12/08/2026

PROPERTY DETAILS

Lot: 342
Plan: DER3424
Lot / Plan: 342DER3424
Lot area (m²): 2589990
Address: 1677 Millmerran - Cecil Plains Road, Millmerran QLD 4357

DRAWING NAME:


**SENSITIVE
RECEPTOR PLAN**

DRAWN BY: ted

SIZE: A3


PAGE: 2 OF 8

SCALE: 1: 55,000m

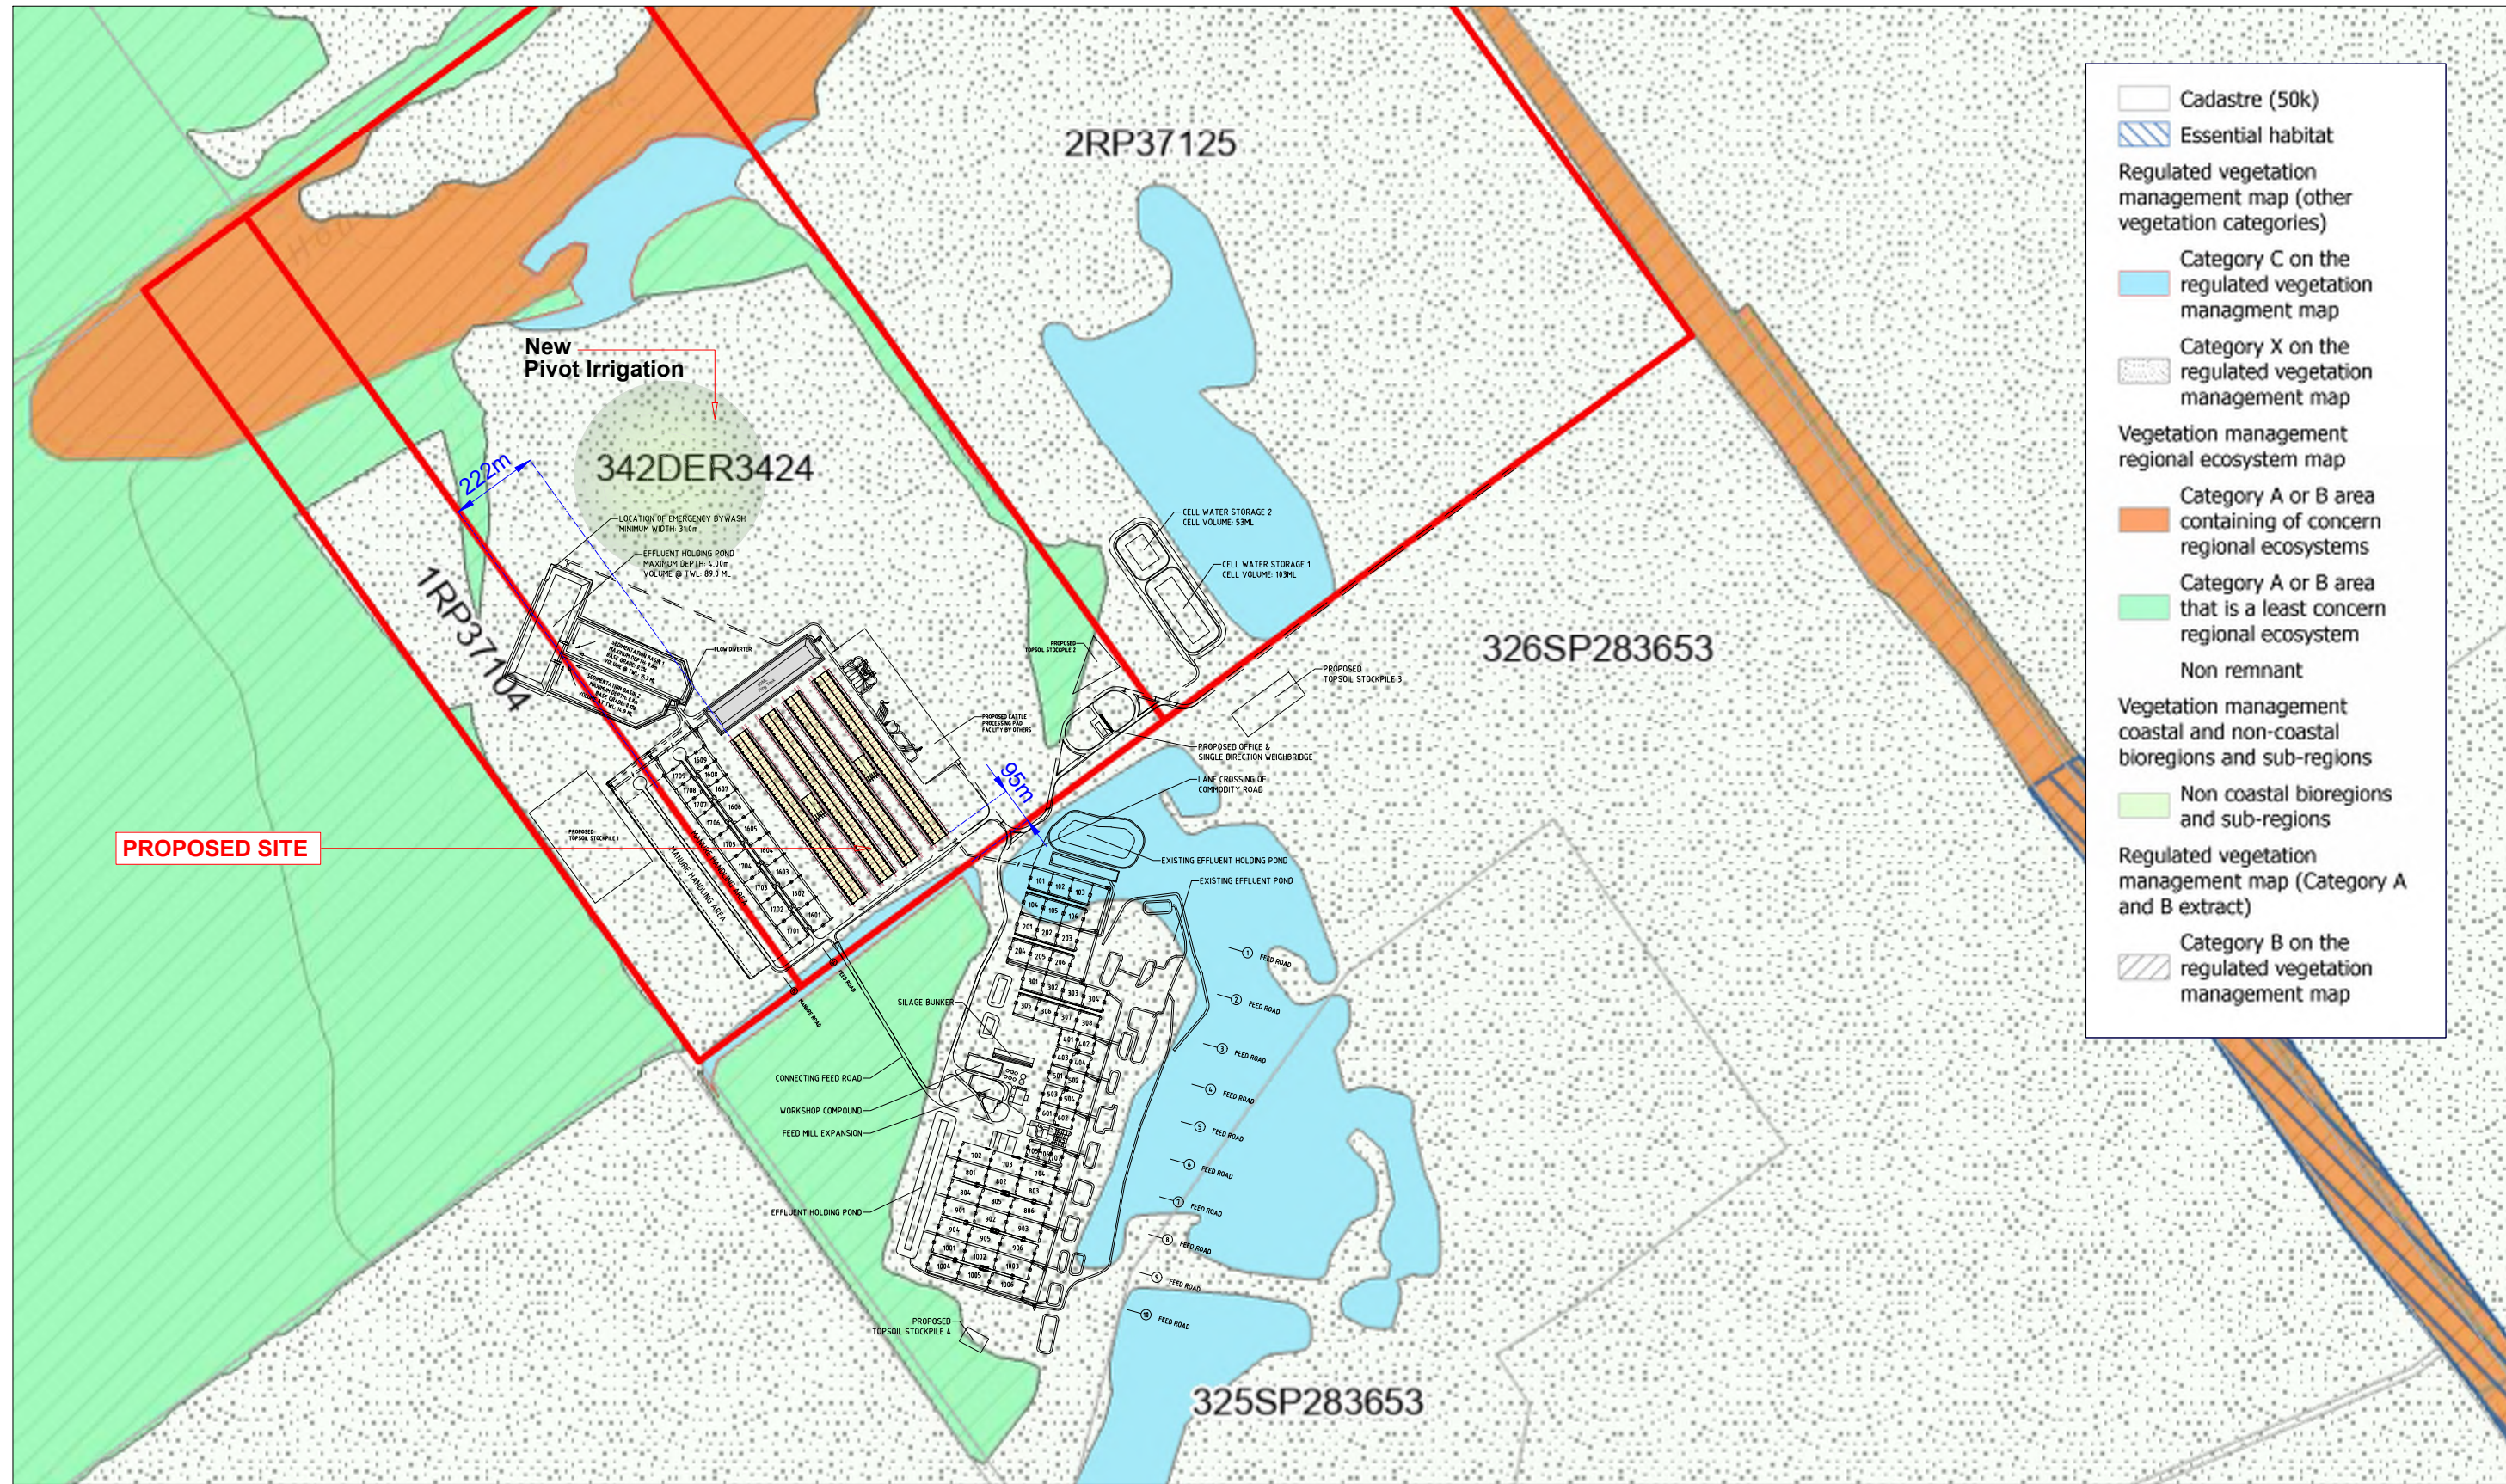

© THIS DRAWING IS THE PROPERTY OF ENTEGRA SIGNATURE STRUCTURES. THIS DRAWING & ANY ASSOCIATED DRAWINGS AND/OR COMPUTATIONS MUST NOT BE MANUFACTURED FROM, COPIED OR TRANSMITTED TO A THIRD PARTY WITHOUT WRITTEN PERMISSION FROM ENTEGRA SIGNATURE STRUCTURES.

	DRAWING NAME: Pinegrove 4 Feedlot Barns			PROPERTY DETAILS		DRAWING NAME:	<i>Regulated Vegetation Category A, B or C</i>	
	REV NO:		DATE:	Lot:	342	DRAWN BY: ted	SIZE:	<i>A3</i>
		<i>SITE MAP</i>	<i>10/08/2026</i>	Plan:	DER3424			
		<i>SITE MAP</i>	<i>12/08/2026</i>	Lot / Plan:	342DER3424			
				Lot area (m²):	2589990			
			Address:	1677 Millmerran - Cecil Plains Road, Millmerran QLD 4357		<i>PAGE: 3 OF 8</i>	<i>SCALE: 1: 16,000m</i>	

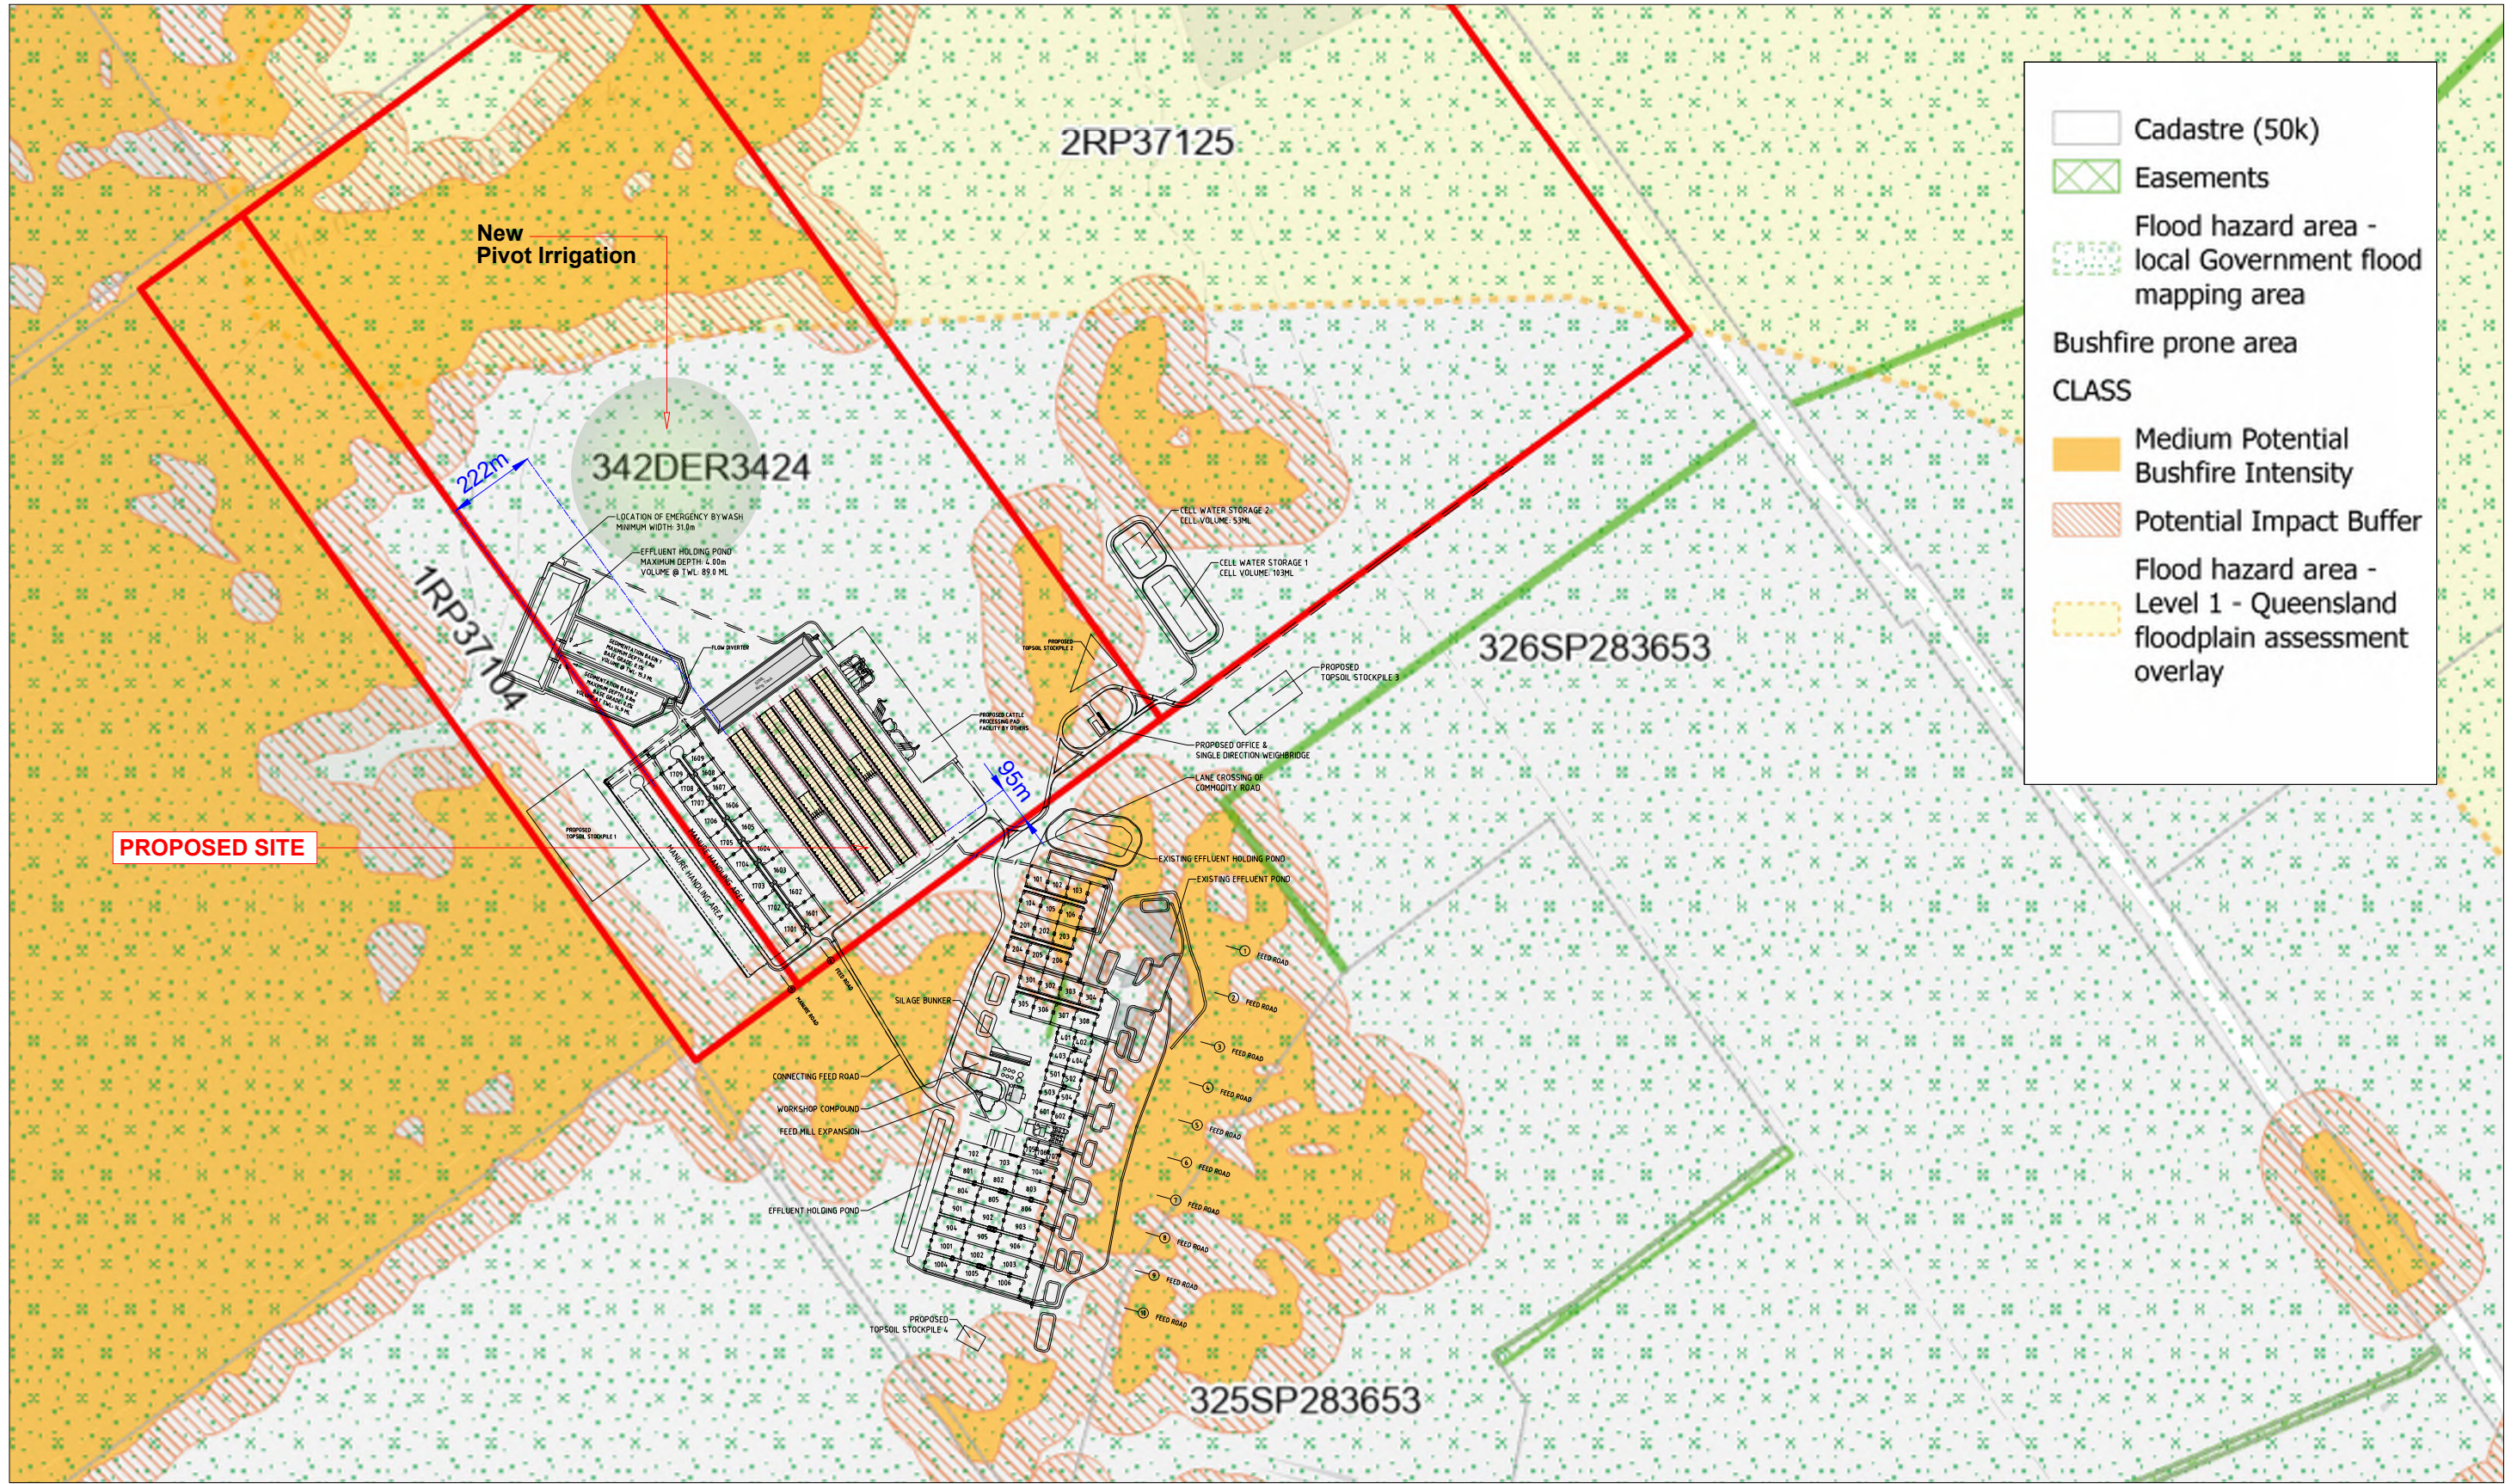

Cadastre (50k)

Easements

Flood hazard area - local Government flood mapping area

Bushfire prone area

CLASS


Medium Potential Bushfire Intensity

Potential Impact Buffer

Flood hazard area - Level 1 - Queensland floodplain assessment overlay


© THIS DRAWING IS THE PROPERTY OF ENTEGRA SIGNATURE STRUCTURES. THIS DRAWING & ANY ASSOCIATED DRAWINGS AND/OR COMPUTATIONS MUST NOT BE MANUFACTURED FROM, COPIED OR TRANSMITTED TO A THIRD PARTY WITHOUT WRITTEN PERMISSION FROM ENTEGRA SIGNATURE STRUCTURES.

	DRAWING NAME: Pinegrove 4 Feedlot Barns			PROPERTY DETAILS		DRAWING NAME:		Bushfire Area and the Buffer Area	
	REV NO:		DATE:	Lot:	342	DRAWN BY: ted		SIZE:	A3
		SITE MAP	10/08/2026	Plan:	DER3424				
		SITE MAP	12/08/2026	Lot / Plan:	342DER3424				
				Lot area (m²):	2589990				
				Address:	1677 Millmerran - Cecil Plains Road, Millmerran QLD 4357		PAGE: 4 OF 8	SCALE: 1: 16,000m	

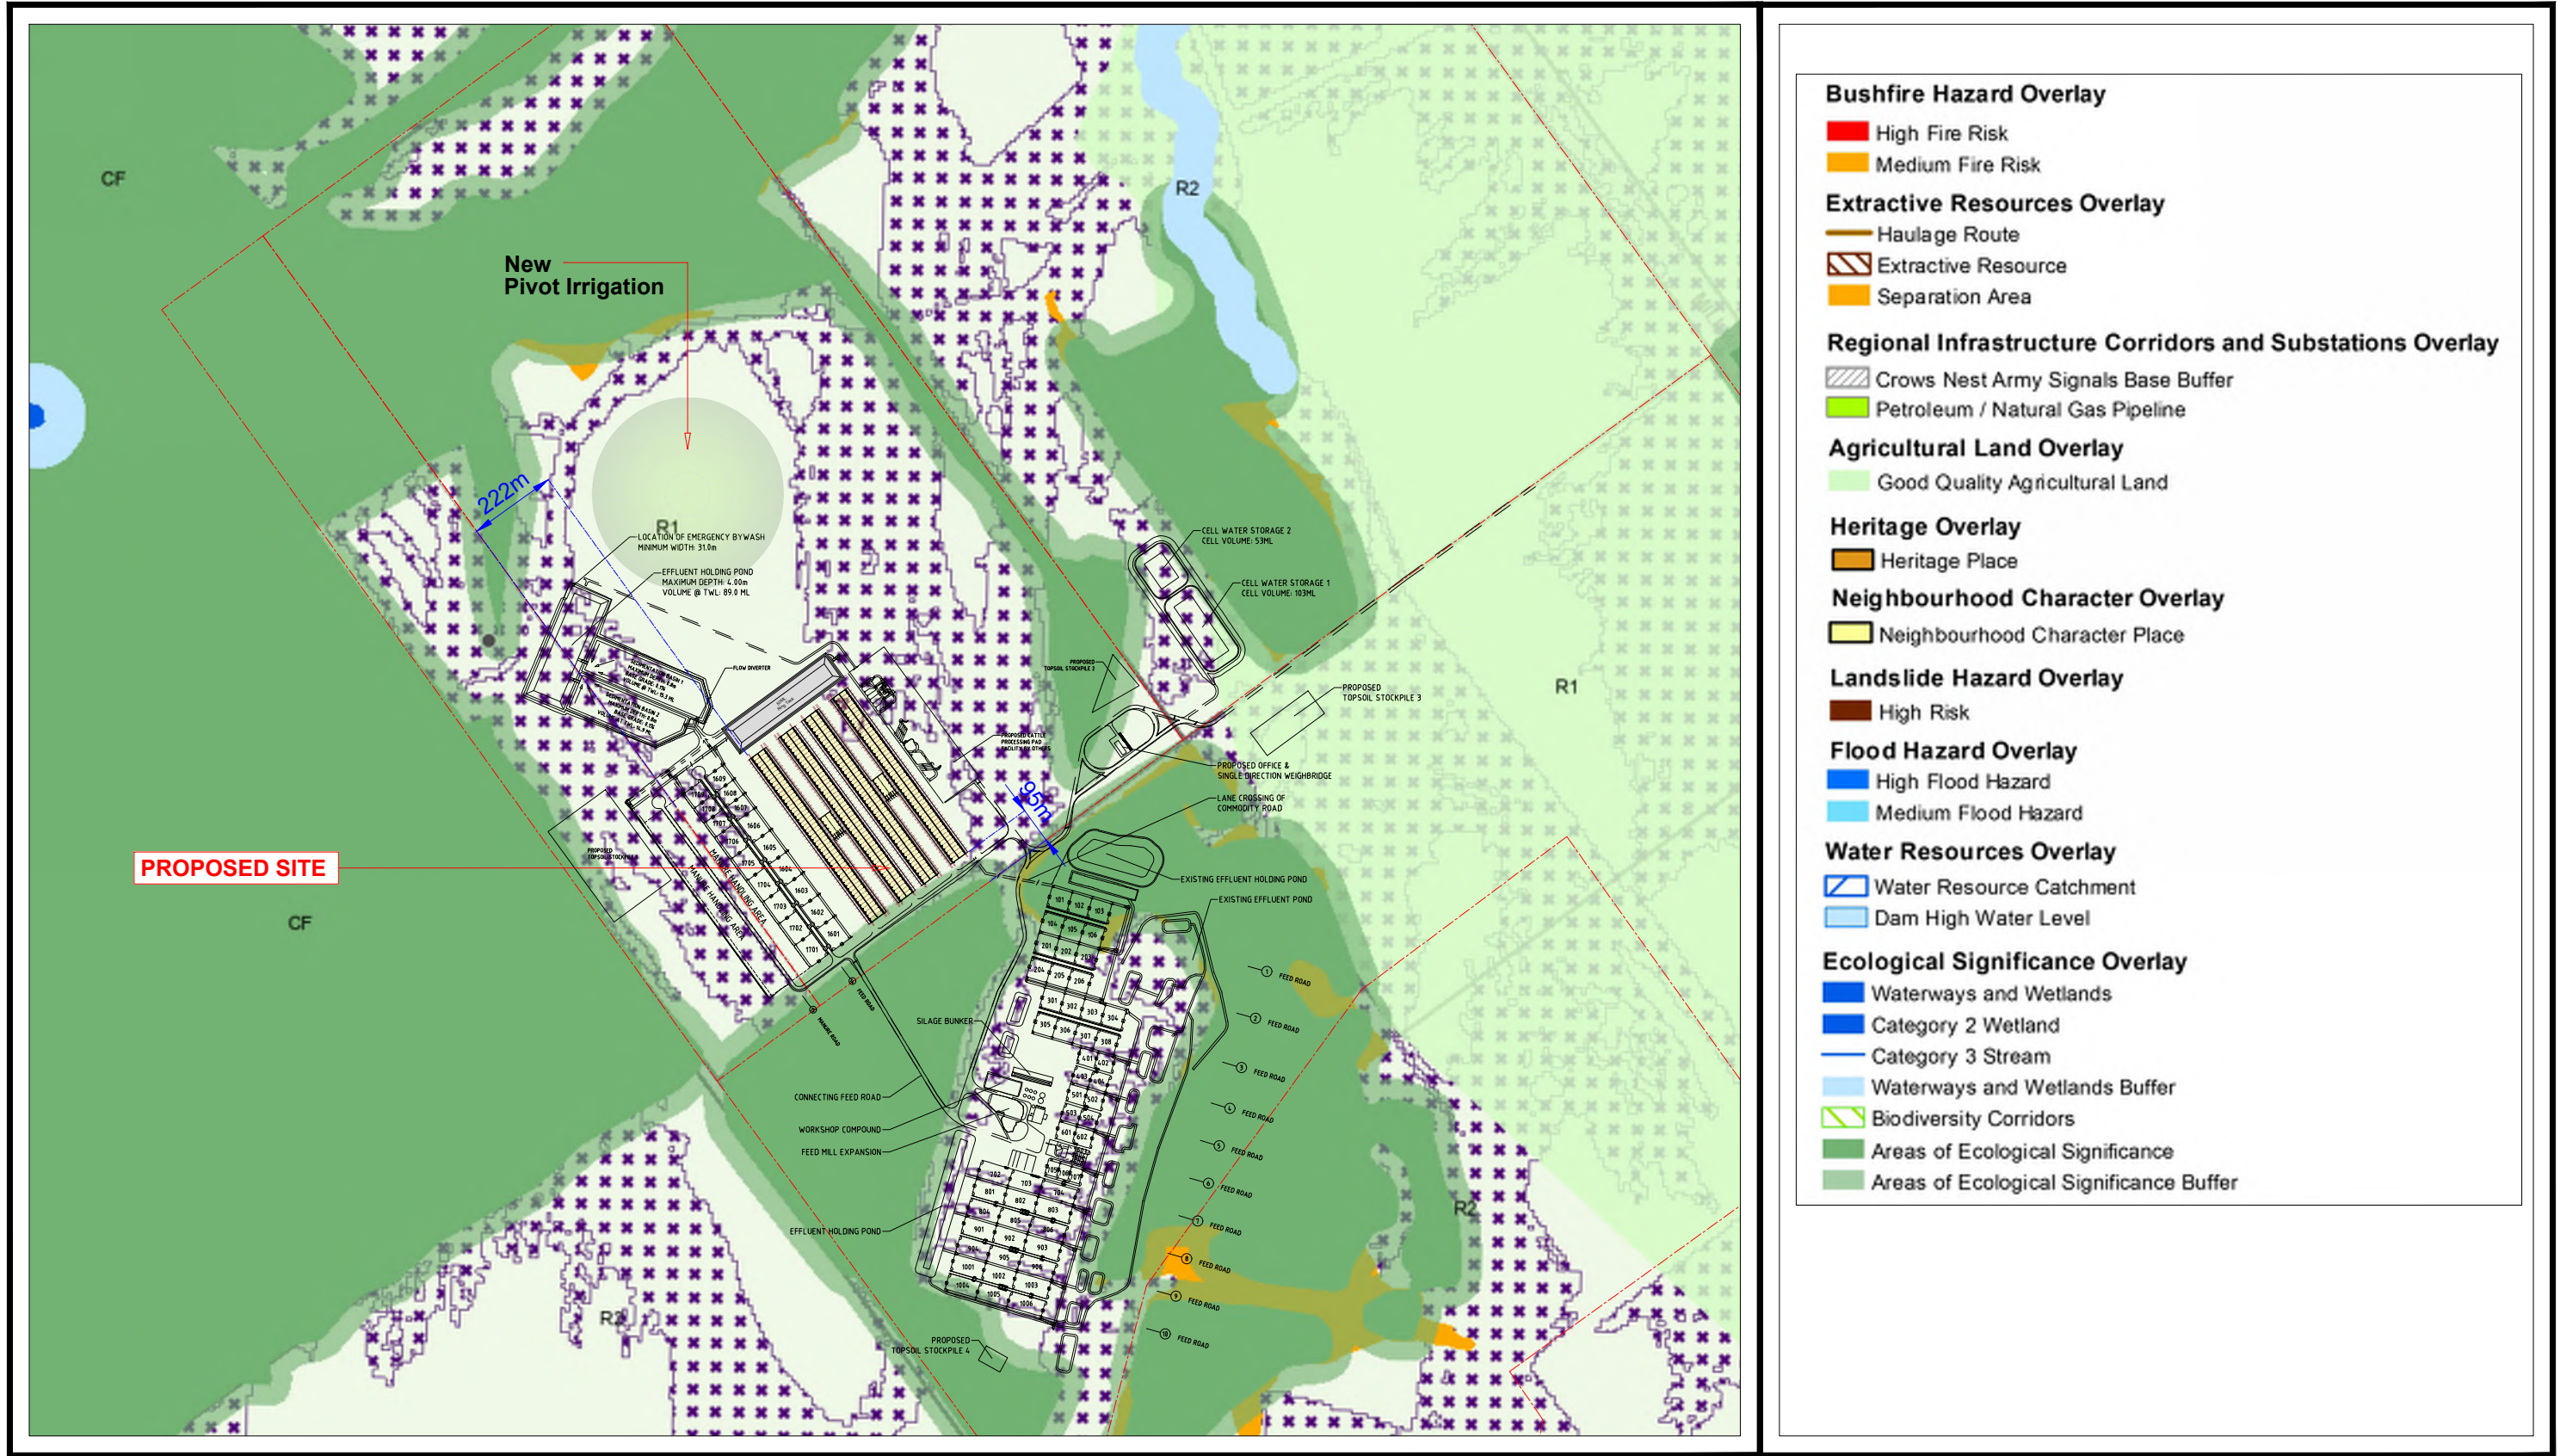

© THIS DRAWING IS THE PROPERTY OF ENTEGRA SIGNATURE STRUCTURES. THIS DRAWING & ANY ASSOCIATED DRAWINGS AND/OR COMPUTATIONS MUST NOT BE MANUFACTURED FROM, COPIED OR TRANSMITTED TO A THIRD PARTY WITHOUT WRITTEN PERMISSION FROM ENTEGRA SIGNATURE STRUCTURES.

	DRAWING NAME: Pinegrove 4 Feedlot Barns			PROPERTY DETAILS		DRAWING NAME: Ecological Significance Area and the Buffer Area		
	REV NO:		DATE:	Lot:	342	DRAWN BY: ted	SIZE: A3	
		SITE MAP	10/08/2026	Plan:	DER3424			
	SITE MAP	12/08/2026	Lot / Plan:	342DER3424	PAGE: 5 OF 8			SCALE: 1: 16,000m
			Lot area (m²):	2589990				
			Address:	1677 Millmerran - Cecil Plains Road, Millmerran QLD 4357				

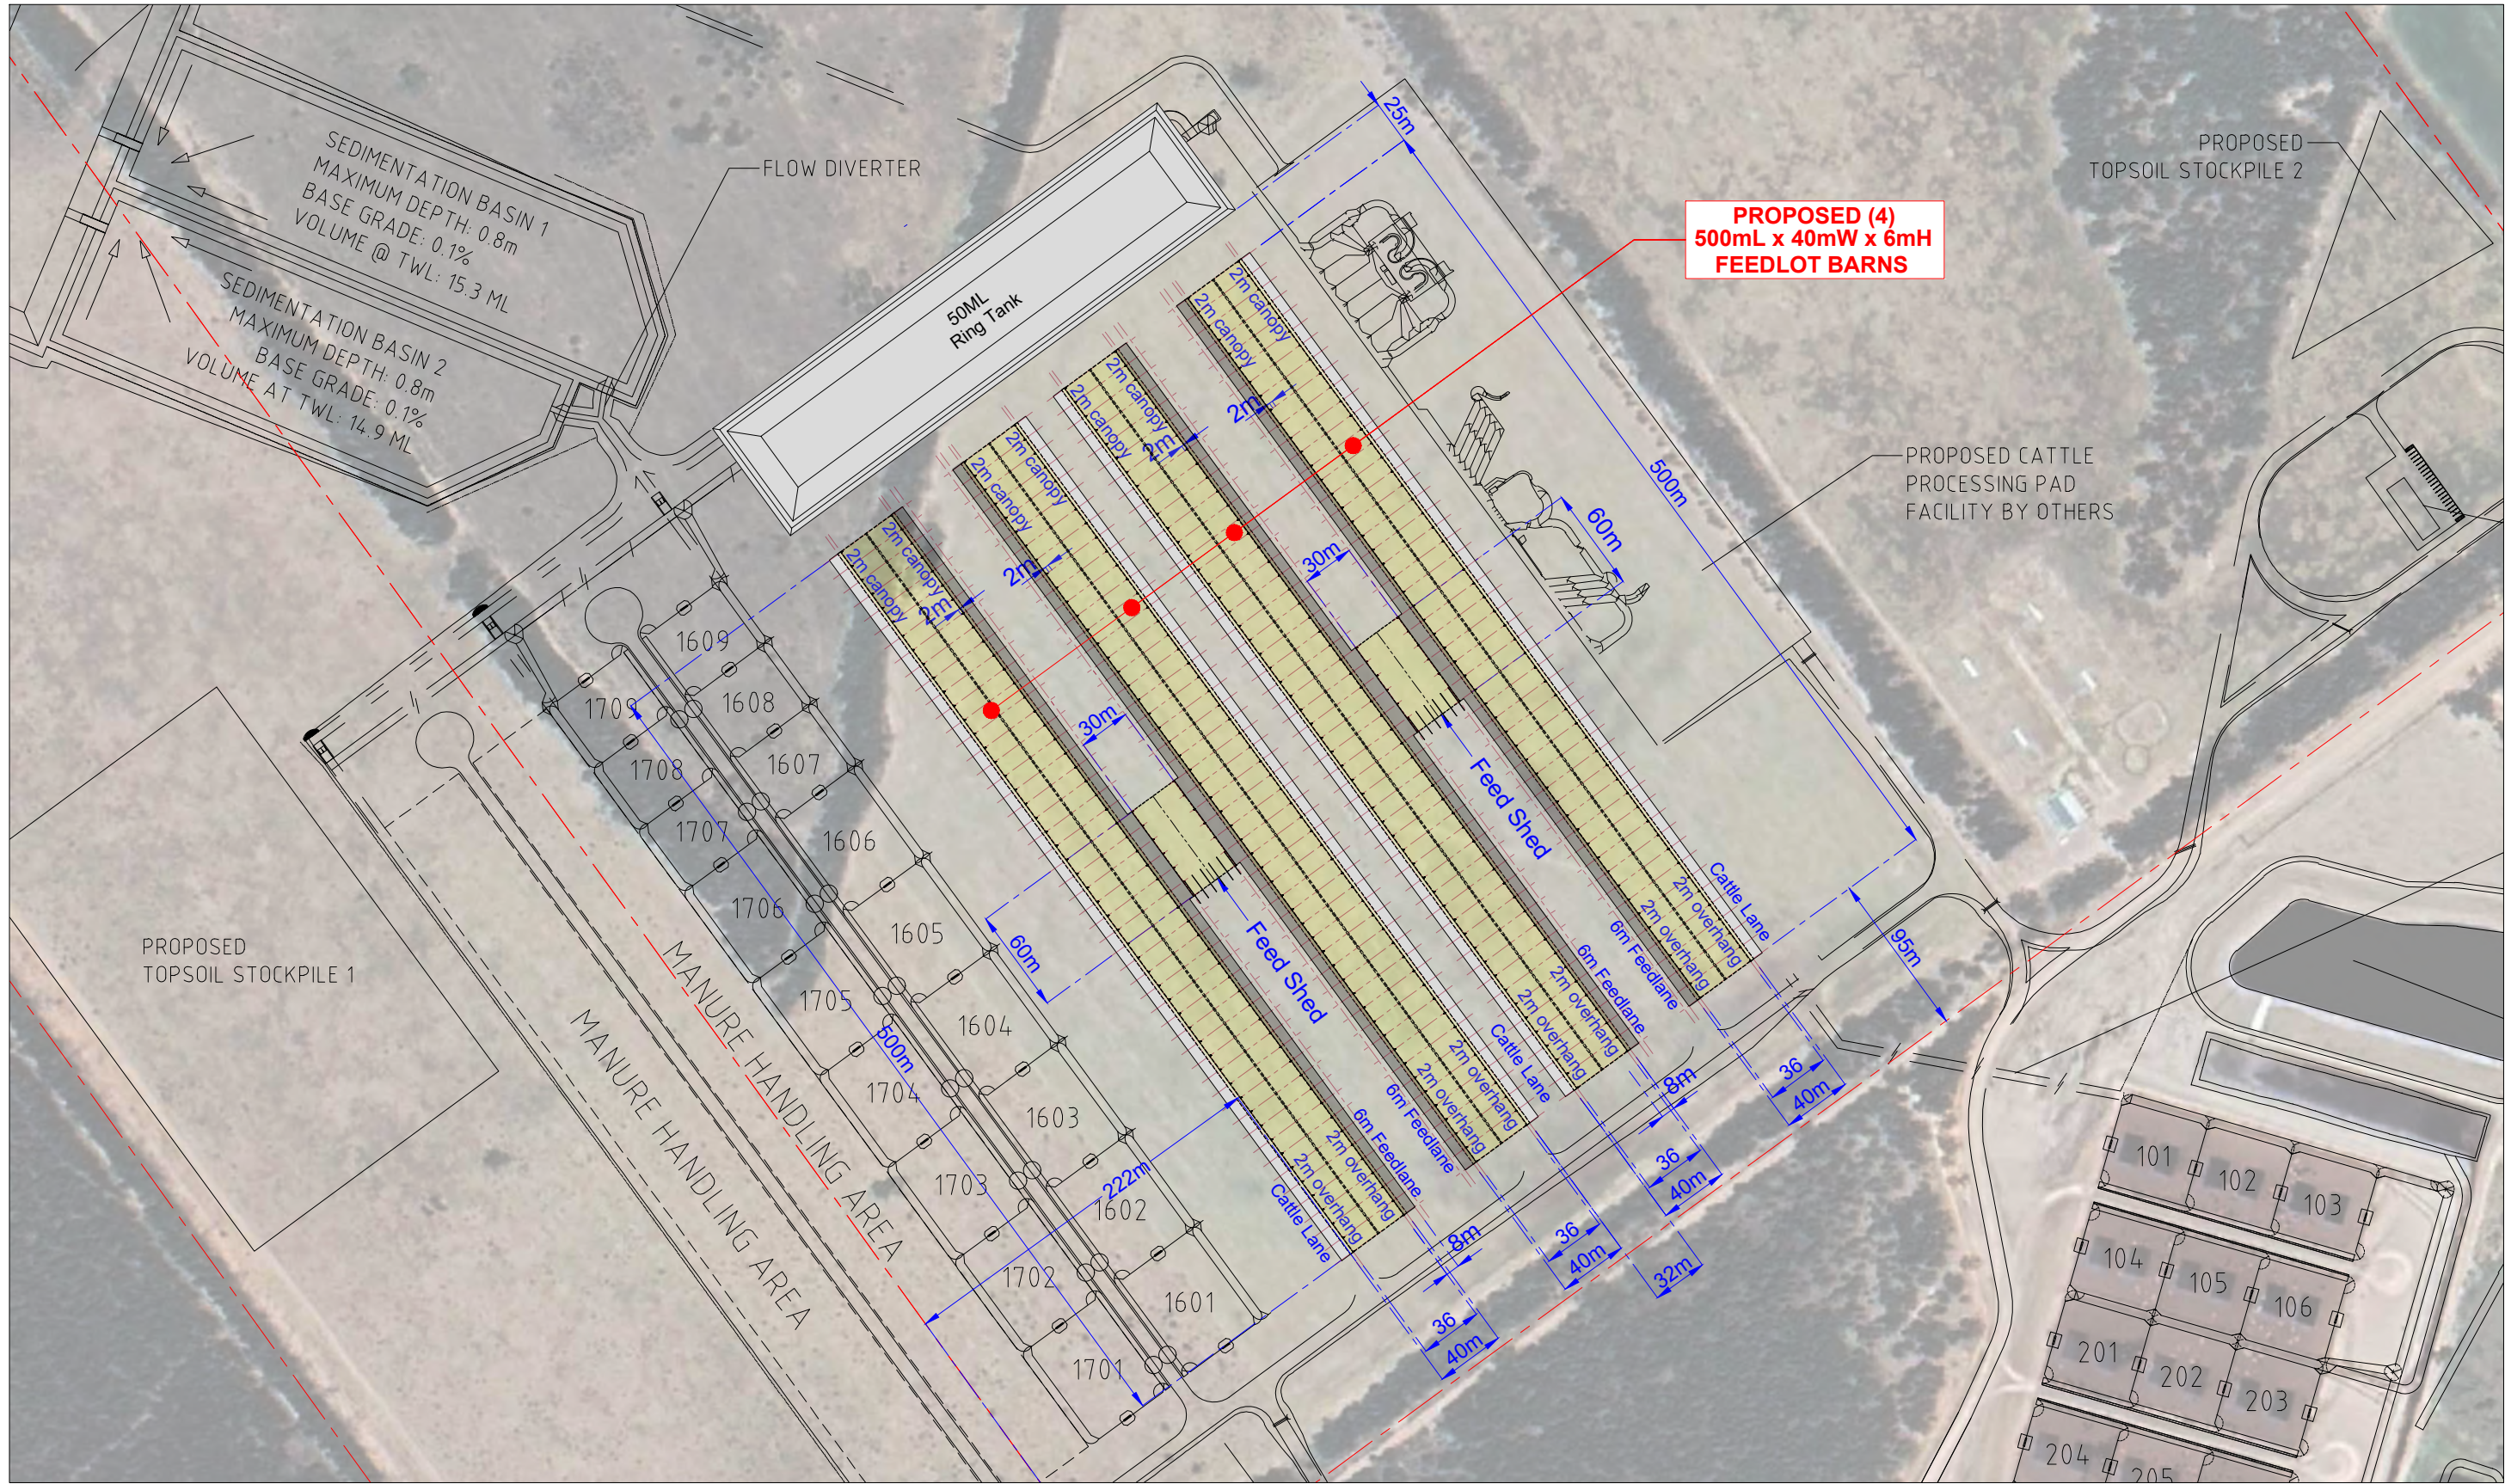

© THIS DRAWING IS THE PROPERTY OF ENTEGRA SIGNATURE STRUCTURES. THIS DRAWING & ANY ASSOCIATED DRAWINGS AND/OR COMPUTATIONS MUST NOT BE MANUFACTURED FROM, COPIED OR TRANSMITTED TO A THIRD PARTY WITHOUT WRITTEN PERMISSION FROM ENTEGRA SIGNATURE STRUCTURES.



DRAWING NAME: Pinegrove 4 Feedlot Barns


REV NO:		DATE:
	SITE MAP	05/08/2026
	SITE MAP	07/08/2026
	SITE MAP	11/08/2026

PROPERTY DETAILS

Lot:	342
Plan:	DER3424
Lot / Plan:	342DER3424
Lot area (m²):	2589990
Address:	1677 Millmerran - Cecil Plains Road, Millmerran QLD 4357

DRAWING NAME:	ENLARGE SITE PLAN	
DRAWN BY: ted	SIZE:	A3
PAGE: 7 OF 8	SCALE: 1: 3,750m	

PROPOSED 500m x 36m x 6m RIDGEBACK FOR PINEGROVE FEEDLOT - Millmerran, QLD, Australia

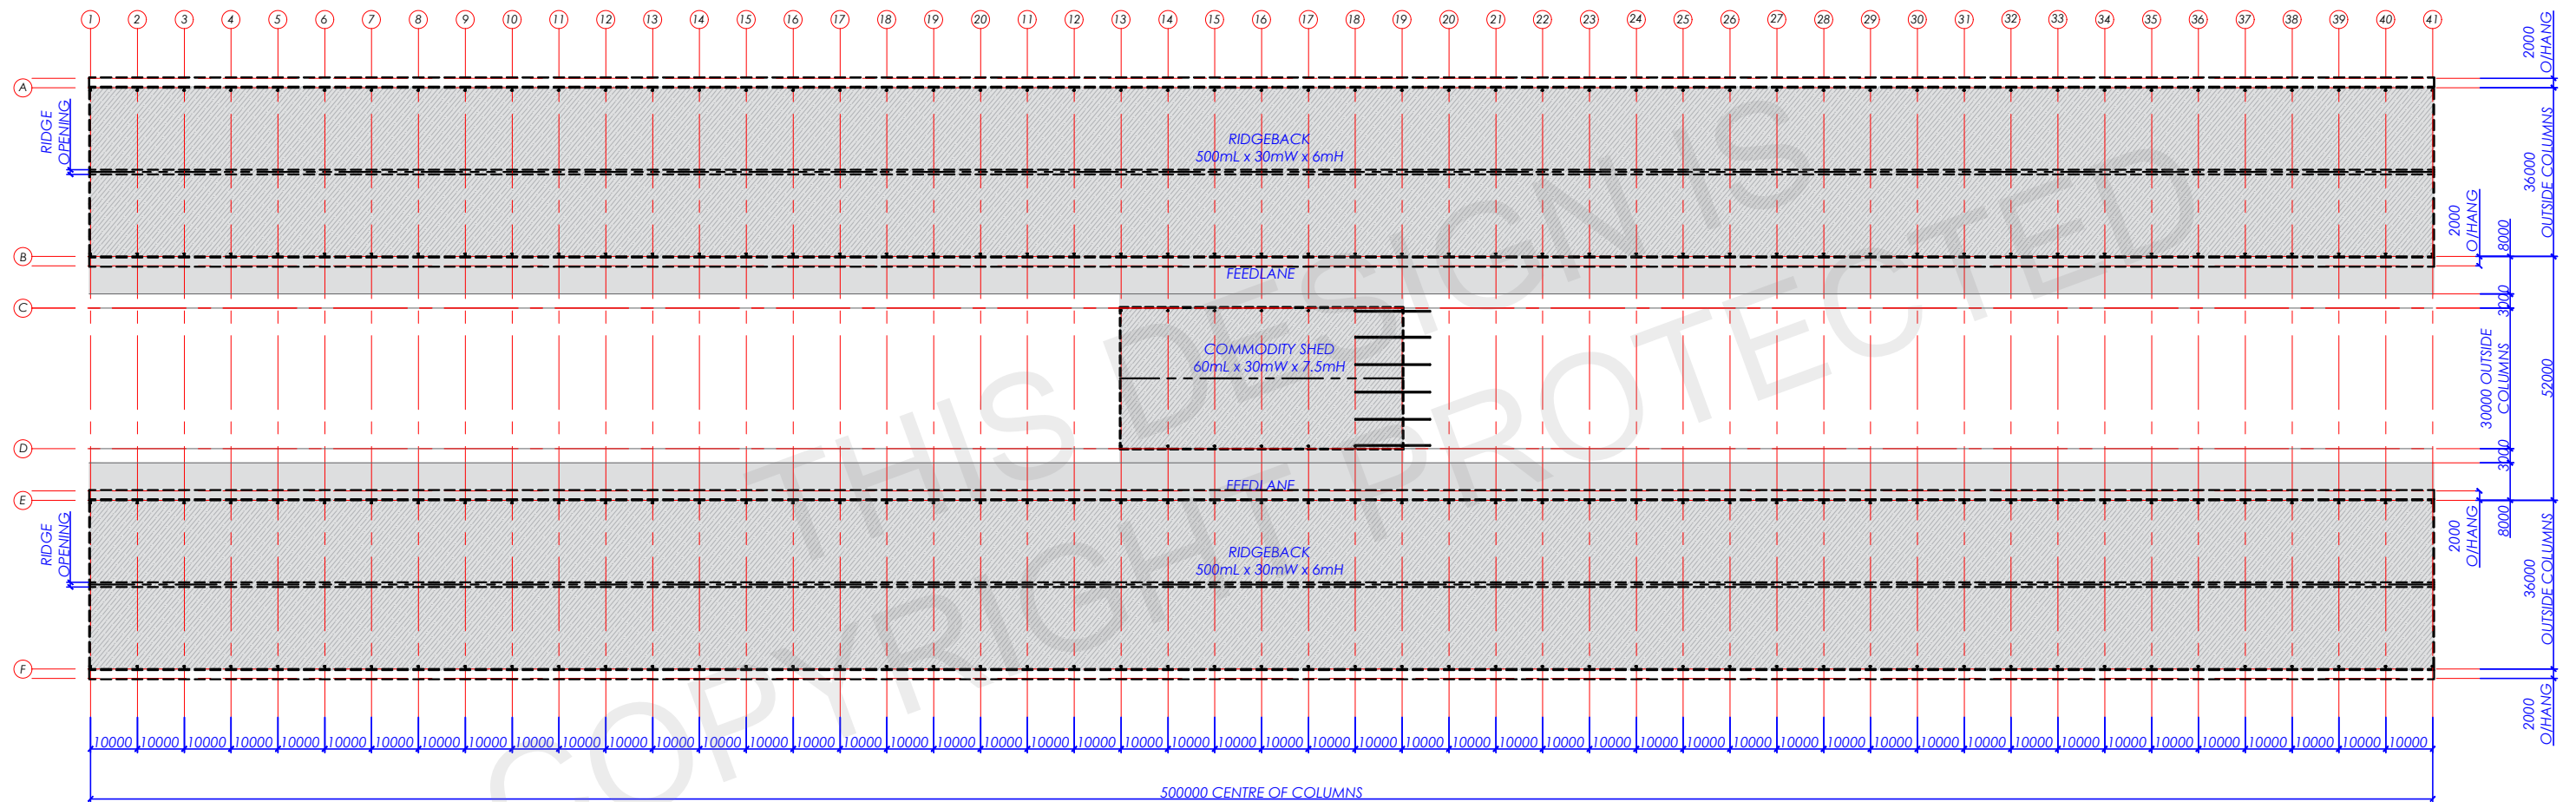

© THIS DRAWING IS THE PROPERTY OF ENTEGRA SIGNATURE STRUCTURES. THIS DRAWING & ANY ASSOCIATED DRAWINGS AND/OR COMPUTATIONS MUST NOT BE MANUFACTURED FROM, COPIED OR TRANSMITTED TO A THIRD PARTY WITHOUT WRITTEN PERMISSION FROM ENTEGRA SIGNATURE STRUCTURES.




NOTES:

CONCEPT ONLY

UNLESS OTHERWISE STATED ALL DIMENSIONS IN MILLIMETERS

REV NO:	DESCRIPTION	DATE:	DRAWING NAME: LAYOUT PLAN			
A	PLANNING DRAWINGS	15/01/2026	DRAWING NO:	SHEET: A01	REV: A	SIZE: A3
B	PLANNING DRAWINGS	28/07/2026				
C	PLANNING DRAWINGS	06/08/2026				
D	PLANNING DRAWINGS	07/08/2026				
			ISSUED.	PAGE: 1 OF 4	SCALE: 1:1400	DATE: 07/08/2026

PROPOSED 500m x 36m x 6m RIDGEBACK FOR PINEGROVE FEEDLOT - Millmerran, QLD, Australia

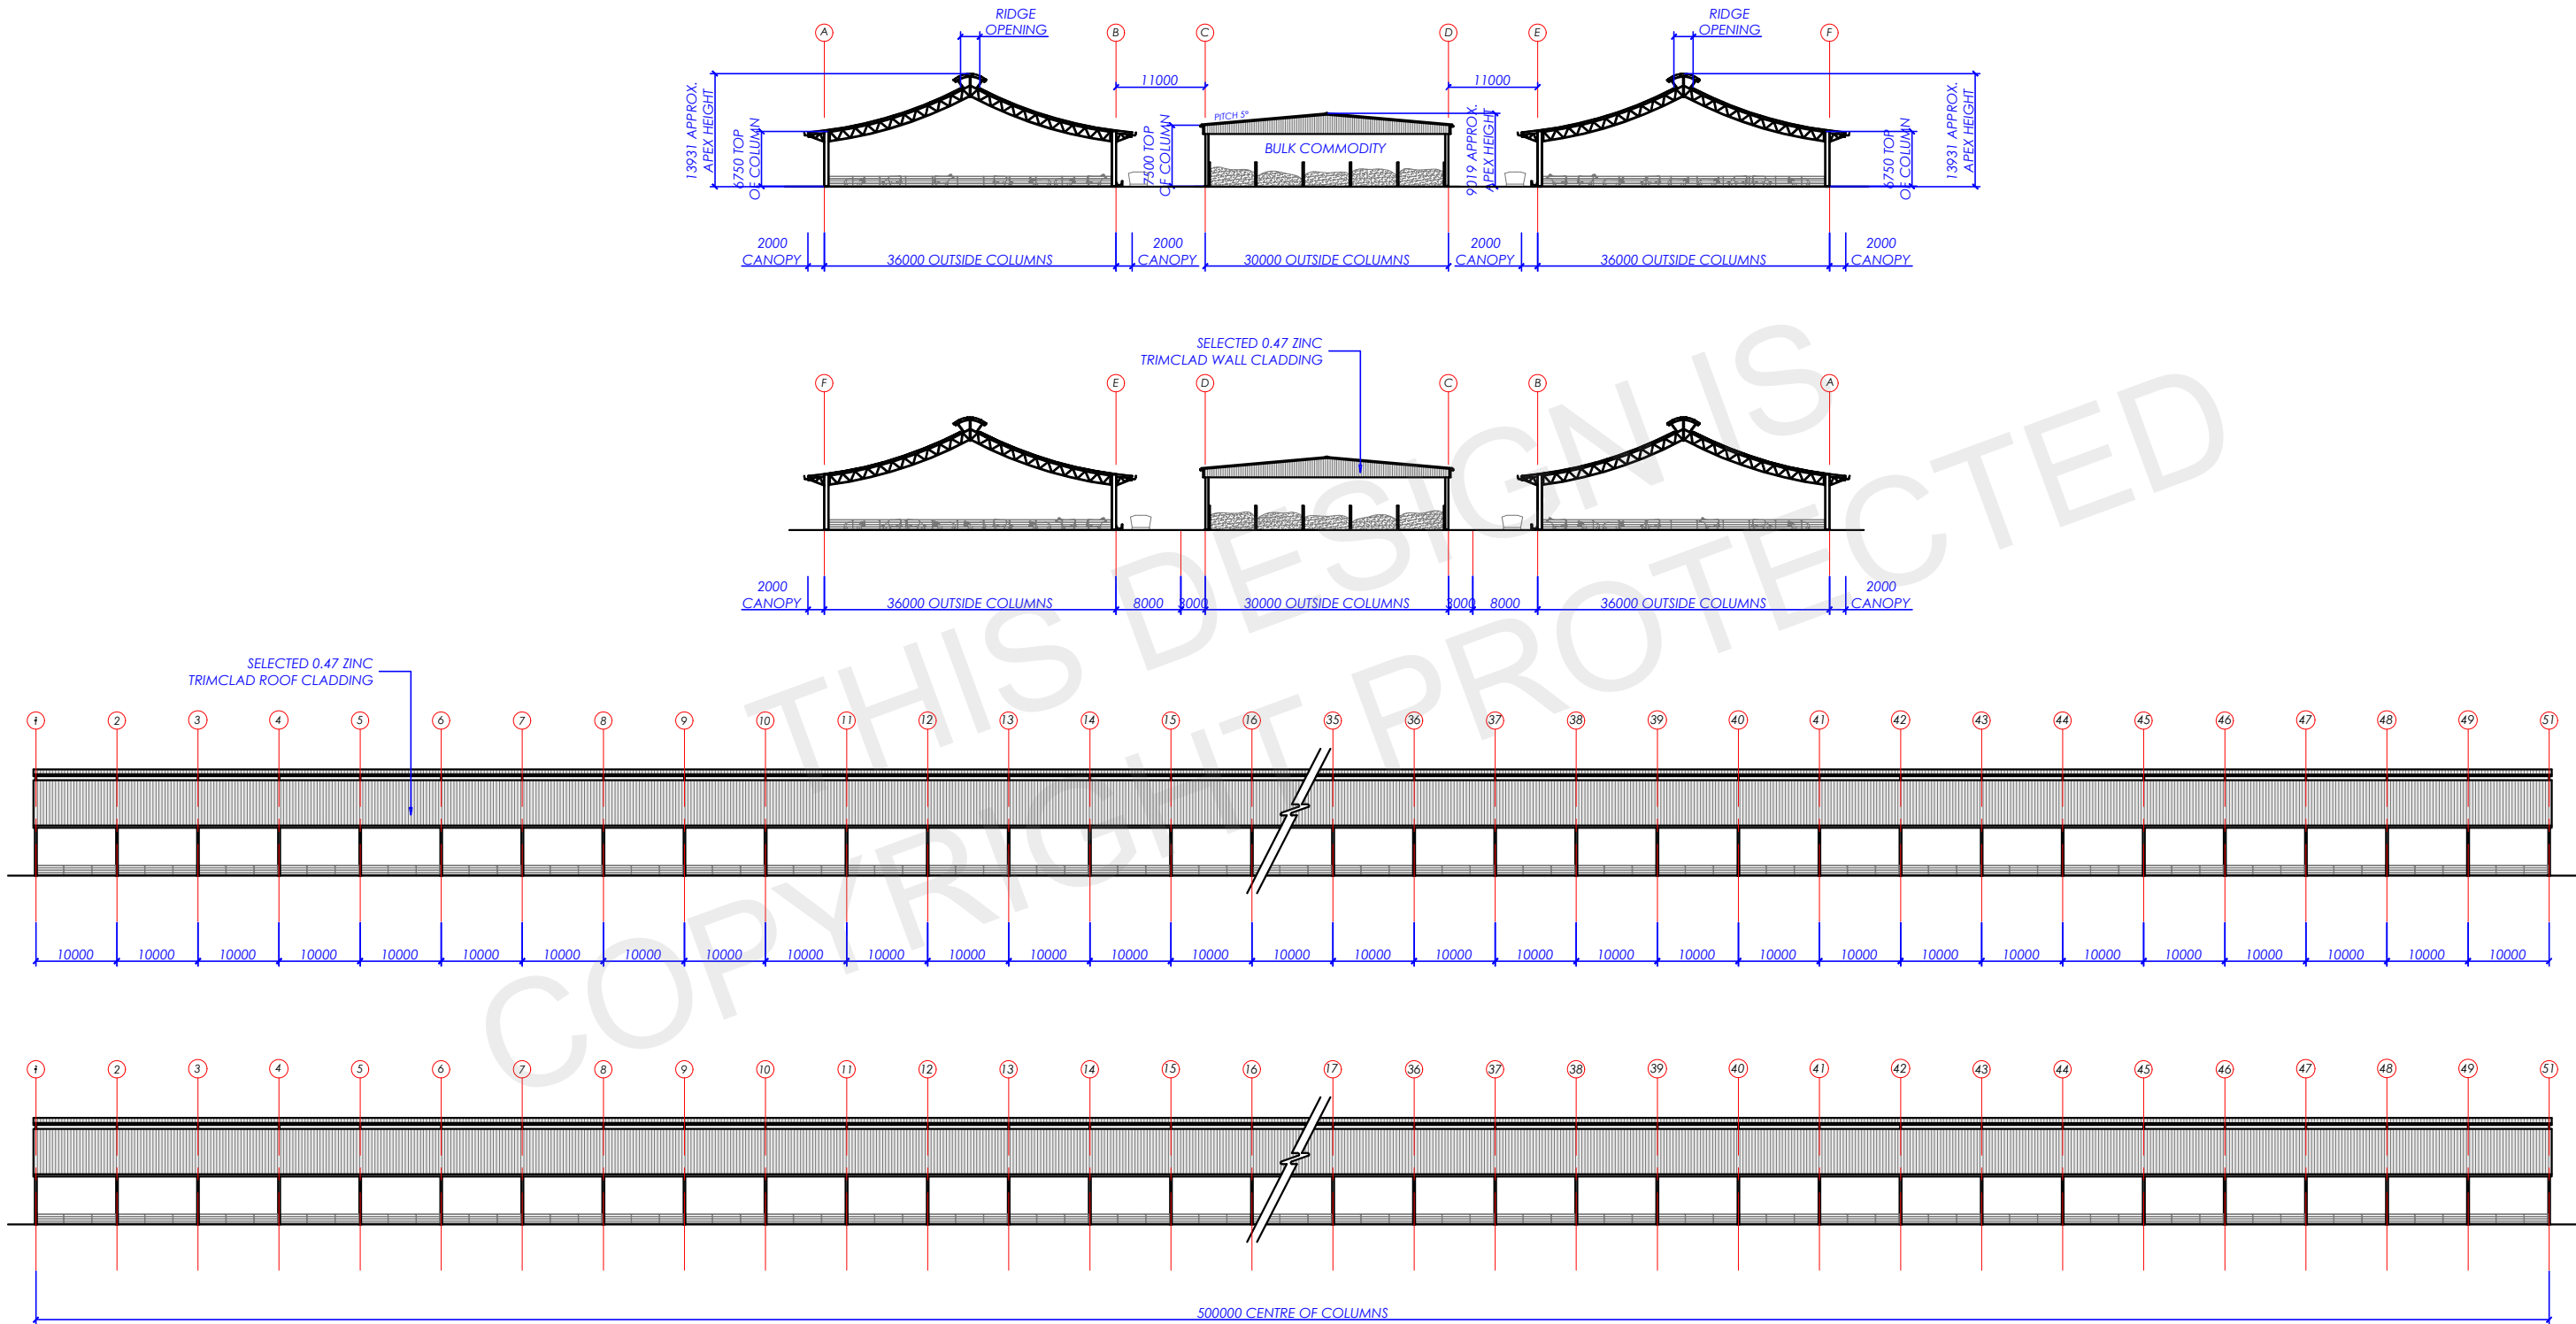

© THIS DRAWING IS THE PROPERTY OF ENTEGRA SIGNATURE STRUCTURES. THIS DRAWING & ANY ASSOCIATED DRAWINGS AND/OR COMPUTATIONS MUST NOT BE MANUFACTURED FROM, COPIED OR TRANSMITTED TO A THIRD PARTY WITHOUT WRITTEN PERMISSION FROM ENTEGRA SIGNATURE STRUCTURES.




NOTES:

CONCEPT ONLY

UNLESS OTHERWISE STATED ALL DIMENSIONS IN MILLIMETERS

REV NO:	DESCRIPTION	DATE:	DRAWN: <i>KT</i>	DRAWING NAME: <i>ELEVATIONS</i>			
<i>A</i>	<i>PLANNING DRAWINGS</i>	<i>15/01/2026</i>	CHECKED.	DRAWING NO:	SHEET: <i>A02</i>	REV: <i>A</i>	SIZE: <i>A3</i>
<i>B</i>	<i>PLANNING DRAWINGS</i>	<i>28/07/2026</i>					
<i>C</i>	<i>PLANNING DRAWINGS</i>	<i>06/08/2026</i>					
<i>D</i>	<i>PLANNING DRAWINGS</i>	<i>07/08/2026</i>	APPROVED.	PAGE: <i>2 OF 4</i>	SCALE: <i>1:825</i>	DATE: <i>07/08/2026</i>	
			ISSUED.				

PROPOSED 500m x 36m x 6m RIDGEBACK FOR PINEGROVE FEEDLOT - Millmerran, QLD, Australia

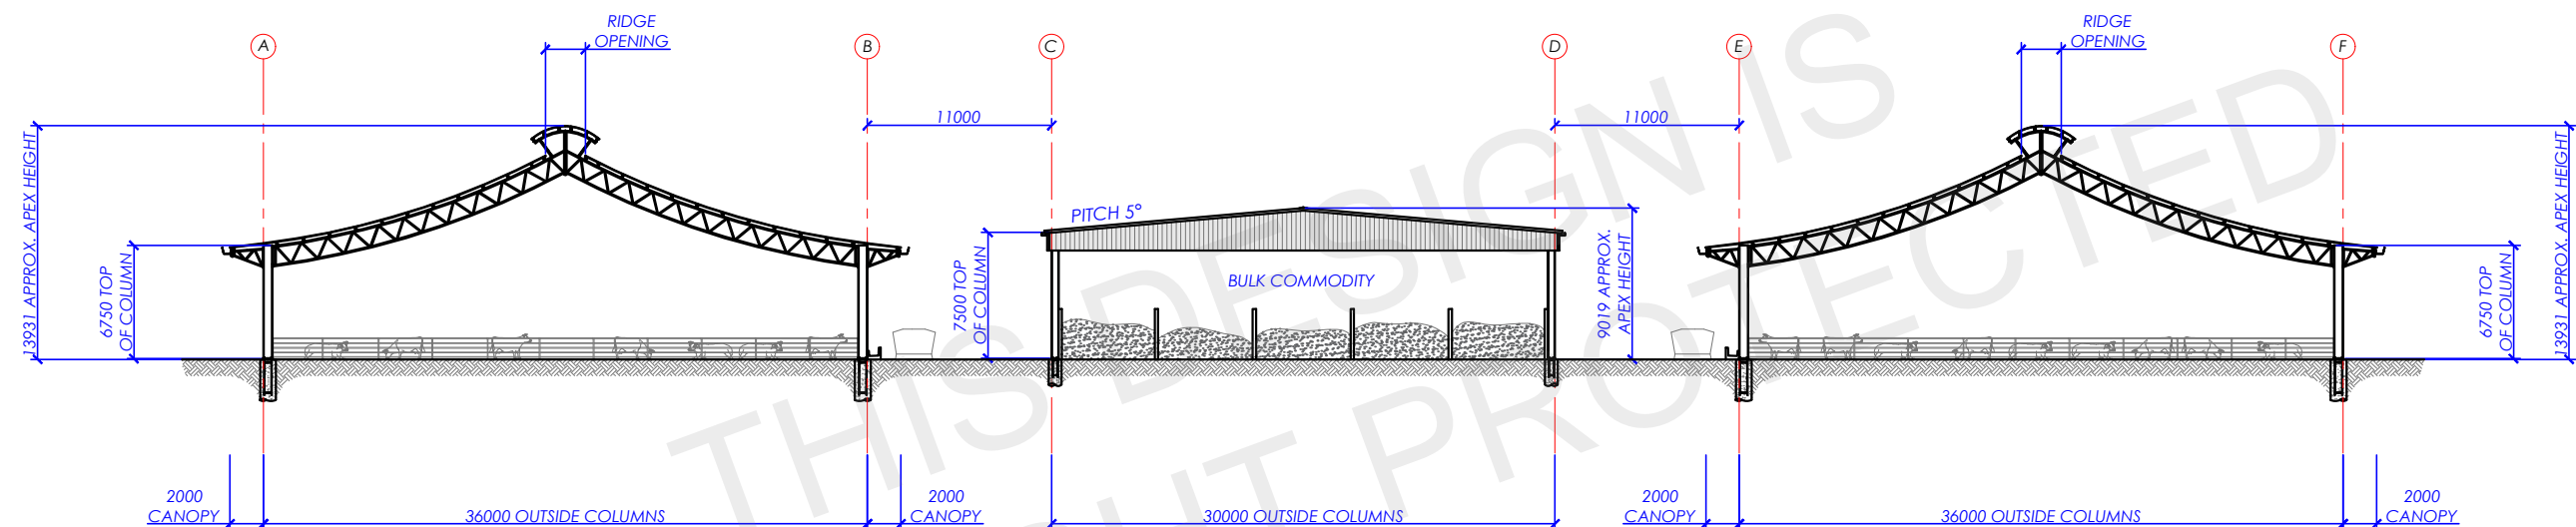

© THIS DRAWING IS THE PROPERTY OF ENTEGRA SIGNATURE STRUCTURES. THIS DRAWING & ANY ASSOCIATED DRAWINGS AND/OR COMPUTATIONS MUST NOT BE MANUFACTURED FROM, COPIED OR TRANSMITTED TO A THIRD PARTY WITHOUT WRITTEN PERMISSION FROM ENTEGRA SIGNATURE STRUCTURES.




NOTES:

CONCEPT ONLY

UNLESS OTHERWISE STATED ALL DIMENSIONS IN MILLIMETERS

REV NO:	DESCRIPTION	DATE:	DRAWN: KT	DRAWING NAME: SECTION			
A	PLANNING DRAWINGS	15/01/2026	CHECKED.	DRAWING NO:	SHEET: A03	REV: A	SIZE: A3
B	PLANNING DRAWINGS	28/07/2026					
C	PLANNING DRAWINGS	06/08/2026					
D	PLANNING DRAWINGS	07/08/2026	APPROVED.				
			ISSUED.	PAGE: 3 OF 4	SCALE: 1:450	DATE: 07/08/2026	

PROPOSED 500m x 36m x 6m RIDGEBACK FOR PINEGROVE FEEDLOT - Millmerran, QLD, Australia

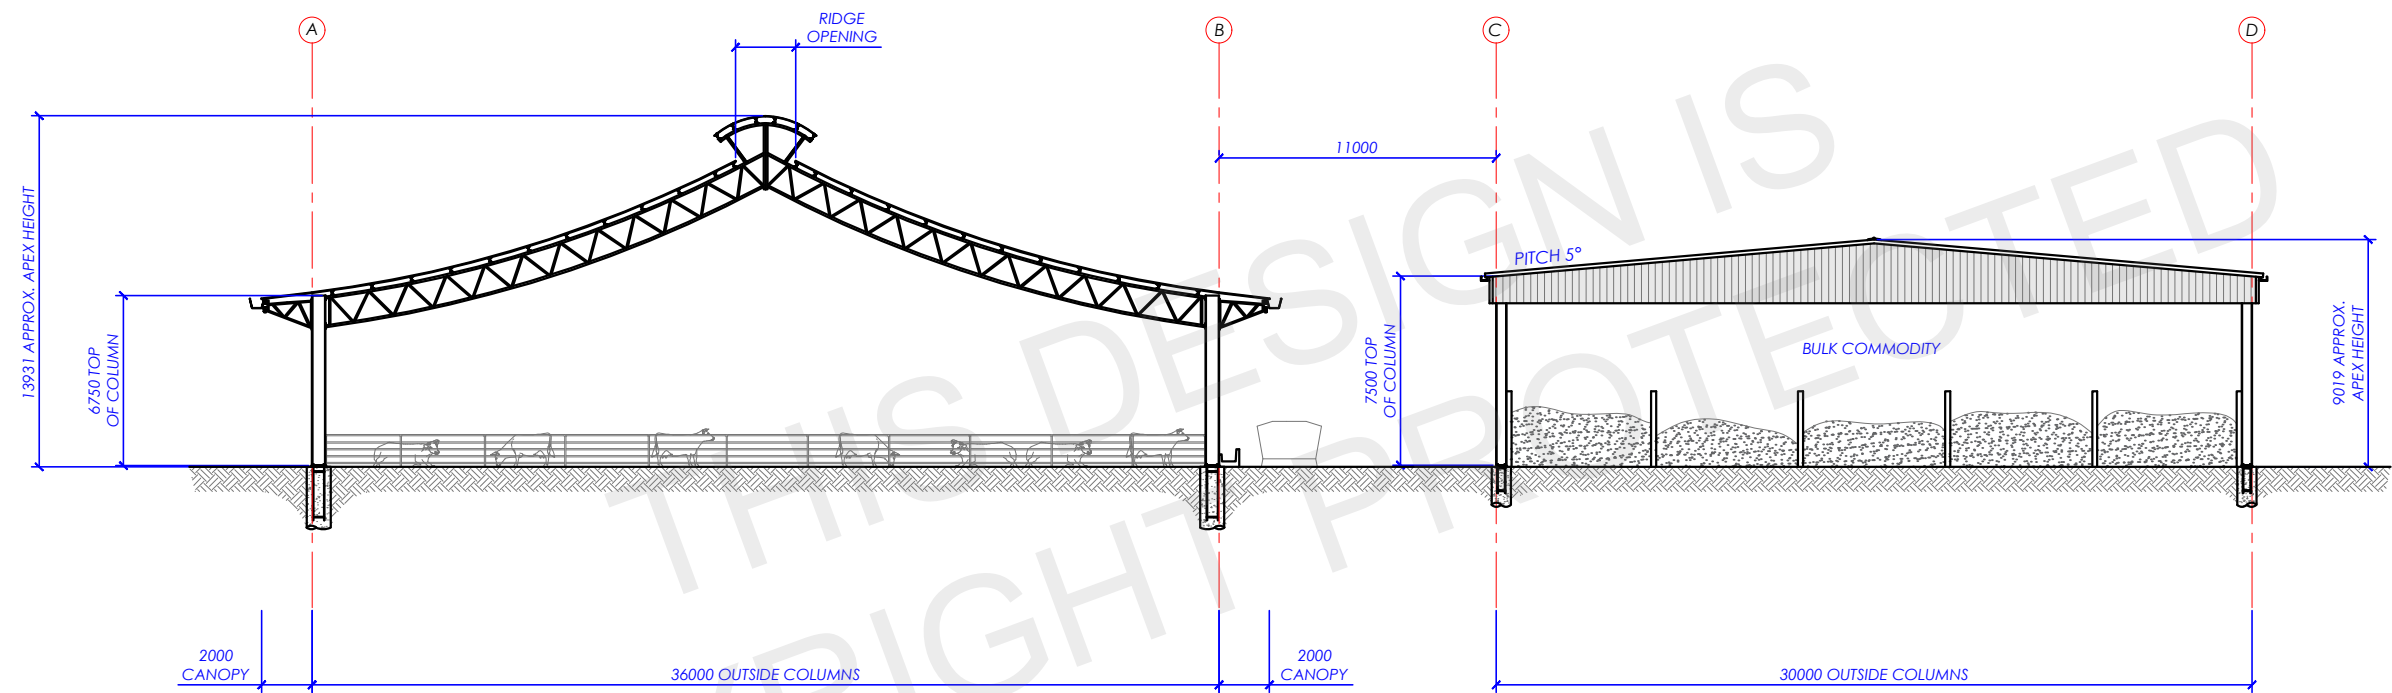

© THIS DRAWING IS THE PROPERTY OF ENTEGRA SIGNATURE STRUCTURES. THIS DRAWING & ANY ASSOCIATED DRAWINGS AND/OR COMPUTATIONS MUST NOT BE MANUFACTURED FROM, COPIED OR TRANSMITTED TO A THIRD PARTY WITHOUT WRITTEN PERMISSION FROM ENTEGRA SIGNATURE STRUCTURES.



NOTES:

CONCEPT ONLY

UNLESS OTHERWISE STATED ALL DIMENSIONS IN MILLIMETERS

REV NO:	DESCRIPTION	DATE:	DRAWN: KT	DRAWING NAME: SECTION			
A	PLANNING DRAWINGS	15/01/2026	CHECKED. APPROVED.	DRAWING NO:	SHEET: A03	REV: A	SIZE: A3
B	PLANNING DRAWINGS	28/07/2026					
C	PLANNING DRAWINGS	06/08/2026					
D	PLANNING DRAWINGS	07/08/2026	ISSUED.	PAGE: 4 OF 4	SCALE: 1:300	DATE: 07/08/2026	