


ATTACHMENT 3

Amended Proposal Plans

Prepared by:

Scott Connell Architects

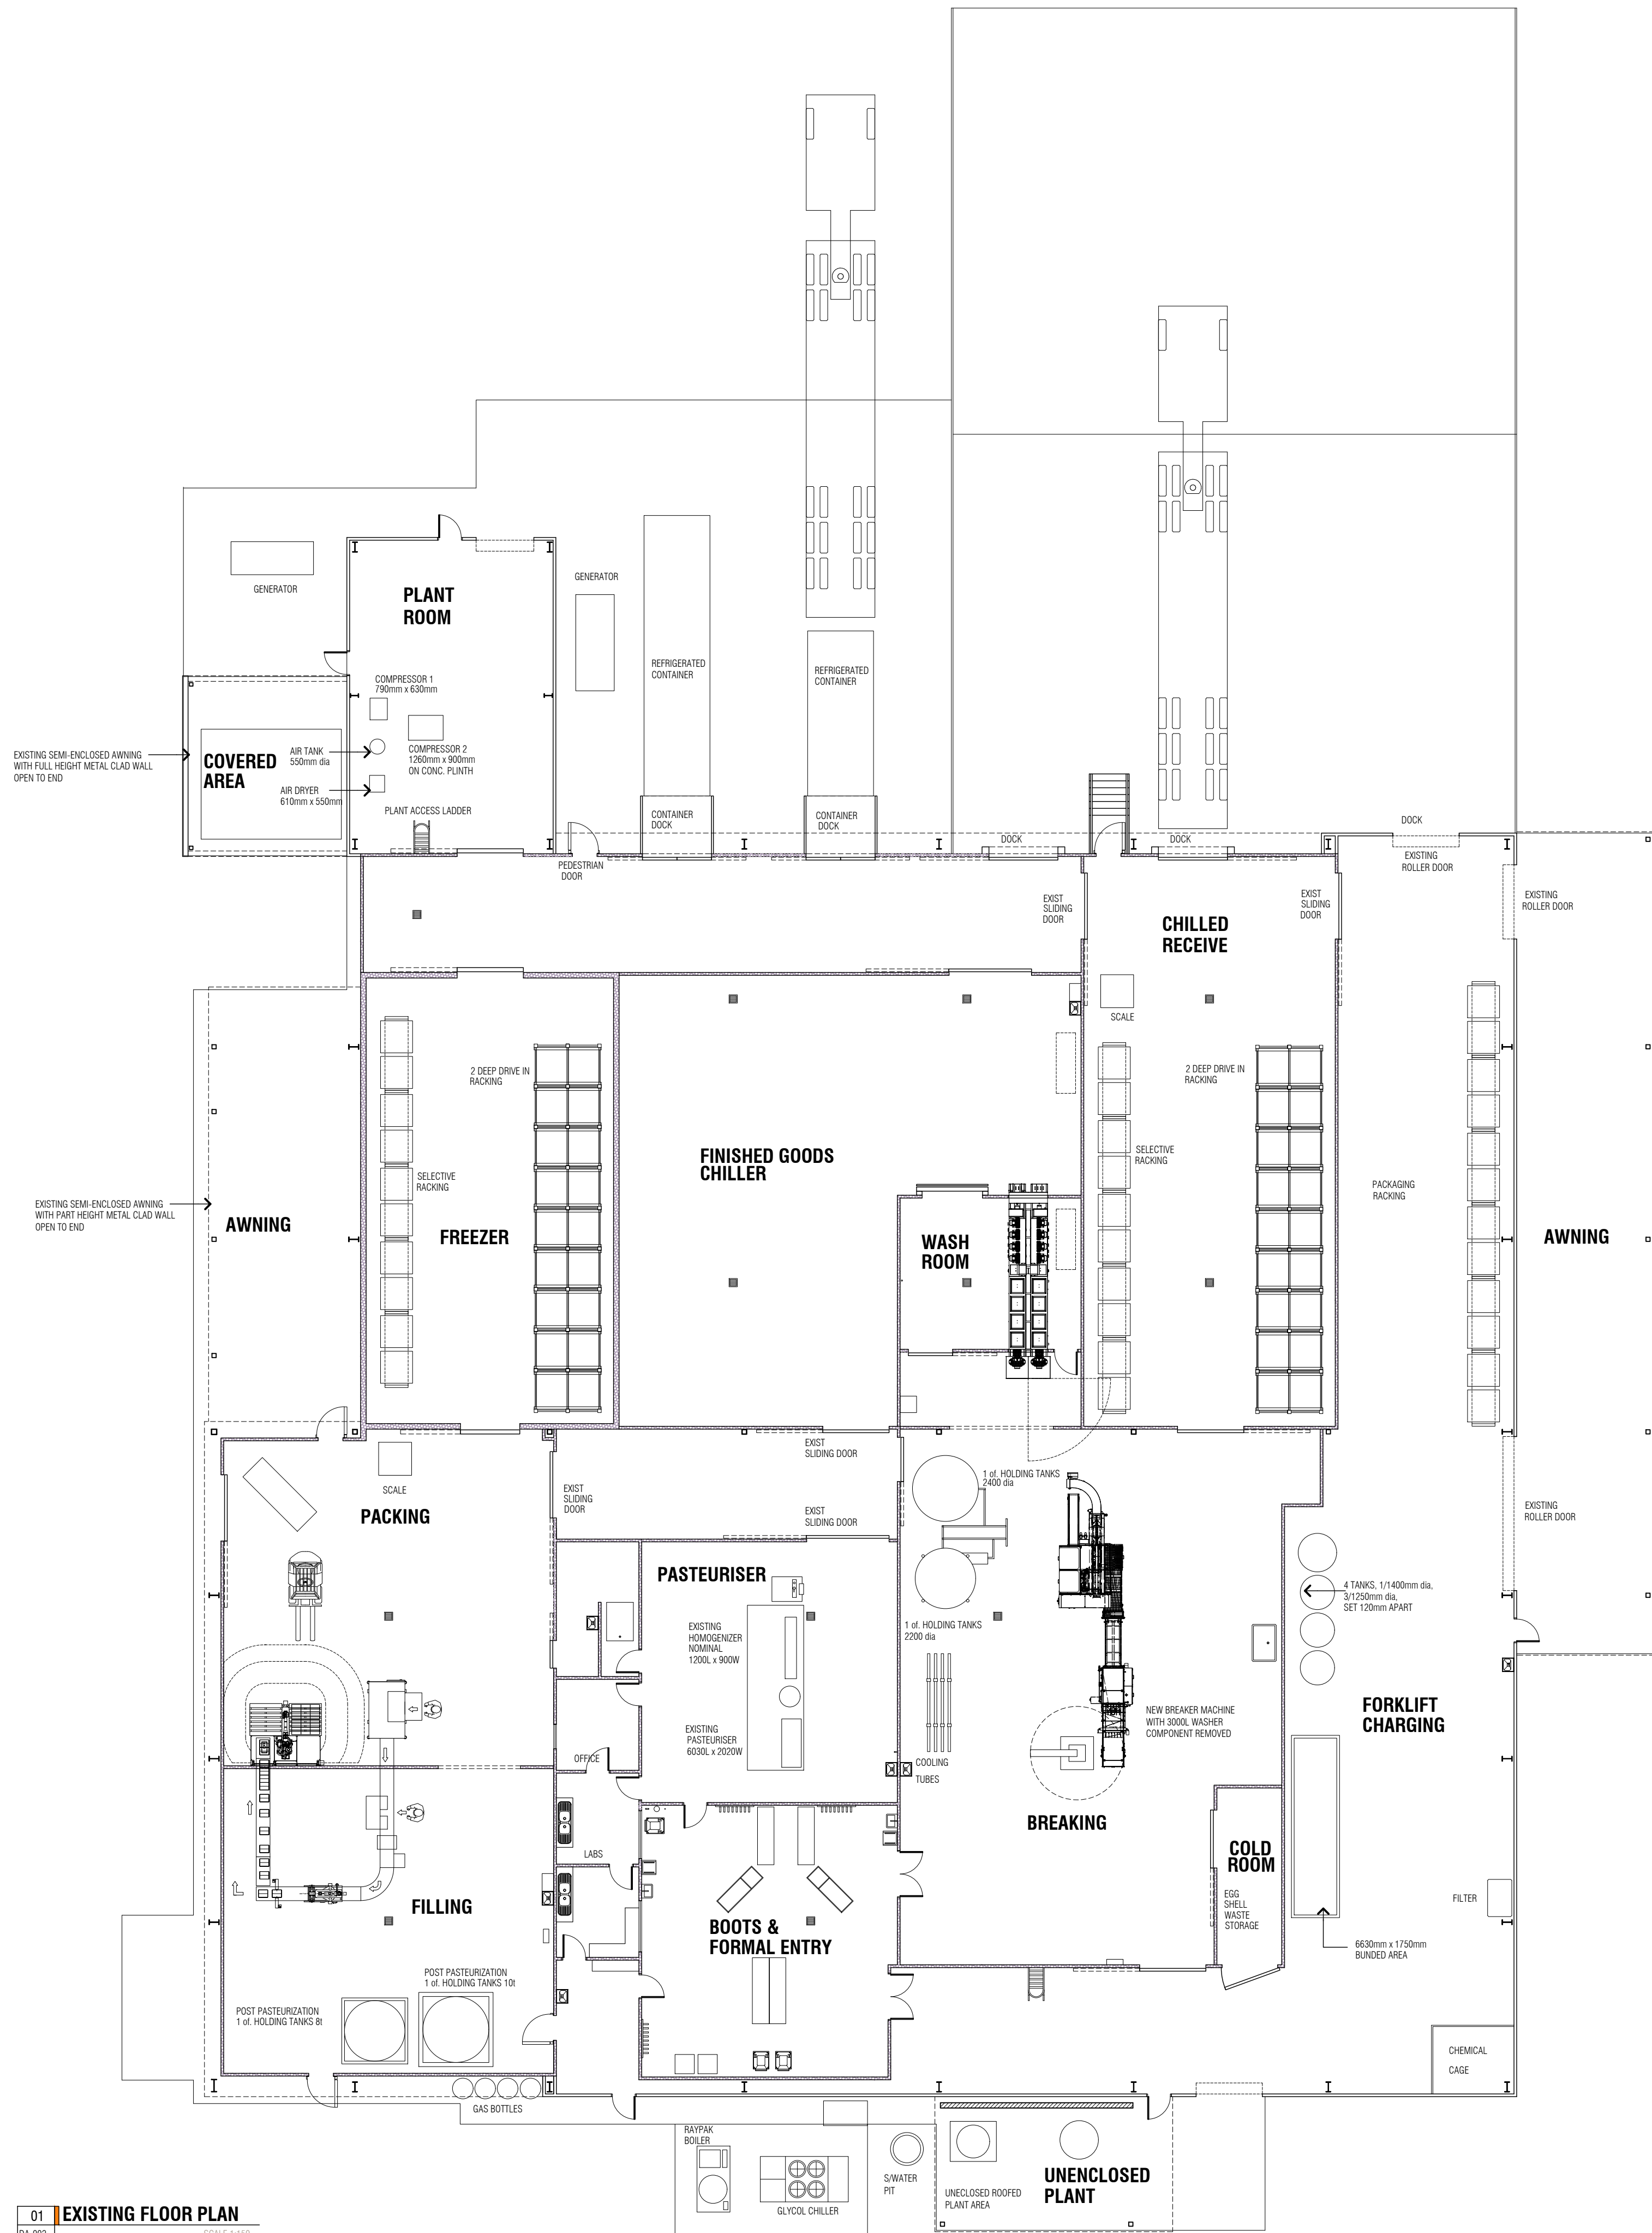

BUILDING AREAS:	
EXISTING INTERNAL BUILDING AREA:	2196 sqm
EXISTING COVERED AWNINGS AREA:	281 sqm
EXISTING COVERED UNENCLOSED PLANT AREA:	42 sqm
TOTAL EXISTING BUILDING AREA:	
2429sqm	

NOTES:

CEILING HEIGHTS
LOWER POINT EXTERNAL SHED = 6.6 m
HIGHER POINT EXTERNAL SHED = 8.6 m
BREAKING ROOM = 3.6m
CHILLED RECEIVE ROOM = 3.6m
PASTEURISER = 3.6m
FINISHED GOODS = 3.6m
PACKING = 6.0m
FREEZER = 4.5m

NOMINAL EXISTING WALL THICKNESS
MAIN WALLS: 100mm
FREEZER WALLS: 200mm

01 EXISTING FLOOR PLAN
DA-002 SCALE 1:150

A26/06/26PRELIM CONCEPT

ISSUE: DATE: REVISION:



p: (07) 3397 0443 e: scarchitects@bigpond.com
a: 3/61 shire street, coorparoo, QLD 4151.

DRAWING TITLE:

EXISTING FLOOR PLAN

DRAWING NO:

DA-002

A

STATUS:

PRELIMINARY

SCALE:

1:150

A1

PROJECT:

0156-WELLCAMP EXTENSION

CLIENT:


SUNNY QUEEN FARMS

SITE ADDRESS:

LOT 45 HEINEMANN ROAD
WELLCAMP
QUEENSLAND

DRAWINGS AND DESIGNS ARE ©COPYRIGHT
SCOTT CONNELL ARCHITECTS AND ARE NOT TO BE
COPIED OR REPRODUCED WITHOUT WRITTEN PERMISSION.

DRAWINGS ARE DESIGN/ PRELIMINARY UNTIL
MARKED AS "FOR CONSTRUCTION"
DRAWINGS TO BE USED FOR PURPOSE NOMINATED ONLY.

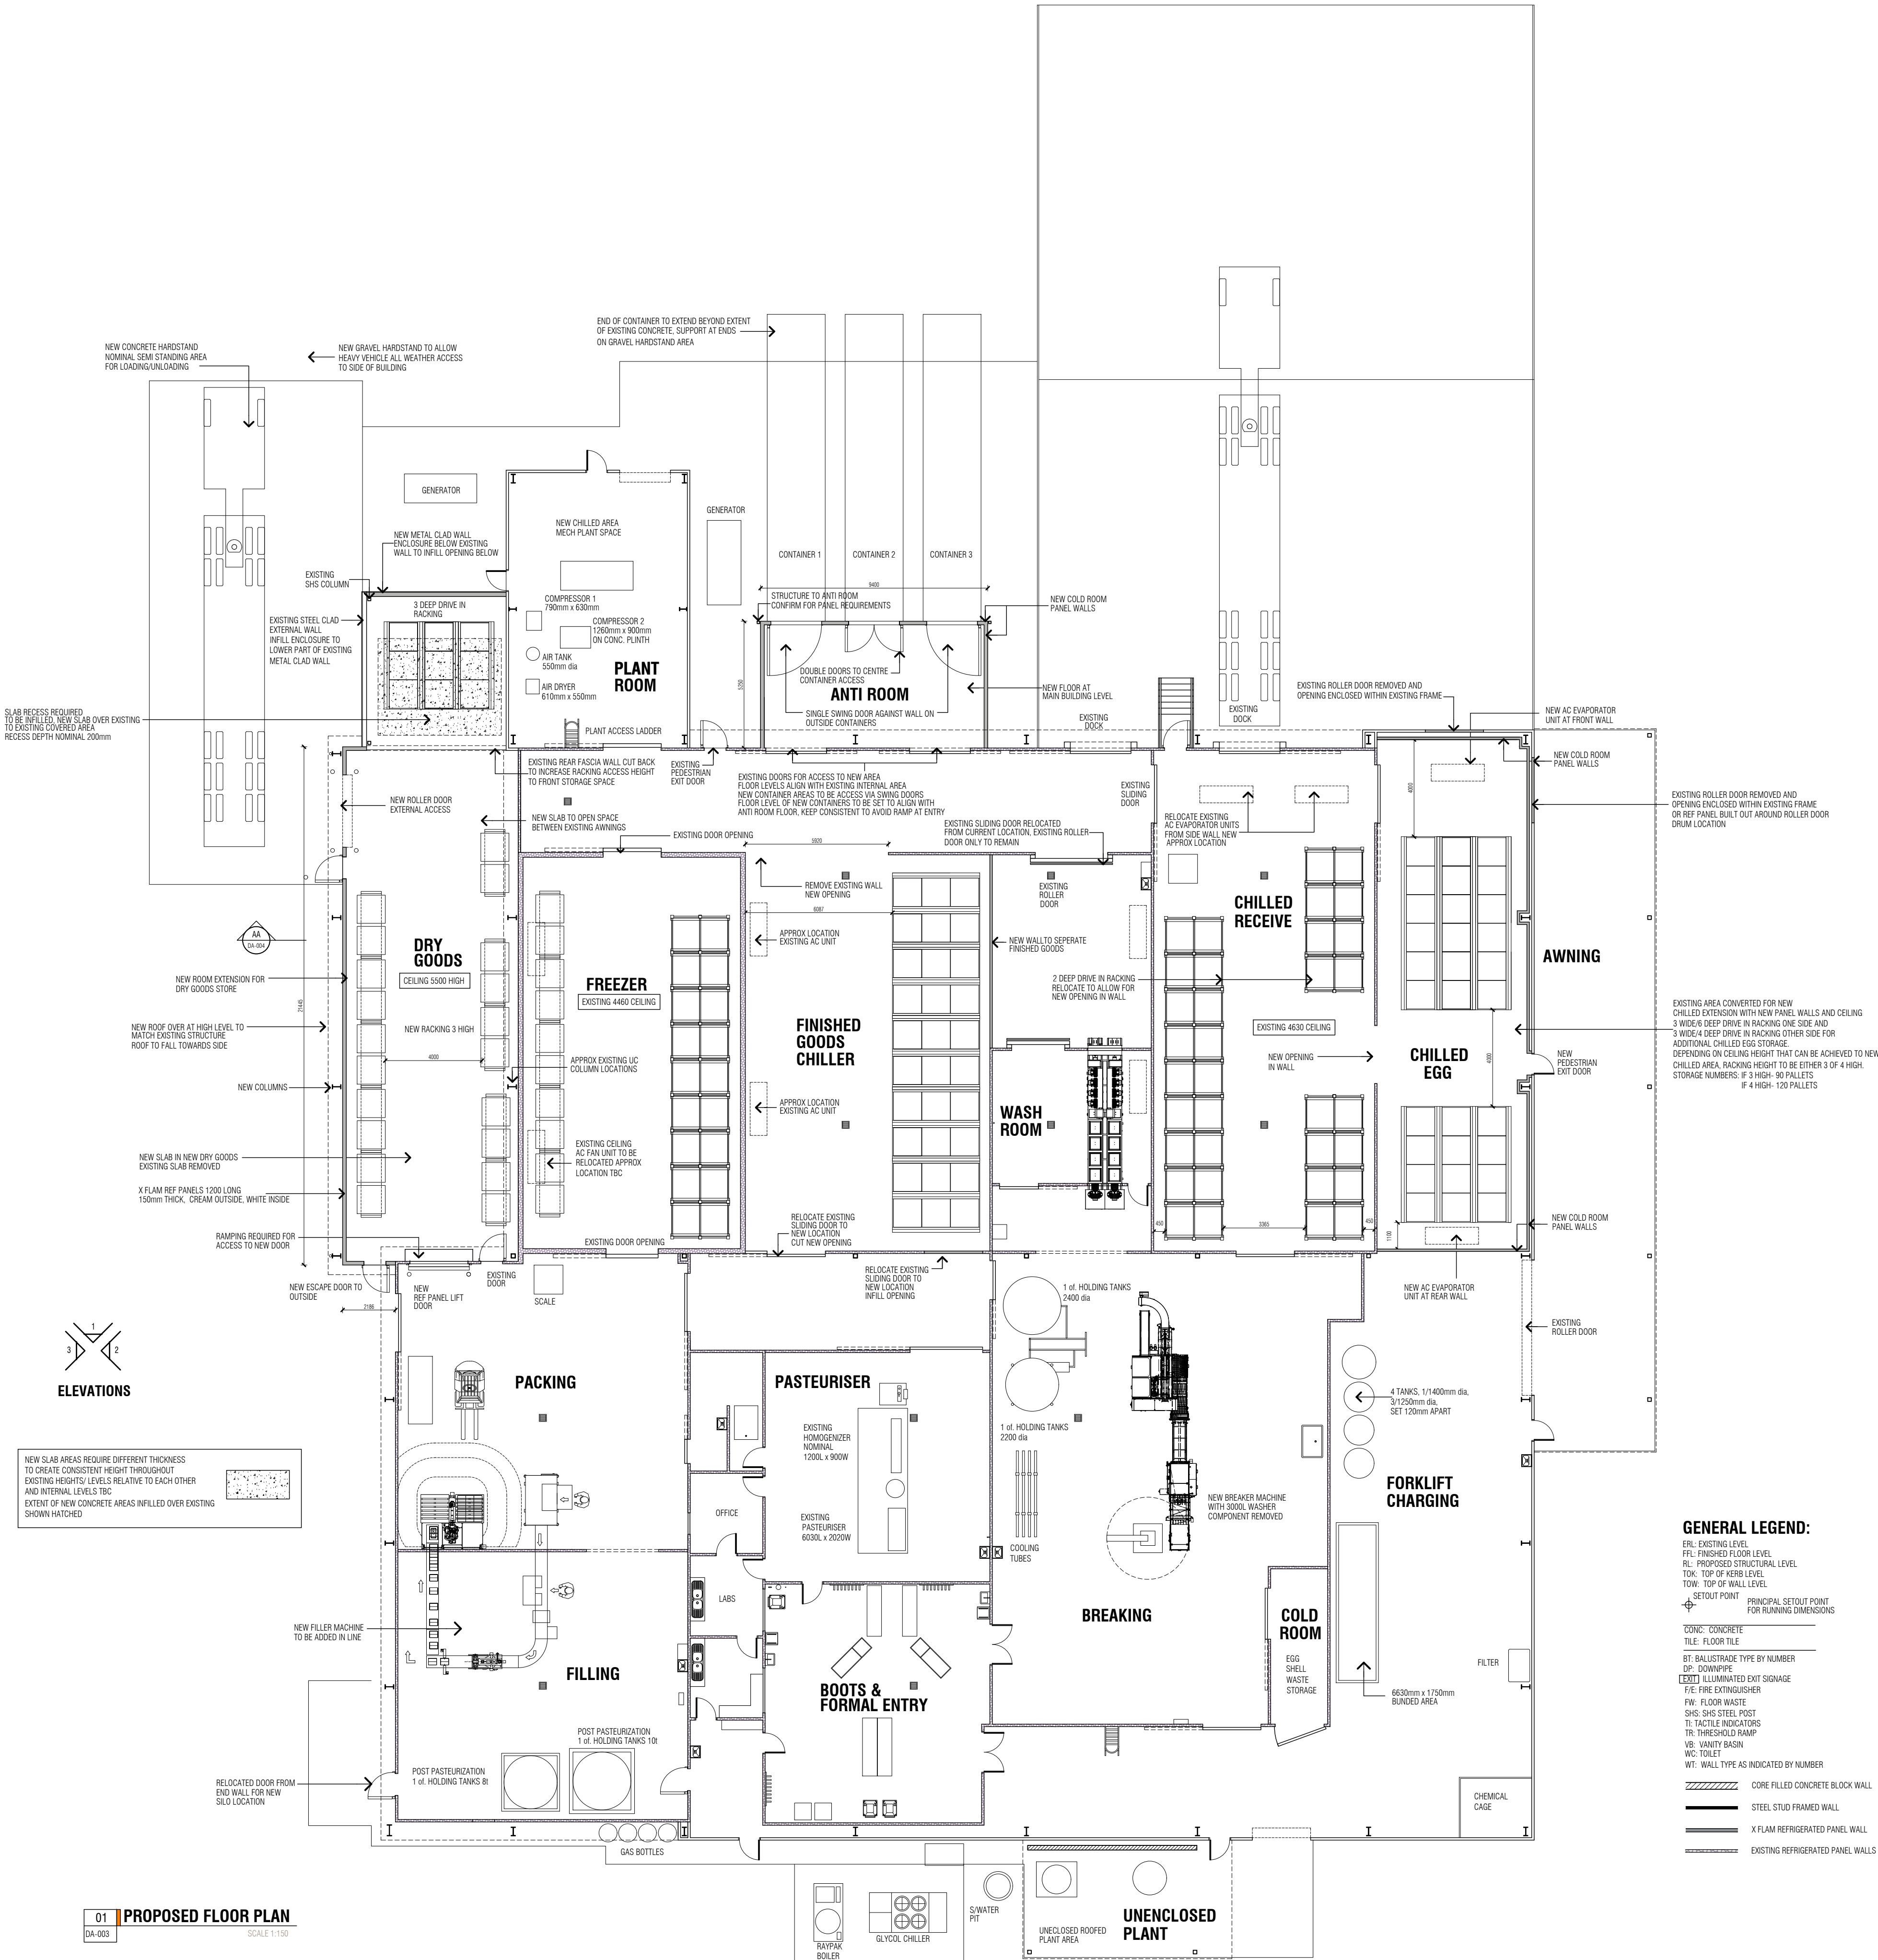

01 **PROPOSED FLOOR PLAN**
DA-003 SCALE 1:150

- GENERAL LEGEND:**
- ERL: EXISTING LEVEL
 - FFL: FINISHED FLOOR LEVEL
 - PL: PROPOSED STRUCTURAL LEVEL
 - TOX: TOP OF KERB LEVEL
 - TOW: TOP OF WALL LEVEL
 - SETOUT POINT
 - PRINCIPAL SETOUT POINT FOR RUNNING DIMENSIONS
 - CONC: CONCRETE
 - TILE: FLOOR TILE
 - BT: BALUSTRADE TYPE BY NUMBER
 - DP: DOWPIPE
 - EXIT: ILLUMINATED EXIT SIGNAGE
 - F/E: FIRE EXTINGUISHER
 - FW: FLOOR WASTE
 - SHS: SHS STEEL POST
 - T: TACTILE INDICATORS
 - TR: THRESHOLD RAMP
 - VB: VANITY BASIN
 - WC: TOILET
 - WT: WALL TYPE AS INDICATED BY NUMBER
 - CORE FILLED CONCRETE BLOCK WALL
 - STEEL STUD FRAMED WALL
 - X FLAM REFRIGERATED PANEL WALL
 - EXISTING REFRIGERATED PANEL WALLS

A 26/06/26 PRELIM CONCEPT
ISSUE: DATE: REVISION:

scott connell
ARCHITECTS

p: (07) 3397 0443 e: scarchitects@bigpond.com
a: 3/61 shire street, coorparoo, QLD 4151.

DRAWING TITLE:
PROPOSED FLOOR PLAN

DRAWING NO: **DA-003** **A**





STATUS: **PRELIMINARY**

SCALE: 1:150 @ A1

PROJECT: 0156-WELLCAMP EXTENSION

CLIENT: SUNNY QUEEN FARMS
SITE ADDRESS: LOT 45 HEINEMANN ROAD
WELLCAMP
QUEENSLAND

DRAWINGS AND DESIGNS ARE ©COPYRIGHT
SCOTT CONNELL ARCHITECTS AND ARE NOT TO BE
COPIED OR REPRODUCED WITHOUT WRITTEN PERMISSION.
DRAWINGS ARE DESIGN/ PRELIMINARY UNTIL
MARKED AS "FOR CONSTRUCTION"
DRAWINGS TO BE USED FOR PURPOSE NOMINATED ONLY.

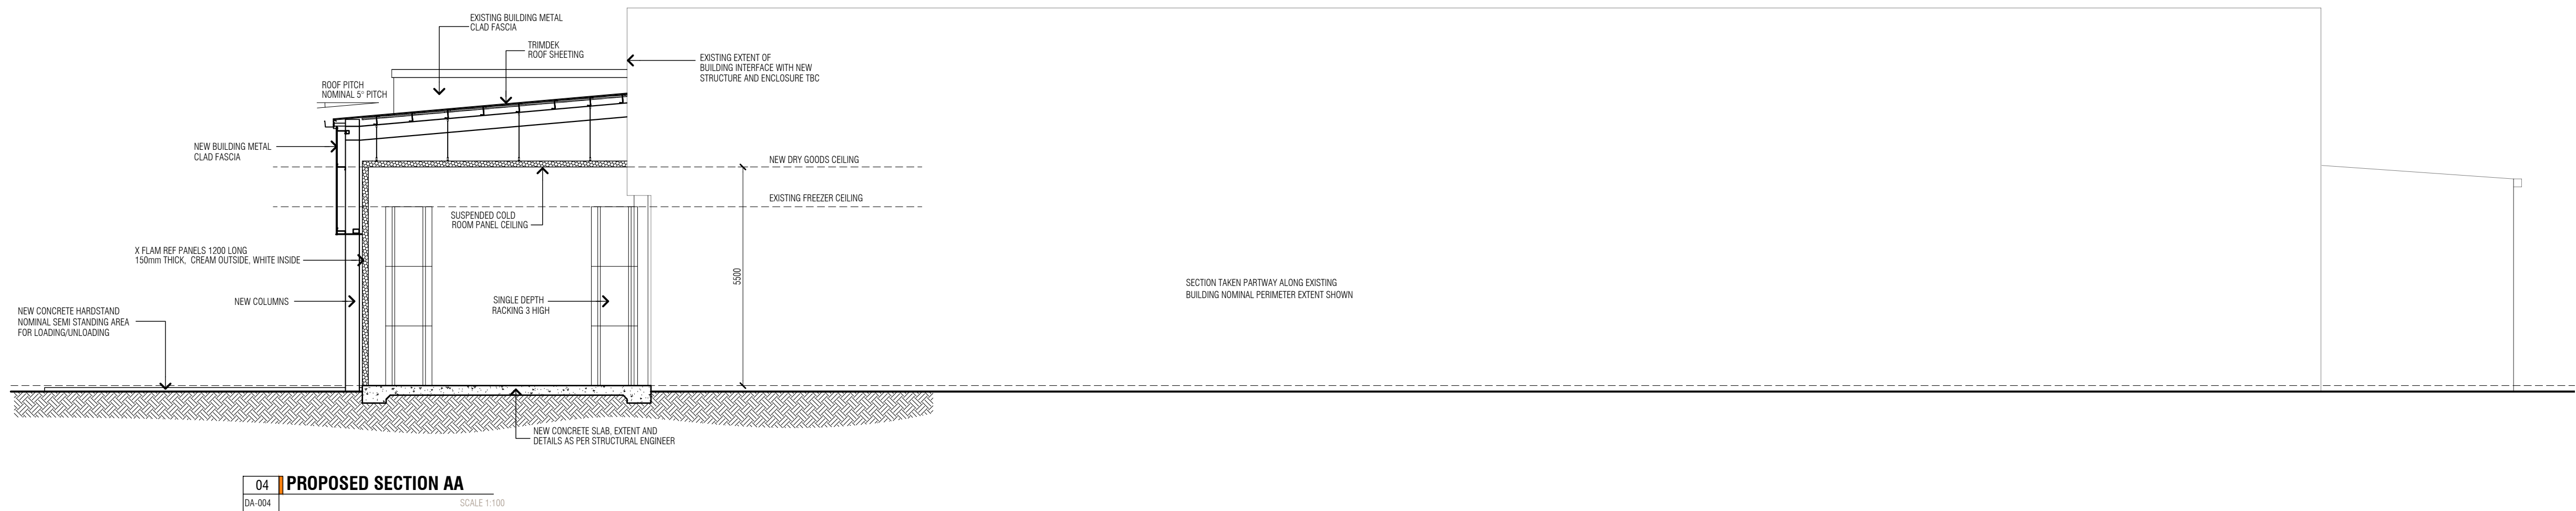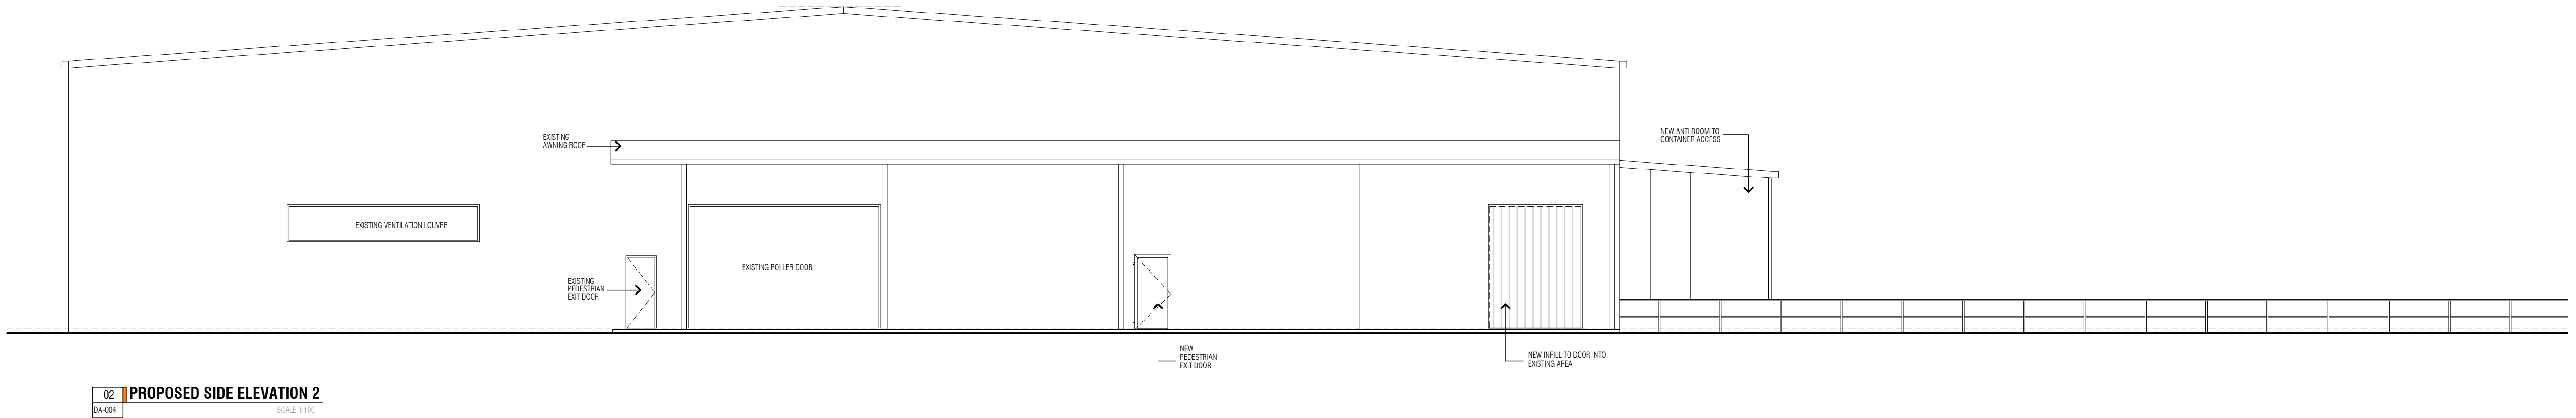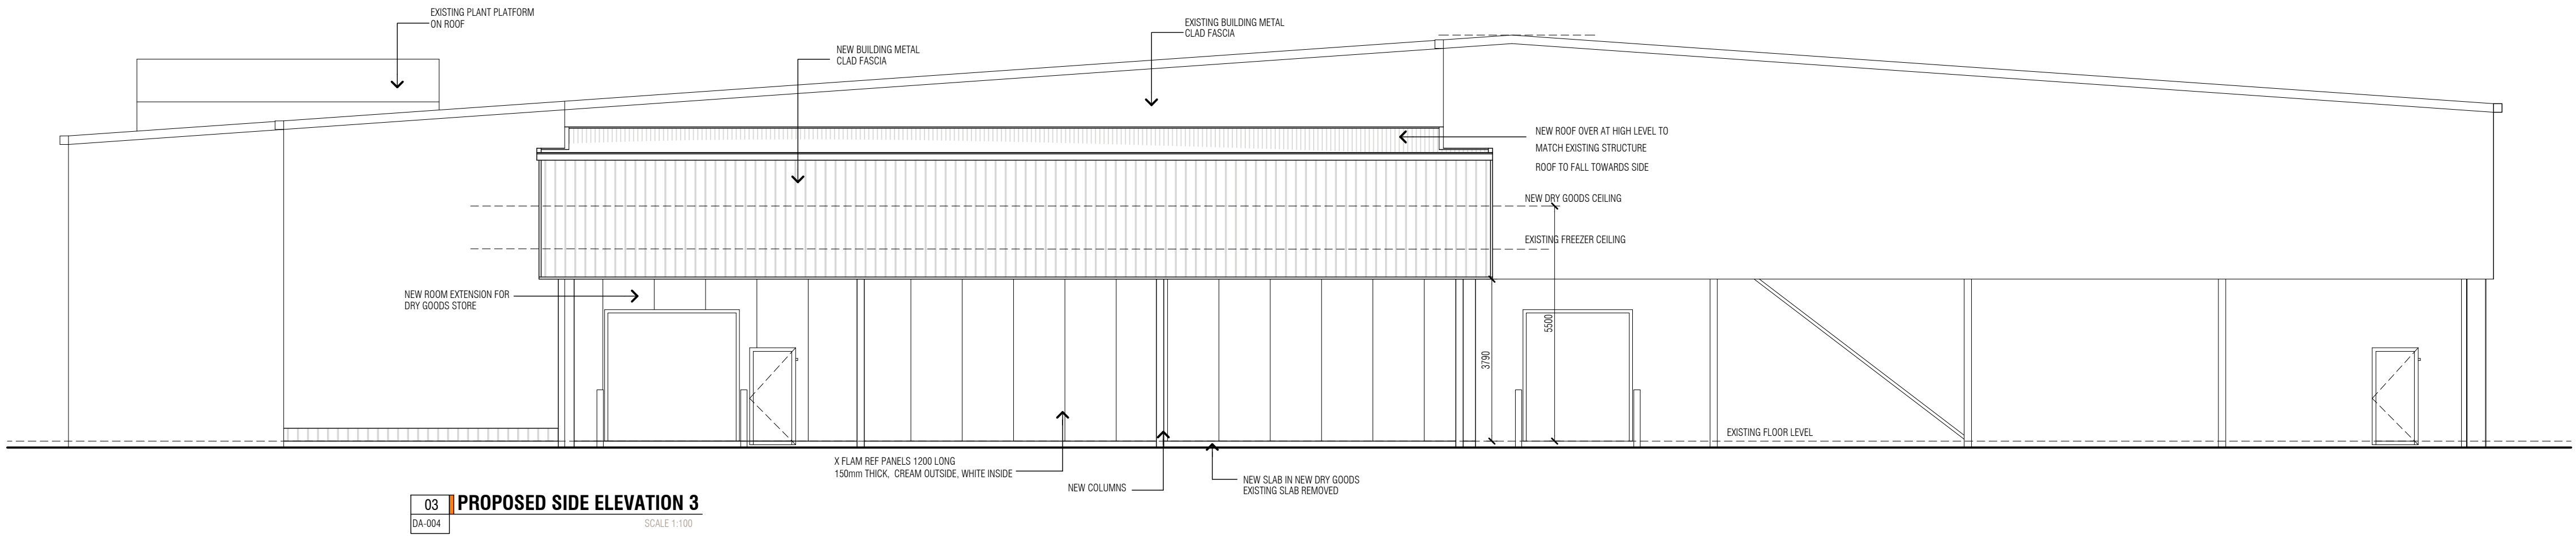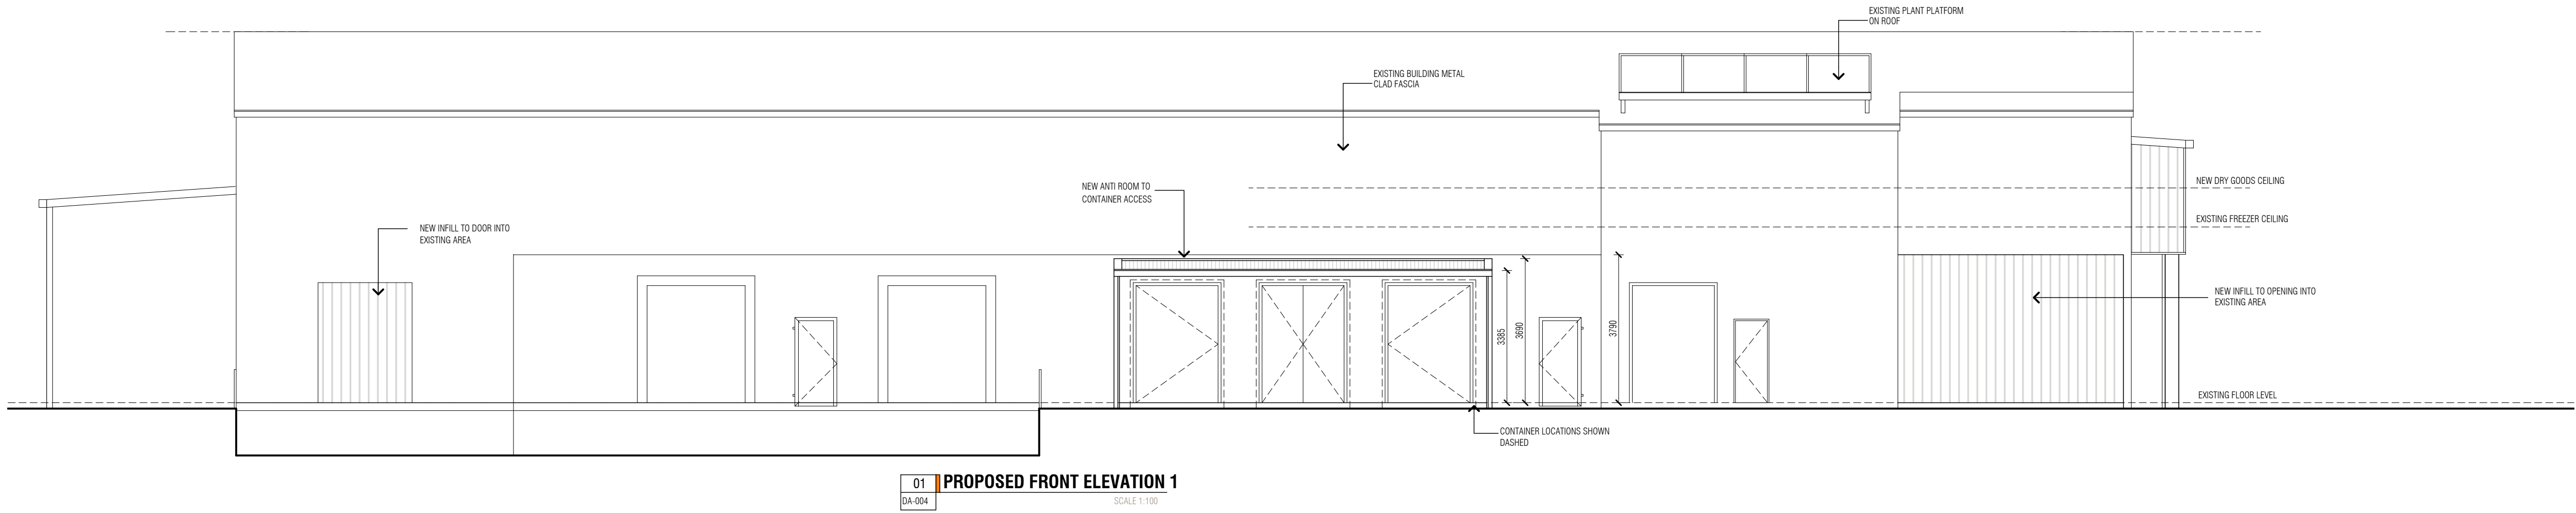

A 26/06/26 PRELIM CONCEPT
ISSUE: DATE: REVISION:

scott connell
ARCHITECTS
p: (07) 3397 0443 e: scarchitects@bigpond.com
a: 5/61 shire street, coorparoo, QLD 4151.

DRAWING TITLE:
PROPOSED ELEVATIONS/SECTIONS

DRAWING NO: **DA-004** A

STATUS: **PRELIMINARY**

SCALE: 1:100 @ A1

PROJECT: 0156-WELLCAMP EXTENSION

CLIENT: SUNNY QUEEN FARMS
SITE ADDRESS: LOT 45 HEINEMANN ROAD
WELLCAMP
QUEENSLAND

DRAWINGS AND DESIGNS ARE ©COPYRIGHT
SCOTT CONNELL ARCHITECTS AND ARE NOT TO BE
COPIED OR REPRODUCED WITHOUT WRITTEN PERMISSION.
DRAWINGS ARE DESIGN/ PRELIMINARY UNTIL
MARKED AS "FOR CONSTRUCTION"
DRAWINGS TO BE USED FOR PURPOSE NOMINATED ONLY.