

RECEIVED
24/08/2026
TOOWOOMBA
REGIONAL COUNCIL



APPENDIX A – AMENDED DEVELOPMENT PLANS

Struxi Design

SITE DETAILS:	
STREET ADDRESS	136 SOUTH STREET, CENTENARY HEIGHTS QLD 4350
SITE DESCRIPTION	LOT 1 ON RP44881
SITE AREA	1006m ²
LOCAL AUTHORITY	TOOWOOMBA REGIONAL COUNCIL

PLANNING SCHEME DETAILS:	
ZONING	LOW MEDIUM DENSITY RESIDENTIAL
PRECINCT	URBAN RESIDENTIAL PRECINCT
DEFINED USE	COMMERCIAL
APPLICABLE CODES	AIRPORT ENVIRONS OVERLAY
GFA	330m ²
SITE COVER	32.4%
LANDSCAPING	130.3m ²
IMPERVIOUS AREA	875.7m ²
IMPERVIOUS COVER	87%
CARPARKS REQUIRED	14
CARPARKS PROVIDED	15

BUILDING CODE DETAILS:	
BUILDING CLASS	5 & 6
CONSTRUCTION TYPE	C
TOTAL FLOOR AREA	330m ²
FIRE COMPARTMENTS	N/A
STOREYS	1
POPULATION	8
WIND CATEGORY	BY ENGINEER
CLIMATE ZONE	5

BUILDING USE:	
NUMBER OF EMPLOYEES	10
DAYS OF OPERATION	6/WEEK
NUMBER OF CUSTOMERS	11

GFA AREA SCHEDULE		
NAME	AREA	
GFA		280 m ²
COMMON AREA (GFA)		49 m ²
GRAND TOTAL		329 m ²


COMMERCIAL SITE PLAN NOTES:

- BUILDER IS TO CONFIRM THE LOCATION OF ALL SERVICES PRIOR TO THE COMMENCEMENT OF WORK
- EARTHWORKS & SEDIMENT CONTROL ARE TO COMPLY WITH THE CIVIL ENGINEER'S DESIGN DOCUMENTS
- FINISHED LEVELS & SURFACES ARE TO COMPLY WITH THE ENGINEER'S STORMWATER MANAGEMENT REPORT & DESIGN DOCUMENTS & WITH NCC FP1.1, FP1.2 & FP1.3
- REFER TO ENGINEER'S DRAWINGS FOR LOCATION & DESIGN OF RETAINING WALLS
- ALL STORMWATER DISCHARGE FROM ROOF IS TO COMPLY WITH THE HYDRAULIC ENGINEER'S DESIGN DOCUMENTS & AS 3500.3
- ONLY THE VEGETATION WITHIN THE AREA REQUIRED TO CONSTRUCT THE PAD PLATFORM IS TO BE REMOVED
- BUILDER IS TO REMOVE FOREIGN & LEFT-OVER MATERIAL ON OR ABOVE THE SITE SURFACE, INCLUDING RUBBISH, SCRAP, GRASS, VEGETABLE MATTER AND ORGANIC DEBRIS, SCRUB, TIMBER, STUMPS, BOULDERS AND RUBBLE.
- REMOVE THE TOPSOIL LAYER OF THE NATURAL GROUND WHICH CONTAINS SUBSTANTIAL ORGANIC MATTER OVER THE AREAS TO BE OCCUPIED BY CONSTRUCTION AND PAVING.
- STOCKPILE SITE TOPSOIL REQUIRED FOR RE-USE. PROTECT STOCKPILES FROM CONTAMINATION BY OTHER EXCAVATED MATERIAL, WEEDS AND BUILDING DEBRIS
- BUILDER IS TO PROVIDE APPROPRIATE TEMPORARY & PERMANENT FENCING TO THE SITE IN ACCORDANCE WITH ALL RELEVANT AUSTRALIAN STANDARDS & LOCAL AUTHORITY REQUIREMENTS
- BUILDER TO ENSURE SITE ACCESS, TRAFFIC MANAGEMENT, & WATER STORAGE AREA COMPLY WITH THE NCC, ALL RELEVANT AUSTRALIAN STANDARDS & LOCAL AUTHORITY REQUIREMENTS
- CROSSOVER TO COMPLY WITH COUNCIL REGULATIONS
- RAMP, WALKWAYS & FOOTPATHS ARE TO COMPLY WITH DESIGN DOCUMENTS (INCLUSIVE OF ALL PROJECT CONSULTANTS) & AS 1428.1.10. DISCREPANCIES BETWEEN CONSULTANTS' DESIGNS, & BETWEEN DESIGN DOCUMENTS & THE STANDARD ARE TO BE REFERRED TO THE DESIGNER
- CAR PARKING LAYOUTS ARE TO COMPLY WITH DESIGN DOCUMENTS (INCLUSIVE OF ALL PROJECT CONSULTANTS) & AS 2890. DISCREPANCIES BETWEEN CONSULTANTS' DESIGNS, & BETWEEN DESIGN DOCUMENTS & THE STANDARD ARE TO BE REFERRED TO THE DESIGNER

KEY SITE PROPOSED

SYMBOL	DESCRIPTION
	SURFACE GRADIENT LINE (APPROX)
	EXISTING SEWER LINE
	EXISTING WATER MAIN
	EXISTING POWERPOLE
	EXISTING SEWER MAN HOLE
	PROPOSED STORMWATER LINE

ABBREVIATION LEGEND	
ABBREV.	TEXT
BOL	BOLLARD
RWT	RAINWATER TANK
SWG	STORM WATER GRATE

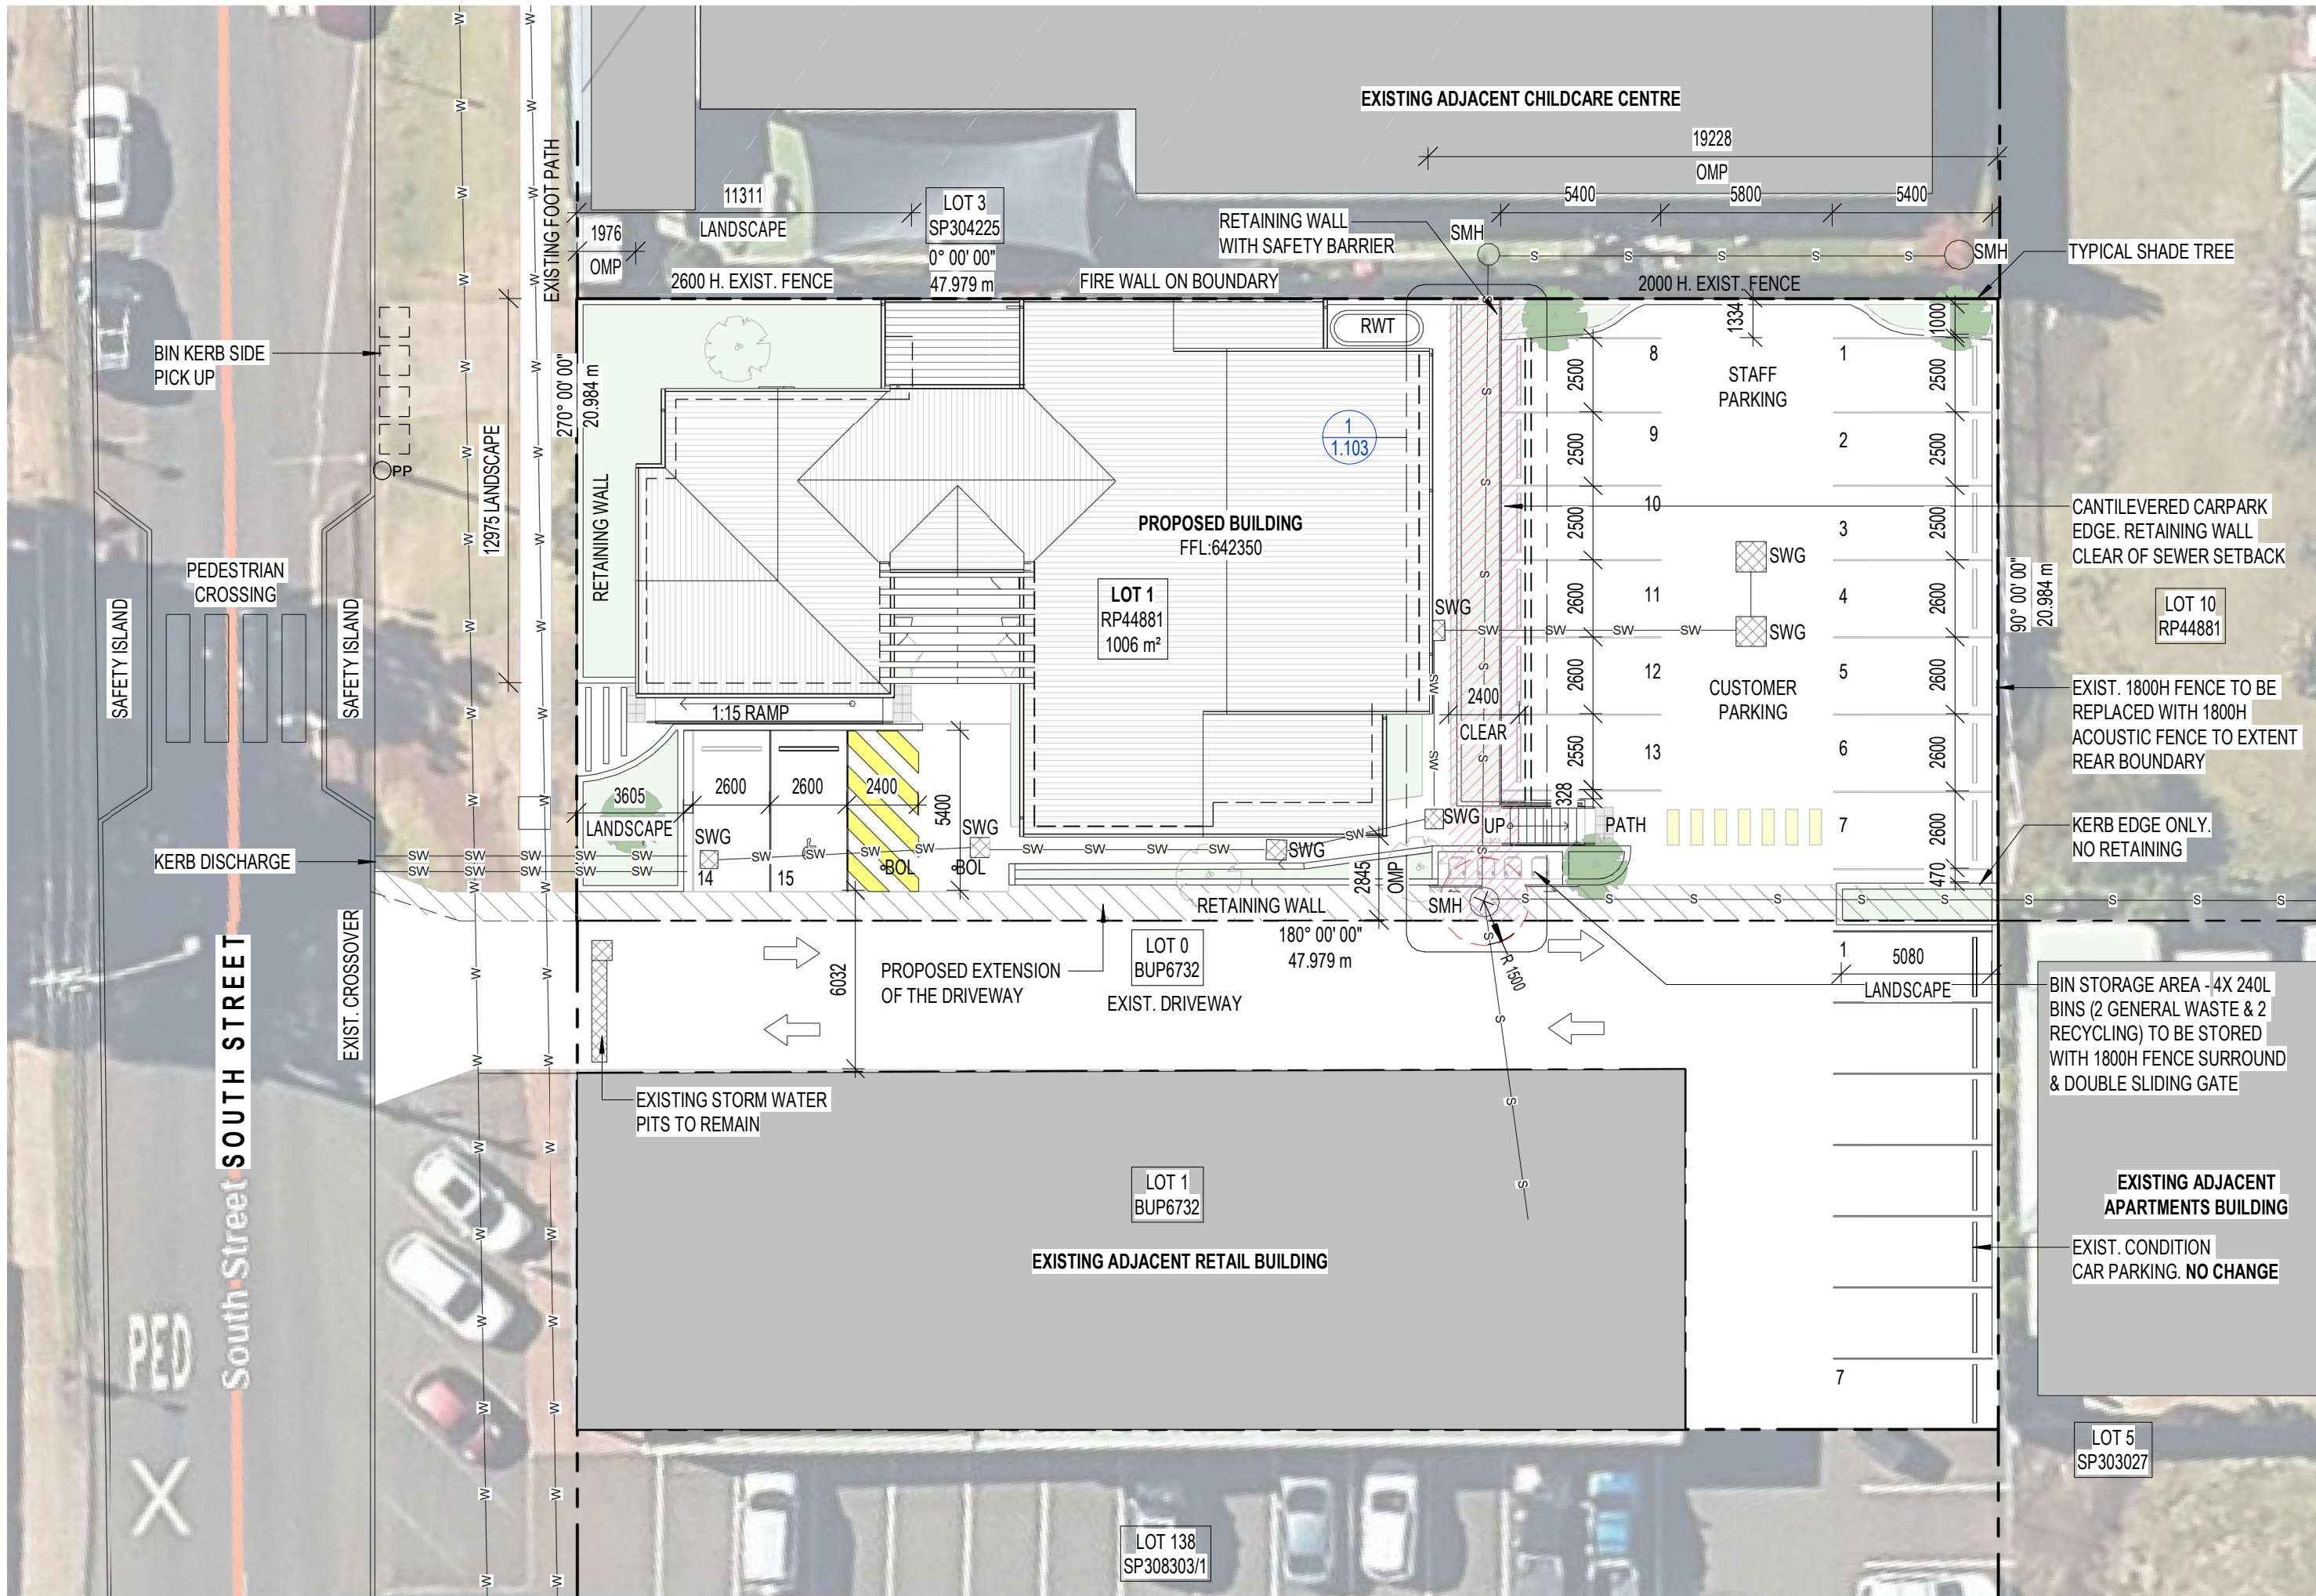

PROPOSED SITE PLAN

1 : 200

0 1m 2m 4m 6m 8m 10m

1:200



STRUXI DESIGN PTY LTD
p | 07 4633 4658
e | struxi@struxi.com.au
w | www.struxi.com.au
a | Suite12, Level 1/203 Margaret St Toowoomba Q 4350


COPYRIGHT
USE INFORMATION REMAINS THE PROPERTY OF STRUXI DESIGN PTY LTD. ANY INFORMATION CONTAINED HEREIN IS TO BE USED BY THE CLIENT AT THE RISK OF THE USER. STRUXI DESIGN PTY LTD. IS NOT RESPONSIBLE FOR ANY LOSS OR DAMAGE CAUSED BY THE USE OF THIS INFORMATION.
USE DEFINITION
PRELIMINARY: THE SHEET HAS BEEN ISSUED FOR PRELIMINARY USE ONLY. IT IS NOT TO BE USED FOR CONSTRUCTION.
CONSTRUCTION: THE SHEET HAS BEEN ISSUED FOR CONSTRUCTION. SUBJECT TO CONDITIONS OF BUILDING AND DEVELOPMENT.
THIS SHEET MUST BE READ IN CONJUNCTION WITH ALL OTHER DRAWINGS, SPECIFICATIONS, SCHEDULES AND THE L&L.




PROJECT NAME		
BEAUTY SALON (MCU)		
STREET ADDRESS		
136 SOUTH STREET, CENTENARY HEIGHTS 4350 QLD		
REAL PROPERTY DESCRIPTION		
LOT 1 OF 44881		
CLIENT		
136A SOUTH STREET PROPERTY TRUST		
PROPOSED SITE PLAN		
AUTHOR		
JMC		
DESIGNER		
OCK		
ORIGINAL SIZE		
420 x 594 - A2		
PRINT DATE		
21/08/2020 3:44:19 PM		
SCALE		
As indicated		
THIS DRAWING IS UNCONTROLLED WITHOUT THE DESIGNER'S SIGNATURE BELOW		
PRELIMINARY		
REFER TO USE DEFINITION ABOVE		
PROJECT NO.	PHASE	SHEET NO.
252212	DA	003
STRUXI DESIGN PTY LTD		

SWEPT PATH - B85

1:200

 

SOUTH STREET

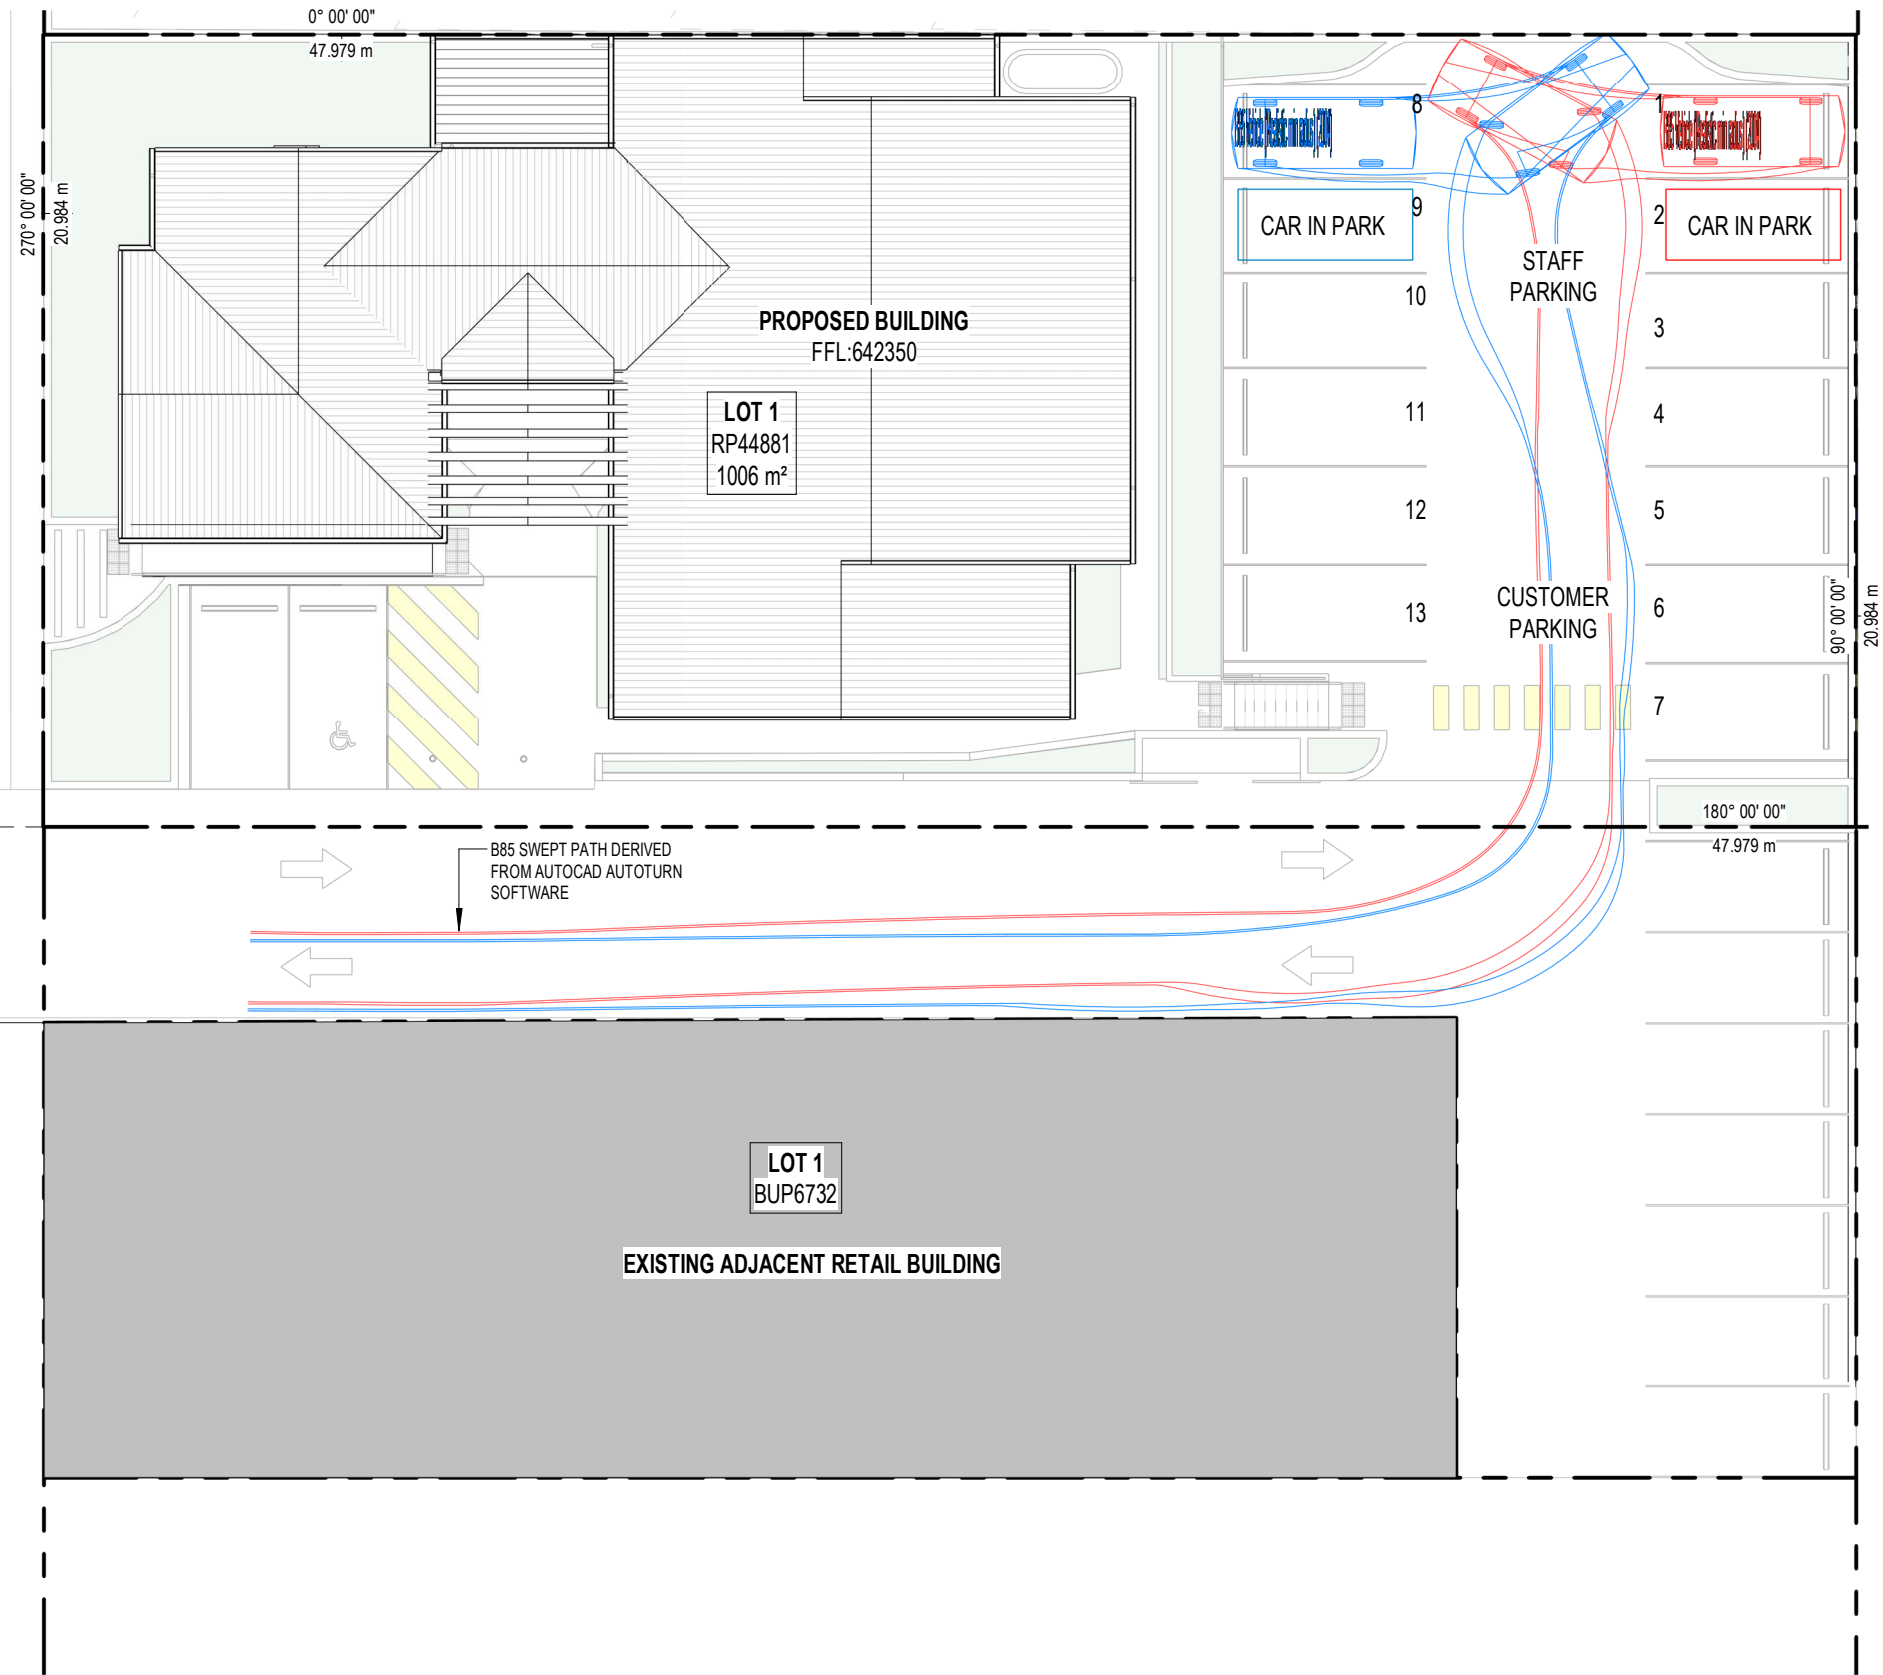

STRUXI DESIGN PTY LTD
p | 07 4533 4658
e | struxi@struxi.com.au
w | www.struxi.com.au
a | Suite12, Level 1/203 Margaret St Toowoomba Q 4350

COPYRIGHT
THE INFORMATION REMAINS THE PROPERTY OF STRUXI DESIGN PTY LTD. ANY REPRODUCTION OR USE OF THIS INFORMATION WITHOUT THE WRITTEN PERMISSION OF STRUXI DESIGN PTY LTD IS PROHIBITED.
USE DEFINITION
PRELIMINARY: THIS SHEET HAS BEEN ISSUED FOR PRELIMINARY USE ONLY. IT IS NOT TO BE USED FOR CONSTRUCTION.
CONSTRUCTION: THIS SHEET HAS BEEN ISSUED FOR CONSTRUCTION. SUBJECT TO CONDITIONS OF BUILDING AND DEVELOPMENT APPROVALS.
THIS SHEET MUST BE READ IN CONJUNCTION WITH ALL OTHER DRAWINGS, SPECIFICATIONS, SCHEDULES AND THE LIE.



A FOR APPROVAL: 21.08.2026
ISSUE DESCRIPTION DATE

PROJECT NAME
BEAUTY SALON (MCU)
STREET ADDRESS
138 SOUTH STREET, CENTENARY HEIGHTS 4350 QLD
REAL PROPERTY DESCRIPTION
LOT 1 OF 44881
CLIENT
138A SOUTH STREET PROPERTY TRUST

PROPOSED SITE PLAN
TURNING CIRCLE

AUTHOR JMC
DESIGNER OCK
ORIGINAL SIZE 420 x 594 - A2
PRINT DATE 21/08/2026 3:27:50 PM
SCALE 1:200


THIS DRAWING IS UNCONTROLLED WITHOUT DESIGNER'S SIGNATURE BELOW



PRELIMINARY
REFER TO 'USE DEFINITION' ABOVE

PROJECT NO. 252212 **PHASE** DA **SHEET NO.** 007 **(BSL#)** [A]

STRUXI DESIGN PTY LTD

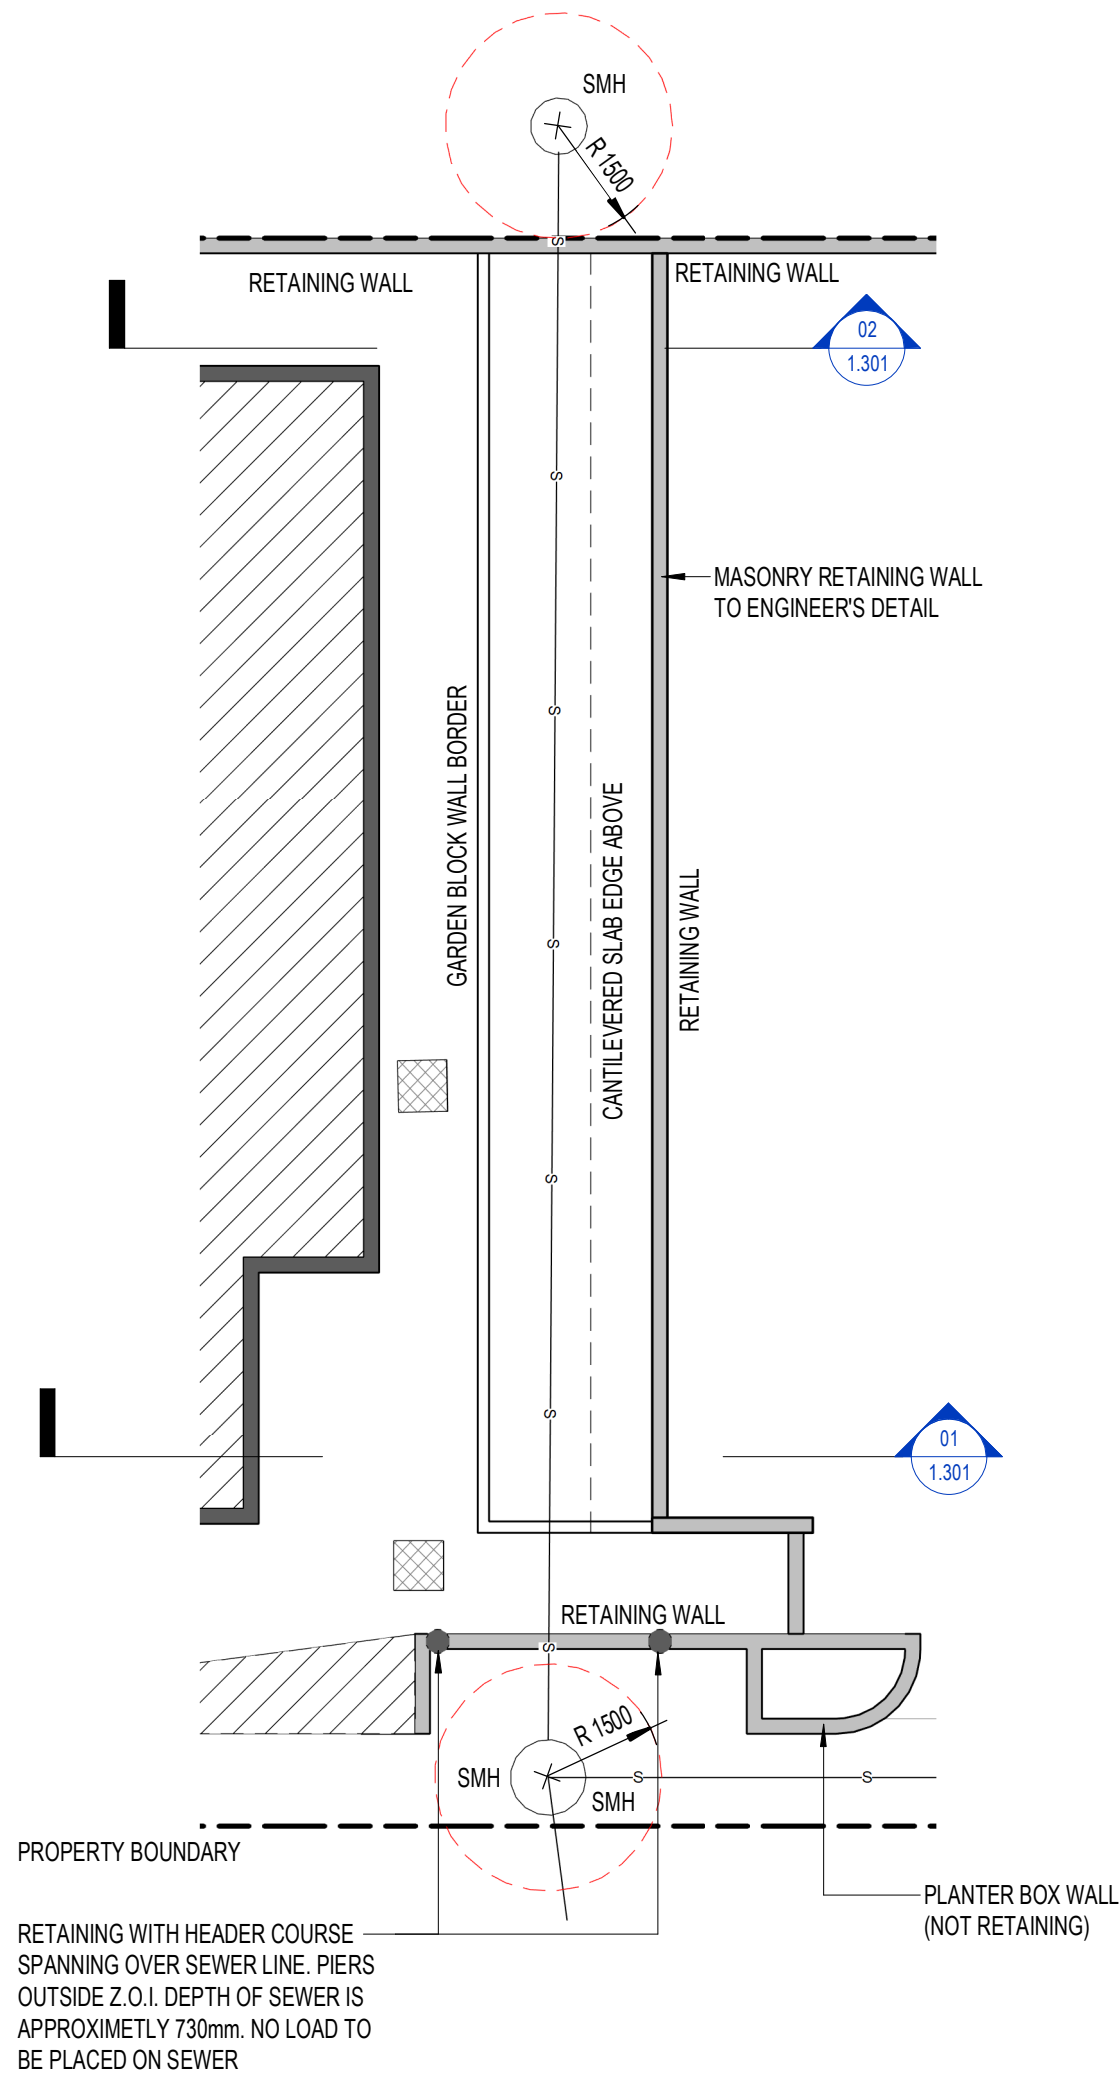

1
1.301

SEWER LINE RETAINING DETAIL PLAN

1 : 100



STRUXI DESIGN PTY LTD
p | 07 4539 4658
e | struxi@struxi.com.au
w | www.struxi.com.au
a | Suite 12, Level 1/203 Margaret St Toowoomba Q 4350

shn | 2311648866
qbec | 1080847

COPYRIGHT
THE INFORMATION REMAINS THE PROPERTY OF STRUXI DESIGN PTY LTD. ANY INFORMATION IS GRANTED FOR THE USE ONLY BY THE CLIENT AT THE DISCRETION OF STRUXI DESIGN PTY LTD. REPRODUCTION IS PROHIBITED BY LAW.

USE DEFINITION
PRELIMINARY: THE SHEET HAS BEEN ISSUED FOR PRELIMINARY USE ONLY. IT IS NOT TO BE USED FOR CONSTRUCTION.
CONSTRUCTION: THE SHEET HAS BEEN ISSUED FOR CONSTRUCTION. SUBJECT TO CONDITIONS OF BUILDING AND DEVELOPMENT APPROVALS.
THIS SHEET MUST BE READ IN CONJUNCTION WITH ALL OTHER DRAWINGS, SPECIFICATIONS, SCHEDULES AND THE LIKE.



ISSUE	FOR APPROVAL	DATE
A	FOR APPROVAL	14.08.2026

PROJECT NAME
BEAUTY SALON (MCU)

STREET ADDRESS
138 SOUTH STREET, CENTENARY
HEIGHTS 4350 QLD

REAL PROPERTY DESCRIPTION
LOT 1 OF 44881

CLIENT
138A SOUTH STREET PROPERTY TRUST


SEWER LINE RETAINING DETAIL PLAN

AUTHOR JWP
DESIGNER OCK
ORIGINAL SIZE 420 x 594 - A2
PRINT DATE 14/08/2026 5:04:03 PM
SCALE 1 : 100


PRELIMINARY
REFER TO USE DEFINITION ABOVE

PROJECT NO. 252212
PHASE DA
SHEET NO. 1.103
BSL# [A]

STRUXI DESIGN PTY LTD

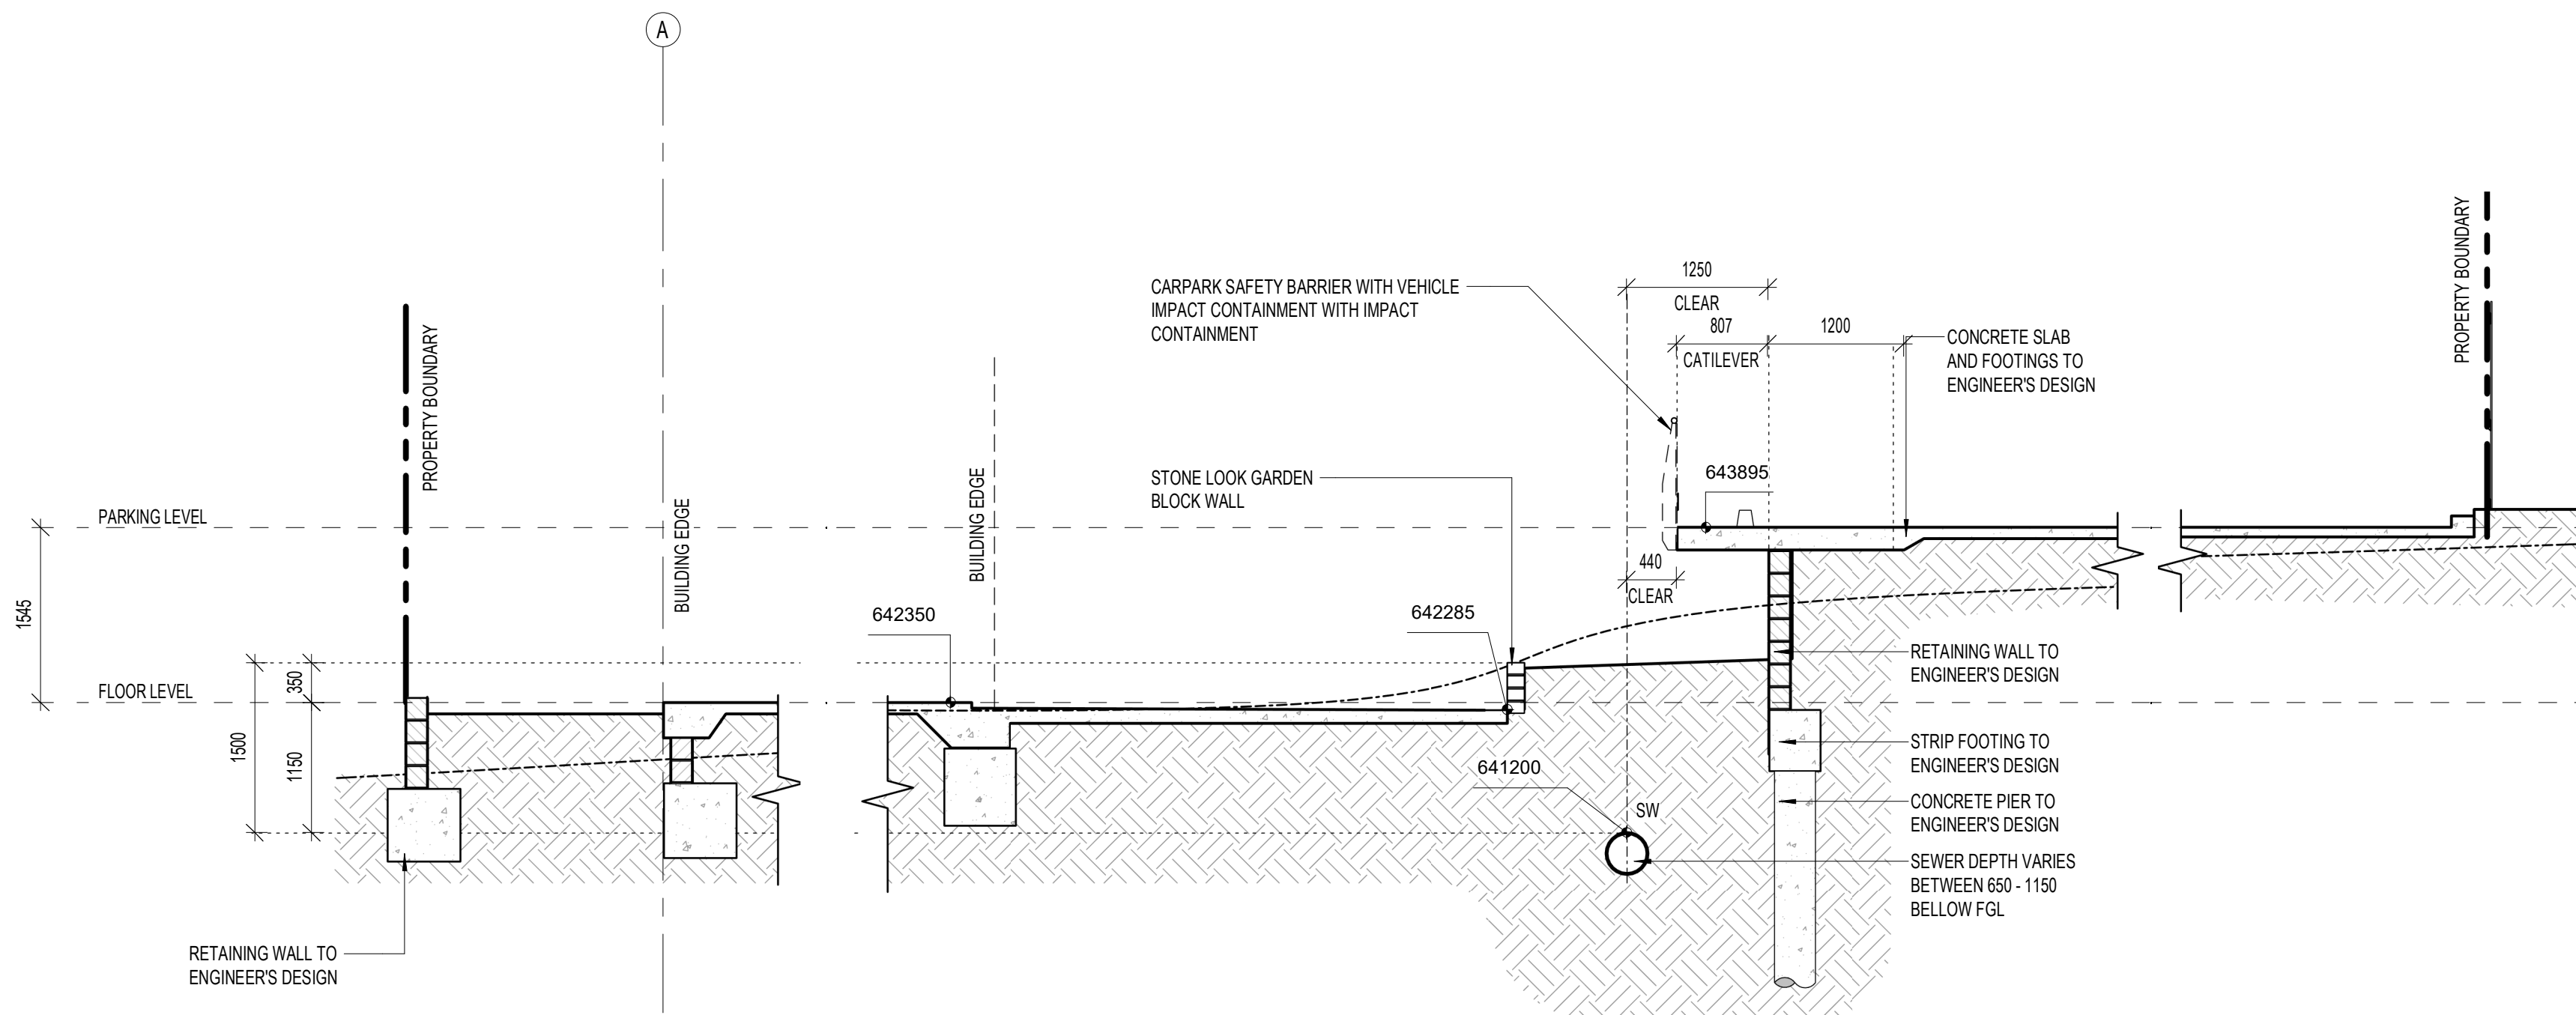

02 SEWER SECTION
1.102 1 : 50

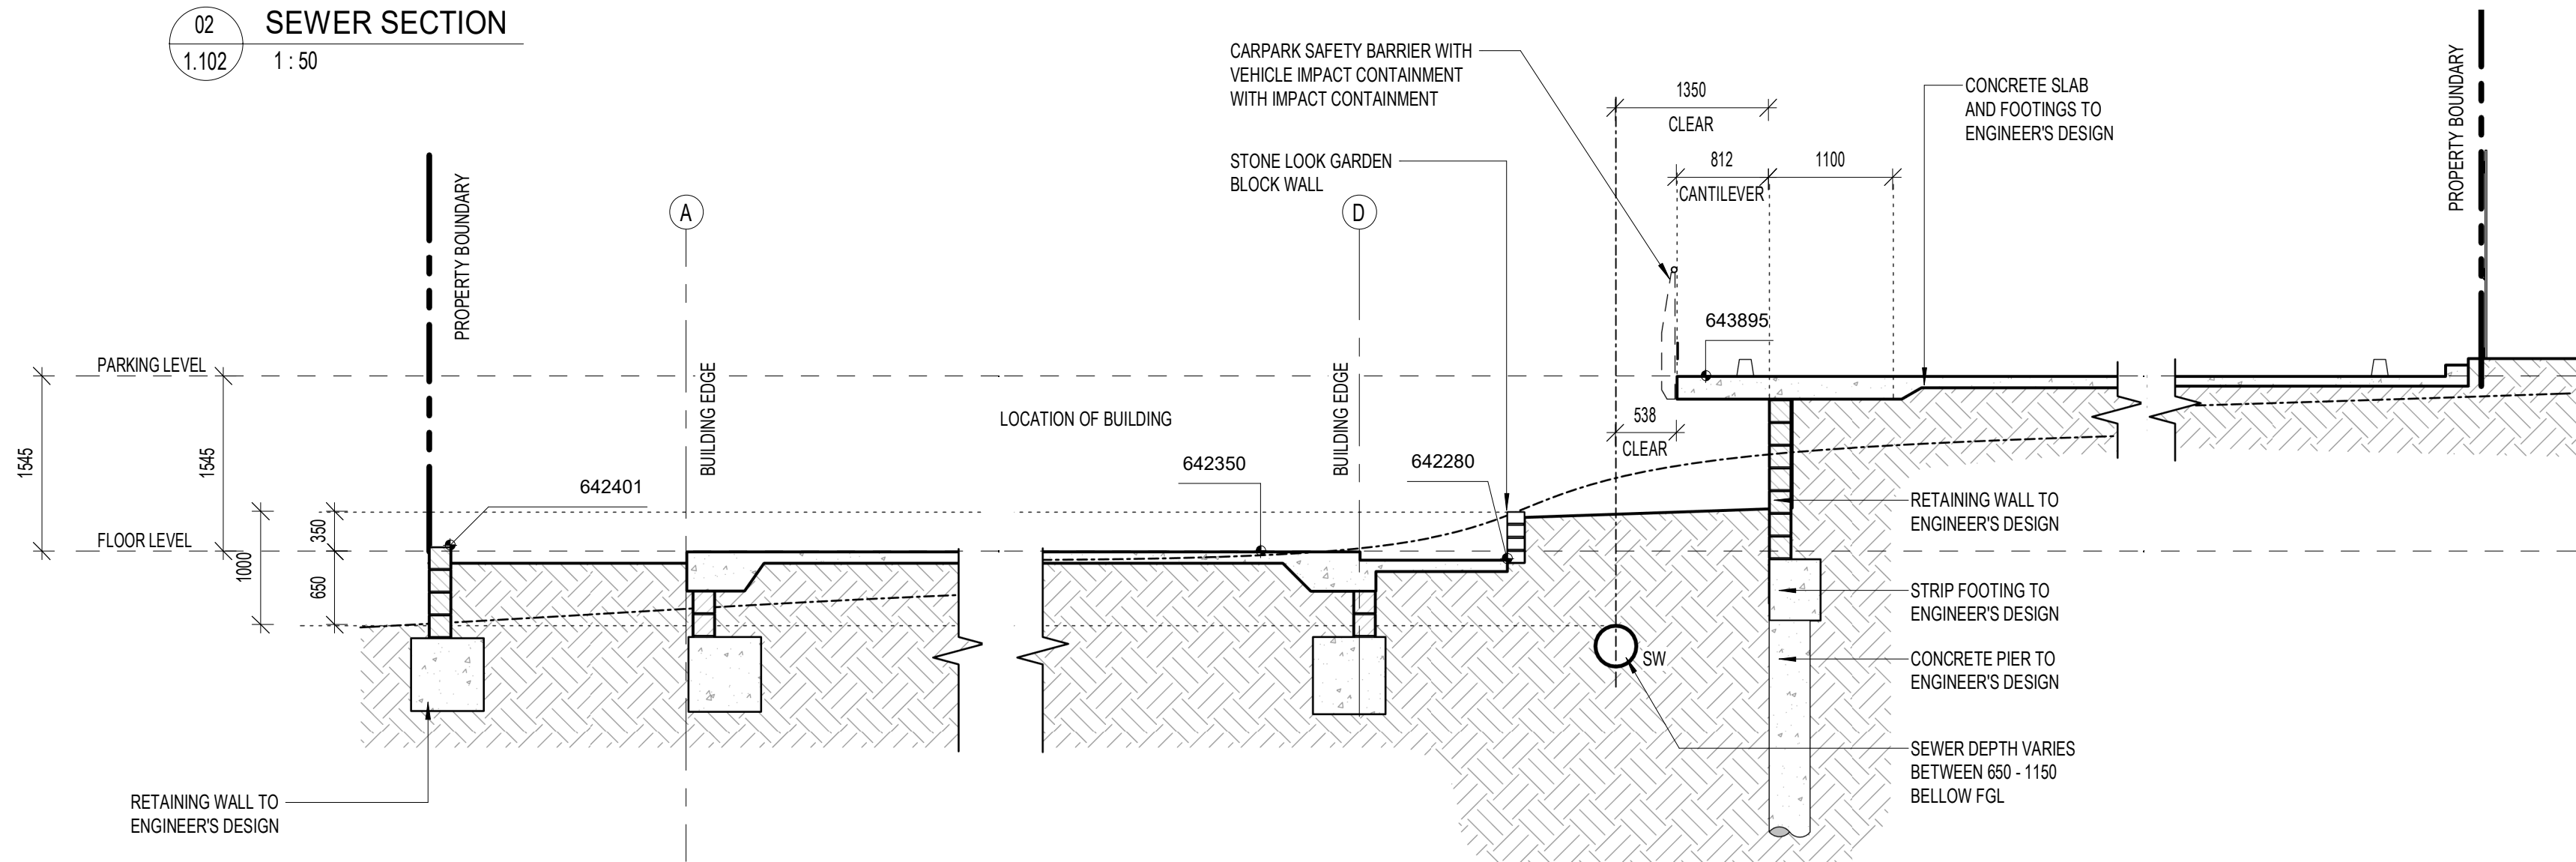

01 SEWER SECTION
1.102 1 : 50

STRUXI DESIGN PTY LTD
p | 07 4533 4658
e | struxi@struxi.com.au
w | www.struxi.com.au
a | Suite 12, Level 1/203 Margaret St Toowoomba Q 4350

shn | 2311648895
qbec | 1080847

COPYRIGHT
USE INFORMATION REMAINS THE PROPERTY OF STRUXI DESIGN PTY LTD. ANY INFORMATION CONTAINED HEREIN IS TO BE USED BY THE CLIENT AT THEIR OWN RISK. STRUXI DESIGN PTY LTD. ACCEPTS NO LIABILITY FOR ANY LOSS OR DAMAGE CAUSED BY THE USE OF THIS INFORMATION.

USE DEFINITION
PRELIMINARY: THE SHEET HAS BEEN ISSUED FOR PRELIMINARY USE ONLY. IT IS NOT TO BE USED FOR CONSTRUCTION.
CONSTRUCTION: THE SHEET HAS BEEN ISSUED FOR CONSTRUCTION. SUBJECT TO CONDITIONS OF BUILDING AND DEVELOPMENT APPROVALS.
THIS SHEET MUST BE READ IN CONJUNCTION WITH ALL OTHER DRAWINGS, SPECIFICATIONS, SCHEDULES AND THE LIE.

B3
PROUD MEMBER OF BUILDING DESIGN QUEENSLAND SINCE 2005
MEMBER NUMBER: 735

A DA APPLICATION
13.08.2026
DATE

PROJECT NAME
BEAUTY SALON (MCU)

STREET ADDRESS
138 SOUTH STREET, CENTENARY
HEIGHTS 4350 QLD

REAL PROPERTY DESCRIPTION
LOT 1 OF 44881

CLIENT
138A SOUTH STREET PROPERTY TRUST

BUILDING SECTIONS

AUTHOR
DESIGNER
ORIGINAL SIZE
PRINT DATE
SCALE

MDJ
OCK
420 x 594 - A2
14/08/2026 5:37:27 PM
1 : 50

THIS DRAWING IS UNCONTROLLED WITHOUT THE DESIGNER'S SIGNATURE BELOW

PRELIMINARY
REFER TO 'USE DEFINITION' ABOVE

PROJECT NO. 252212
PHASE DA
SHEET NO. 1.301
SBL

STRUXI DESIGN PTY LTD




KEY		EASEMENT
SYMBOL		DESCRIPTION
		PROPERTY BOUNDARY
		EXIST. EASEMENT
		PROPOSED EASEMENT
		PROPOSED EASEMENT

COMBINED EASEMENT
AREA = 535.9m²

SOUTH STREET



EXIST. DRIVEWAY

FOOT PATH

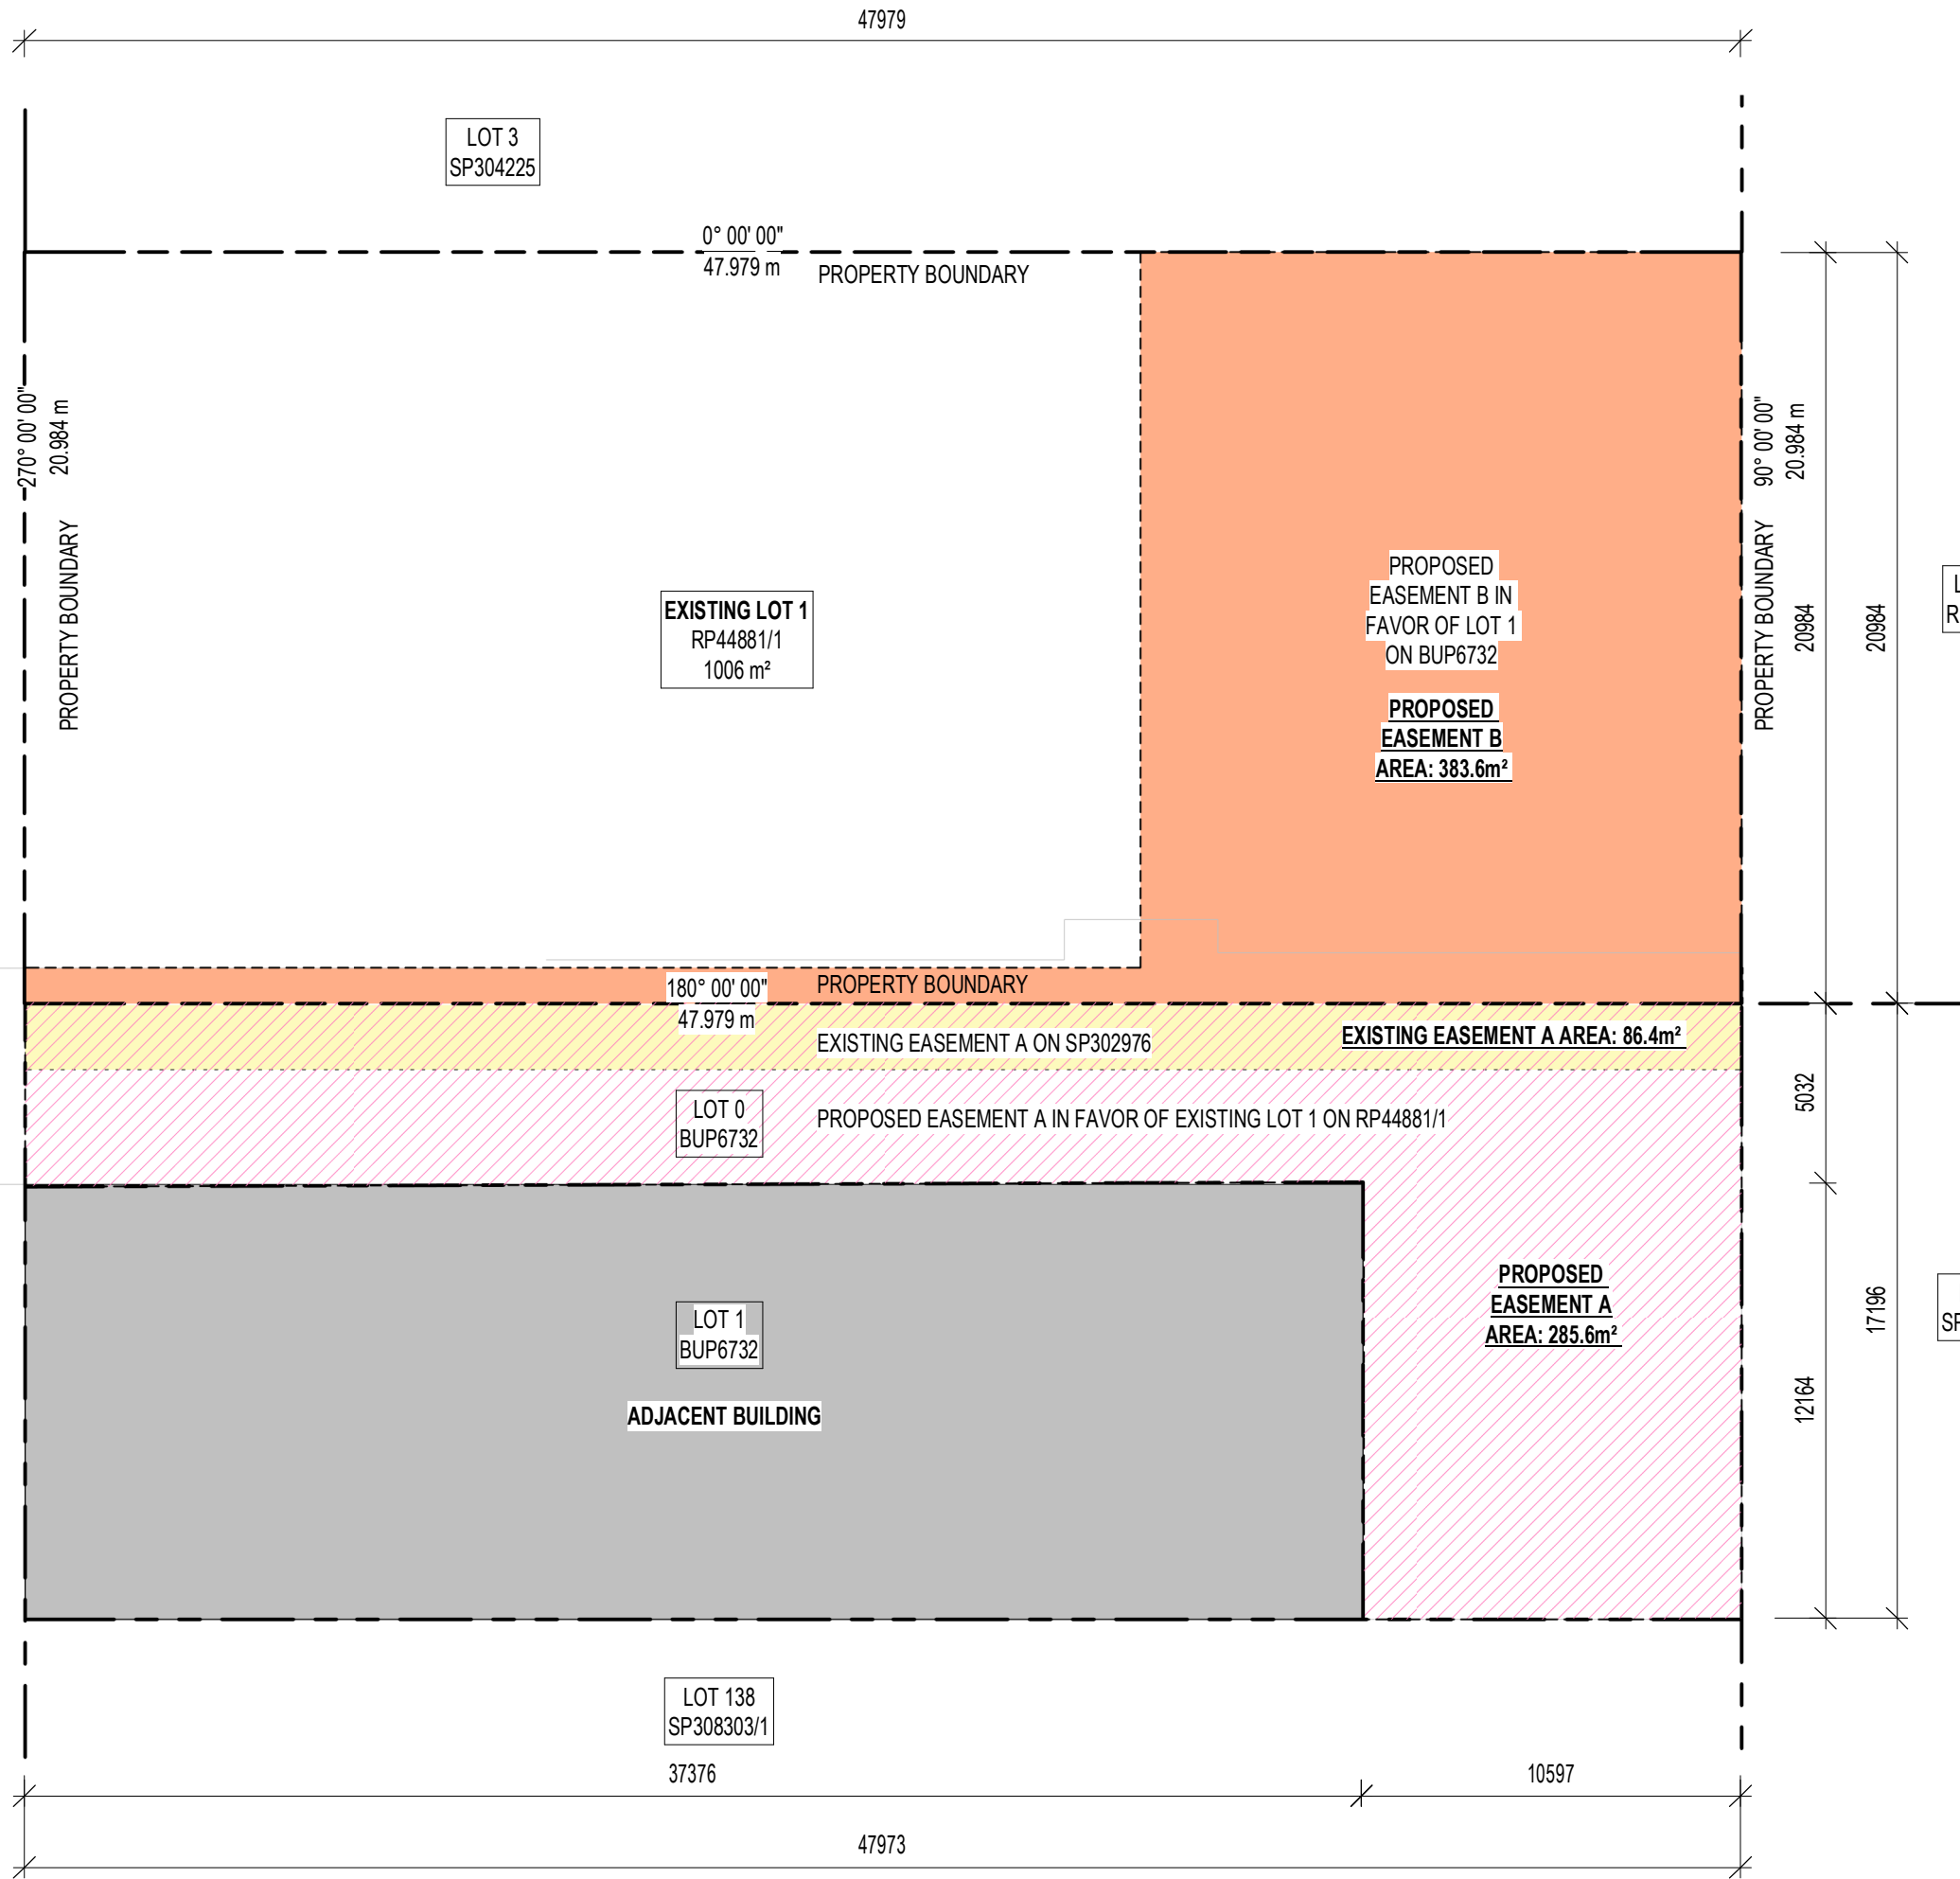

PROPOSED EASEMENT PLAN

1 : 200

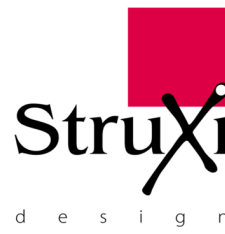 

STRUXI DESIGN PTY LTD
p | 07 4539 4658
e | struxi@struxi.com.au
w | www.struxi.com.au
a | Suite12, Level 1/203 Margaret St Toowoomba Q 4350

COPYRIGHT
THE INFORMATION REMAINS THE PROPERTY OF STRUXI DESIGN PTY LTD. AND IS NOT TO BE REPRODUCED OR USED IN ANY MANNER WITHOUT THE WRITTEN PERMISSION OF STRUXI DESIGN PTY LTD.
USE DEFINITION
PRELIMINARY: THIS SHEET HAS BEEN ISSUED FOR PRELIMINARY USE ONLY. IT IS NOT TO BE USED FOR CONSTRUCTION.
CONSTRUCTION: THIS SHEET HAS BEEN ISSUED FOR CONSTRUCTION. SUBJECT TO CONDITIONS OF BUILDING AND DEVELOPMENT APPROVALS.
THIS SHEET MUST BE READ IN CONJUNCTION WITH ALL OTHER DRAWINGS, SPECIFICATIONS, SCHEDULES AND THE L&S.



PROJECT NAME		BEAUTY SALON (MCU)
STREET ADDRESS		138 SOUTH STREET, CENTENARY HEIGHTS 4350 QLD
REAL PROPERTY DESCRIPTION		LOT 1 OF 44881
CLIENT		138A SOUTH STREET PROPERTY TRUST
PROJECT NAME		PROPOSED EASEMENT PLAN
AUTHOR		JWT
DESIGNER		OCK
ORIGINAL SIZE		420 x 594 - A2
PRINT DATE		14/08/2020 5:20:58 PM
SCALE		As indicated
THIS DRAWING IS UNCONTROLLED WITHOUT DESIGNER'S SIGNATURE BELOW		
PRELIMINARY		
PROJECT NO.		252212
PHASE		DA
SHEET NO.		005
SBL		[D]

PROJECT NAME
BEAUTY SALON (MCU)

STREET ADDRESS
138 SOUTH STREET, CENTENARY HEIGHTS 4350 QLD

REAL PROPERTY DESCRIPTION
LOT 1 OF 44881

CLIENT
138A SOUTH STREET PROPERTY TRUST

PROJECT NAME
PROPOSED EASEMENT PLAN

AUTHOR
JWT

DESIGNER
OCK

ORIGINAL SIZE
420 x 594 - A2

PRINT DATE
14/08/2020 5:20:58 PM

SCALE
As indicated

THIS DRAWING IS UNCONTROLLED WITHOUT DESIGNER'S SIGNATURE BELOW

PRELIMINARY

PROJECT NO. 252212 PHASE DA SHEET NO. 005 SBL [D]

STRUXI DESIGN PTY LTD