


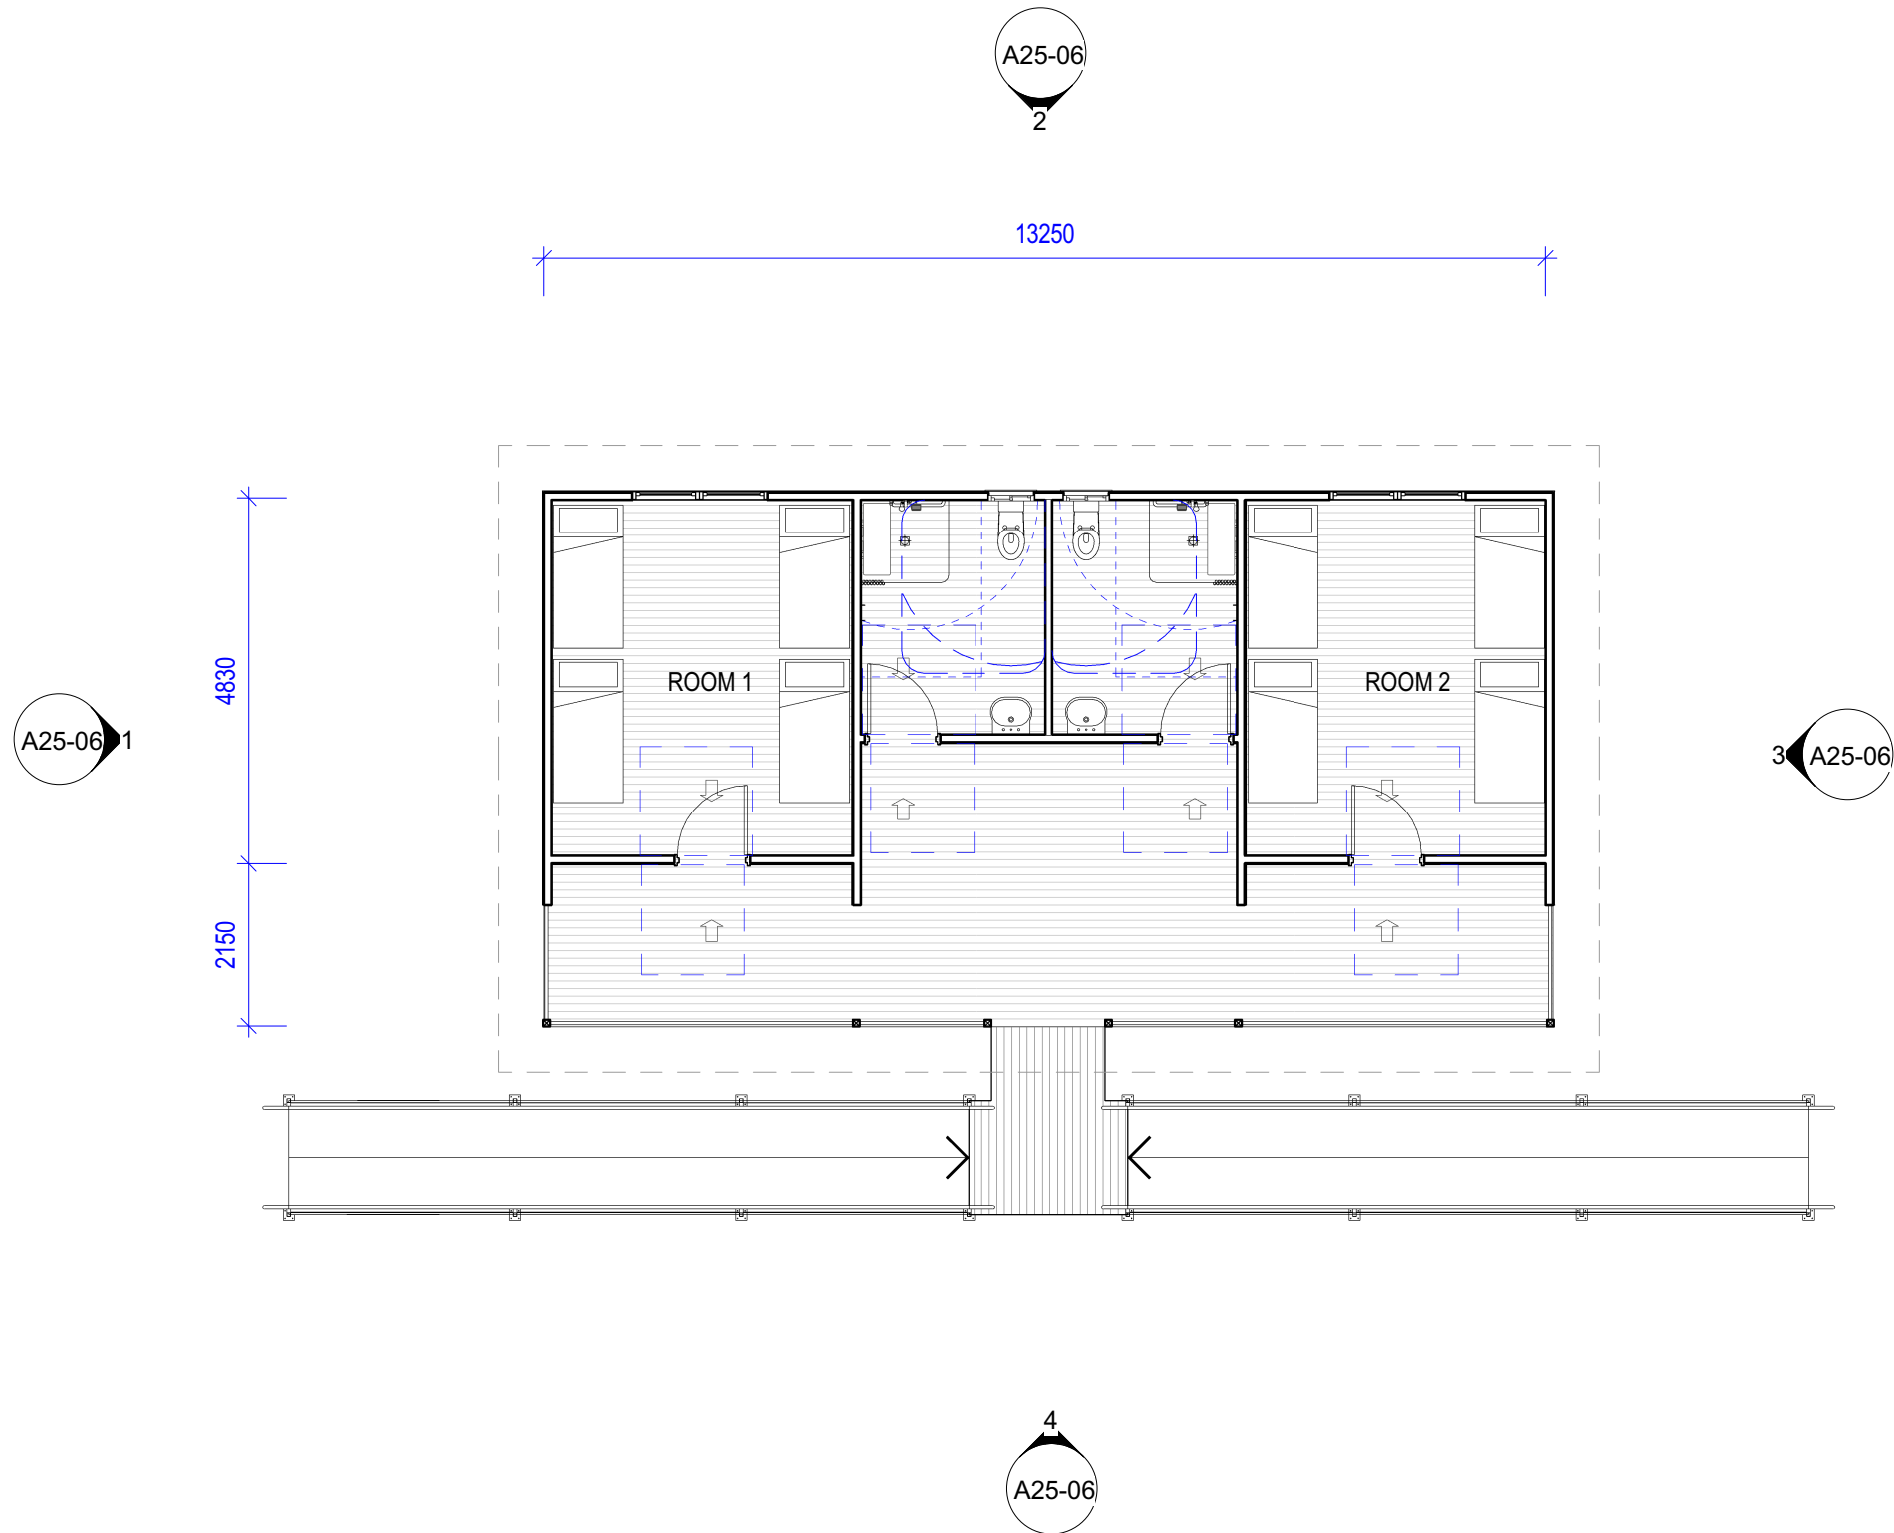


NOTE:

GROSS FLOOR AREA (GFA) 59 m²
BUILDING FOOTPRINT 94 m²

RECEIVED
19/08/2026
TOOWOOMBA
REGIONAL COUNCIL




NOT FOR CONSTRUCTION

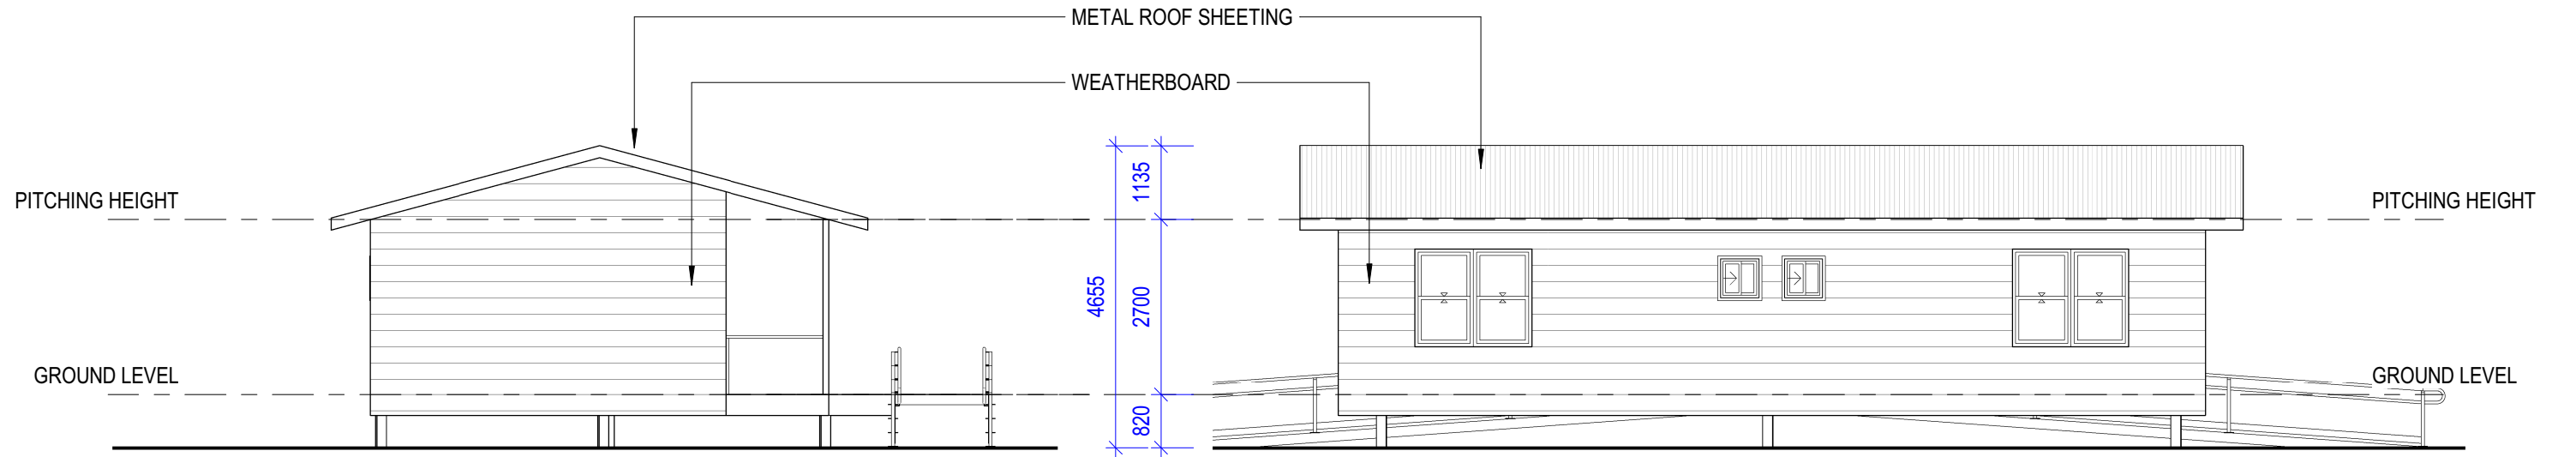

1 **WEST ELEVATION**
1 : 100

2 **NORTH ELEVATION**
1 : 100

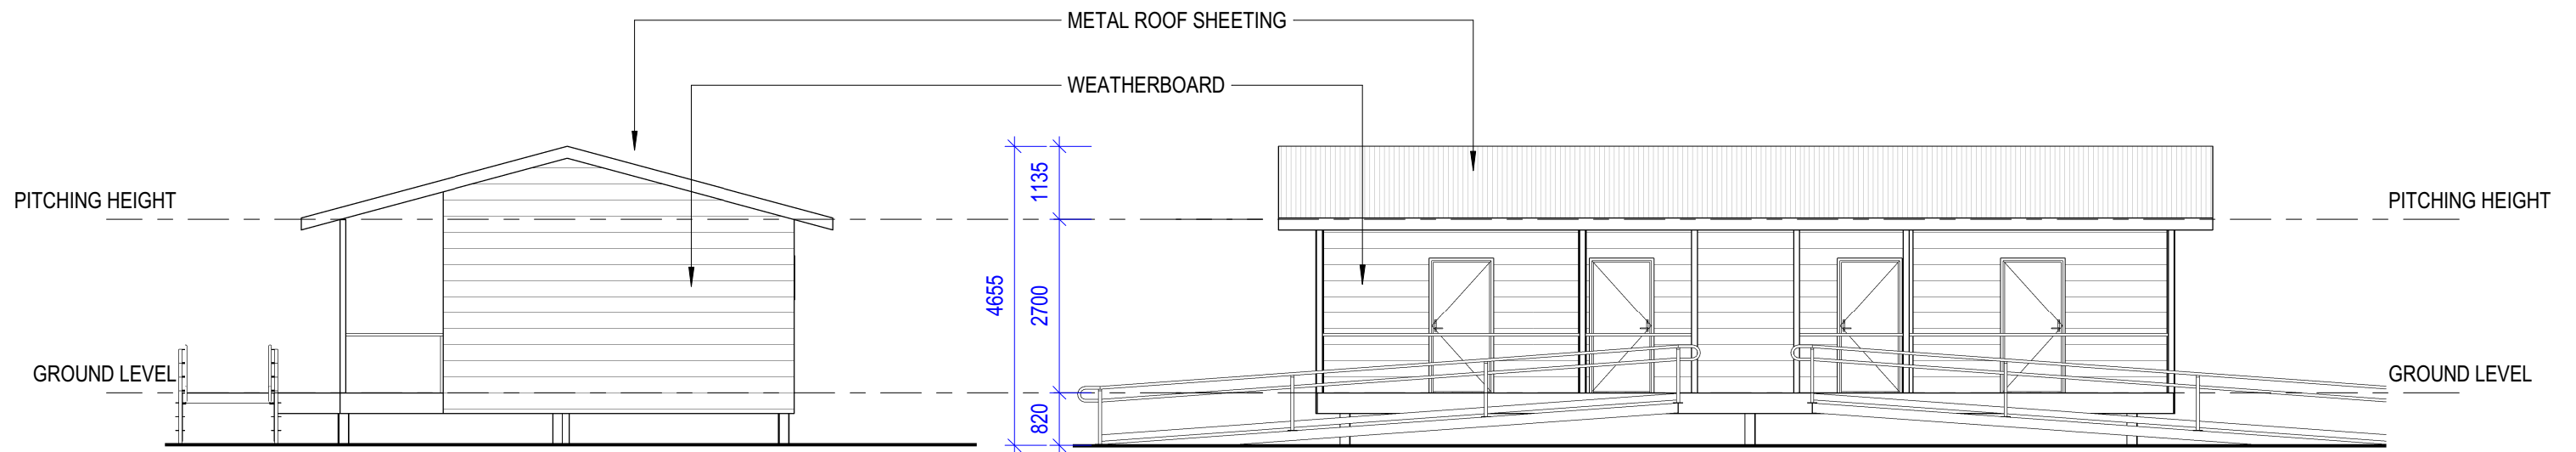


3 **EAST ELEVATION**
1 : 100

4 **SOUTH ELEVATION**
1 : 100

NOT FOR CONSTRUCTION

NOTE:

GROSS FLOOR AREA (GFA) 168 m²
BUILDING FOOTPRINT 210 m²

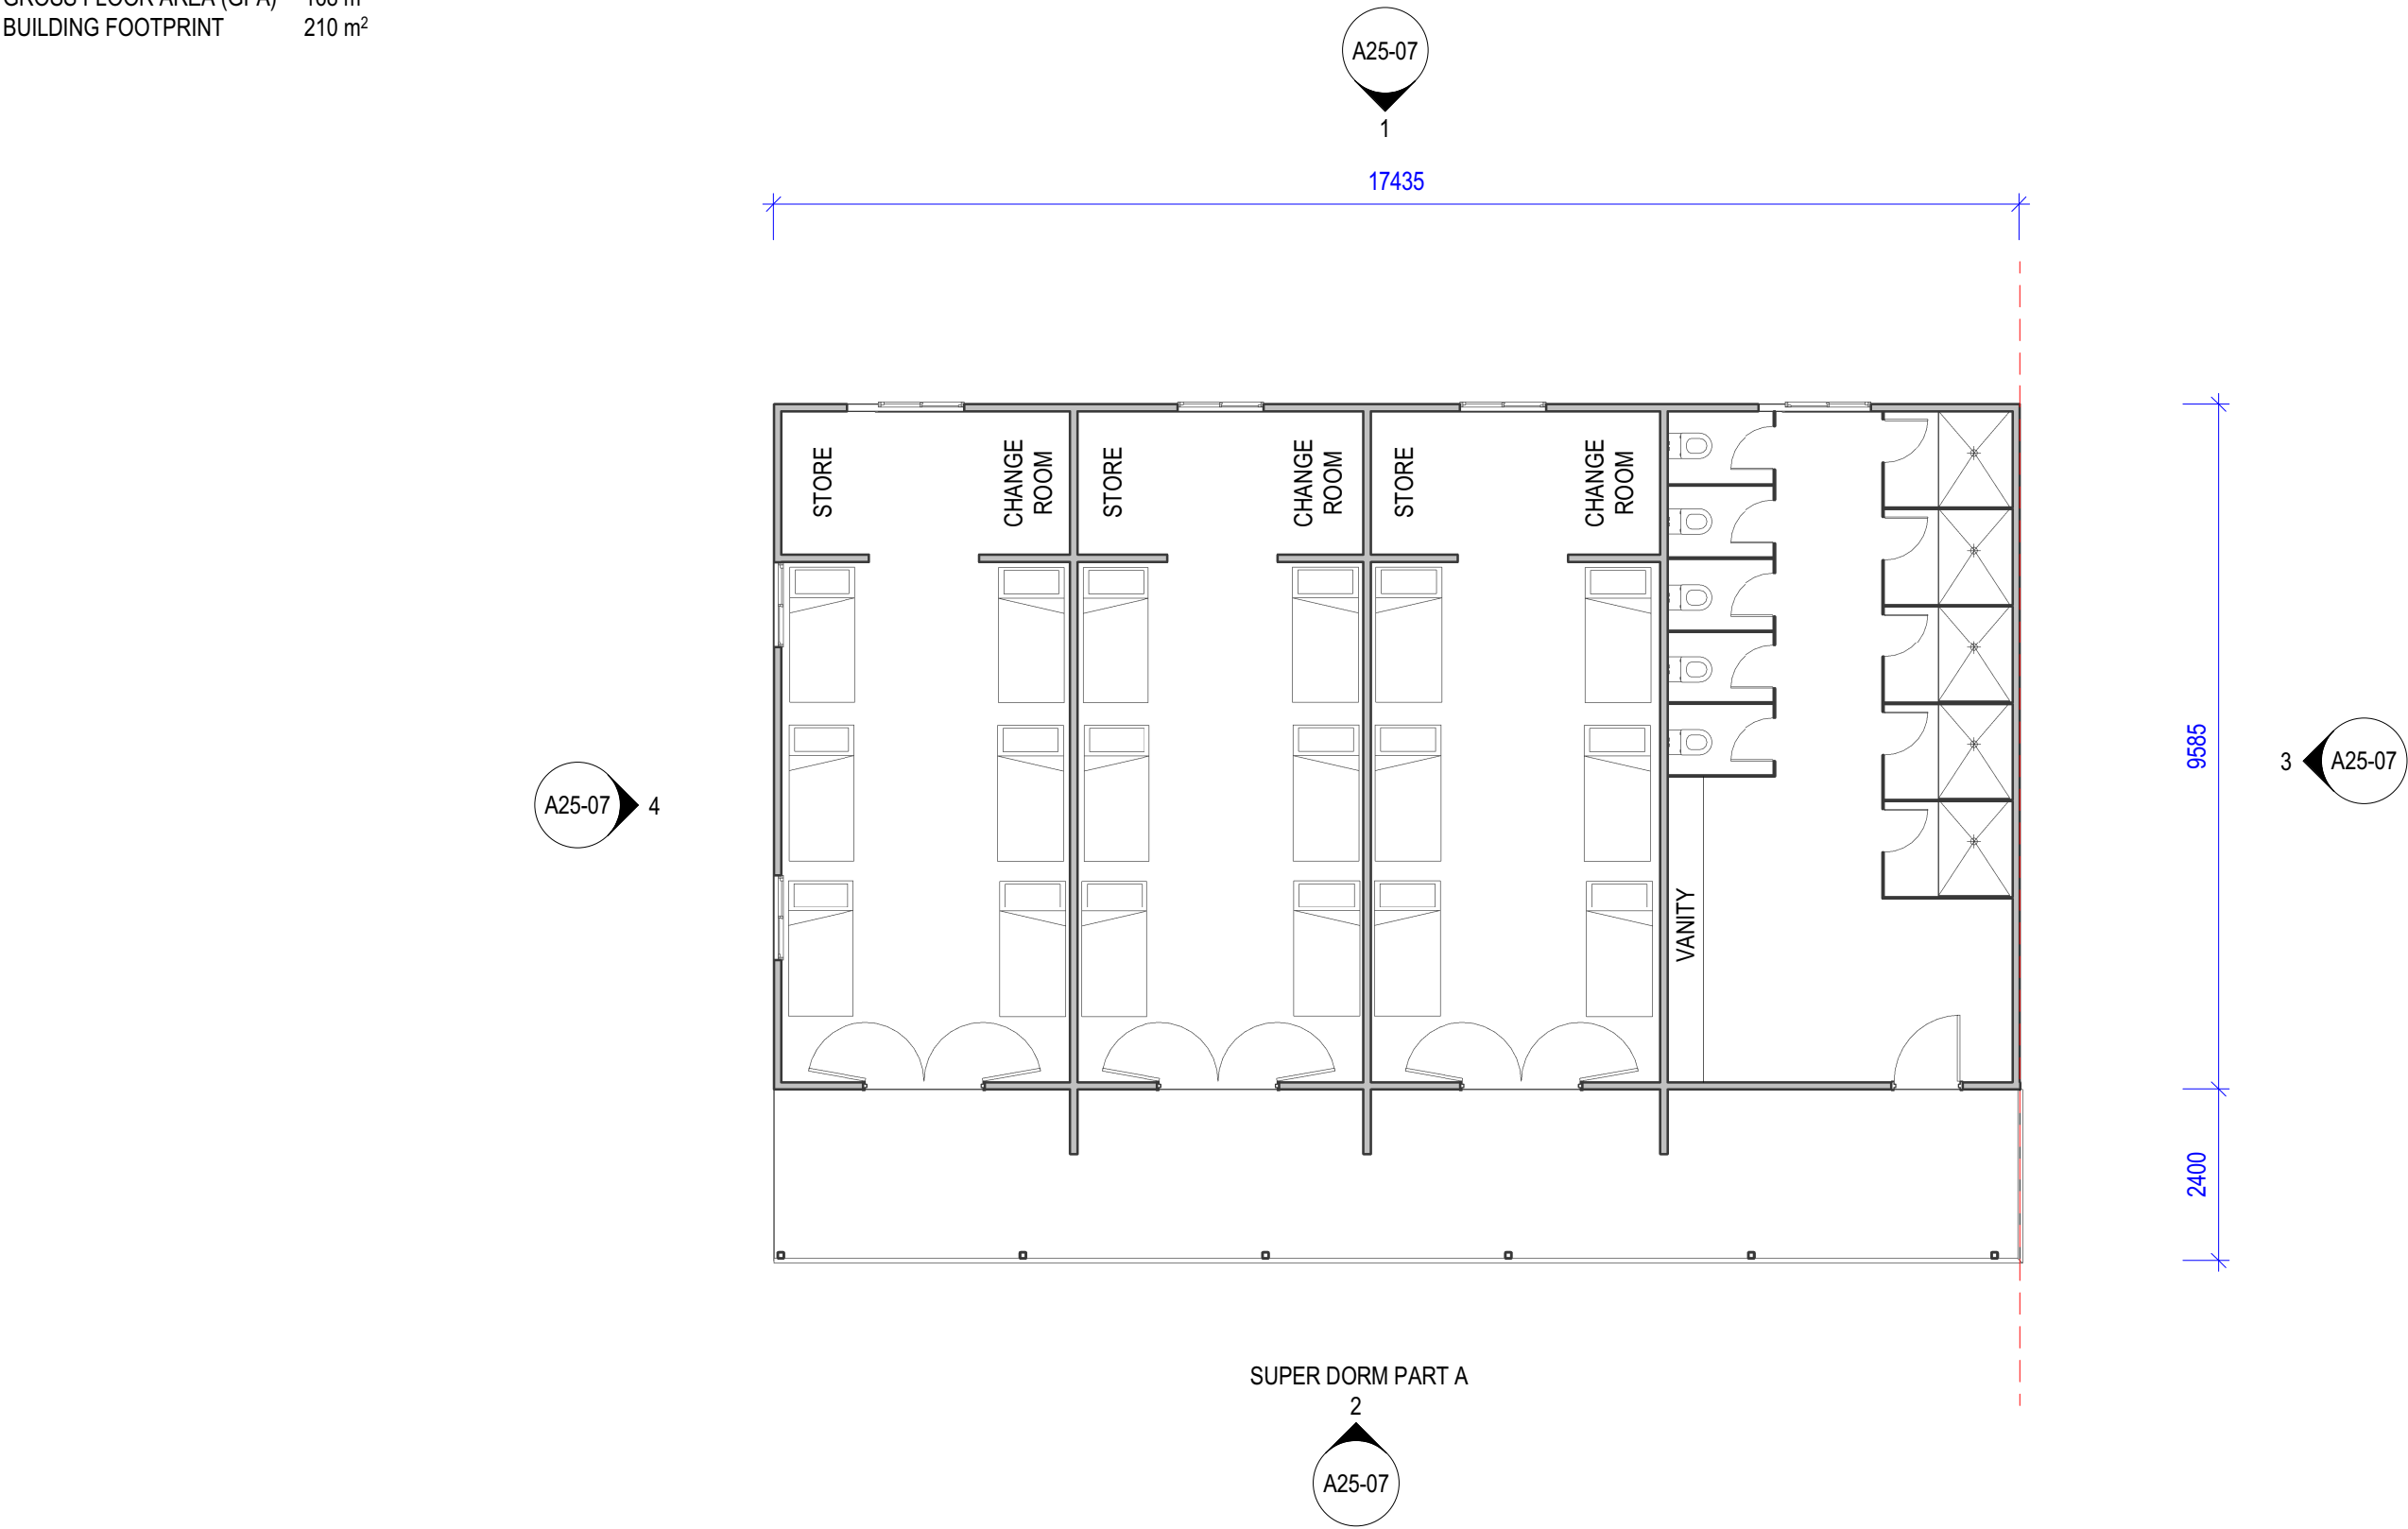

NOT FOR CONSTRUCTION



TOOWOOMBA | SUNSHINE COAST
P. (07) 4632 9962 | WWW.ASPECTAPM.NET
A.B.N 96071786948 | BOAQ 4487

GOOGA RIDGE STAGE 2
SCHEMATIC DESIGN

SUPER DORM A - FLOOR PLAN

A10-07

Project No. 240721

Stage DA



Revision E | 24/07/26

Designer ZT

Scale Bar
1:100 @ A3

0m 1 2 3 4 5


View Scale 1 : 100 @ A3

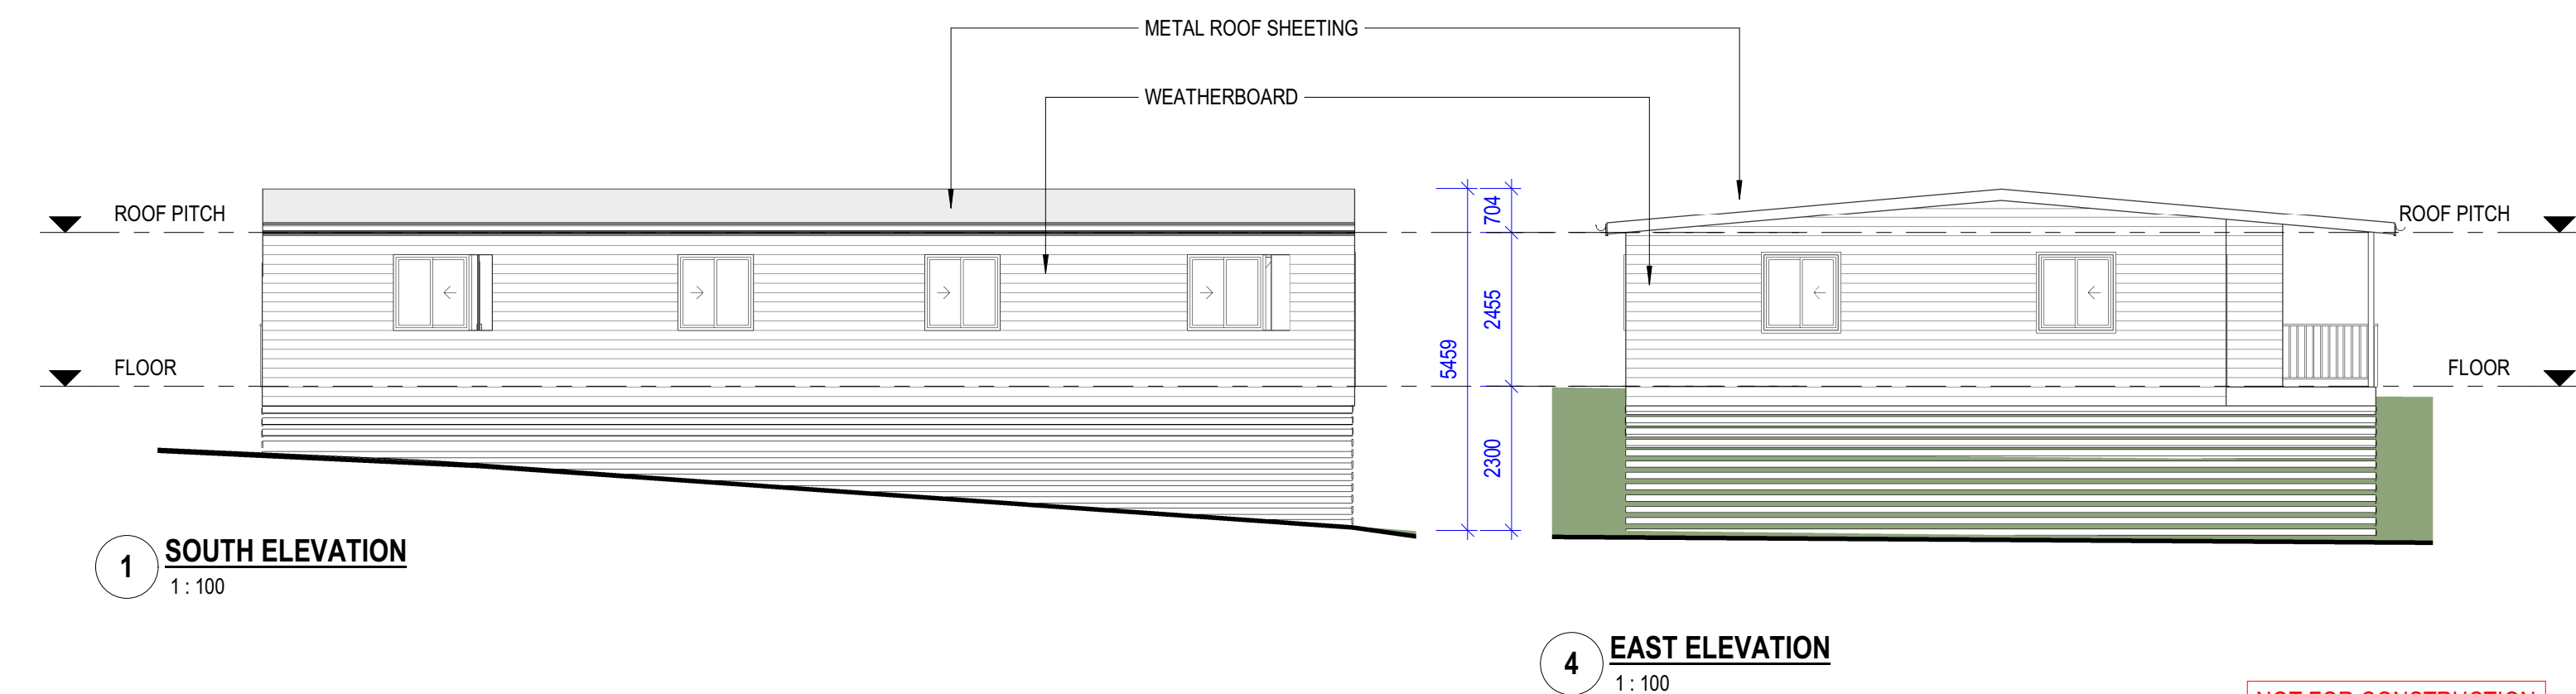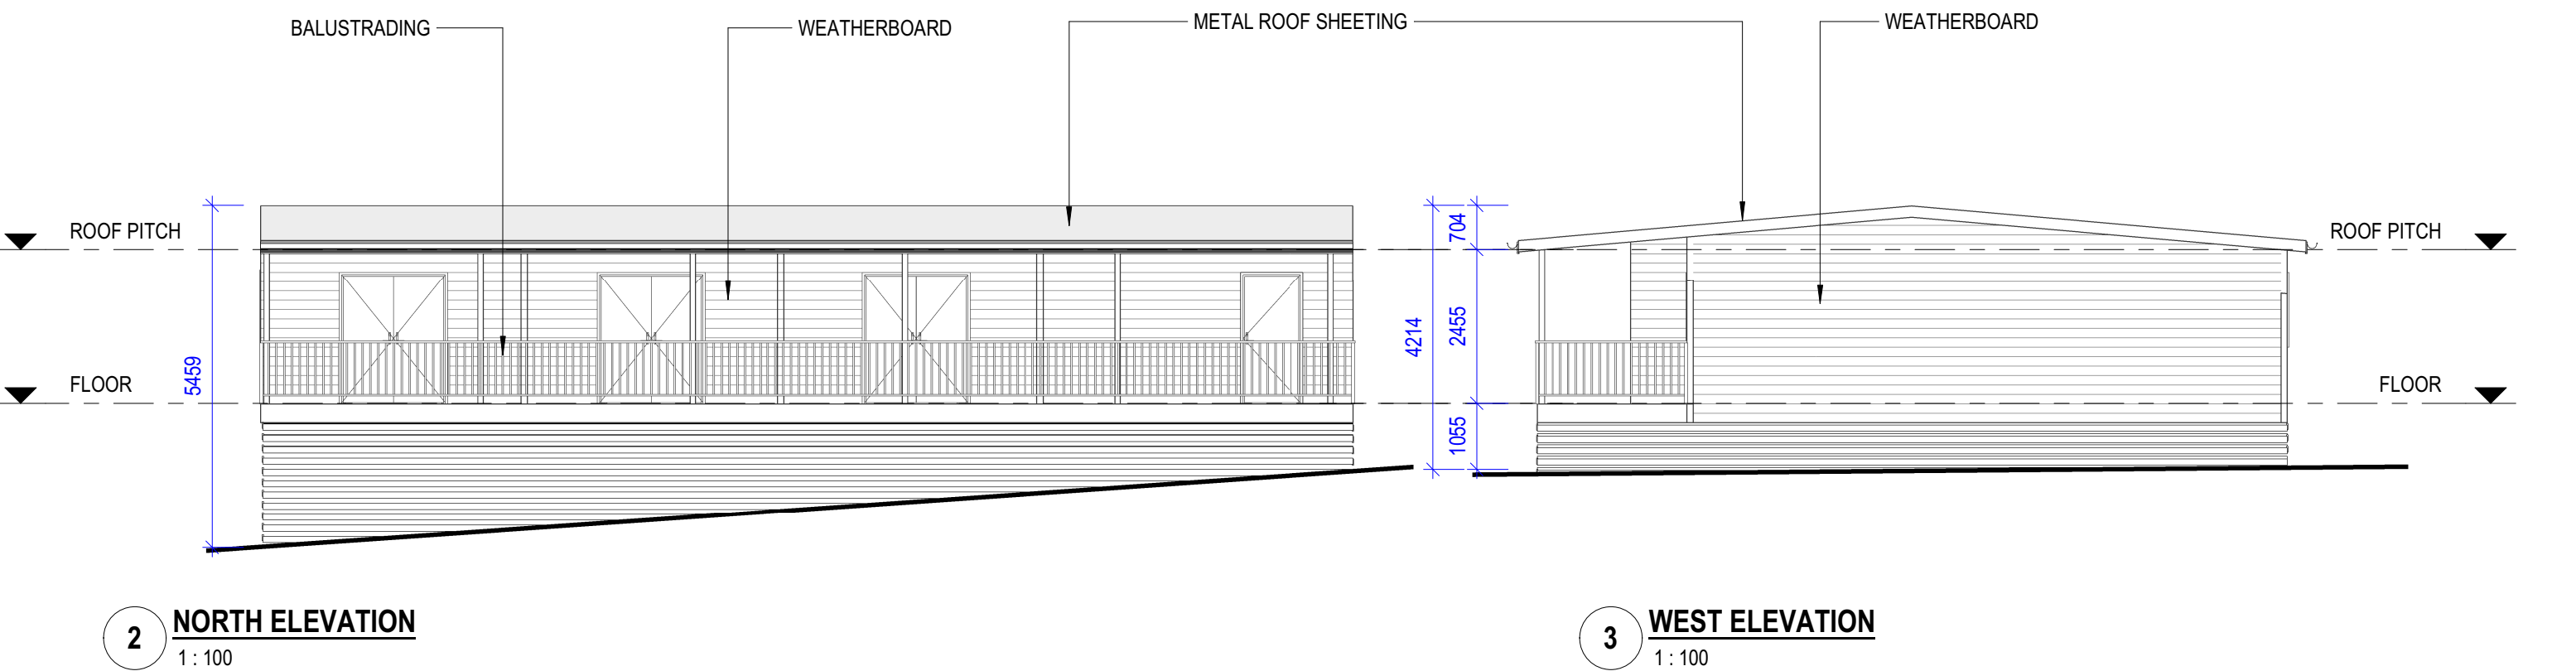

NOT FOR CONSTRUCTION



NOTE:

GROSS FLOOR AREA (GFA) 193 m²
BUILDING FOOTPRINT 242 m²

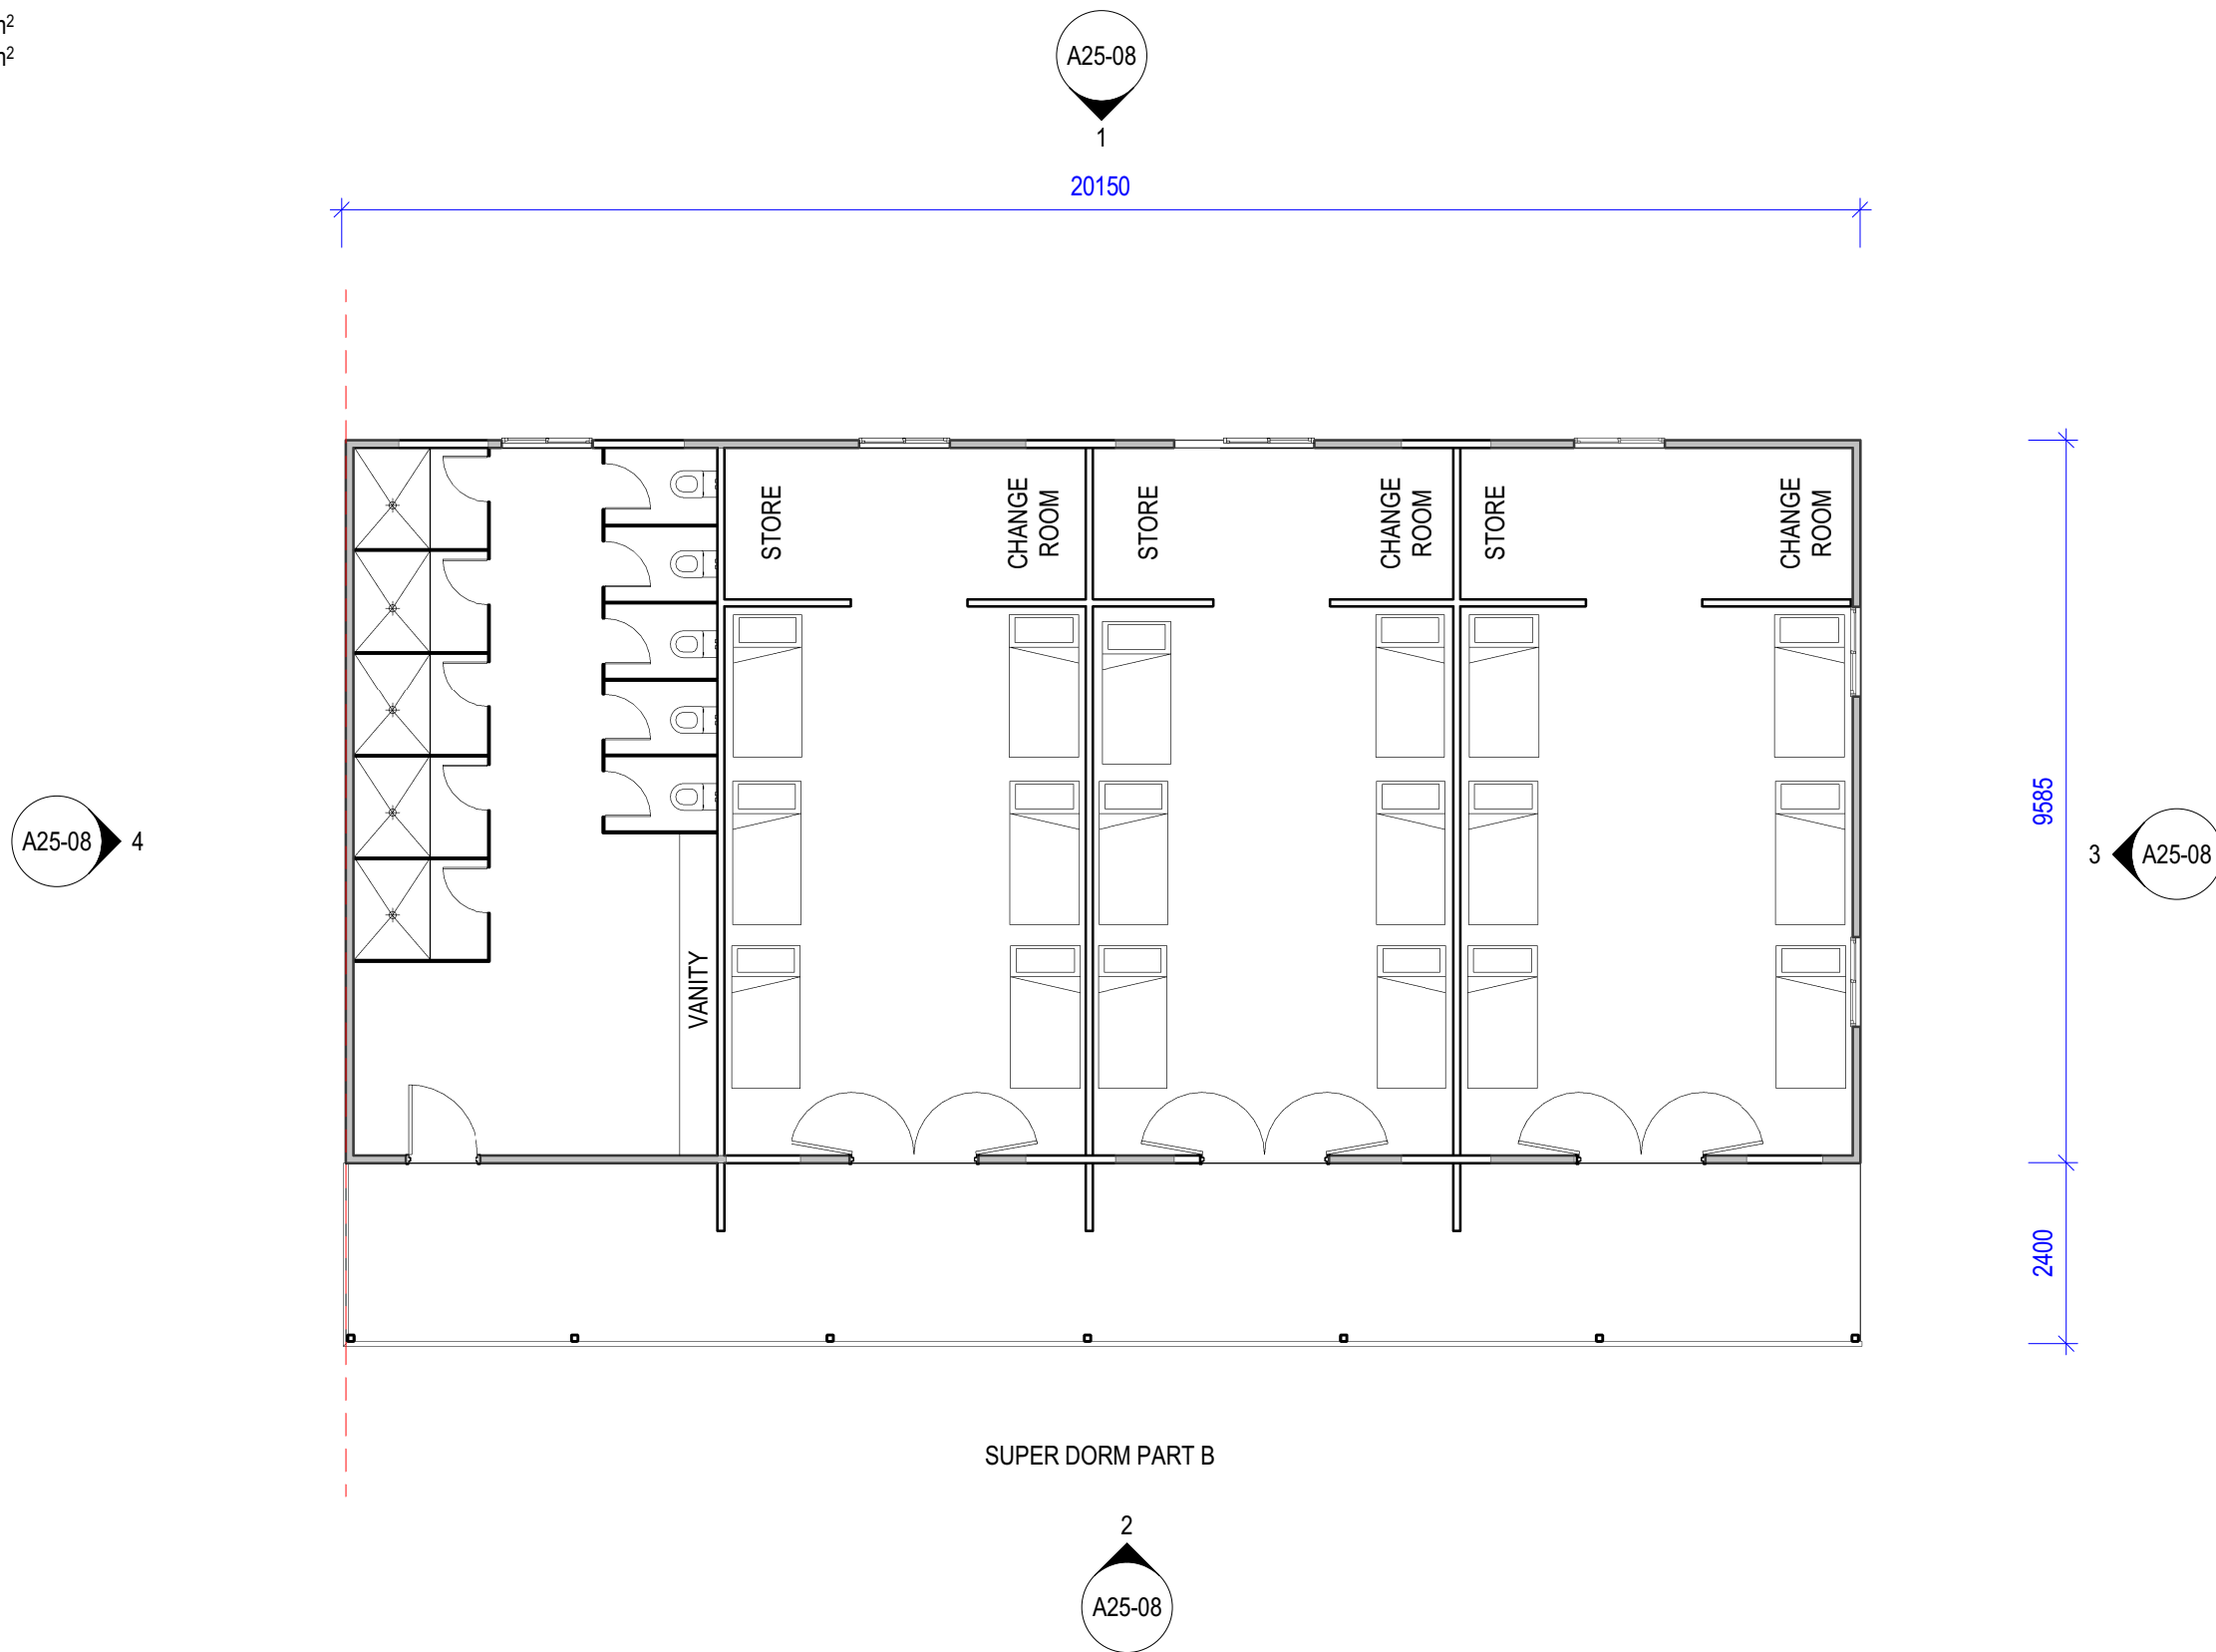

SUPER DORM PART B

NOT FOR CONSTRUCTION

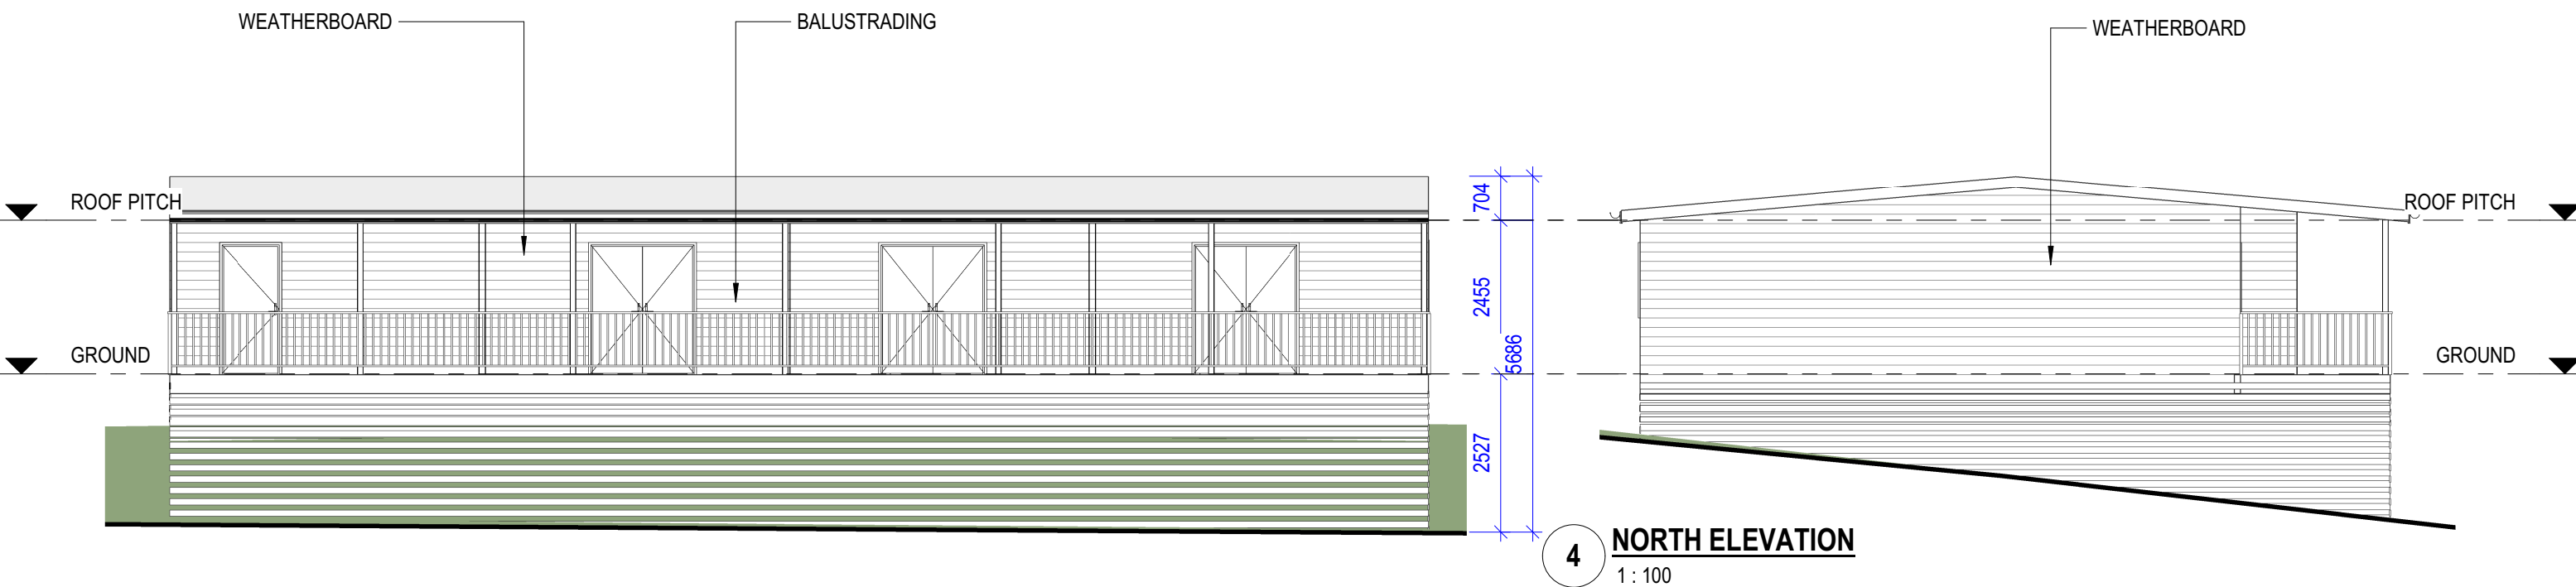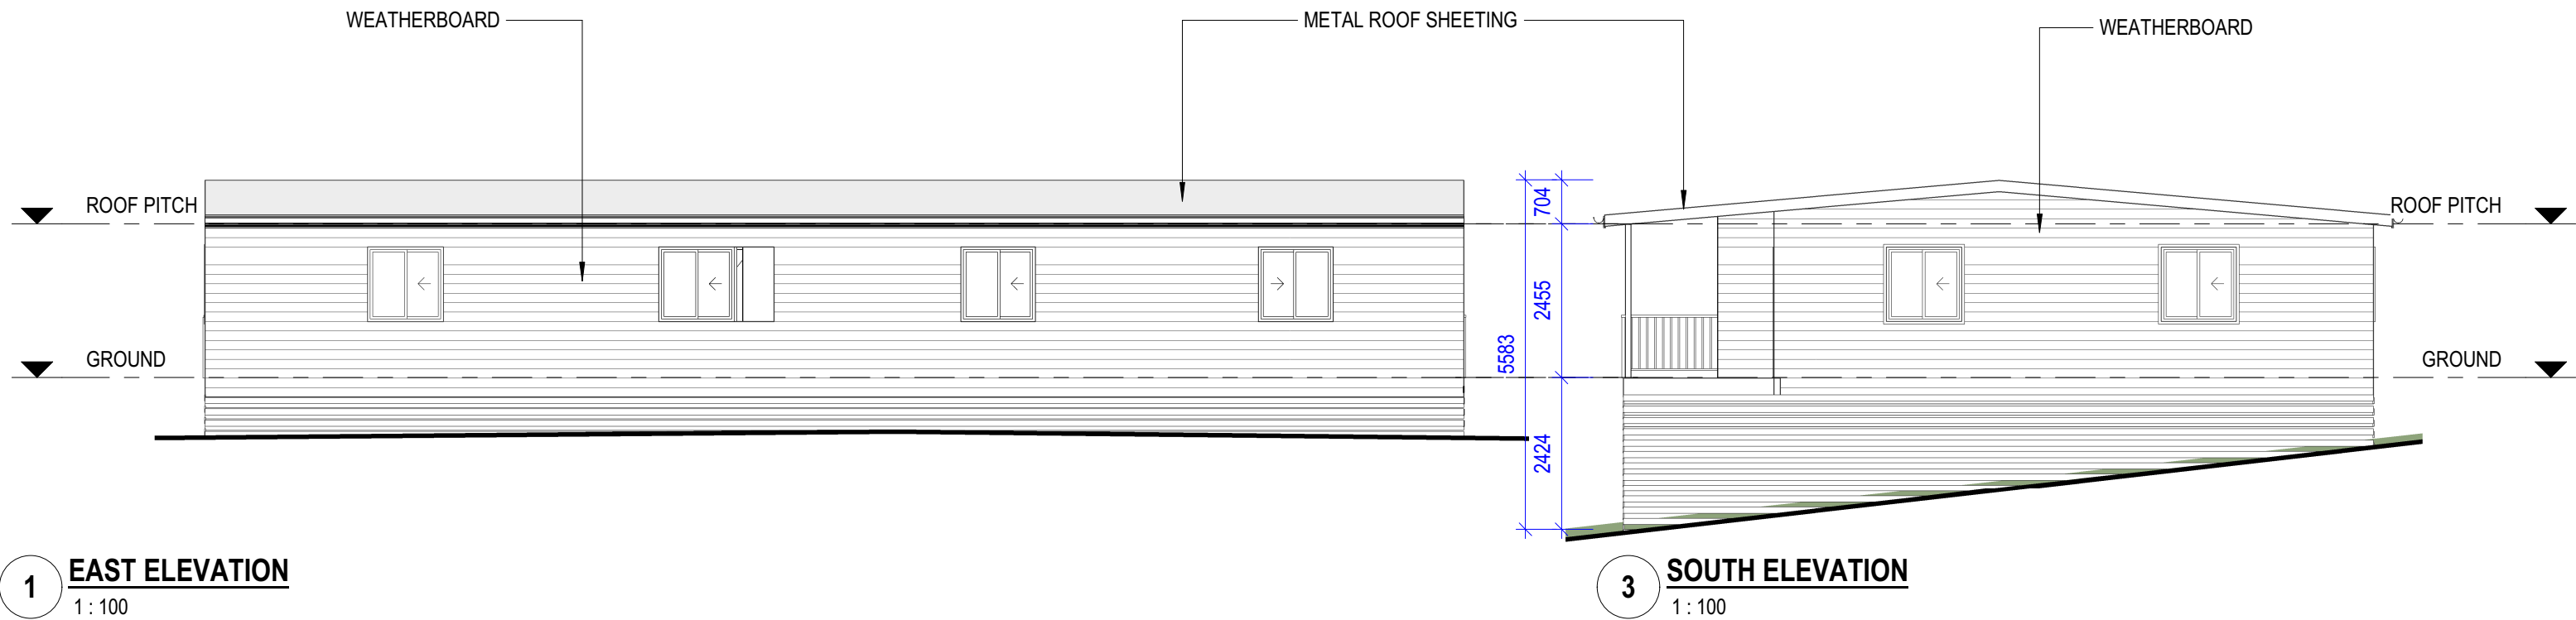




NOTE:


GROSS FLOOR AREA (GFA) 86 m²
BUILDING FOOTPRINT 88 m²

KITCHEN AND FOOD SERVERY

- 2 × FRIDGE/FREEZER UNITS (3.6 M × 2.4 M) — TO BE RELOCATED FROM THE STAGE 1 MULTI-PURPOSE SHED AND POSITIONED ADJACENT TO SERVERY.
- 1 × OVEN & GRILL W/ RANGEHOOD
- 2 × DEEP SINKS
- 1 × COMMERCIAL DISHWASHER
- COMMERCIAL APPLIANCES (TOASTER, MIXER ETC.)
- 1 × LARGE AIR CONDITIONER
- HANGING POWER OVER BENCHES
- HANDWASH STATIONS

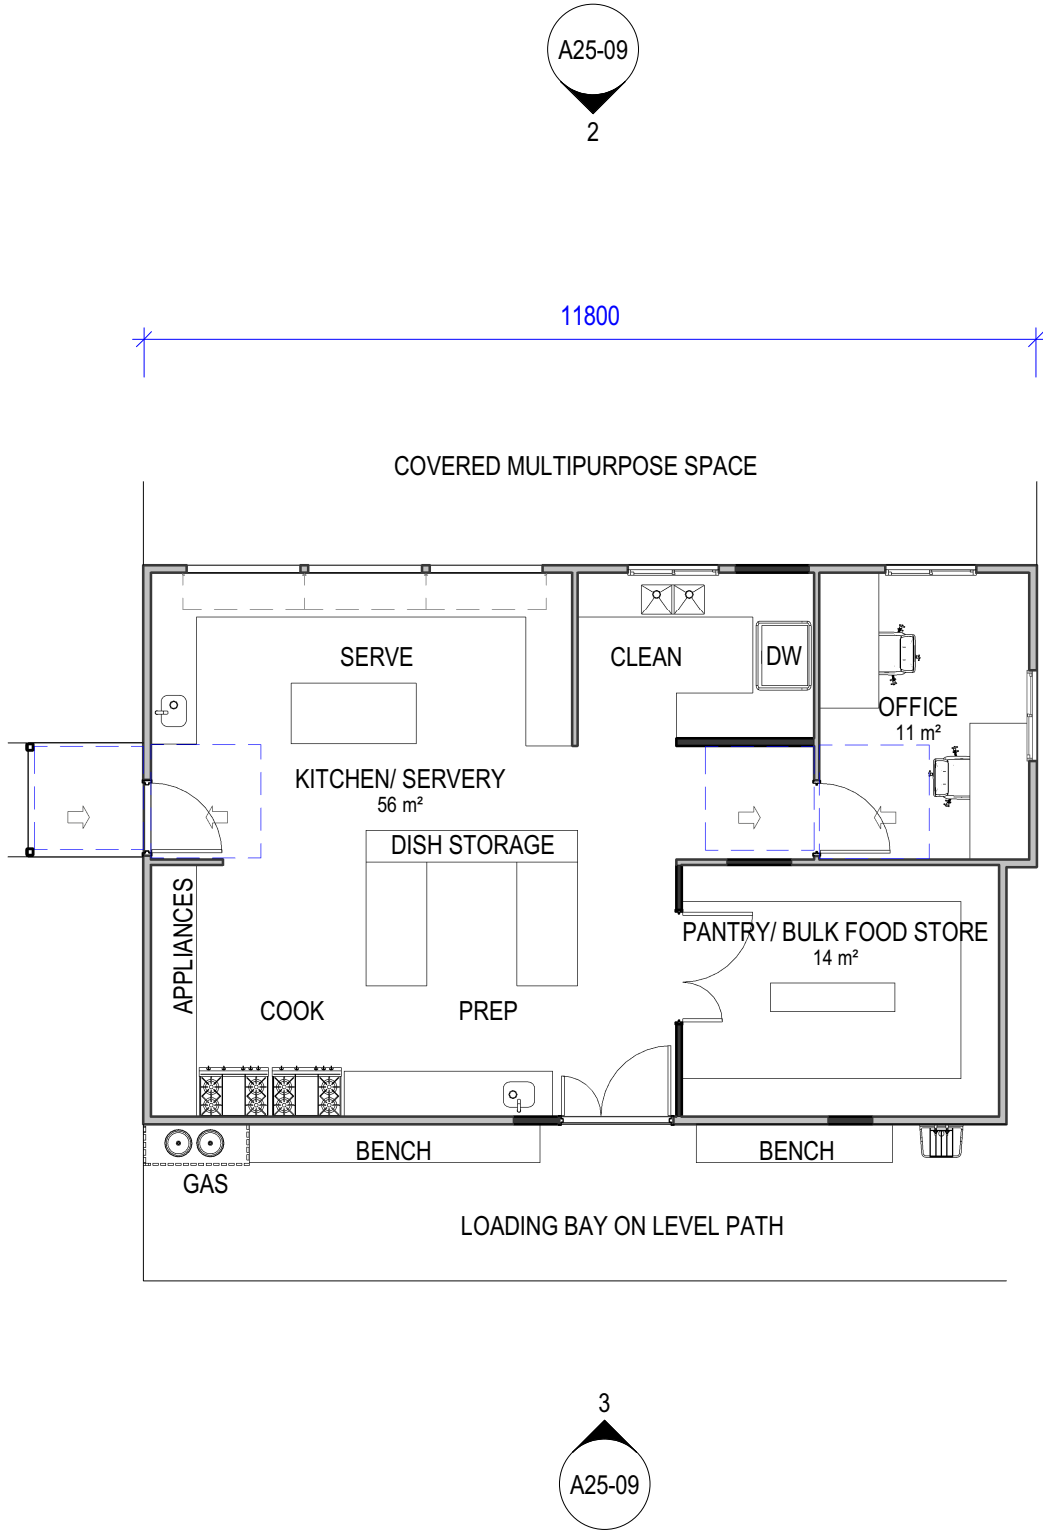


NOT FOR CONSTRUCTION

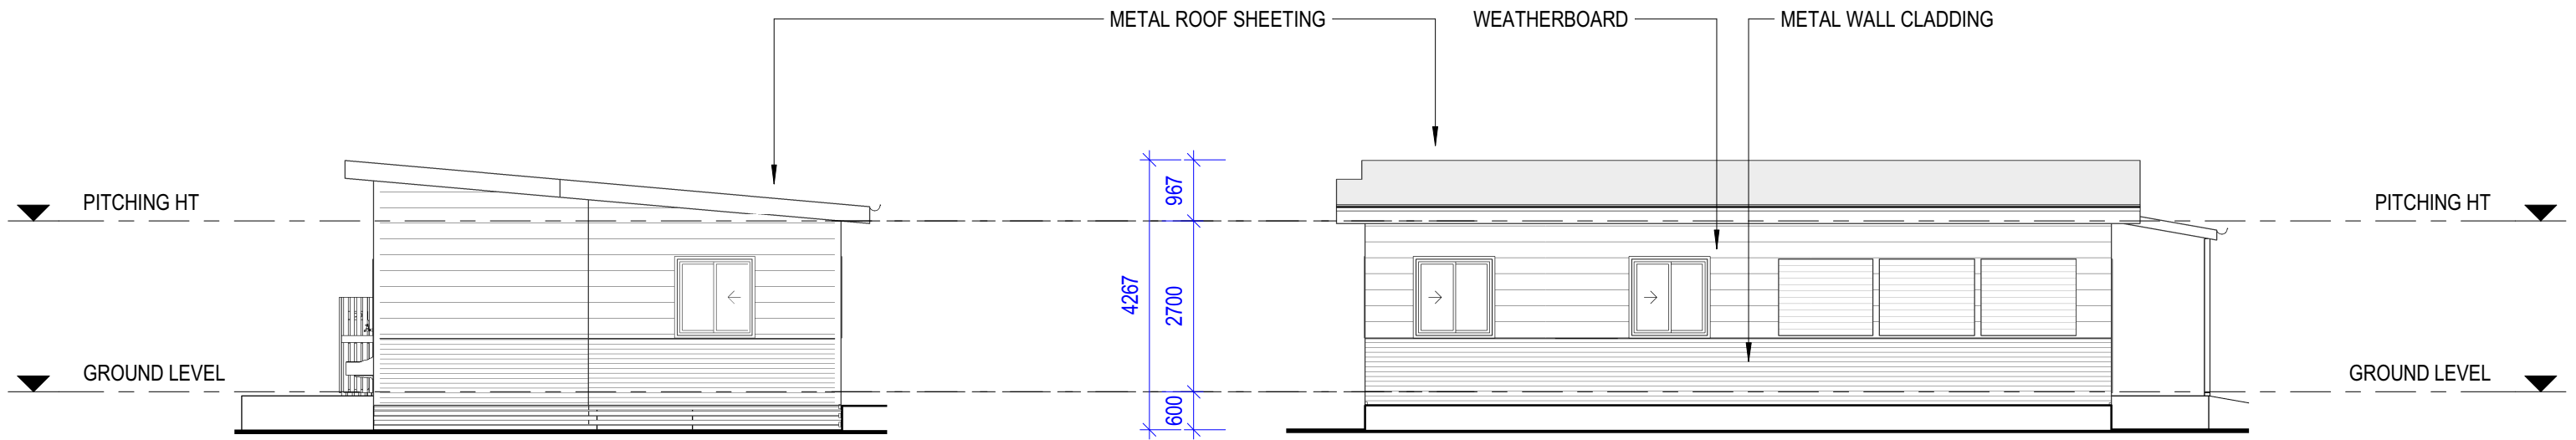

1 WEST ELEVATION
1 : 100

2 SOUTH ELEVATION
1 : 100

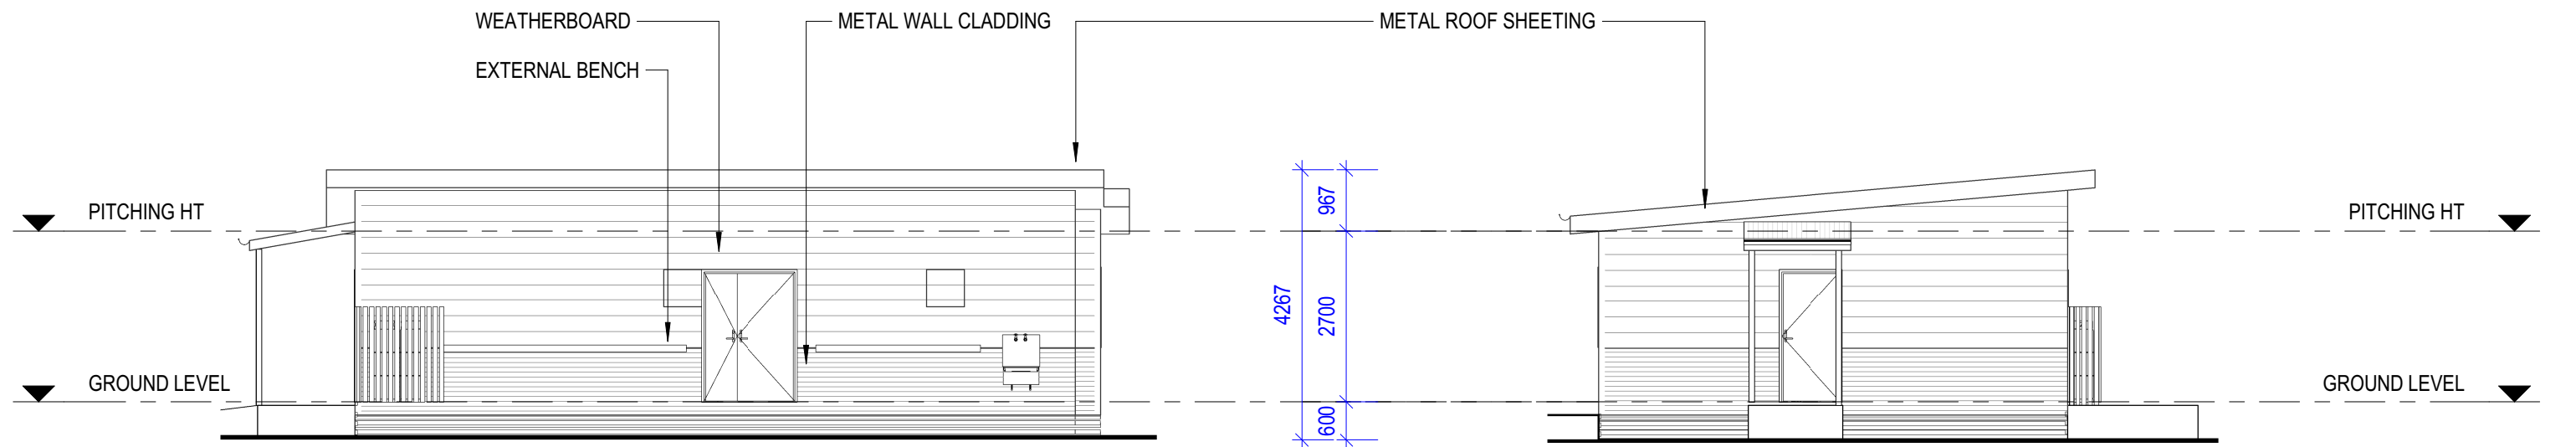

3 NORTH ELEVATION
1 : 100

4 EAST ELEVATION
1 : 100

NOT FOR CONSTRUCTION



NOTE:


GROSS FLOOR AREA (GFA) 43 m²
BUILDING FOOTPRINT + COVERED COMMUNAL SPACE 319 m²

A25-10

1

5000

22000

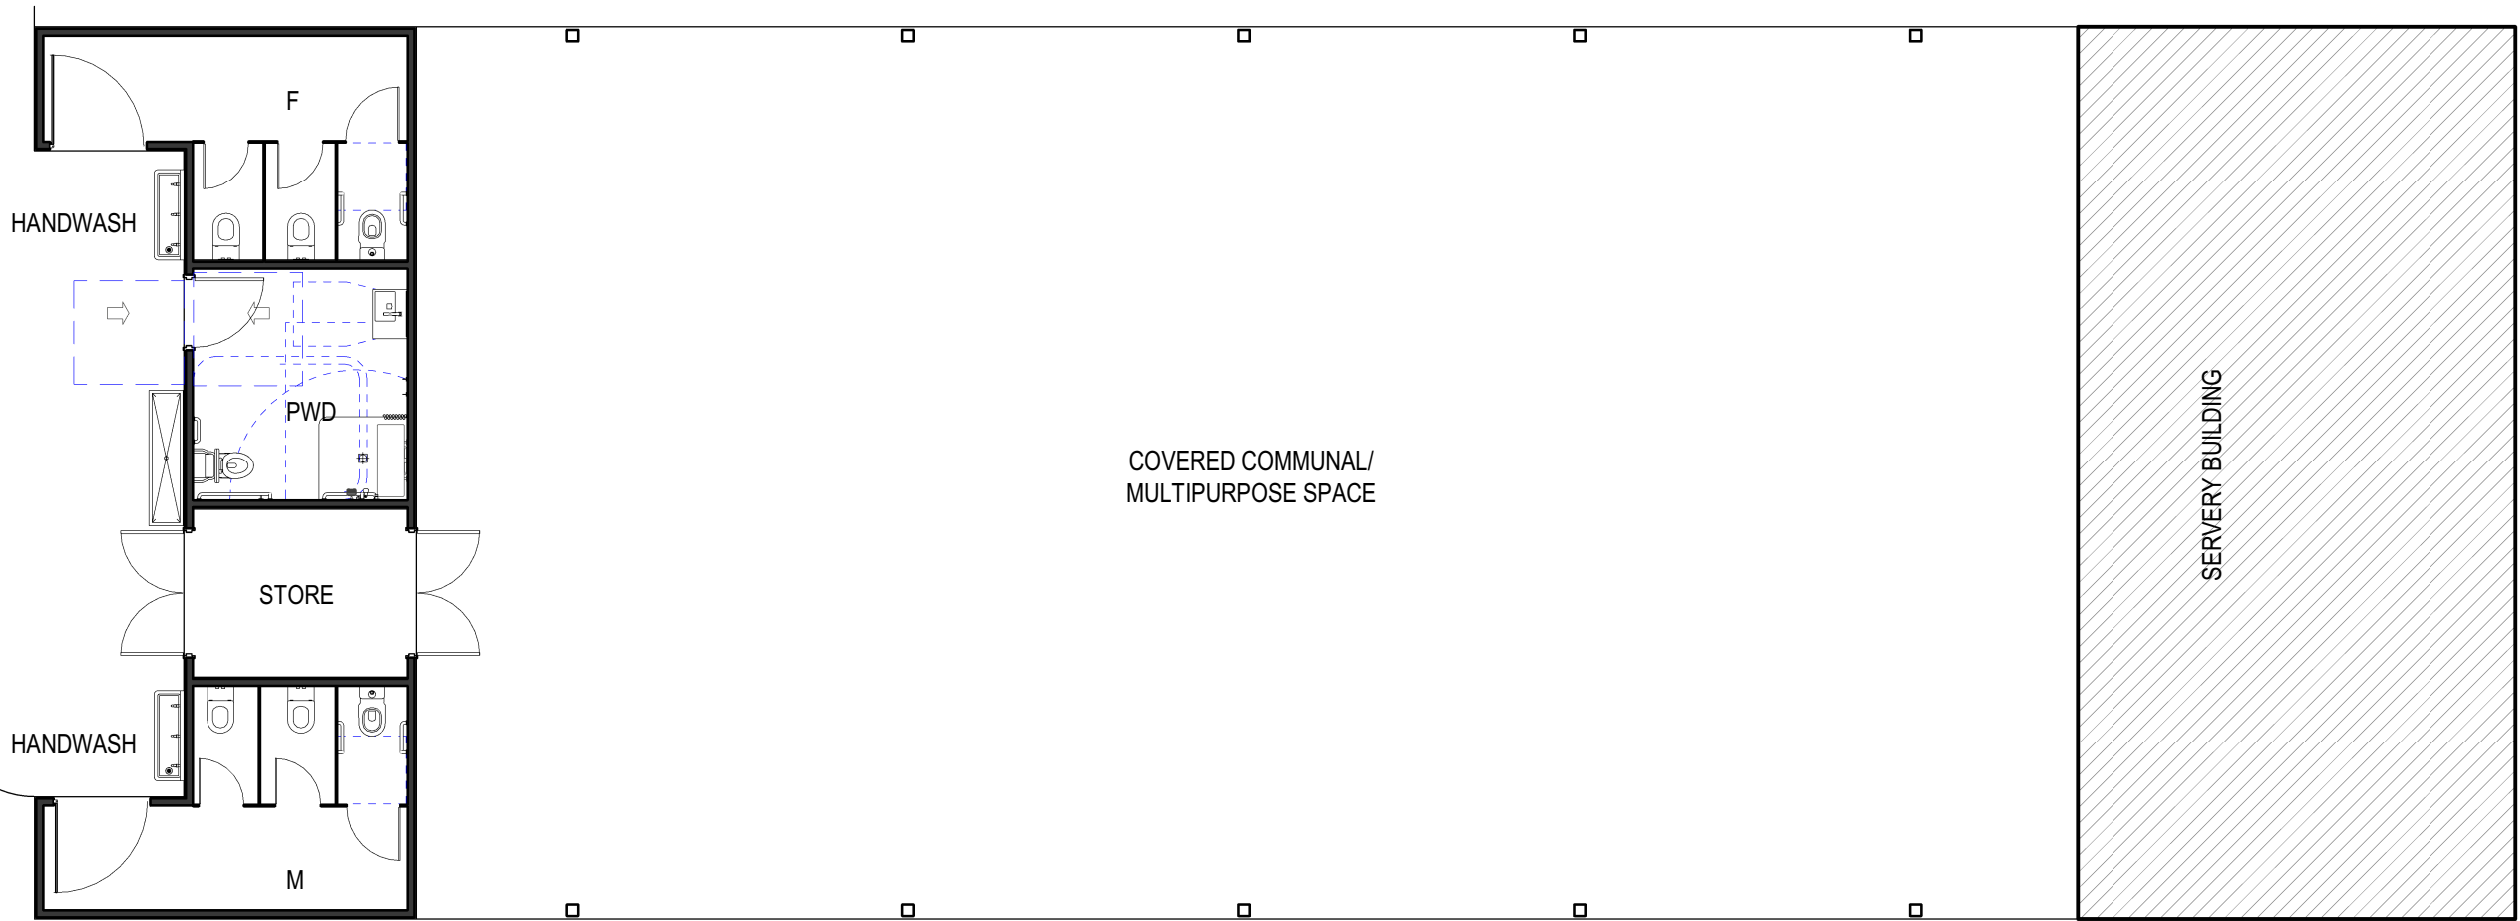

HANDWASH

F

PWD

STORE

HANDWASH

M

COVERED COMMUNAL/
MULTIPURPOSE SPACE

SERVERY BUILDING

4

A25-10

2

A25-10

NOT FOR CONSTRUCTION



TOOWOOMBA | SUNSHINE COAST
P. (07) 4632 9962 | WWW.ASPECTAPM.NET
A.B.N 96071786948 | BOAQ 4487

GOOGA RIDGE
SCHEMATIC DESIGN

GUEST TOILETS - FLOOR PLAN

A10-10

Project No. 240721

Stage DA


Revision E | 24/07/26

Designer ZT


Scale Bar
1:100 @ A3

0m 1 2 3 4 5

View Scale 1 : 100 @ A3

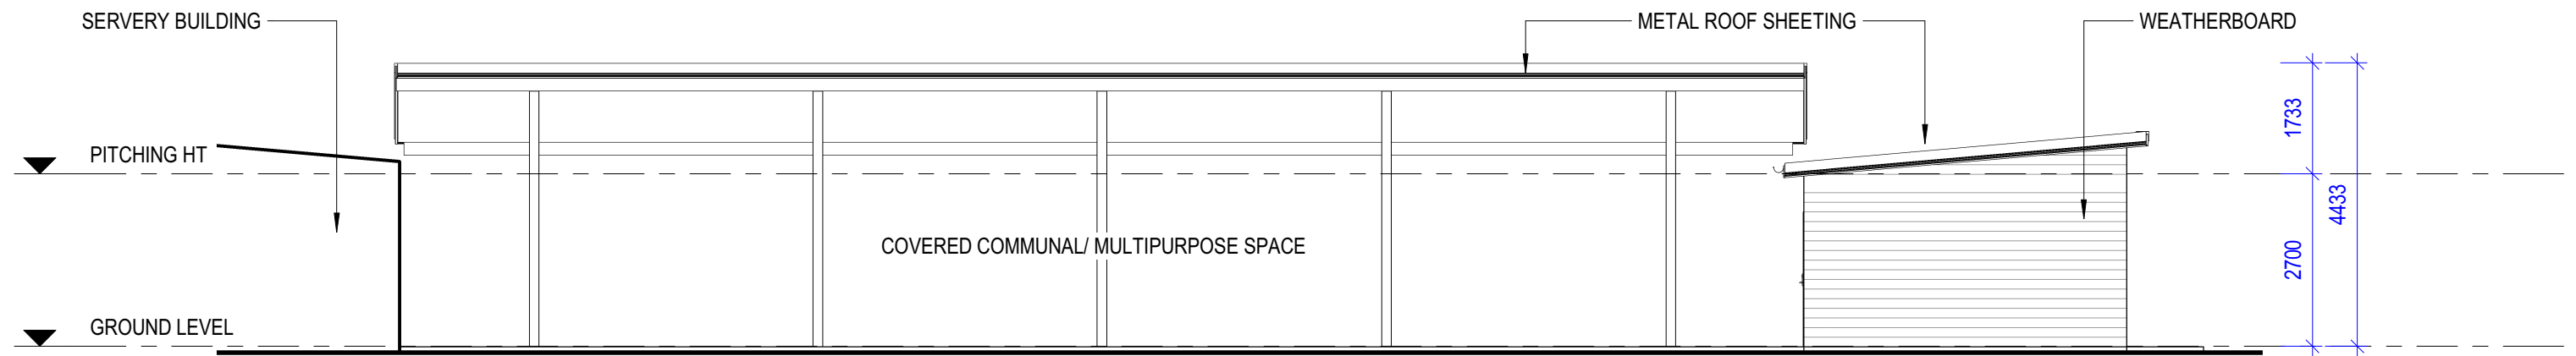


1 **EAST ELEVATION**
1 : 100

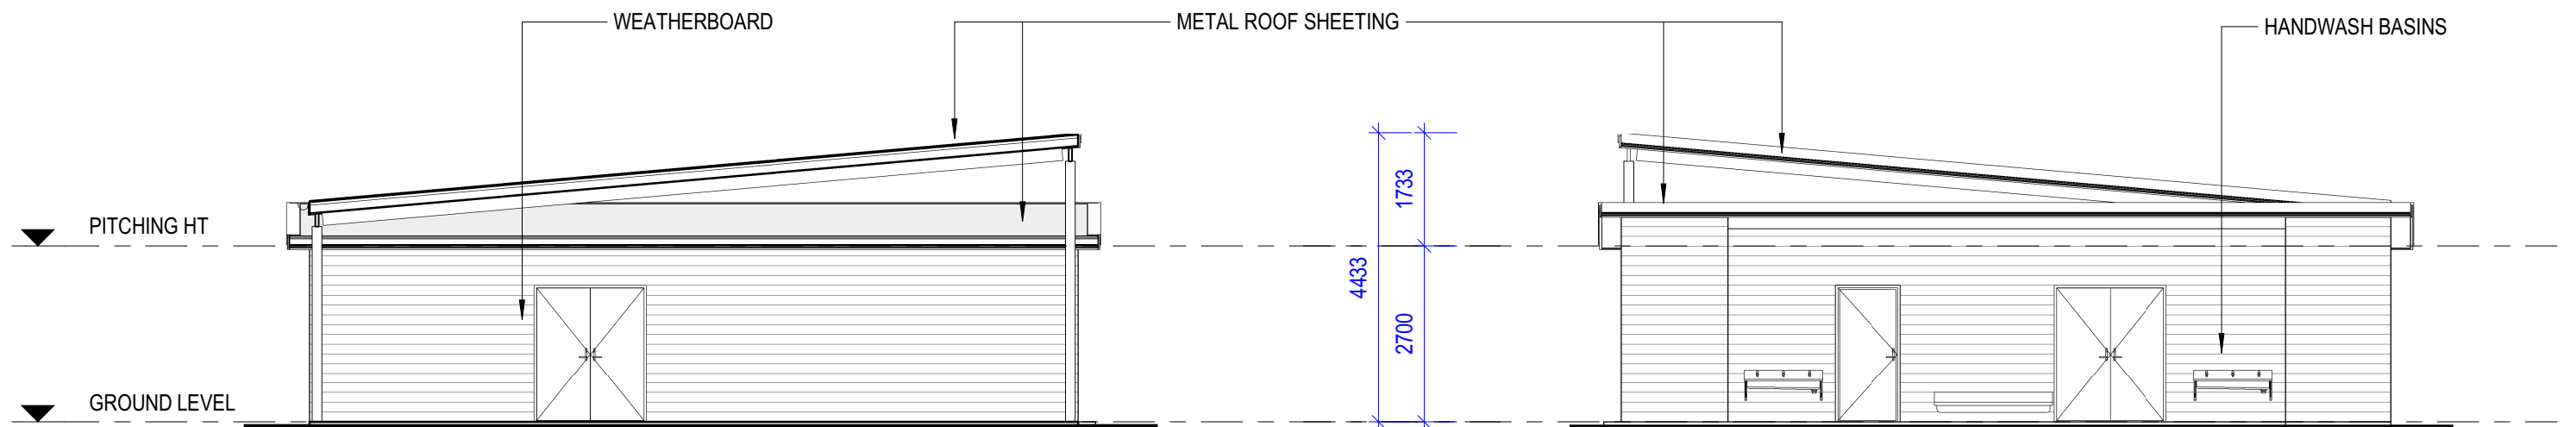

2 **NORTH ELEVATION**
1 : 100

3 **SOUTH ELEVATION**
1 : 100

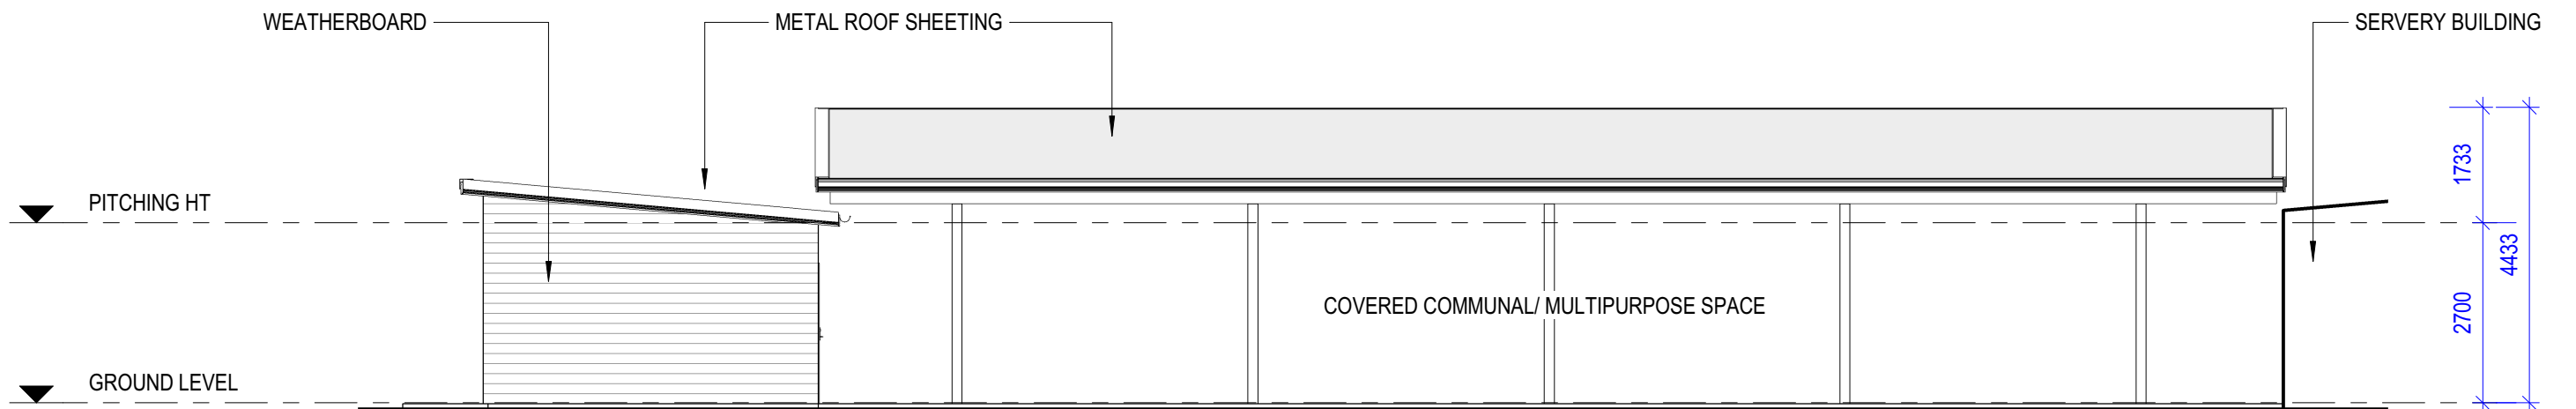


4 **WEST ELEVATION**
1 : 100

NOT FOR CONSTRUCTION



NOTE:

GROSS FLOOR AREA (GFA) 116 m²
BUILDING FOOTPRINT 116 m²

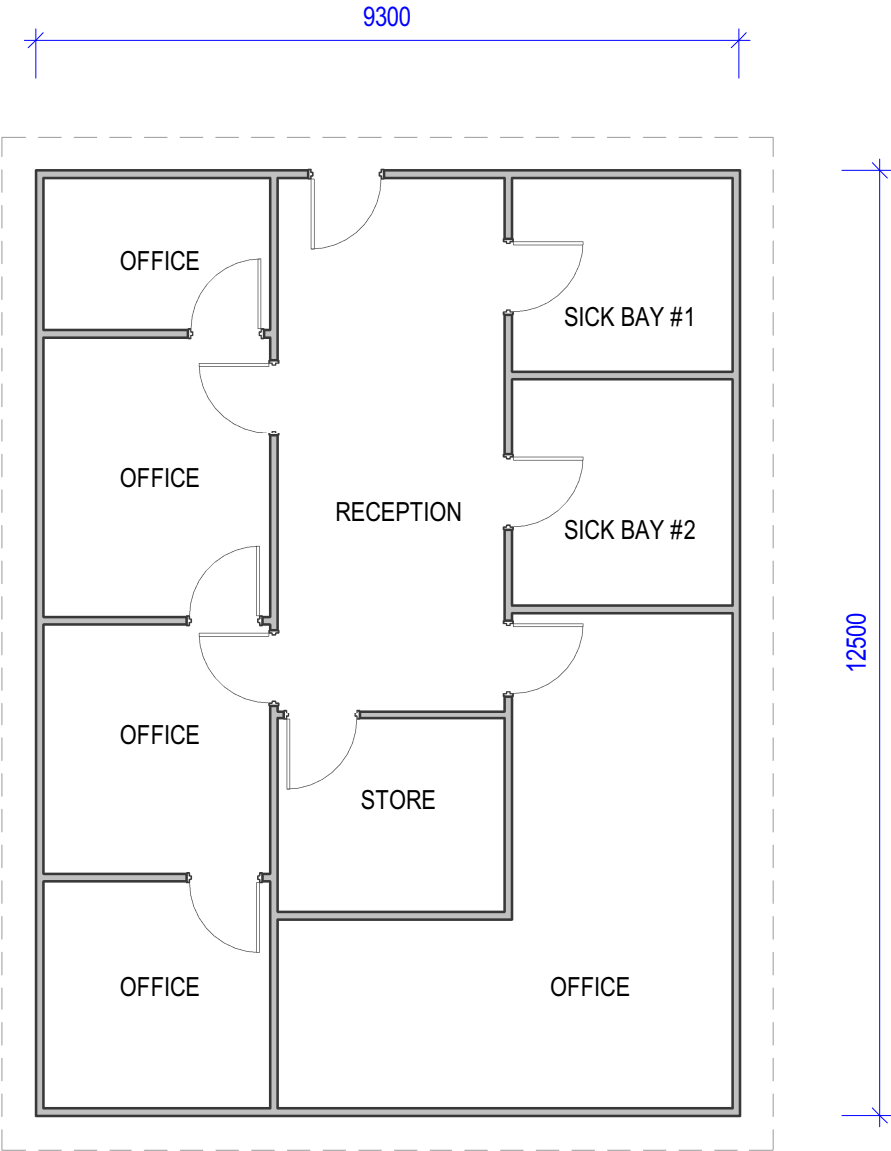

NOT FOR CONSTRUCTION

NOTE:
MAX. HEIGHT ROUGHLY 4 m



NOT FOR CONSTRUCTION