

ATTACHMENT 3


Amended Proposal Plan

Prepared by:

Elia Architecture




EXISTING BUILDING

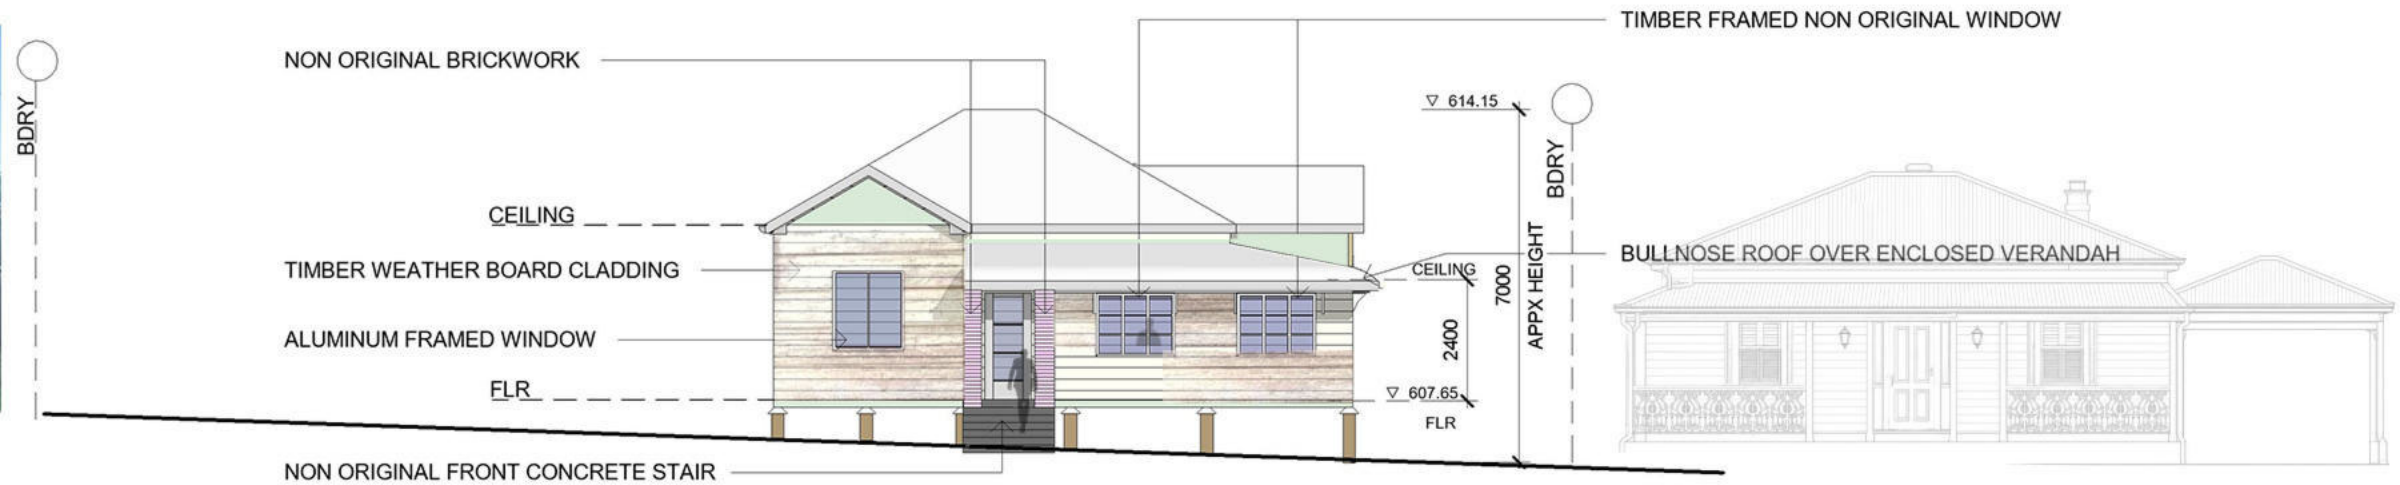

EXISTING STREET SCAPE

1:150


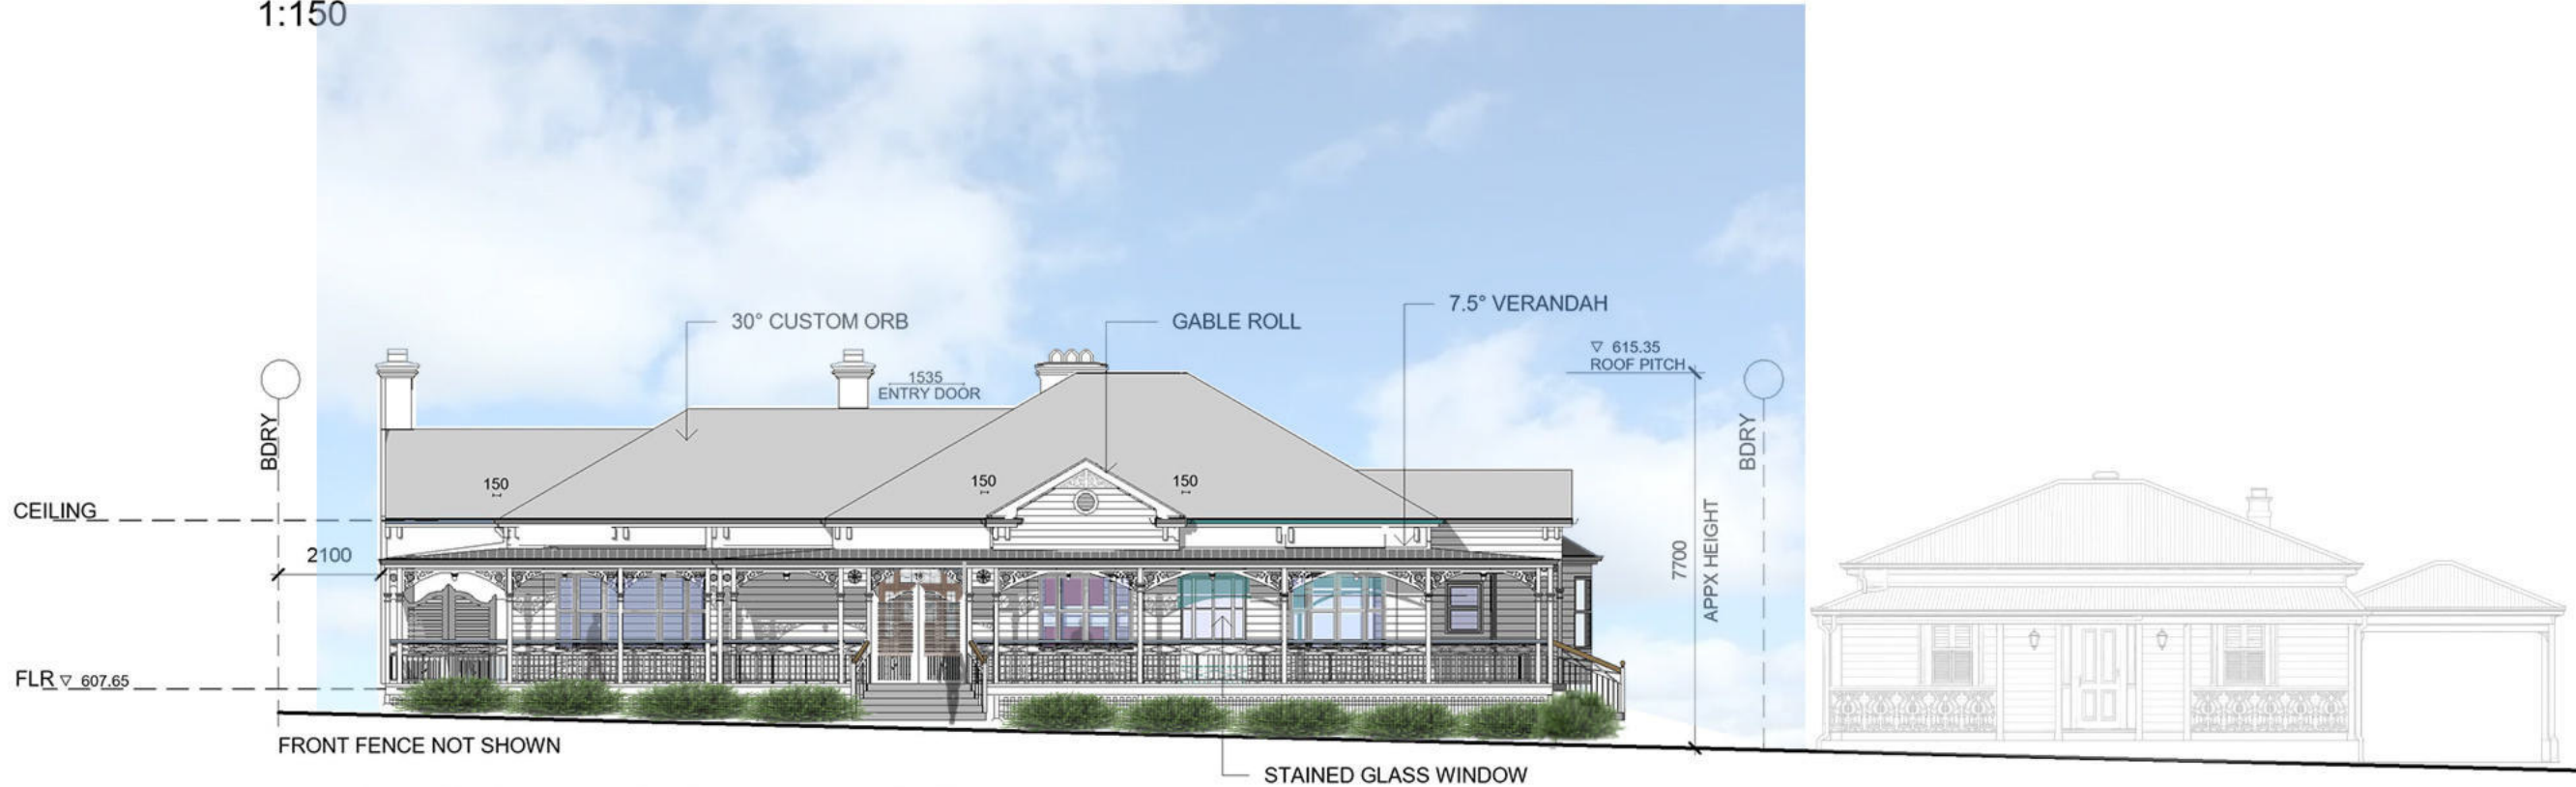


PROPOSED STREET SCAPE


1:150

RED: NOT ASSESSABLE (NO TOWN PLANNING APPROVAL REQUIRED) - DEMOLISHED
BLUE: EXEMPTION CERTIFICATE (APPROVED DEMOLITION) + REBUILT
YELLOW: PROPOSED DEMOLITION (RETROSPECTIVE APPLICATION) + REBUILD NEW

- HOUSE IS TO BE DEMOLISHED; AND
- REBUILT IN SAME POSITION GRIDS A AND 4, AND ON CONCRETE SLAB. EXCEPT VERANDAH
 - SAME ROOF PITCH AND CEILING HEIGHT.
 - REBUILD GABLE TO STREET.
 - REBUILD OPEN VERANDAH WITH BALUSTRADE, POST BRACKETS- VALANCE AND HIP ROOF AND WITH SUSPENDED SHOT EDGE FLOOR.
 - REBUILD TWO FRONT BEDROOMS – WITH BAY WINDOWS.
 - RENOVATE EXISTING MAIN DOOR AND REUSE IN SAME POSITION AS FEATURE WINDOW

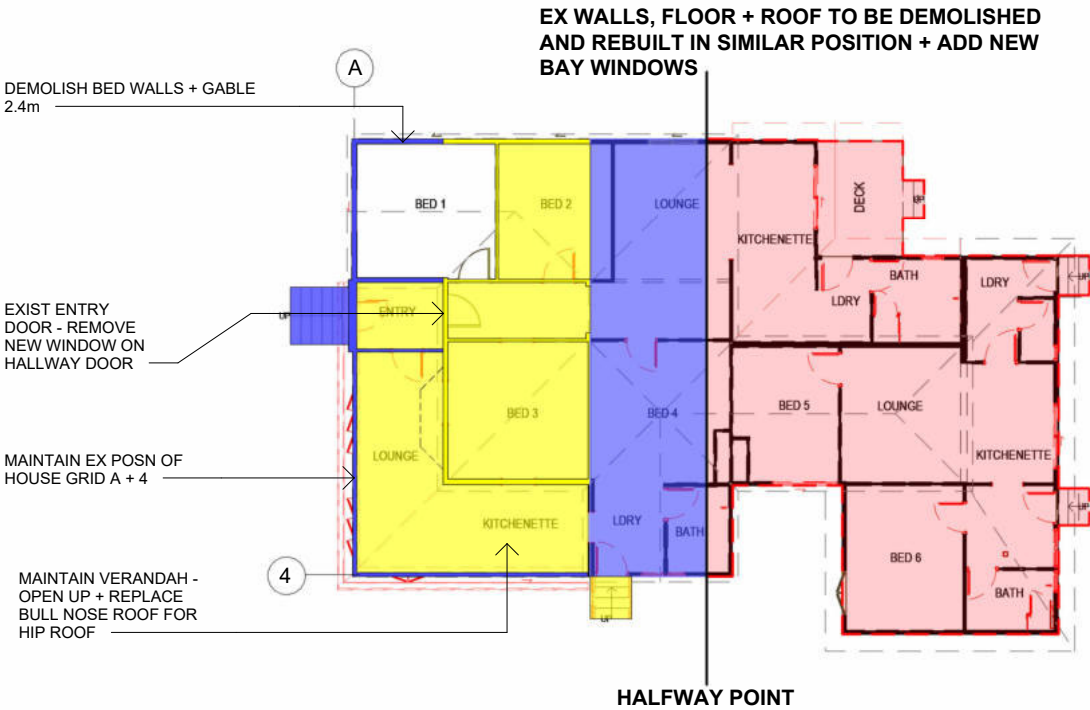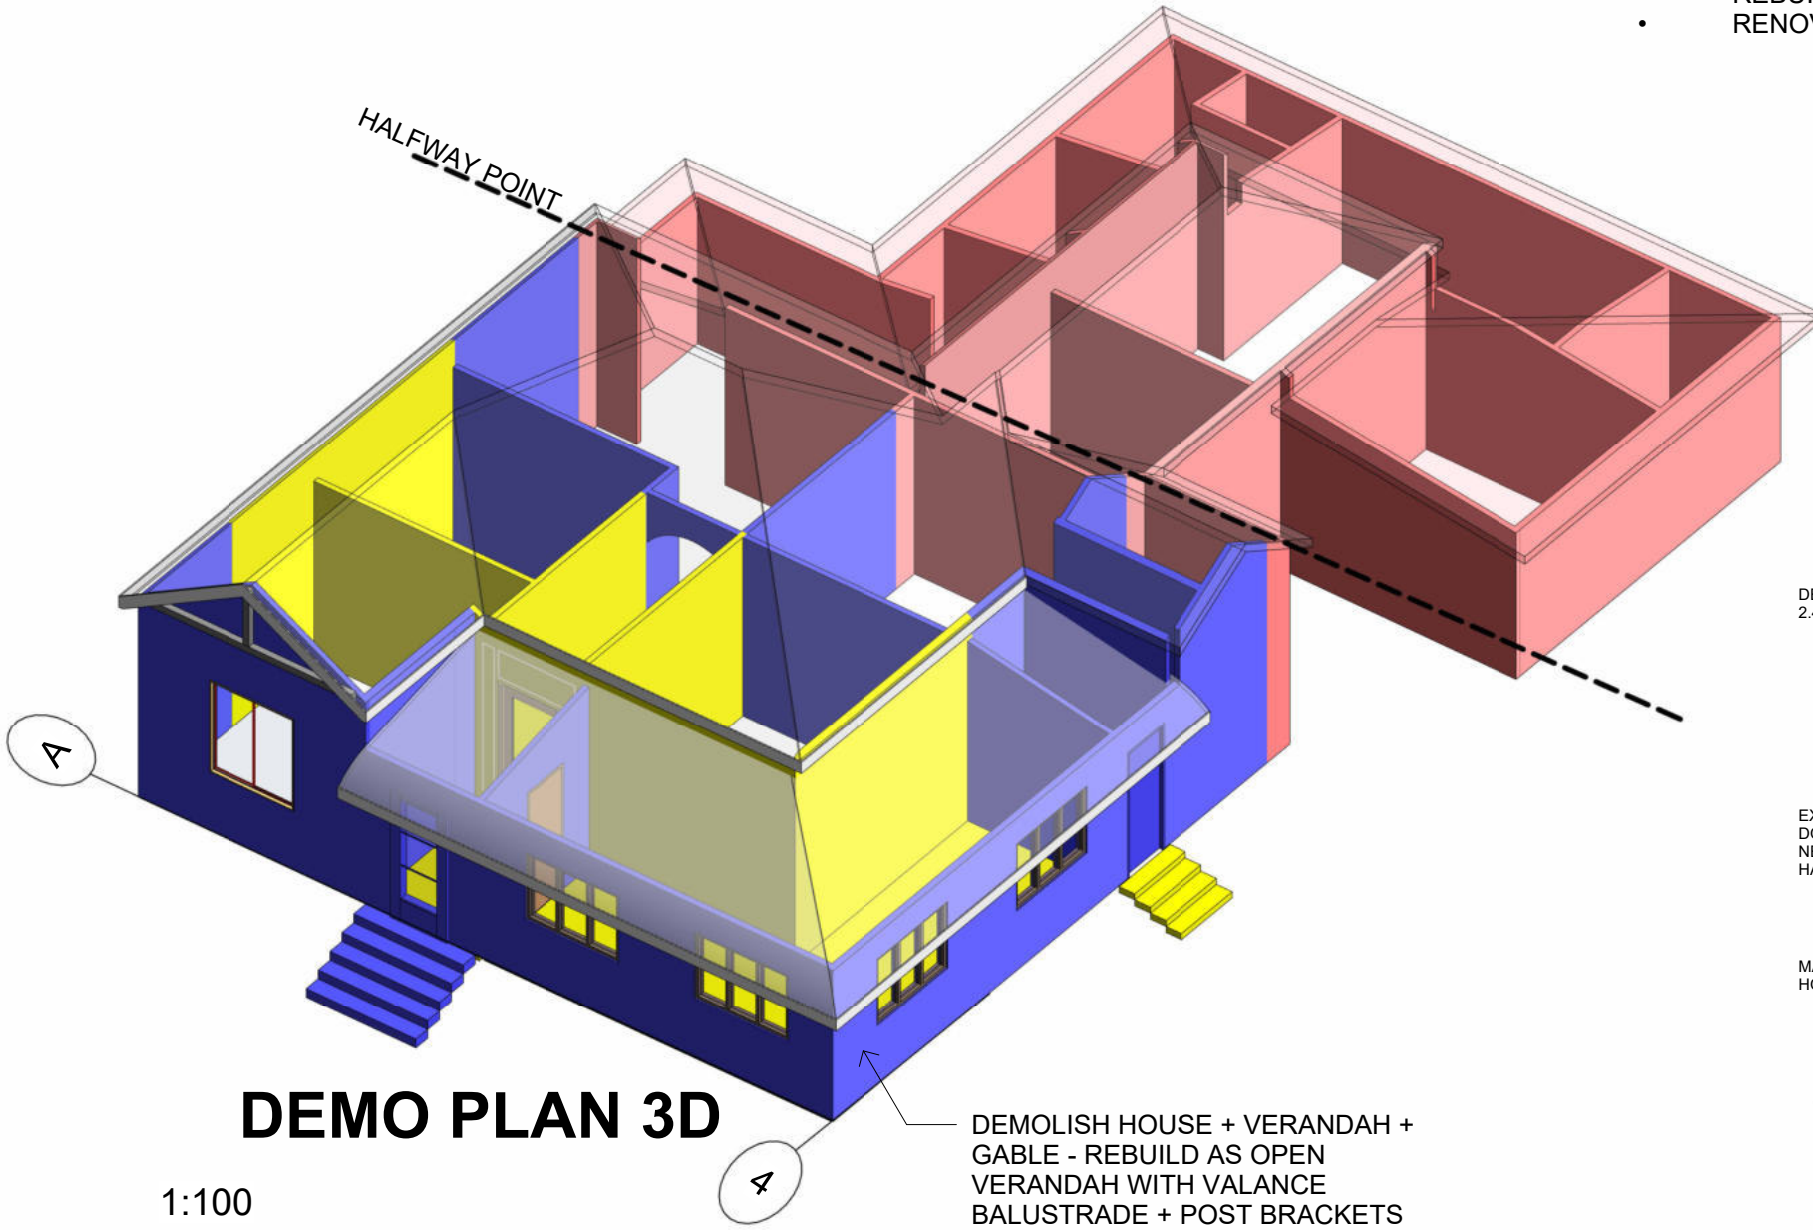

PROPOSED DEMOLITION EXTENTS
1 : 200

 



09/661 Oxley Road, PO Box 380
Corinda QLD 4175
P: 07 3379 7611, F: 07 3379 7622
E: bris@elia.com.au

4/109 Herries Street, PO Box 547
Toowoomba QLD 4350
P: 07 4632 0200, F: 07 4638 8044
E: tmba@elia.com.au


Use figured dimensions in preference to scale.
All dimensions to be verified on site and any discrepancies must be reported to architect before proceeding with work.

Drawings are to be read in conjunction with the specification and supporting documentation.
These drawings including designs and the copyright there of are the property of Ehrlich Layton International and must not be used, retained or copied without the written permission of Ehrlich Layton International A.C.N. 083 196 230 © Copyright

Revision	Description	Date
A	PLANNING APPROVAL	14/05/26
B	INTERNAL WALL ADJUSTED TO YELLOW BEYOND 2.4m + PLAN ADJUSTED TO MATCH 3D	28/05/26
C	DEMOLITION EXTENTS REVISED	06/07/26
D	PLANNING APPROVAL	13/07/26

Exported: 16/07/2026 4:56:28 PM

Client	Project	Sheet
LJM CONSTRUCTIONS	RESIDENCE ALTERATIONS	DEMO PLAN

 

North

Scale @ A3: 1 : 200

Designed: LE

Drawn: JM

Approved: LE

Project number 240404

Sheet number SD10-02

Revision D



BALUSTRADE AND VERANDAH BEAM DETAIL
POST DETAIL AND SURROUNDS
BALUSTRADE TOP, BOTTOM AND MID-RAIL DETAIL





UPPER ROOF CAPPING DETAIL
VERANDAH VALANCE DETAIL
VERANDAH POST DETAIL



INFILL UNDER BALCONY
CHIMNEY CAP DETAIL
VERANDAH BALUSTRADE POST DETAIL
GABLE FRETWORK AND FINISH DETAIL



VERANDAH RAIL DETAIL
FLOOR/SQUARE BOARD DETAIL

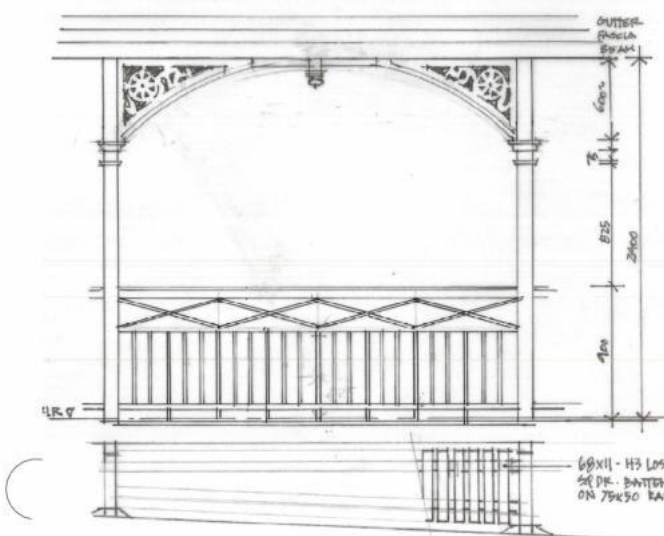 

TYPICAL VERANDAH EDGE DETAIL 1:50

Finlayson's Product Catalogue or Equal Specified.

- LADY WAIST TOP RAIL 65 x 65 Hwd
- 25mm Hwd dowels
- 67 x 42 Hwd Cross rails + Top, Mid and Bottom Rails
- OK 5 Ornamental Knob
- Stair Post Tops – PT2 – 90mm
- Finial – TF 15 Size 68 x 68 x 1000 or equal
- Verandah Brackets to match Client Family House.
- Hallway Arch – HA 412 or equal



09/661 Oxley Road, PO Box 380
Corinda QLD 4175
P: 07 3379 7611, F: 07 3379 7622
E: bris@elia.com.au


4/109 Herries Street, PO Box 547
Toowoomba QLD 4350
P: 07 4632 0200, F: 07 4638 8044
E: tmba@elia.com.au

Use figured dimensions in preference to scale.
All dimensions to be verified on site and any discrepancies must be reported to architect before proceeding with work.
Drawings are to be read in conjunction with the specification and supporting documentation.
These drawings including designs and the copyright there of are the property of Ehrlich Layton International and must not be used, retained or copied without the written permission of Ehrlich Layton International A.C.N. 083 196 230 © Copyright

Revision	Description	Date
A	PLANNING APPROVAL	14/05/26
B	PLANNING APPROVAL	13/07/26
C	DA	08/09/26



Exported: 9/8/2026 2:29:59 PM

Client	LJM CONSTRUCTIONS
Project	RESIDENCE ALTERATIONS 2 FOGARTY STREET, EAST TOOWOOMBA, QLD 4350
Sheet	PROPOSED FACADE DETAILS + FINISHES

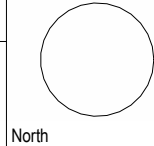

Scale @ A3:	As indicated
Designed:	LE
Drawn:	JM
Approved:	LE
Project number	240404
Sheet number	SD10-03
Revision	C

SD

 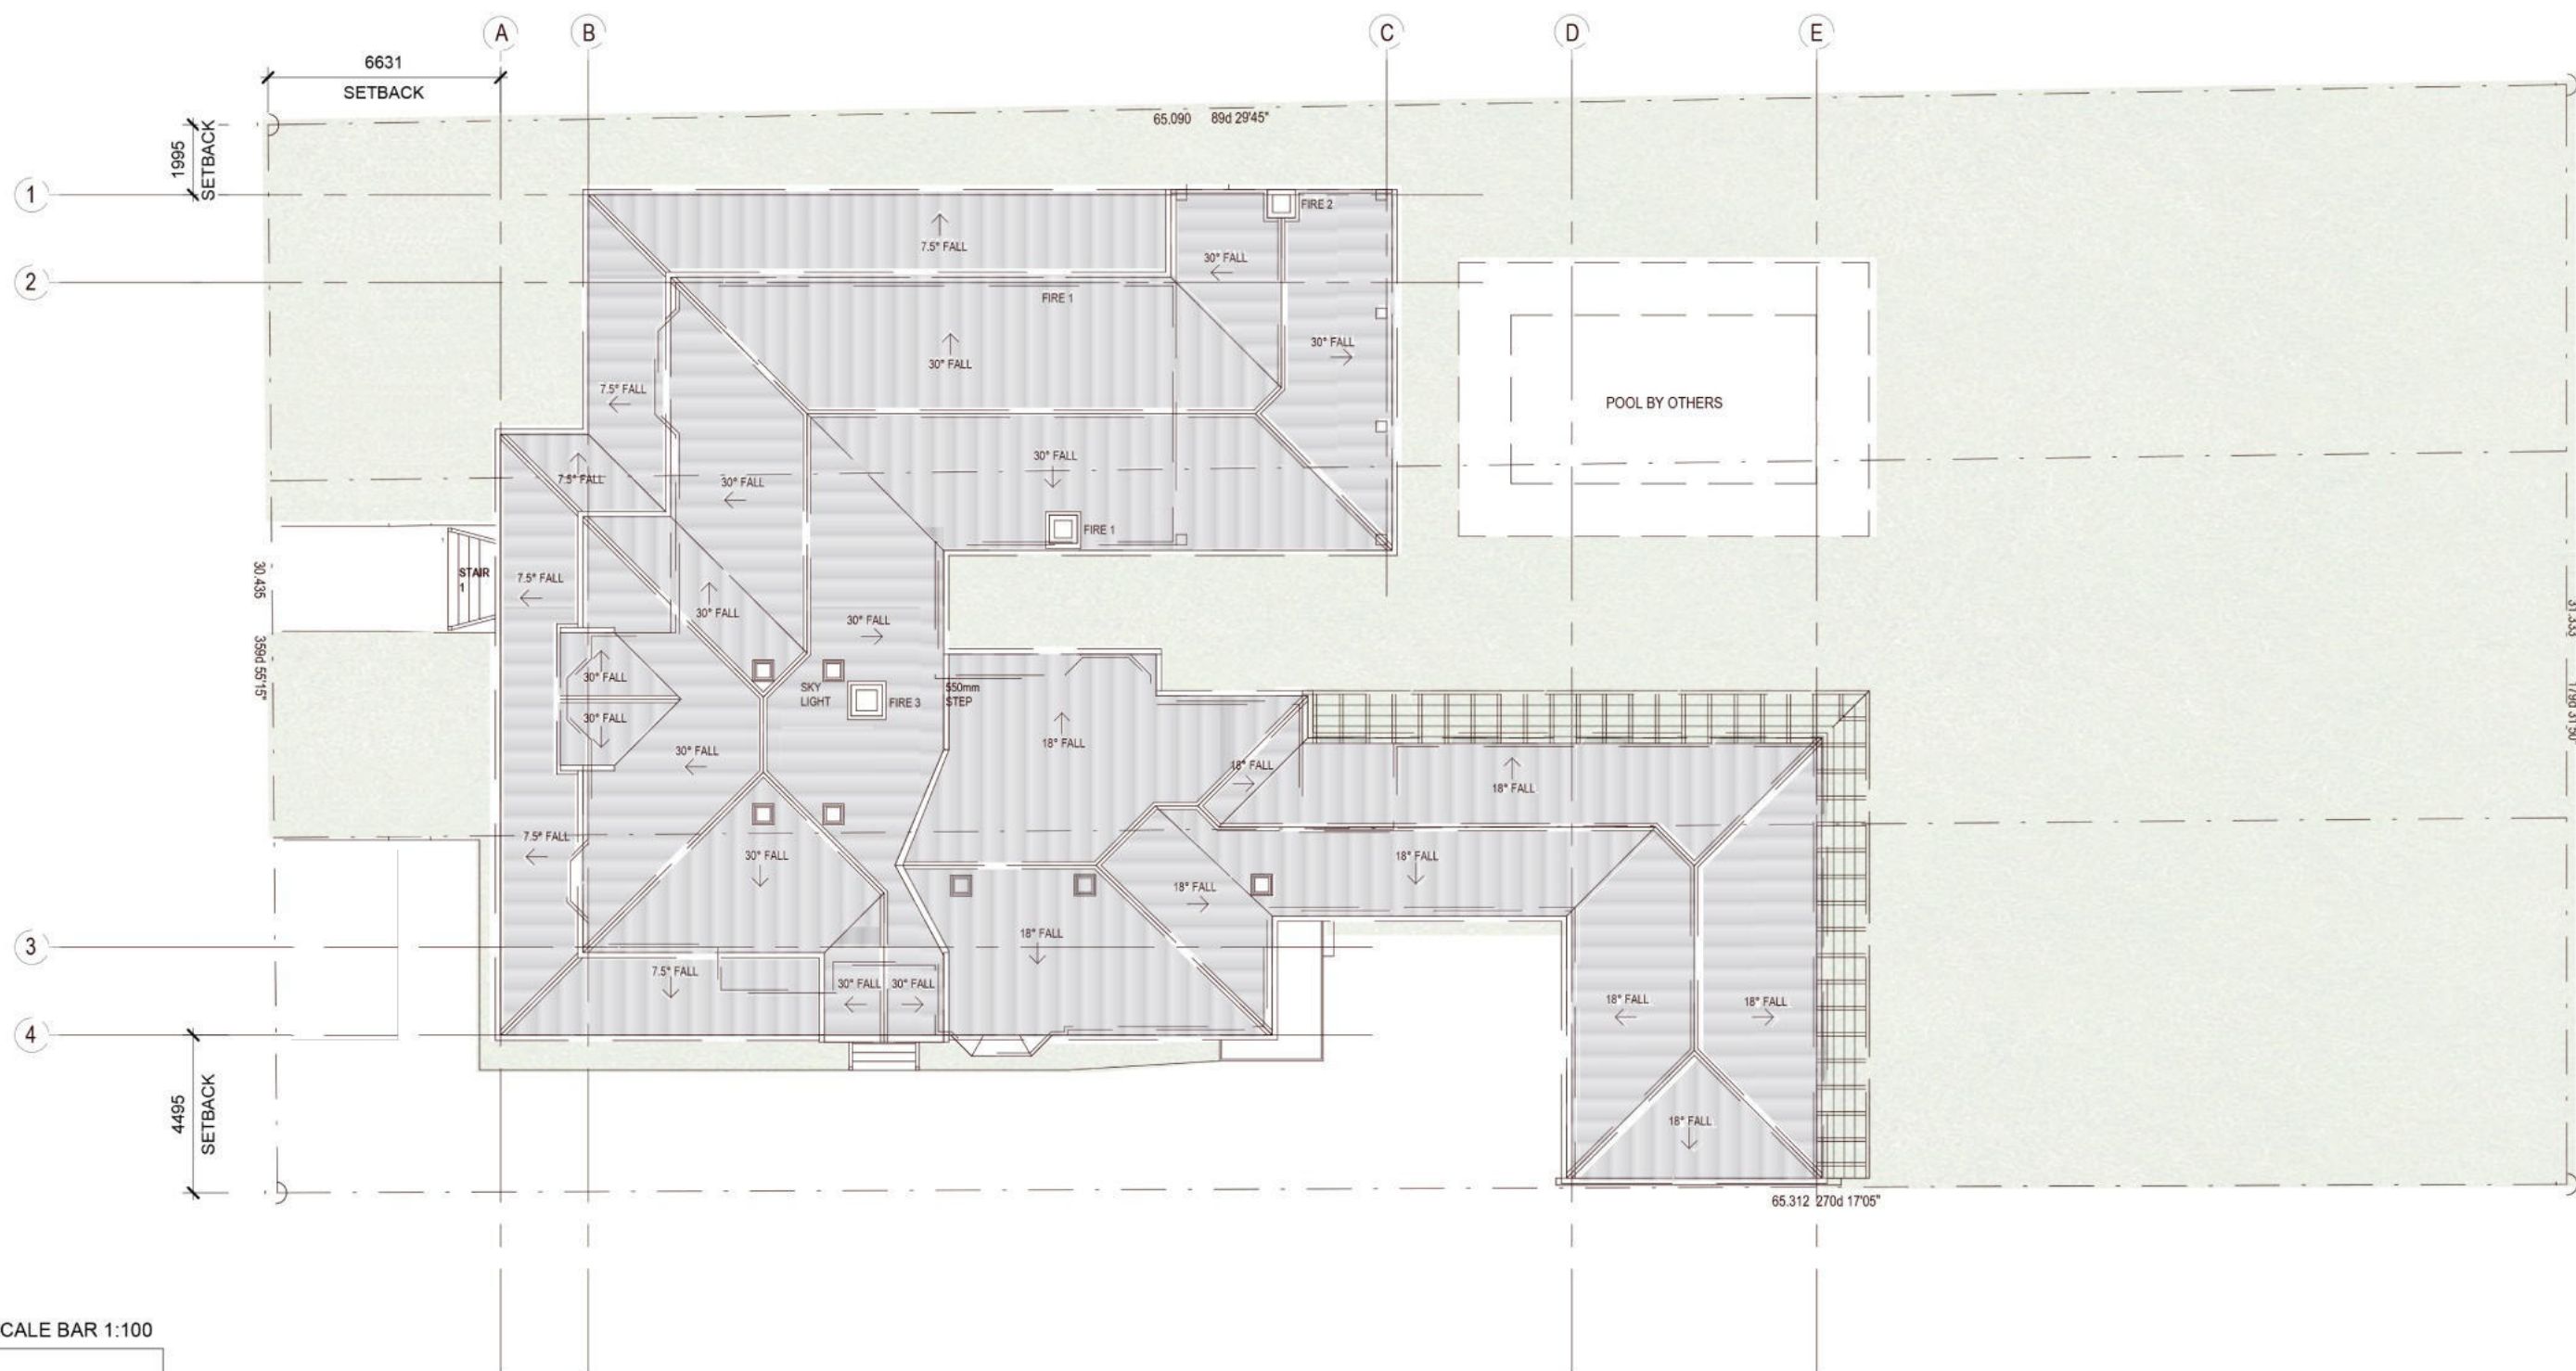

09/661 Oxley Road, PO Box 380
Corinda QLD 4175
P: 07 3379 7611, F: 07 3379 7622
E: bris@elia.com.au


4/109 Herries Street, PO Box 547
Toowoomba QLD 4350
P: 07 4632 0200, F: 07 4638 8044
E: tmba@elia.com.au

Use figured dimensions in preference to scale.
All dimensions to be verified on site and any
discrepancies must be reported to architect before
proceeding with work.
Drawings are to be read in conjunction with the
specification and supporting documentation.
These drawings including designs and the copyright
thereof are the property of Ehrlich Layton
International and must not be used, retained or
copied without the written permission of Ehrlich
Layton International A.C.N. 083 196 230 © Copyright

Revision	Description	Date
A	PLANNING APPROVAL	14/05/26
B	PLANNING APPROVAL	13/07/26
C	PLANNING APPROVAL + PAGES ADDED	22/07/26


Exported: 22/07/2026 11:09:33 AM

Client	LJM CONSTRUCTIONS
Project	RESIDENCE ALTERATIONS 2 FOGARTY STREET, EAST TOOWOOMBA, QLD 4350
Sheet	PROPOSED ROOFPLAN

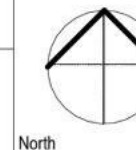


Scale @ A3:	1 : 200
Designed:	LE
Drawn:	JM
Approved:	LE
Project number	240404
Sheet number	SD10-04
Revision	C

SD

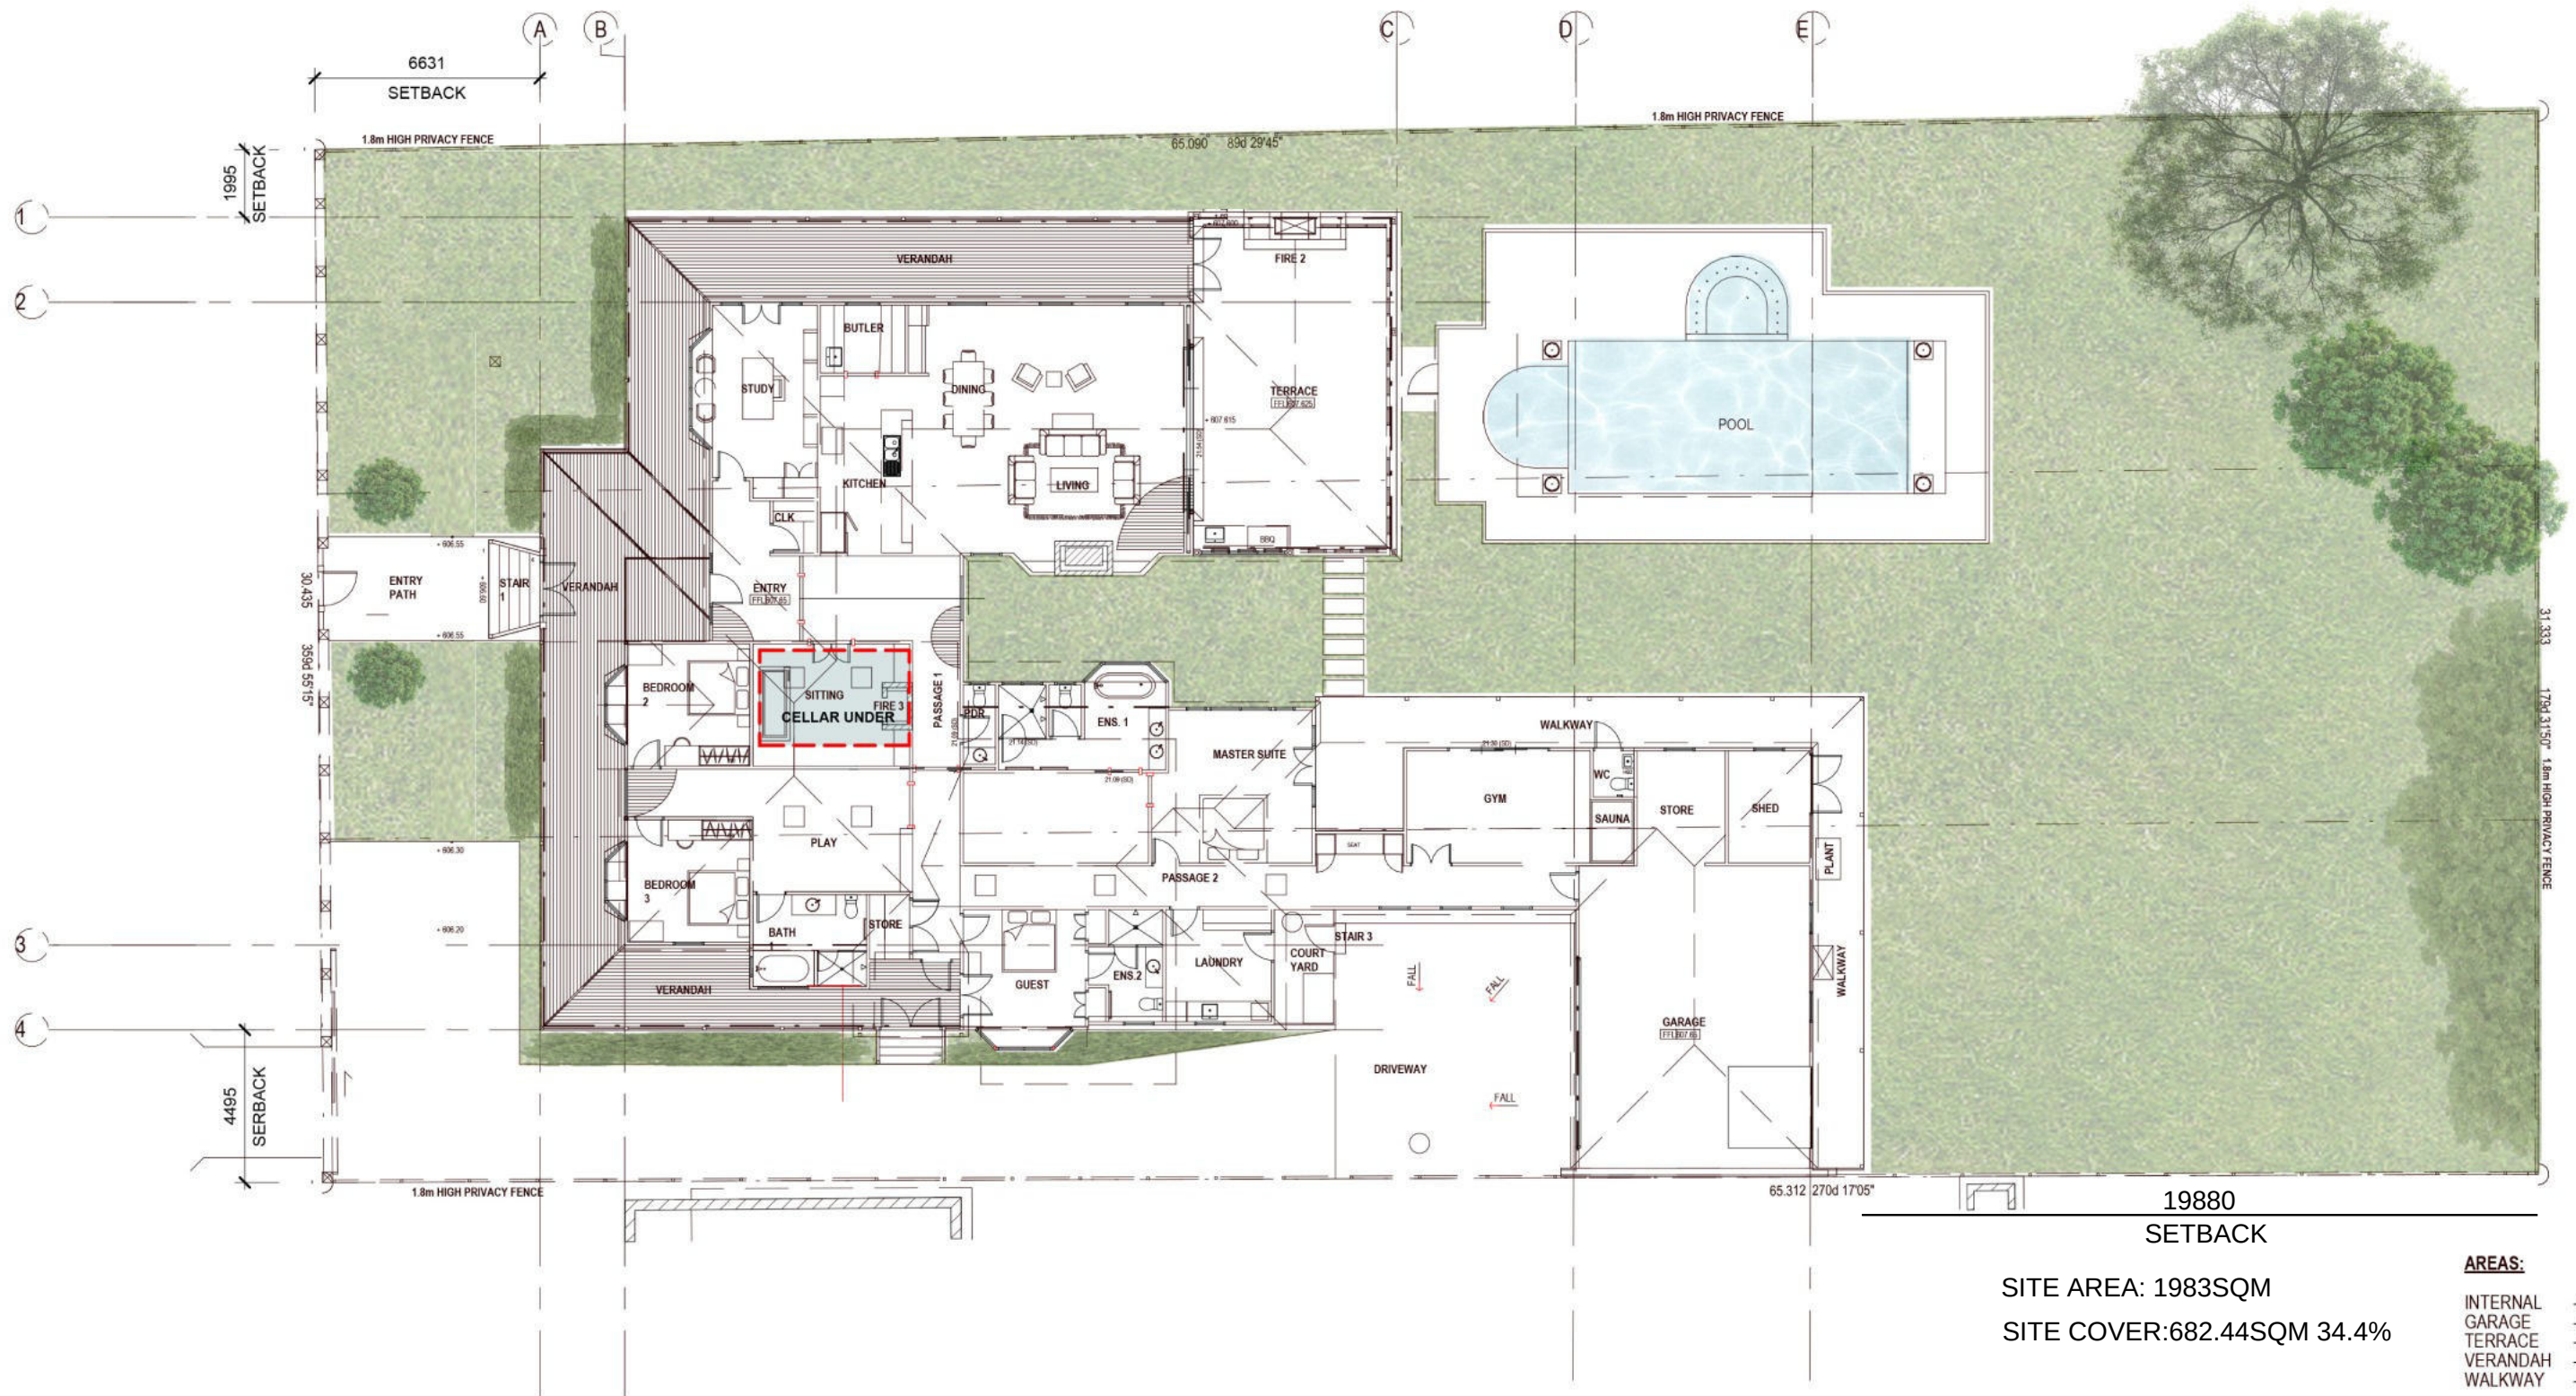



SITE AREA: 1983SQM
SITE COVER: 682.44SQM 34.4%

AREAS:	
INTERNAL	- 363.15 SQM
GARAGE	- 82.37 SQM
TERRACE	- 59.88 SQM
VERANDAH	- 127.78 SQM
WALKWAY	- 49.26 SQM

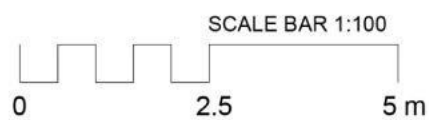

 09/661 Oxley Road, PO Box 380 Corinda QLD 4175 P: 07 3379 7611, F: 07 3379 7622 E: bris@elia.com.au 4/109 Herries Street, PO Box 547 Toowoomba QLD 4350 P: 07 4632 0200, F: 07 4638 8044 E: tmba@elia.com.au	Use figured dimensions in preference to scale. All dimensions to be verified on site and any discrepancies must be reported to architect before proceeding with work. Drawings are to be read in conjunction with the specification and supporting documentation. These drawings including designs and the copyright there of are the property of Ehrlich Layton International and must not be used, retained or copied without the written permission of Ehrlich Layton International A.C.N. 083 196 230 © Copyright			Revision A PLANNING APPROVAL B PLANNING APPROVAL	Date 14/05/26 13/07/26	Client LJM CONSTRUCTIONS	 North	Scale @ A3: 1 : 200
						Project RESIDENCE ALTERATIONS 2 FOGARTY STREET, EAST TOOWOOMBA, QLD 4350		Designed: LE
						Sheet PROPOSED FLOOR PLAN		Drawn: JM
								Approved: LE
			Exported: 22/07/2026 11:09:12 AM					Project number 240404
								Sheet number SD10-05
								Revision B

SD

 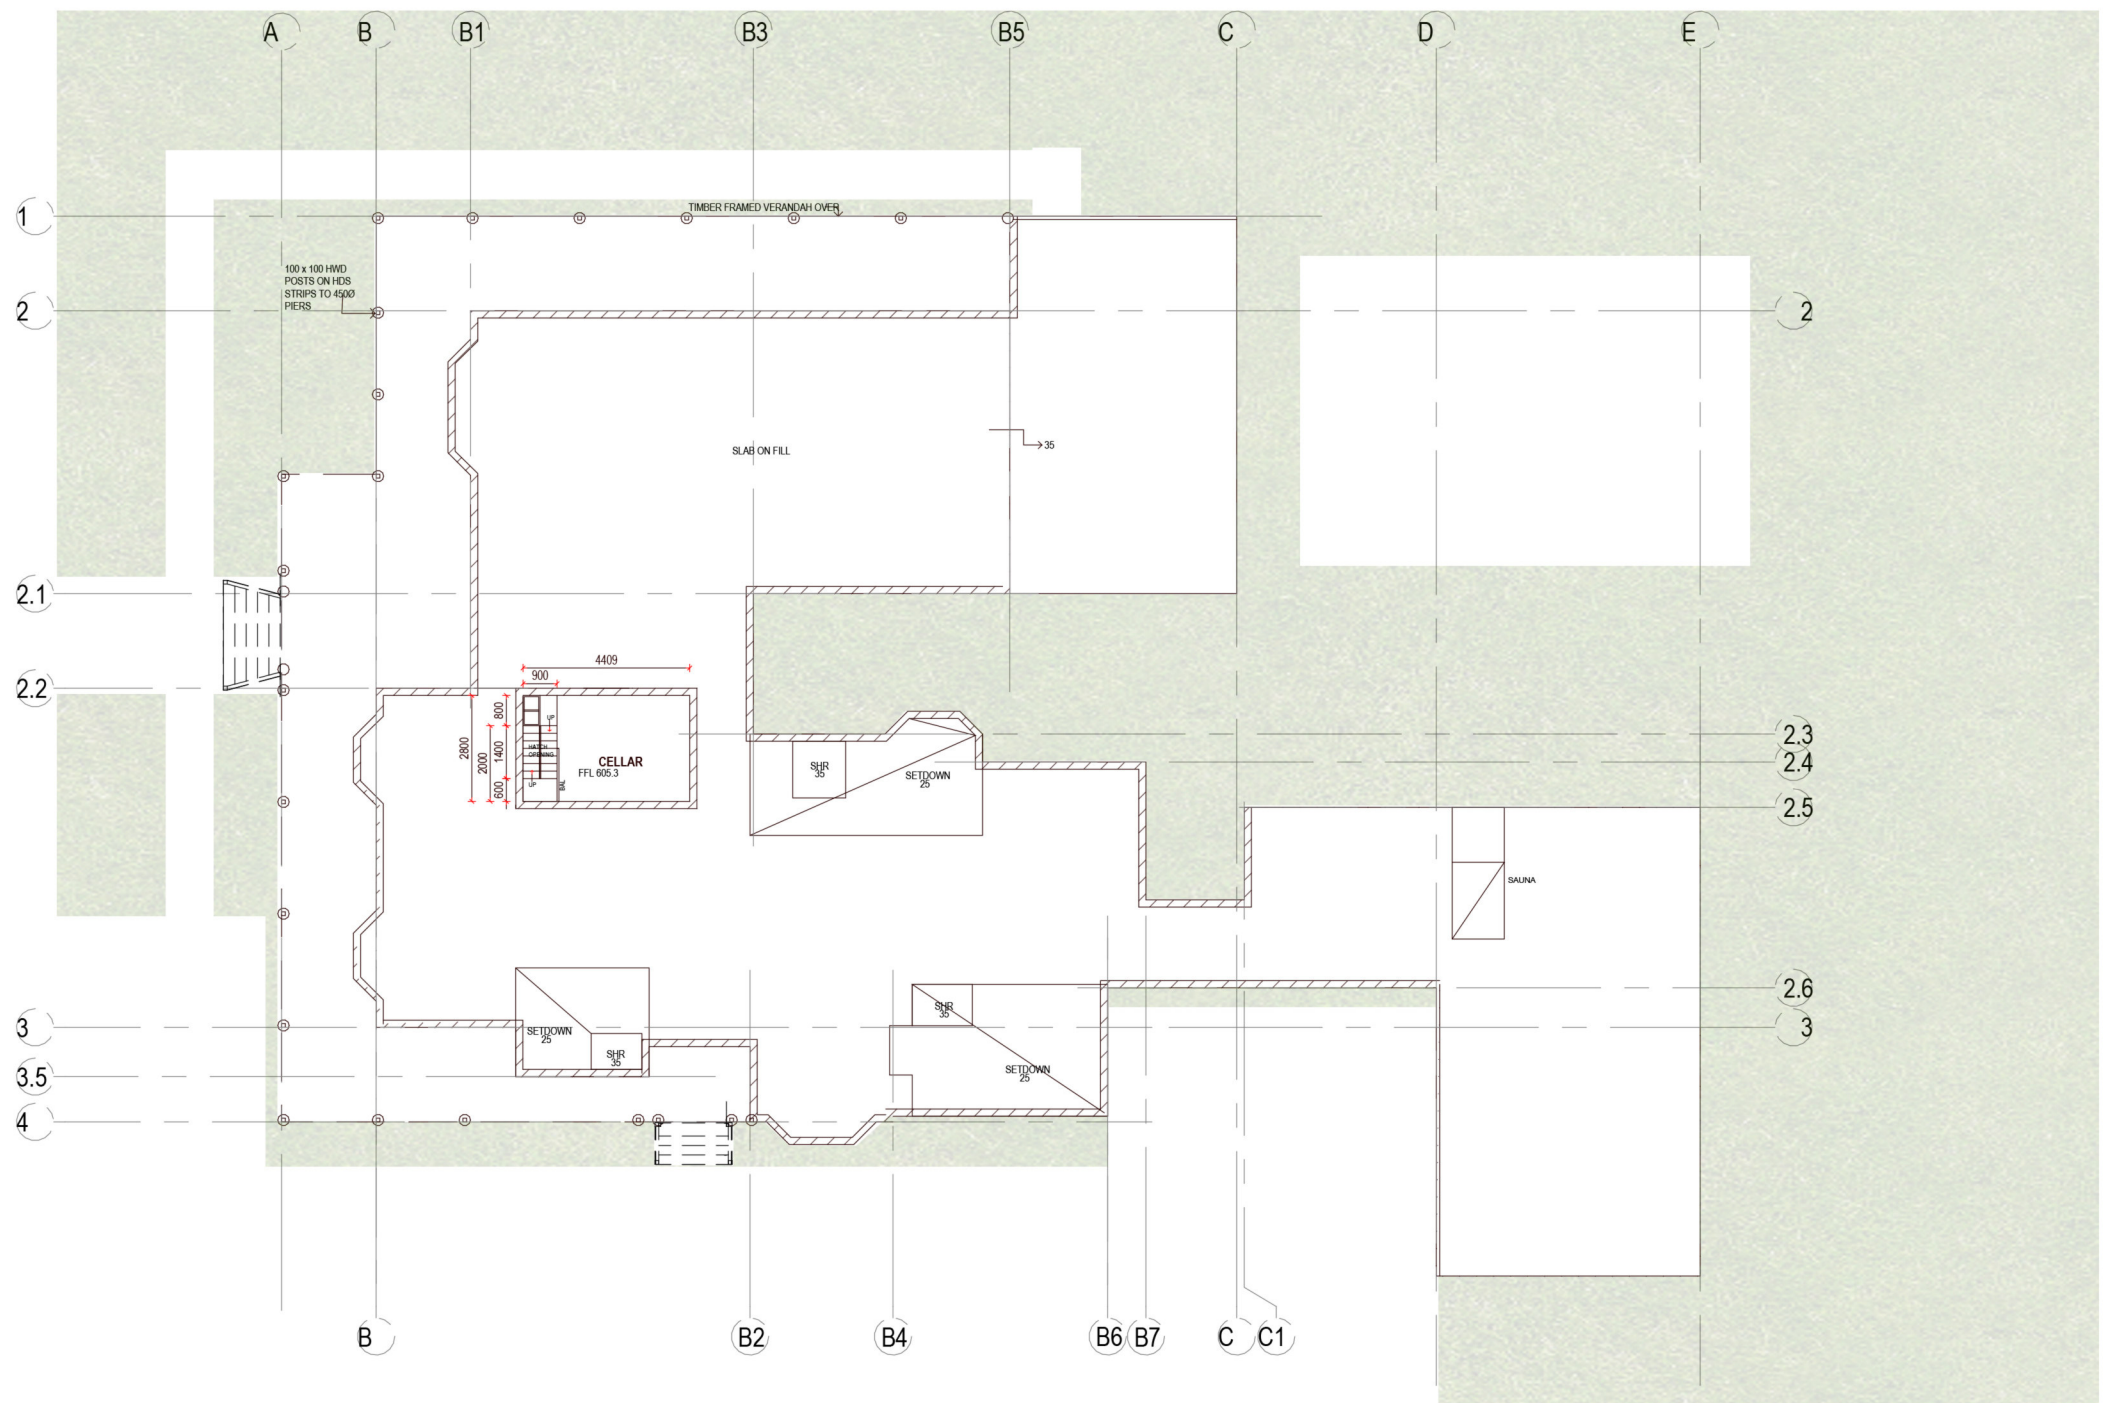

09/661 Oxley Road, PO Box 380
Corinda QLD 4175
P: 07 3379 7611, F: 07 3379 7622
E: bris@elia.com.au


4/109 Herries Street, PO Box 547
Toowoomba QLD 4350
P: 07 4632 0200, F: 07 4638 8044
E: tmba@elia.com.au

Use figured dimensions in preference to scale.
All dimensions to be verified on site and any
discrepancies must be reported to architect before
proceeding with work.
Drawings are to be read in conjunction with the
specification and supporting documentation.
These drawings including designs and the copyright
there of are the property of Ehrlich Layton
International and must not be used, retained or
copied without the written permission of Ehrlich
Layton International A.C.N. 083 196 230 © Copyright

Revision	Description	Date
A	PLANNING APPROVAL	14/05/26
B	PLANNING APPROVAL	13/07/26


Exported: 13/07/2026 4:32:27 PM

Client	LJM CONSTRUCTIONS
Project	RESIDENCE ALTERATIONS 2 FOGARTY STREET, EAST TOOWOOMBA, QLD 4350
Sheet	PROPOSED CELLAR

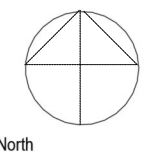


Scale @ A3:	1 : 200
Designed:	LE
Drawn:	JM
Approved:	LE
Project number	240404
Sheet number	SD10-06
Revision	B

SD

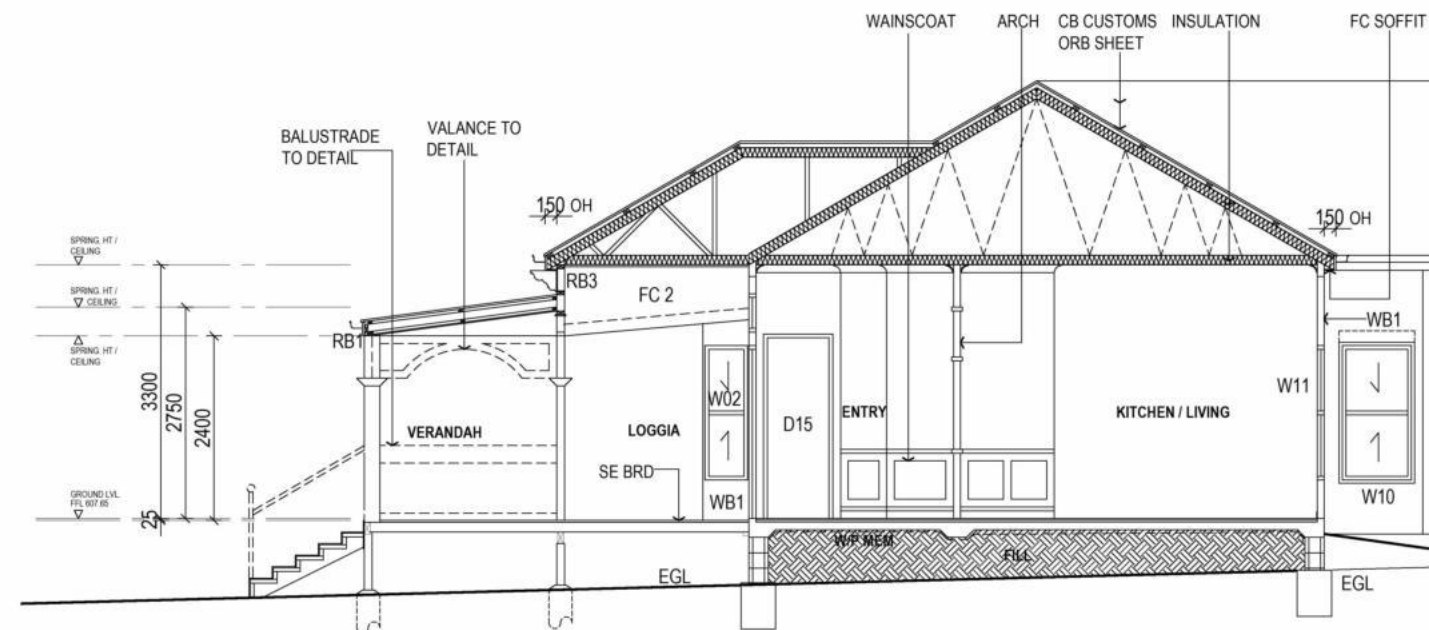


SECTION A-A
SCALE 1 : 50 @ A1

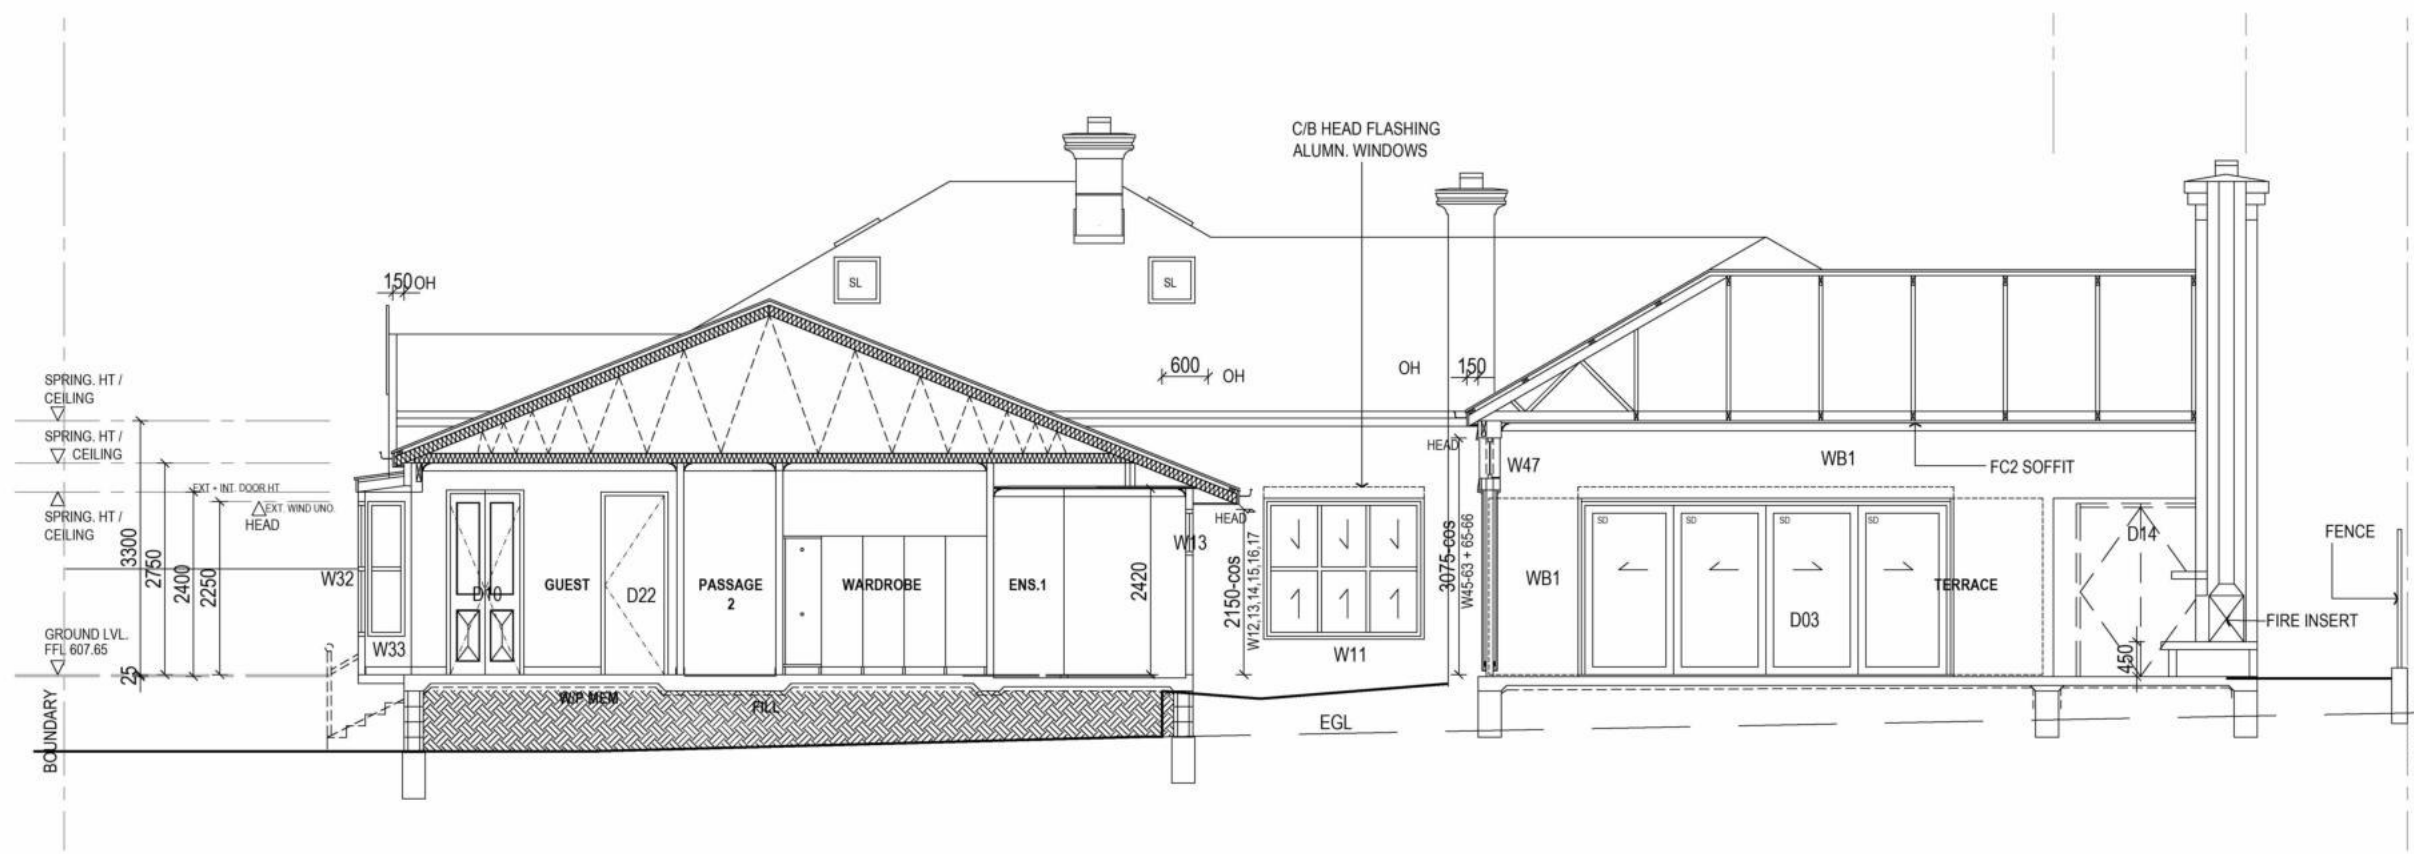

- EXTERNAL FINISHES SCHEDULE**
- ROOF - CUSTOM ORB- COLORBOND
 - GUTTERS - COLORBOND QUAD
 - FASCIA - COLORBOND
 - VALANCE + GABLE DETAIL - DETAIL TIMBER PAINTED
 - FINALS - DR TIMBER PAINTED
 - GABLE ROLLS - COLORBOND
 - WB1 WALLS - DR TIMBER WATERBORDS-PAINTED
 - BALUSTRADE - DR TIMBER TOP AND TIMBER DOWELS
 - BALUSTERS AND SQ TIMBER CROSSES
 - STAIRS - TIMBER PAINTED
 - SUBFLOOR INFILL - DR TIMBER BATTENS-PAINTED
 - CHIMNEY - SELECT FACE BRICK AND CONC CAP
 - ARBORS - DRESSED TIMBER
 - FIRE WALL - CONCRETE BLOCK

SECTION B-B
SCALE 1 : 50 @ A1

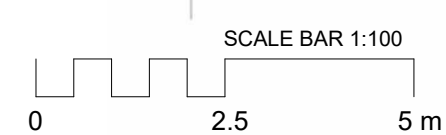



09/661 Oxley Road, PO Box 380
Corinda QLD 4175
P: 07 3379 7611, F: 07 3379 7622
E: bris@elia.com.au


4/109 Herries Street, PO Box 547
Toowoomba QLD 4350
P: 07 4632 0200, F: 07 4638 8044
E: tmba@elia.com.au

Use figured dimensions in preference to scale.
All dimensions to be verified on site and any discrepancies must be reported to architect before proceeding with work.
Drawings are to be read in conjunction with the specification and supporting documentation.
These drawings including designs and the copyright there of are the property of Ehrlich Layton International and must not be used, retained or copied without the written permission of Ehrlich Layton International A.C.N. 083 196 230 © Copyright

Revision	Description	Date
A	PLANNING APPROVAL	14/05/26
B	PLANNING APPROVAL	13/07/26
C	PLANNING APPROVAL + PAGES ADDED	22/07/26


Exported: 23/07/2026 5:16:13 PM

Client	LJM CONSTRUCTIONS
Project	RESIDENCE ALTERATIONS 2 FOGARTY STREET, EAST TOOWOOMBA, QLD 4350
Sheet	PROPOSED SECTION

 


North

Scale @ A3:	1 : 100
Designed:	LE
Drawn:	JM
Approved:	LE
Project number	240404
Sheet number	SD10-09
Revision	C

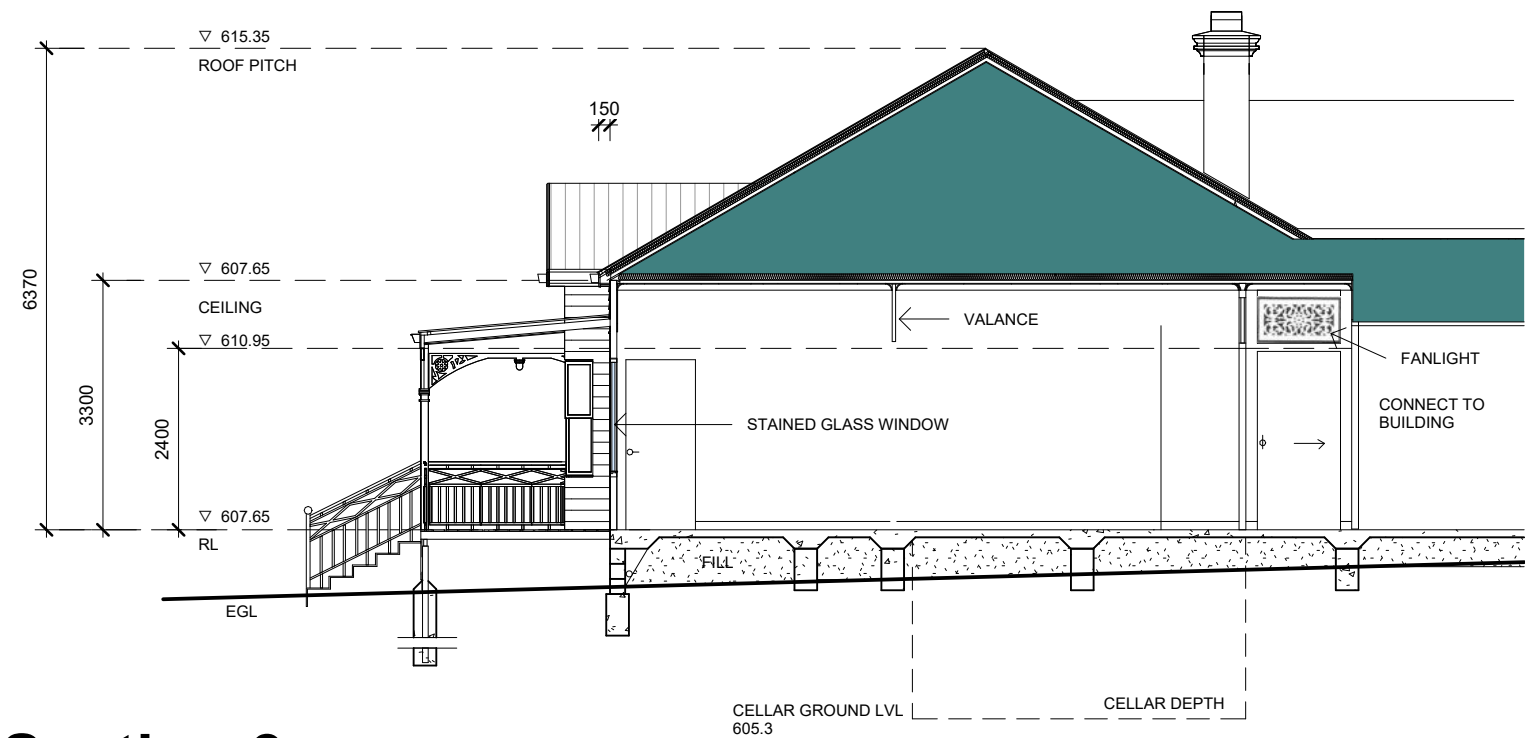

Section 3
1 : 100

 

09/661 Oxley Road, PO Box 380
Corinda QLD 4175
P: 07 3379 7611, F: 07 3379 7622
E: bris@elia.com.au

4/109 Herries Street, PO Box 547
Toowoomba QLD 4350
P: 07 4632 0200, F: 07 4638 8044
E: tmba@elia.com.au

Use figured dimensions in preference to scale.
All dimensions to be verified on site and any
discrepancies must be reported to architect before
proceeding with work.
Drawings are to be read in conjunction with the
specification and supporting documentation.
These drawings including designs and the copyright
there of are the property of Ehrlich Layton
International and must not be used, retained or
copied without the written permission of Ehrlich
Layton International A.C.N. 083 196 230 © Copyright


Revision	Description	Date
A	PLANNING APPROVAL	03/09/26

LJM CONSTRUCTIONS

RESIDENCE ALTERATIONS

2 FOGARTY STREET, EAST TOOWOOMBA, QLD 4350

PROPOSED SECTION B

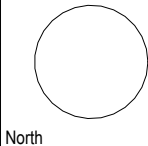

North

Scale @ A3:	1 : 100
Designed:	LE
Drawn:	BZ
Approved:	LE
Project number	240404
Sheet number	SD10-09b
Revision	A

SD

Exported: 3/09/2026 5:07:34 PM

FUGAKI ISIKI



EXISTING SITE PLAN
SCALE 1 : 700 @ A3
RPD LOT 12,13,14 ON RP16707



ORIGINAL SHEET SIZE: A3 - 420 x 297

dien







2 FOGARTY STREET, EAST
TOOWOOMBA, QLD 4350
project:

EXISTING FLOOR PLAN
this sheet:



scale:	1:100
project:	240404
date:	30/06/2026
issue:	SD
sheet:	SD11-01
revision:	C

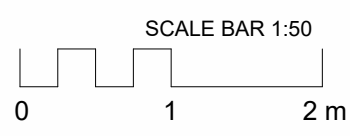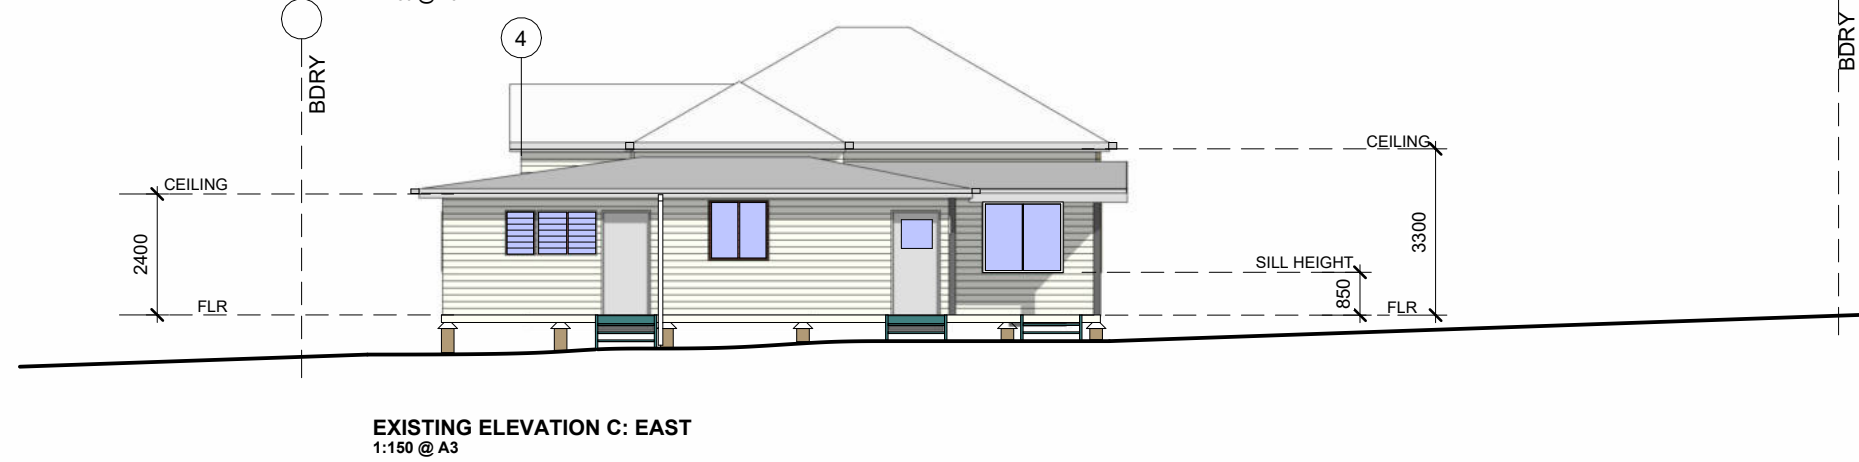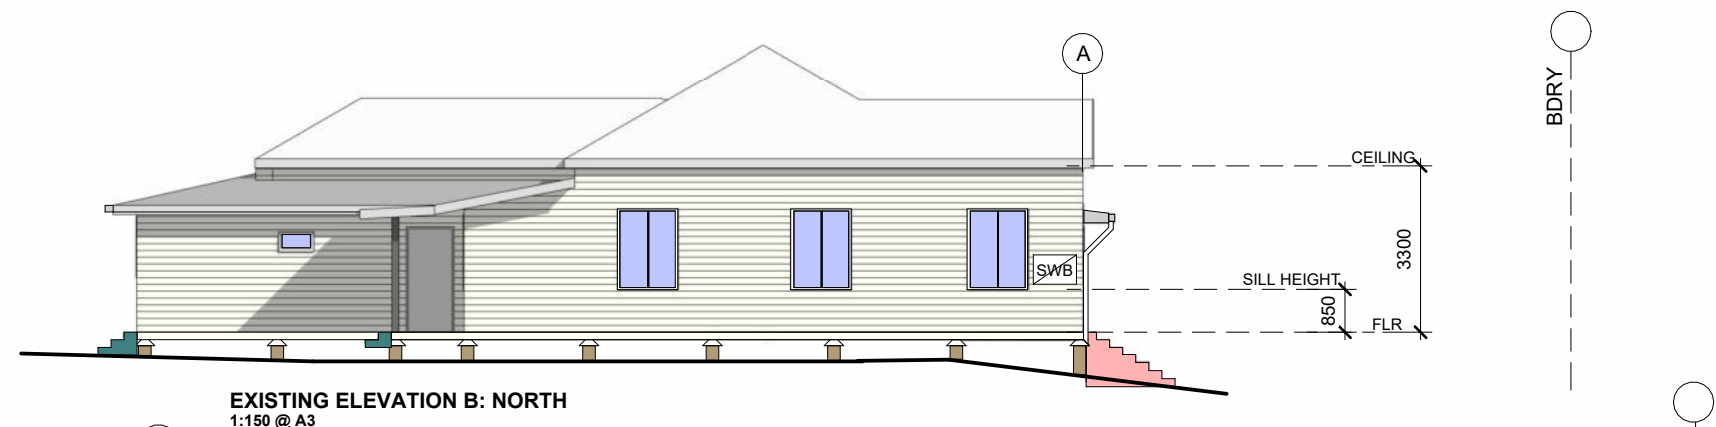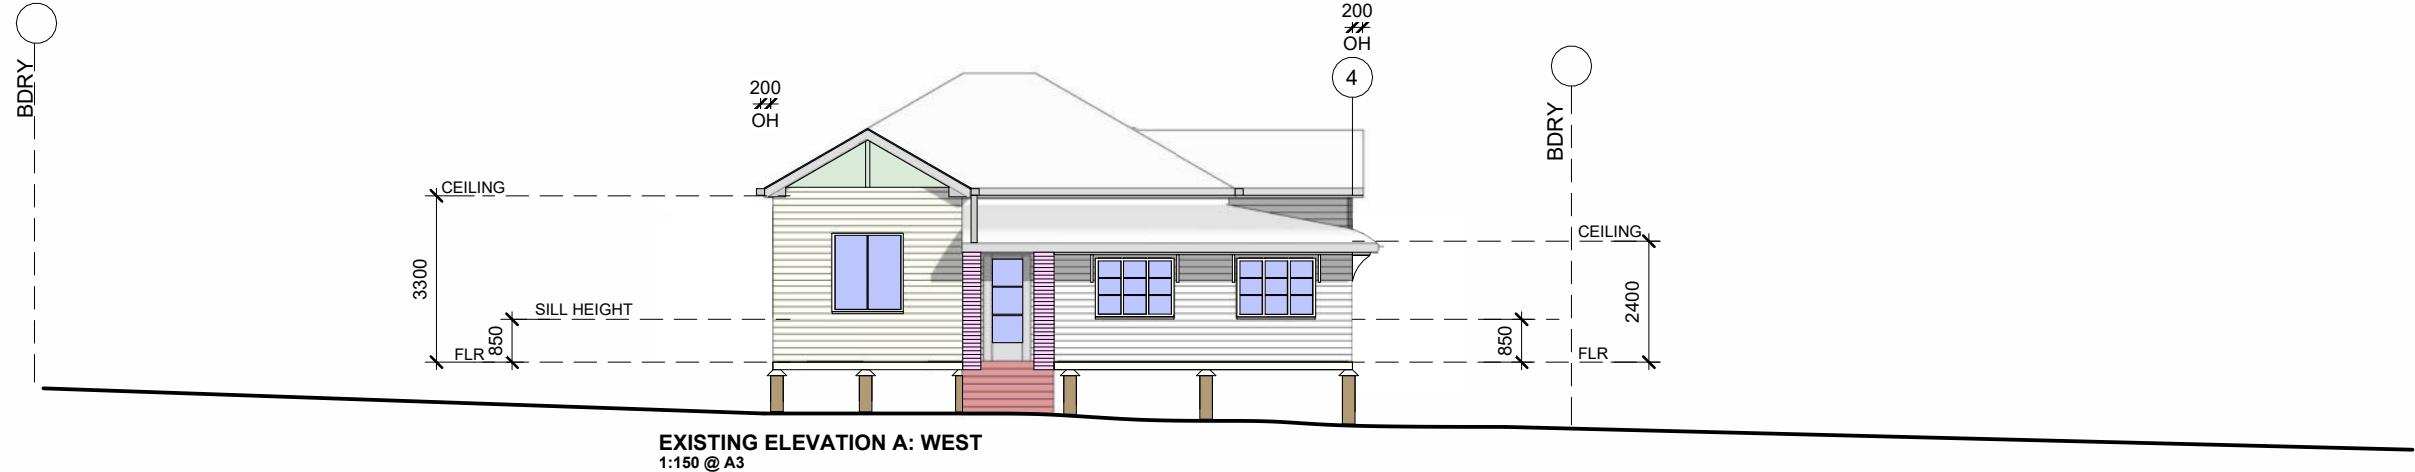

09/661 Oxley Road, PO Box 380
Corinda QLD 4175
P: 07 3379 7611, F: 07 3379 7622
E: bris@elia.com.au


4/109 Herries Street, PO Box 547
Toowoomba QLD 4350
P: 07 4632 0200, F: 07 4638 8044
E: tmba@elia.com.au

Use figured dimensions in preference to scale.
All dimensions to be verified on site and any discrepancies must be reported to architect before proceeding with work.
Drawings are to be read in conjunction with the specification and supporting documentation.
These drawings including designs and the copyright there of are the property of Ehrlich Layton International and must not be used, retained or copied without the written permission of Ehrlich Layton International A.C.N. 083 196 230 © Copyright

Revision	Description	Date
A	PLANNING APPROVAL	14/05/26
B	PLANNING APPROVAL	13/07/26
C	PLANNING APPROVAL + PAGES ADDED	22/07/26

Exported: 23/07/2026 5:15:45 PM

Client	LJM CONSTRUCTIONS
Project	RESIDENCE ALTERATIONS 2 FOGARTY STREET, EAST TOOWOOMBA, QLD 4350
Sheet	EXISTING ELEVATIONS

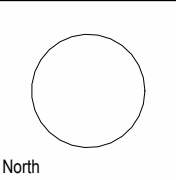

Scale @ A3:	1 : 150
Designed:	LE
Drawn:	JM
Approved:	LE
Project number	240404
Sheet number	SD11-03
Revision	C

SD