


RECEIVED
24/09/2026
TOOWOOMBA
REGIONAL COUNCIL

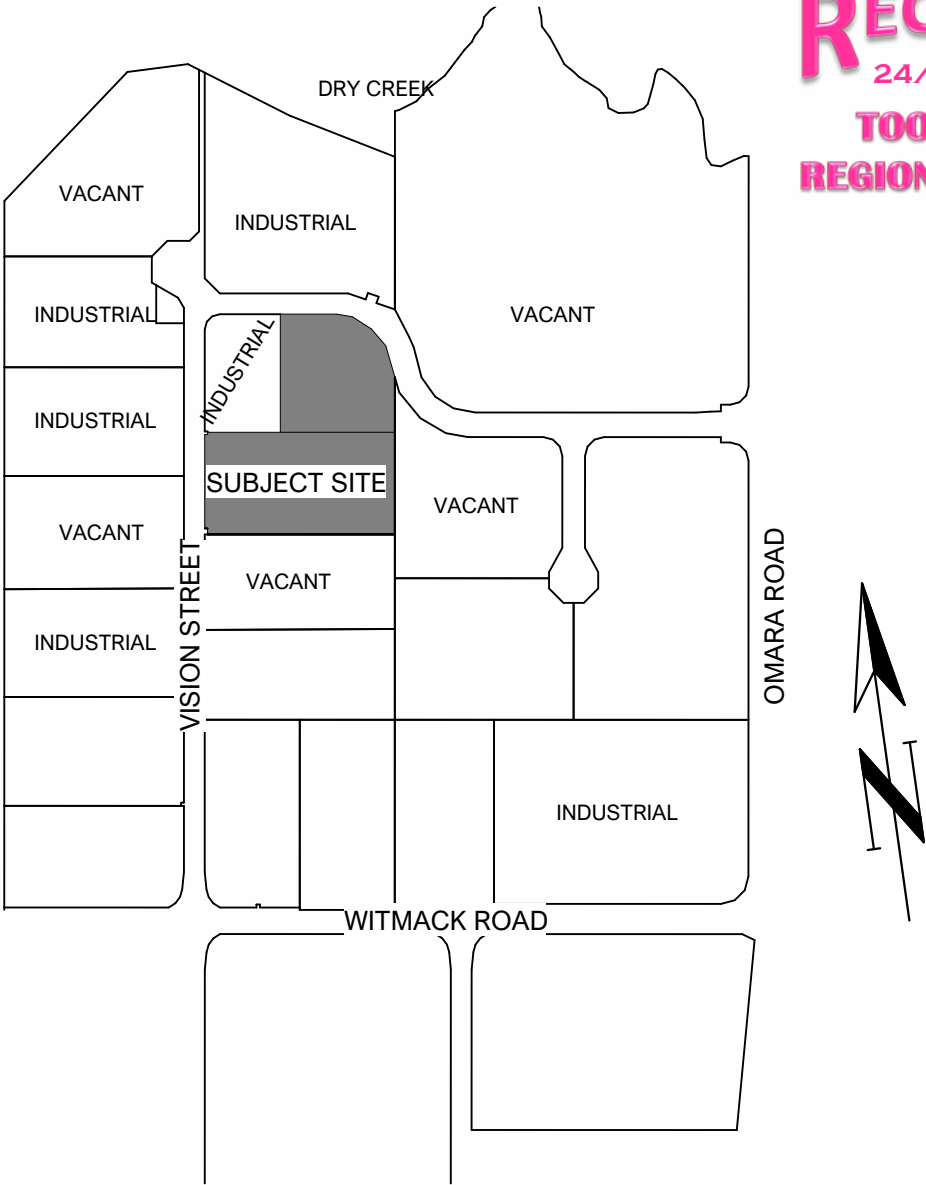

LOCALITY PLAN

1 : 8000



STAGE 1 PERSPECTIVE


This drawing to be used for development use only not to be issued for tender, building approvals or construction
COPYWRITE: Green Lion Design (Zorak Pty Ltd ABN 77 121 709 000) QBCC LIC Number: 15153290 (BUILDING DESIGN - OPEN)
E: admin@greenlion.design P: 0405 196 652

COVER SHEET

REAL PROPERTY DESCRIPTION

PROPOSED LOT 7, VISION STREET, WELLCAMP
PART OF LOT 103 on SP322021
TOTAL - 3.56ha
TOOWOOMBA REGIONAL COUNCIL

GFA - DA	
NAME	AREA
STAGE 1 AMENITIES	93.39 m ²
STAGE 1 OFFICE	119.49 m ²
STAGE 1 PROCESSING	4852.54 m ²
PROCESSING	5065.41 m ²
STAGE 1 AMENITIES	8.94 m ²
STAGE 1 OFFICE	165.06 m ²
OFFICE UF	174.00 m ²
STAGE 1	5239.41 m ²
STAGE 2 AMENITIES	149.79 m ²
STAGE 2 OFFICE	165.64 m ²
STAGE 2 PROCESSING	12046.02 m ²
PROCESSING	12361.45 m ²
STAGE 2 AMENITIES	30.56 m ²
STAGE 2 OFFICE	232.44 m ²
OFFICE UF	263.00 m ²
STAGE 2	12624.46 m ²
GROSS FLOOR AREA	17863.87 m ²

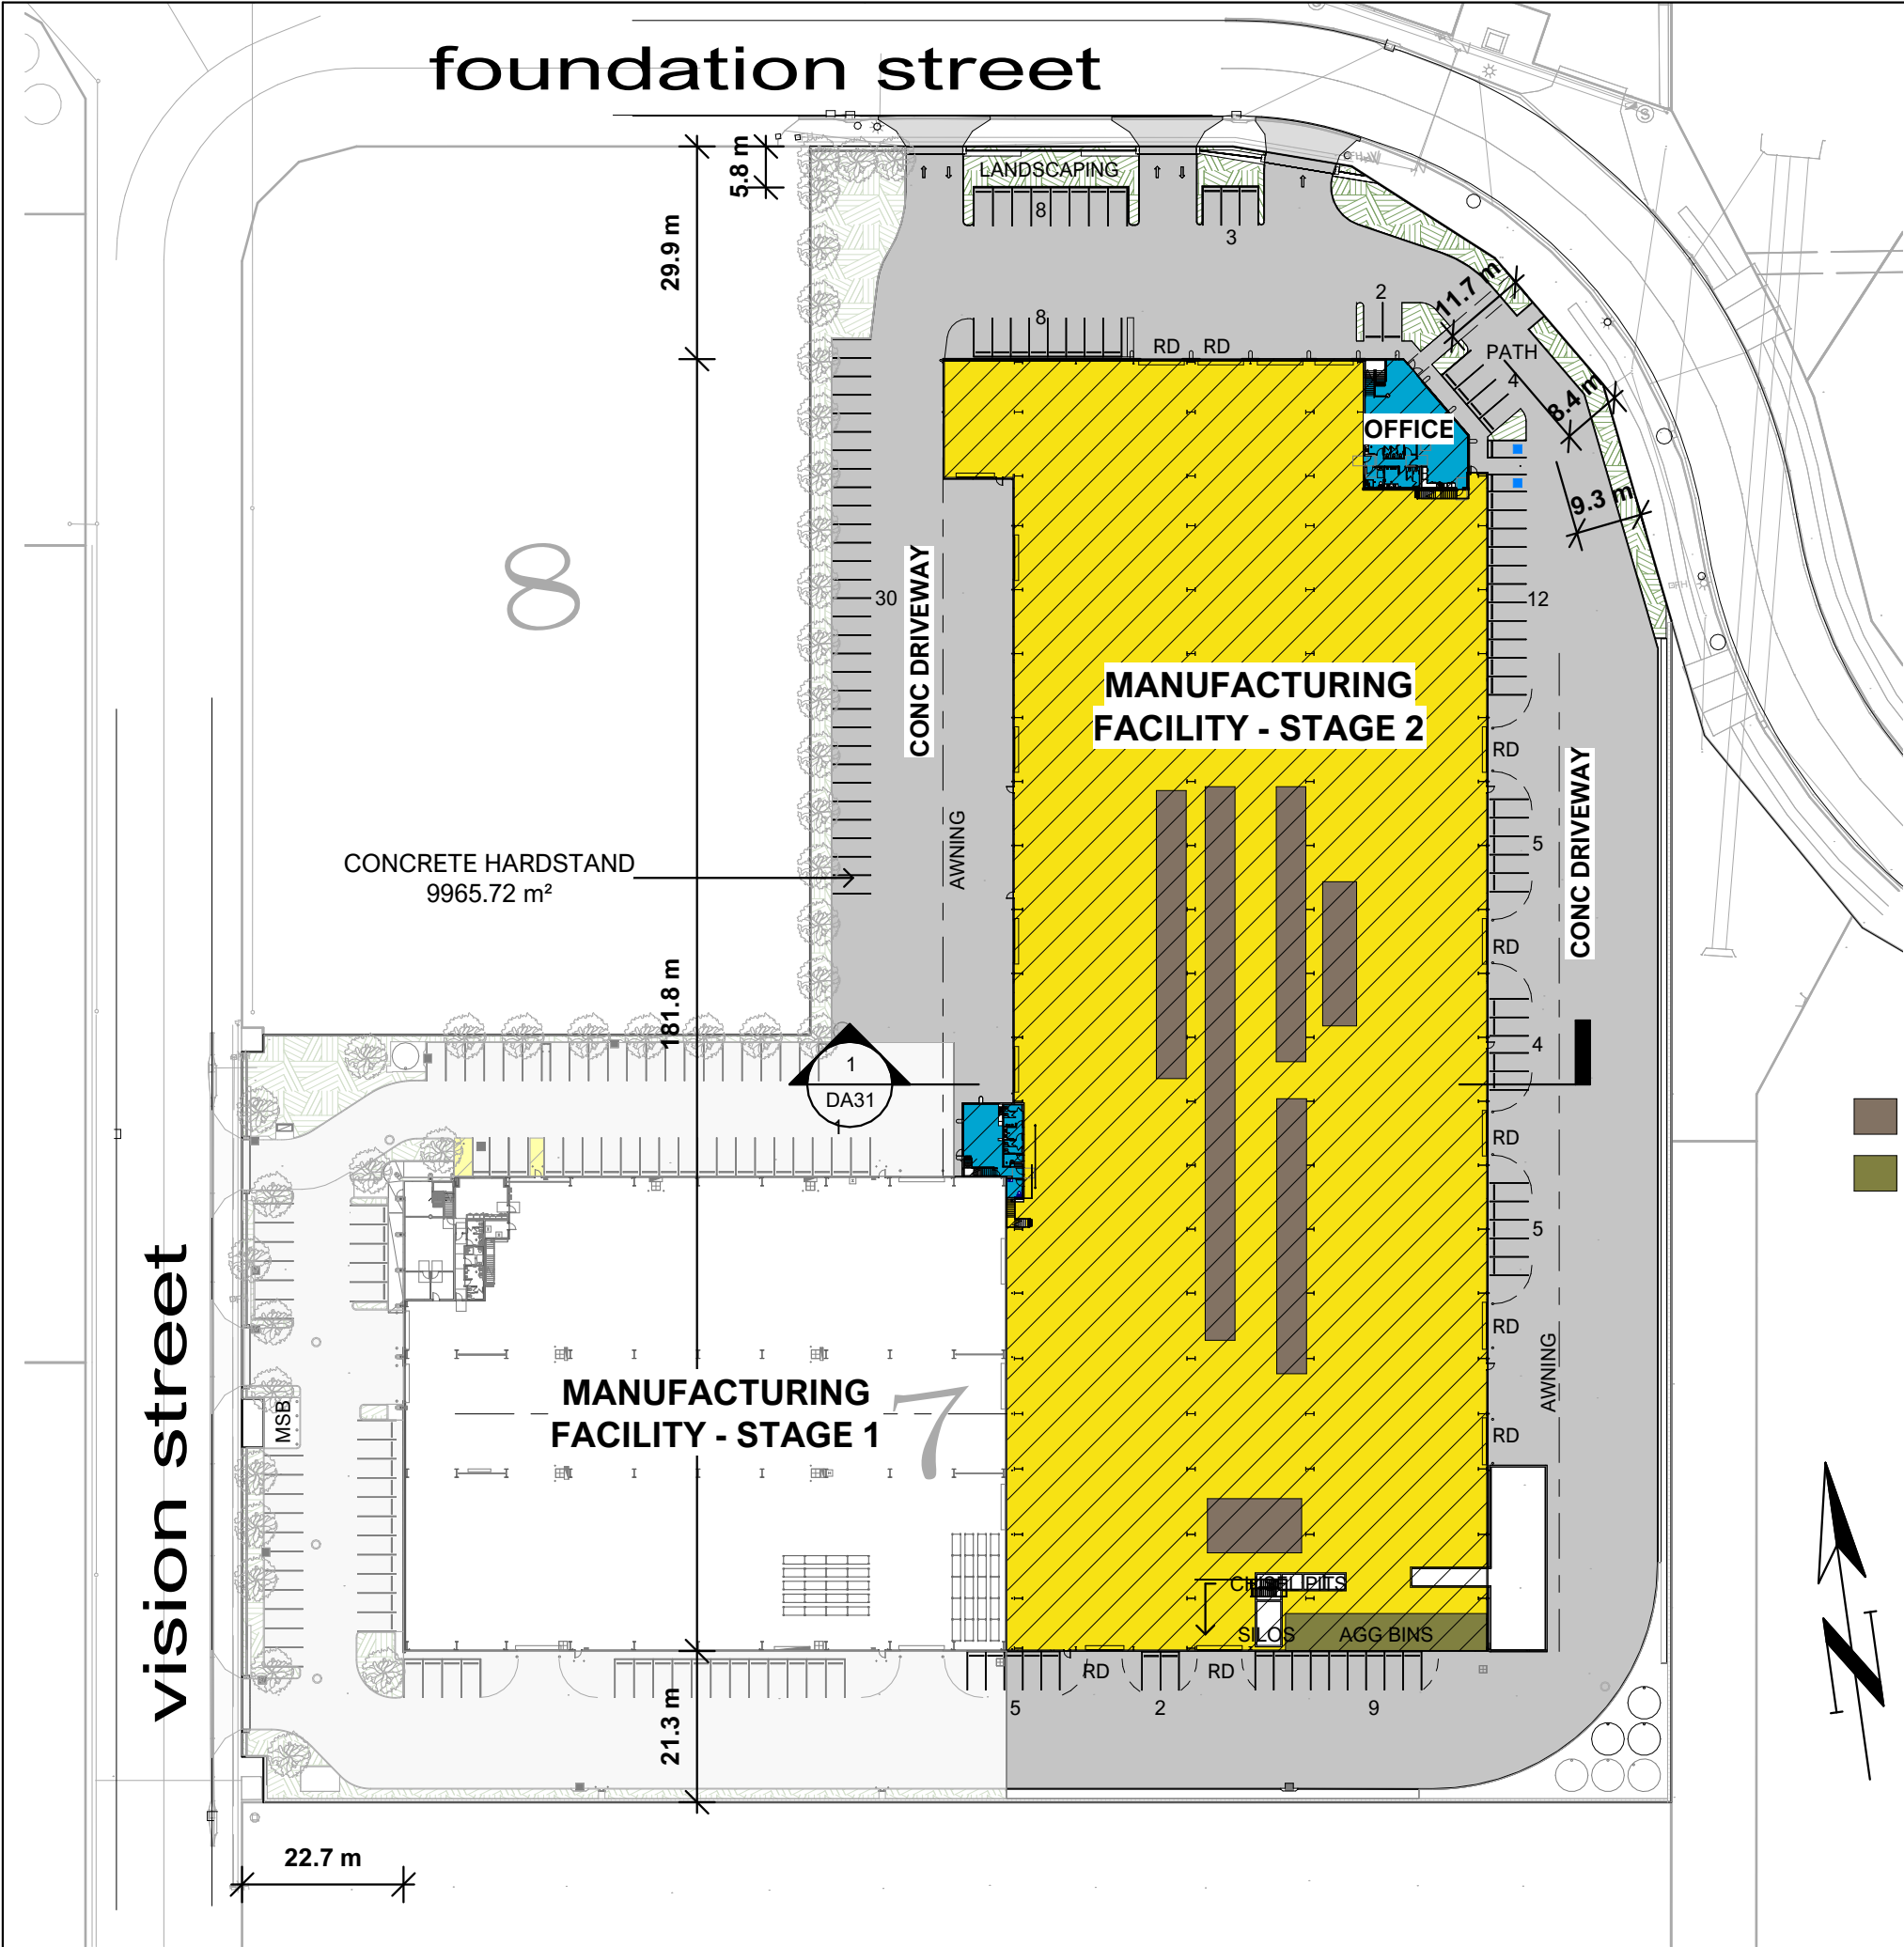

TOWN PLANNING ASSESSMENT

SITE COVER:
SITE AREA 35600m²
BUILT FORM COVER: 12357m² (34.7%)
LANDSCAPING inc S1: 1837m² (5.1%)
IMPERVIOUS AREA: 14657m² (41%)

CAR PARKING:

REQUIRED:
2 PLUS 1/100m² GFA
186 SPACES

PROVIDED:
STAGE 1 57 SPACES INC 1 PWD SPACES
STAGE 2 129 SPACES INC 2 PWD SPACES

TOTAL SPACES 186 INCLUDE 3 PWD SPACES

PRECAST PRODUCTION AREA: 1020m²
CONCRETE BATCHING AREA: 148m²

No.	Description	Date
F	SITE PLAN UPDATE	04/09/23
G	DESIGN UPDATE	08/02/24
H	DESIGN / STAGING UPDATE	22/02/24
J	DESIGN UPDATE	07/05/24
K	UPDATED DA PLANS	17/09/24
L	UPDATED DA PLANS	18/09/24
M	SITE UPDATE	19/11/24
N	DA MINOR CHANGE	04/09/26

GREEN LION
DESIGN

0405 196 652
91 Herries Street
East Toowoomba
admin@greenlion.design

This drawing may only be issued for approvals or construction if signed by approved checker. All dimensions to be used over scaled dimensions, contractor to confirm dimensions on site prior to commencement of work.

© Green Lion Design (Zorak Pty Ltd ABN 77 121 709 000)
QBCC License Number 15139591



Document and Designs are not to be used for costing, approvals or construction, nor distributed or reproduced in whole or part without written consent.

PROPOSED
INDUSTRIAL
FACILITY

NOVUS PRECAST

14 FOUNDATION ST
WELLCAMP
LOT 7 on SP321961
TOOWOOMBA REGIONAL COUNCIL
Site Details

SITE PLAN - STAGE 2


CONSTRUCTION		
Status		
Date	04/09/26	
Checked	Drawn	LCH
Project No.	2308.DA01	
	N Issue	
Scale	1 : 1000@ A3	

vision street

foundation street

8

7

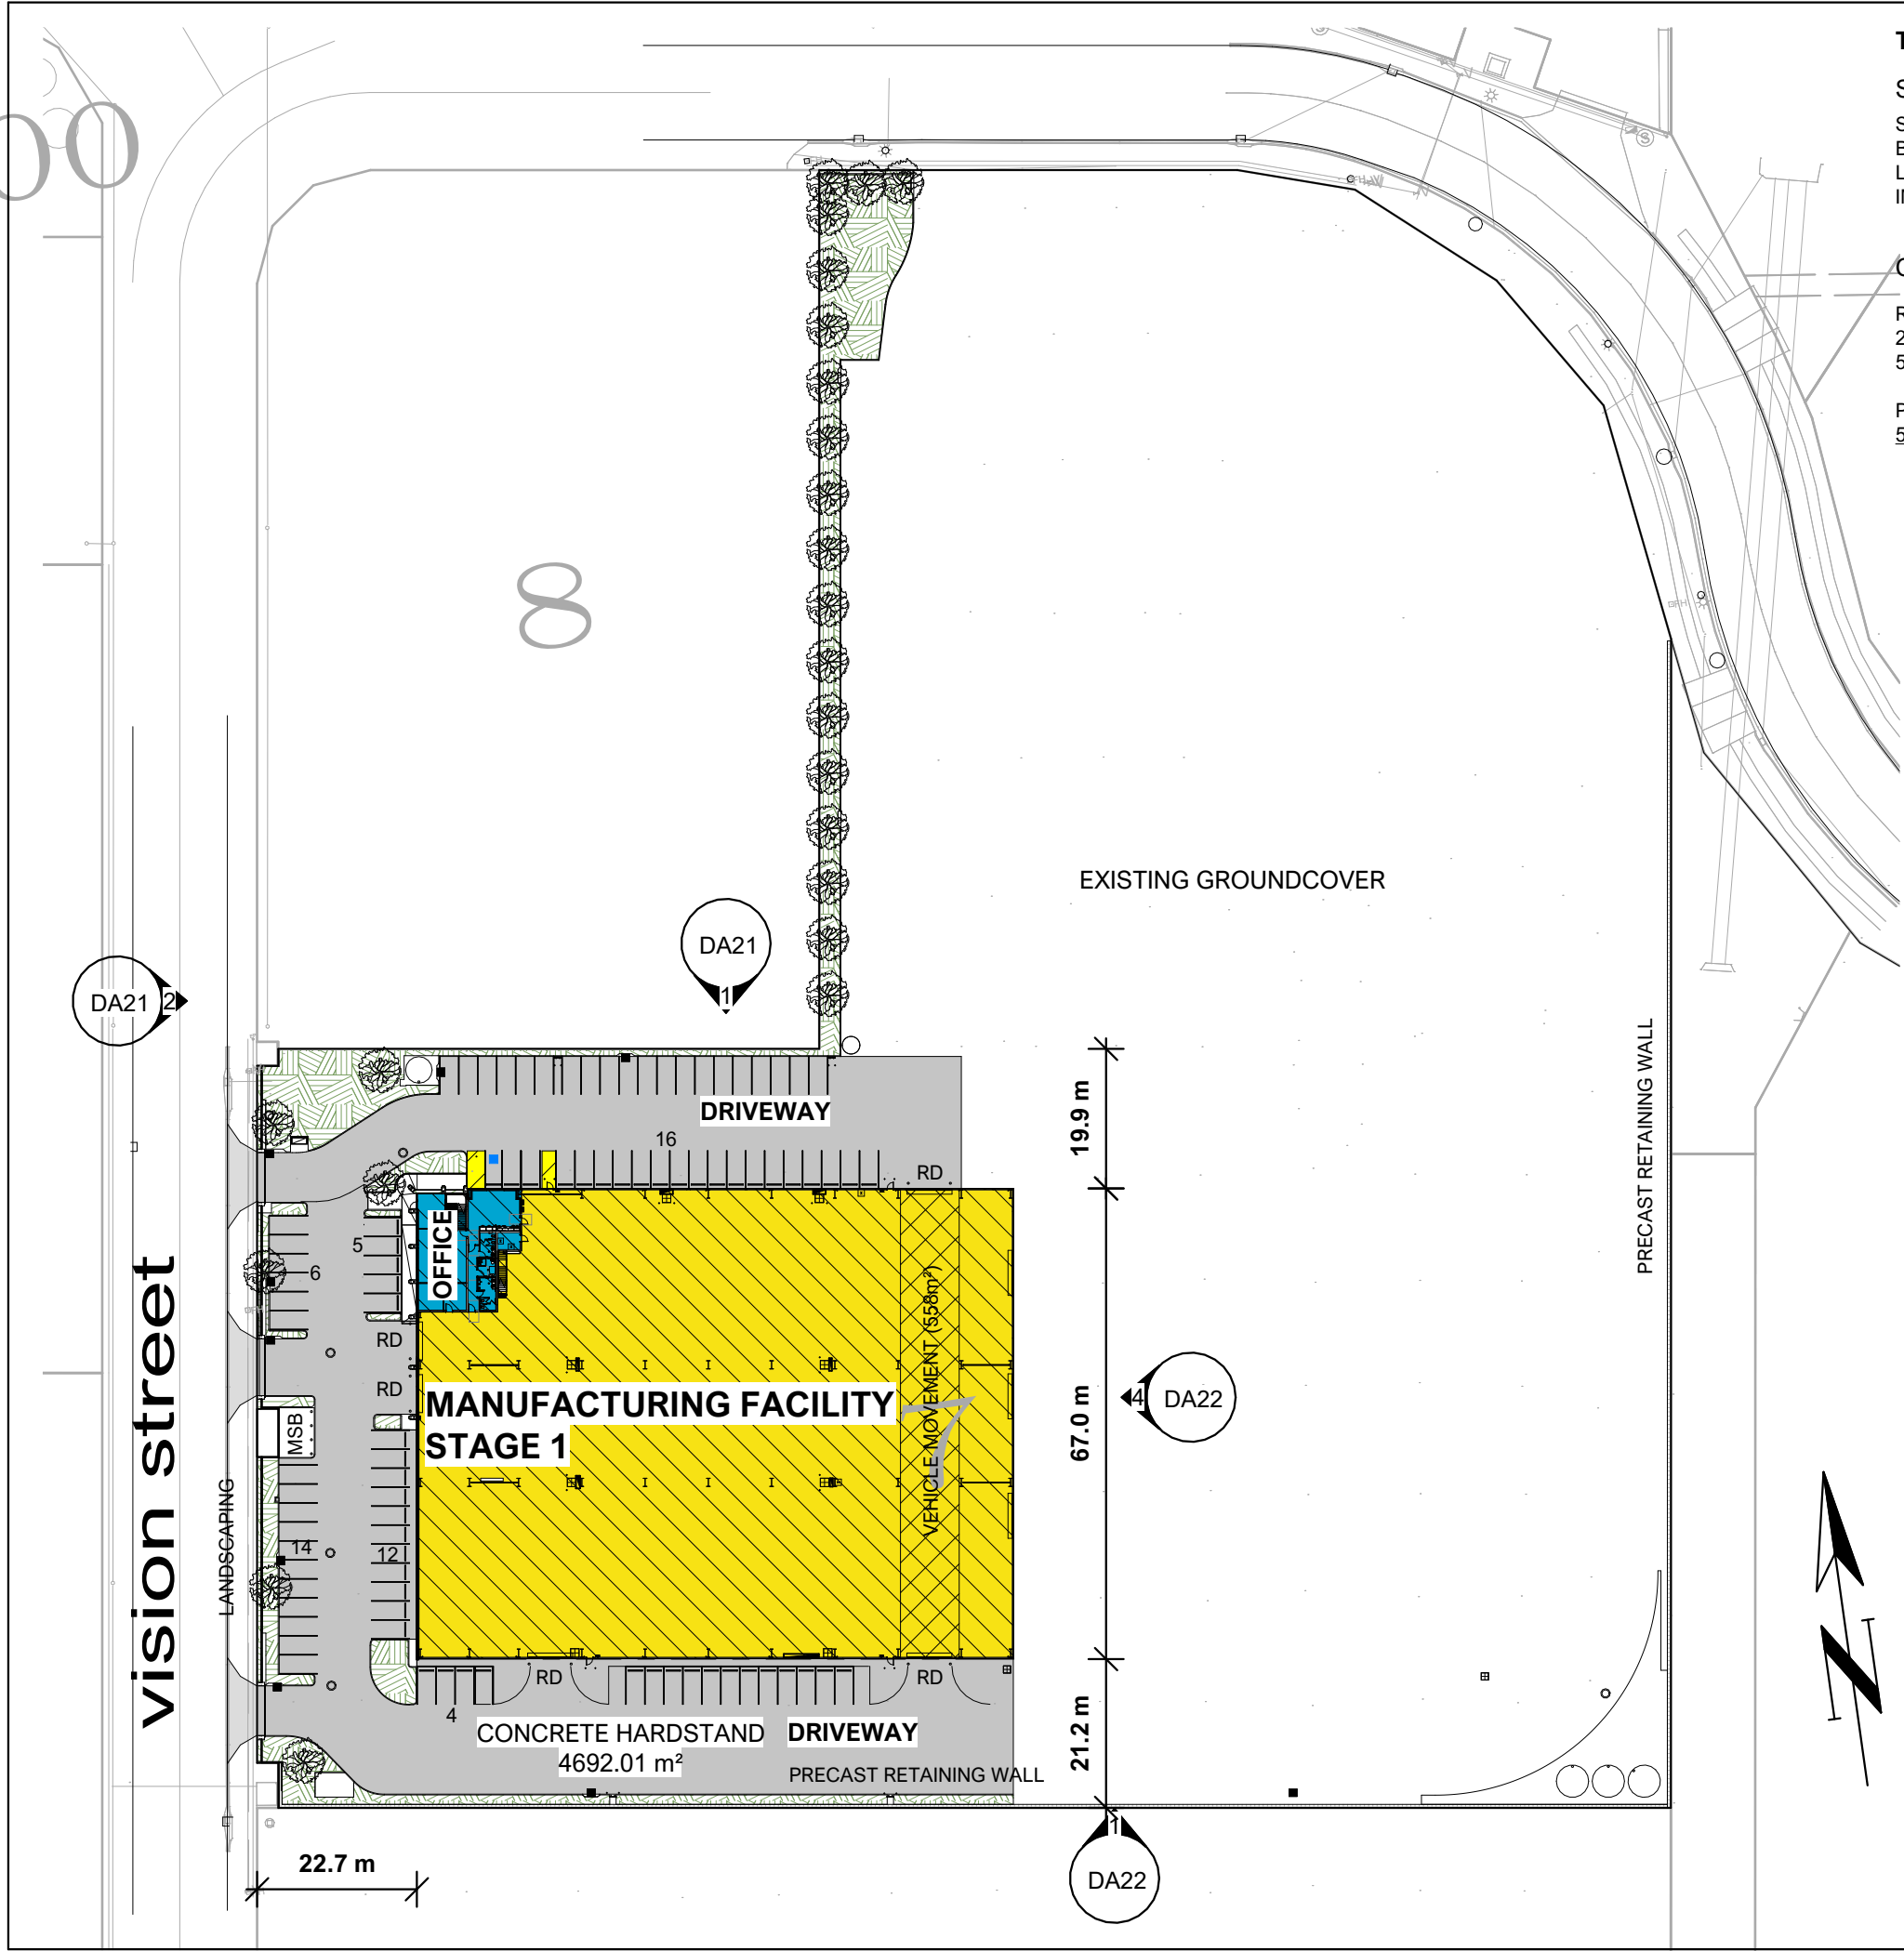

TOWN PLANNING ASSESSMENT

SITE COVER:

SITE AREA	35600m ²
BUILT FORM COVER:	5676m ² (15.9%)
LANDSCAPING:	1326m ² (3.7%)
IMPERVIOUS AREA:	4692m ² (13.2%)

CAR PARKING:

REQUIRED:
2 PLUS 1/100m² GFA
55 SPACES

PROVIDED:
57 SPACES INC 1 PWD SPACES

No.	Description	Date
J	DESIGN / STAGING UPDATE	22/02/24
K	DESIGN UPDATE	07/05/24
L	UPDATED DA PLANS	17/09/24
M	REVIEW	18/09/24
N	REVIEW	18/09/24
P	UPDATED DA PLANS	18/09/24
Q	SITE UPDATE	19/11/24
R	DA MINOR CHANGE	04/09/26

GREEN LION
DESIGN

0405 196 652
91 Herries Street
East Toowoomba
admin@greenlion.design

This drawing may only be issued for approvals or construction if signed by approved checker. All dimensions to be used over scaled dimensions, contractor to confirm dimensions on site prior to commencement of work.

© Green Lion Design (Zorak Pty Ltd ABN 77 121 709 000)
QBCC License Number 15139591



Document and Designs are not to be used for costing, approvals or construction, nor distributed or reproduced in whole or part without written consent.

**PROPOSED
INDUSTRIAL
FACILITY**


NOVUS PRECAST

14 FOUNDATION ST
WELLCAMP
LOT 7 on SP321961
TOOWOOMBA REGIONAL COUNCIL
Site Details

SITE PLAN - STAGE 1

CONSTRUCTION		
Status		
Date	04/09/26	
Checked	Drawn	LCH
Project No.	2308.DA02	R
		Issue
Scale	1 : 1000@ A3	

FOUNDATION STREET

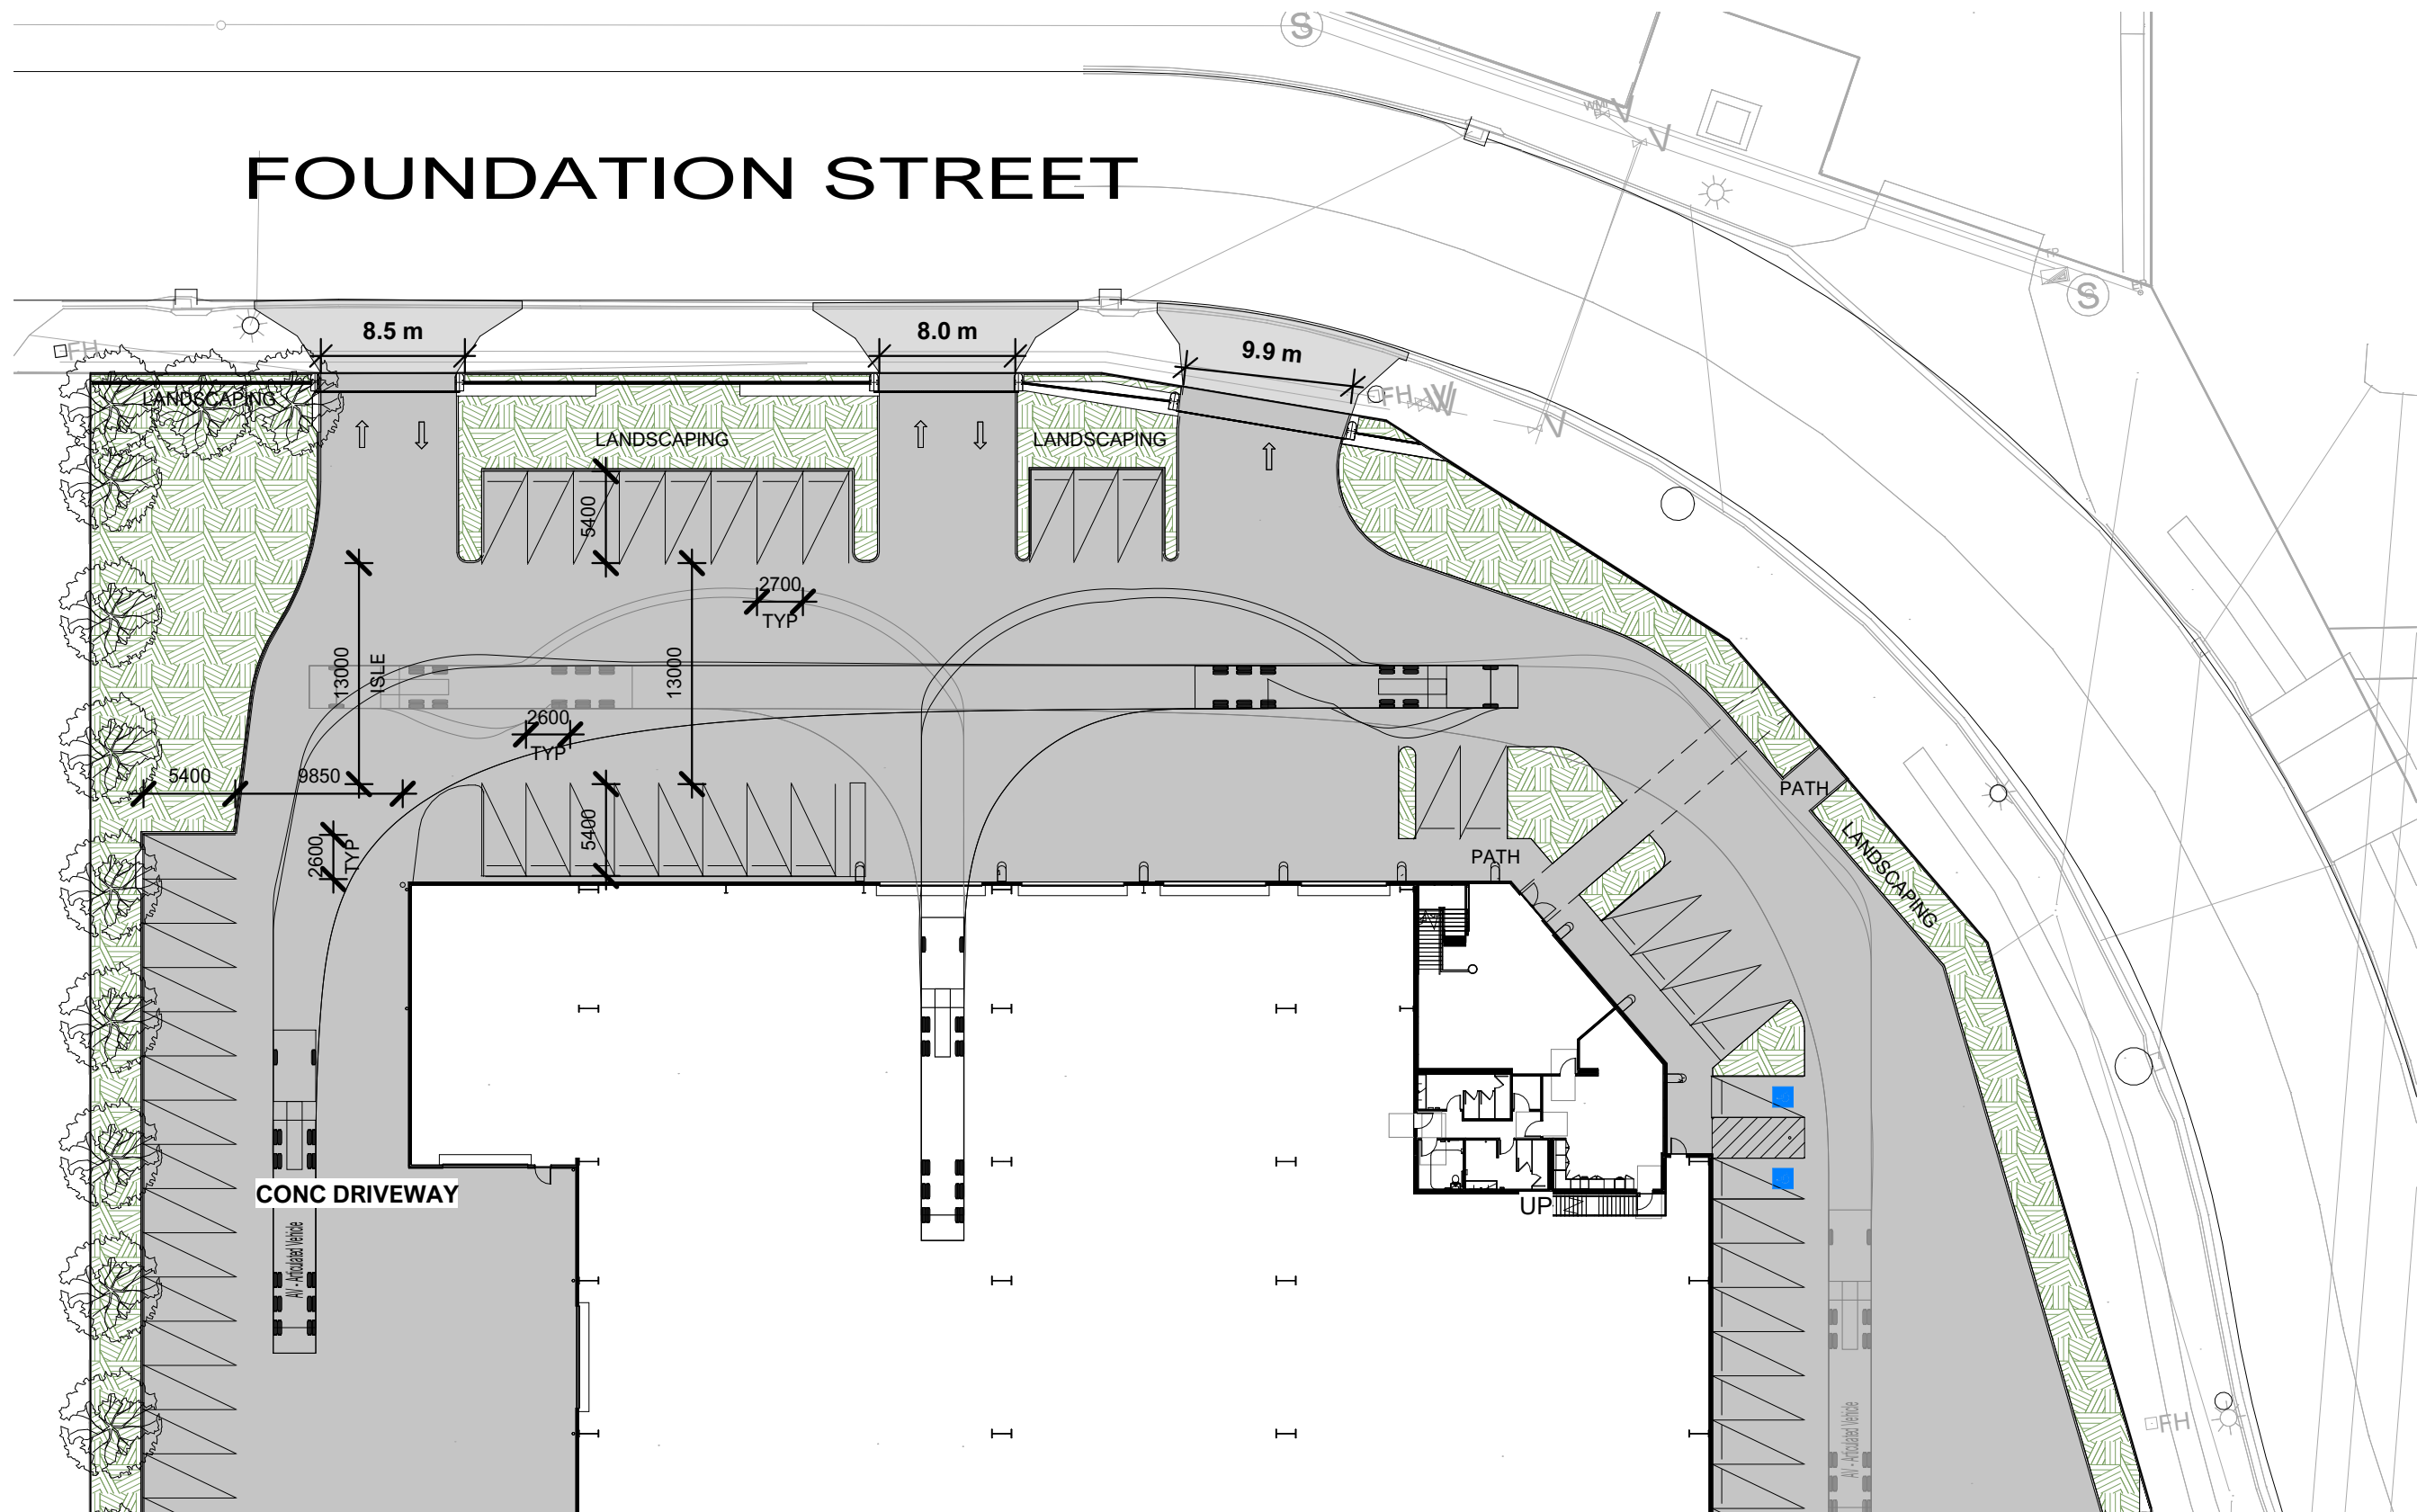

GREEN LION
DESIGN

0405 196 652
91 Herries Street
East Toowoomba
admin@greenlion.design

This drawing may only be issued for approvals or construction if signed by approved checker. All dimensions to be used over scaled dimensions, contractor to confirm dimensions on site prior to commencement of work.

© Green Lion Design
(Zorak Pty Ltd ABN 77 121 709 000)
QBCC License Number 15139591

Document and Designs are not to be used for costing, approvals or construction, nor distributed or reproduced in whole or part without written consent.


No.	Description	Date
B	ADDITIONAL INFORMATION	09/11/23
C	DESIGN / STAGING UPDATE	22/02/24
D	DESIGN UPDATE	07/05/24
E	UPDATED DA PLANS	17/09/24
F	UPDATED DA PLANS	18/09/24
G	SITE UPDATE	19/11/24
H	DA MINOR CHANGE	04/09/26

**PROPOSED
INDUSTRIAL
FACILITY**
NOVUS PRECAST

14 FOUNDATION ST
WELLCAMP
LOT 7 on SP321961
TOOWOOMBA REGIONAL COUNCIL
Site Details

CAR PARKING PLAN - STAGE 2	
Status	CONSTRUCTION

Date	04/09/26
Checked	Drawn LCH
2308.DA03 H	
Project No.	Issue
Scale	1 : 400@ A3

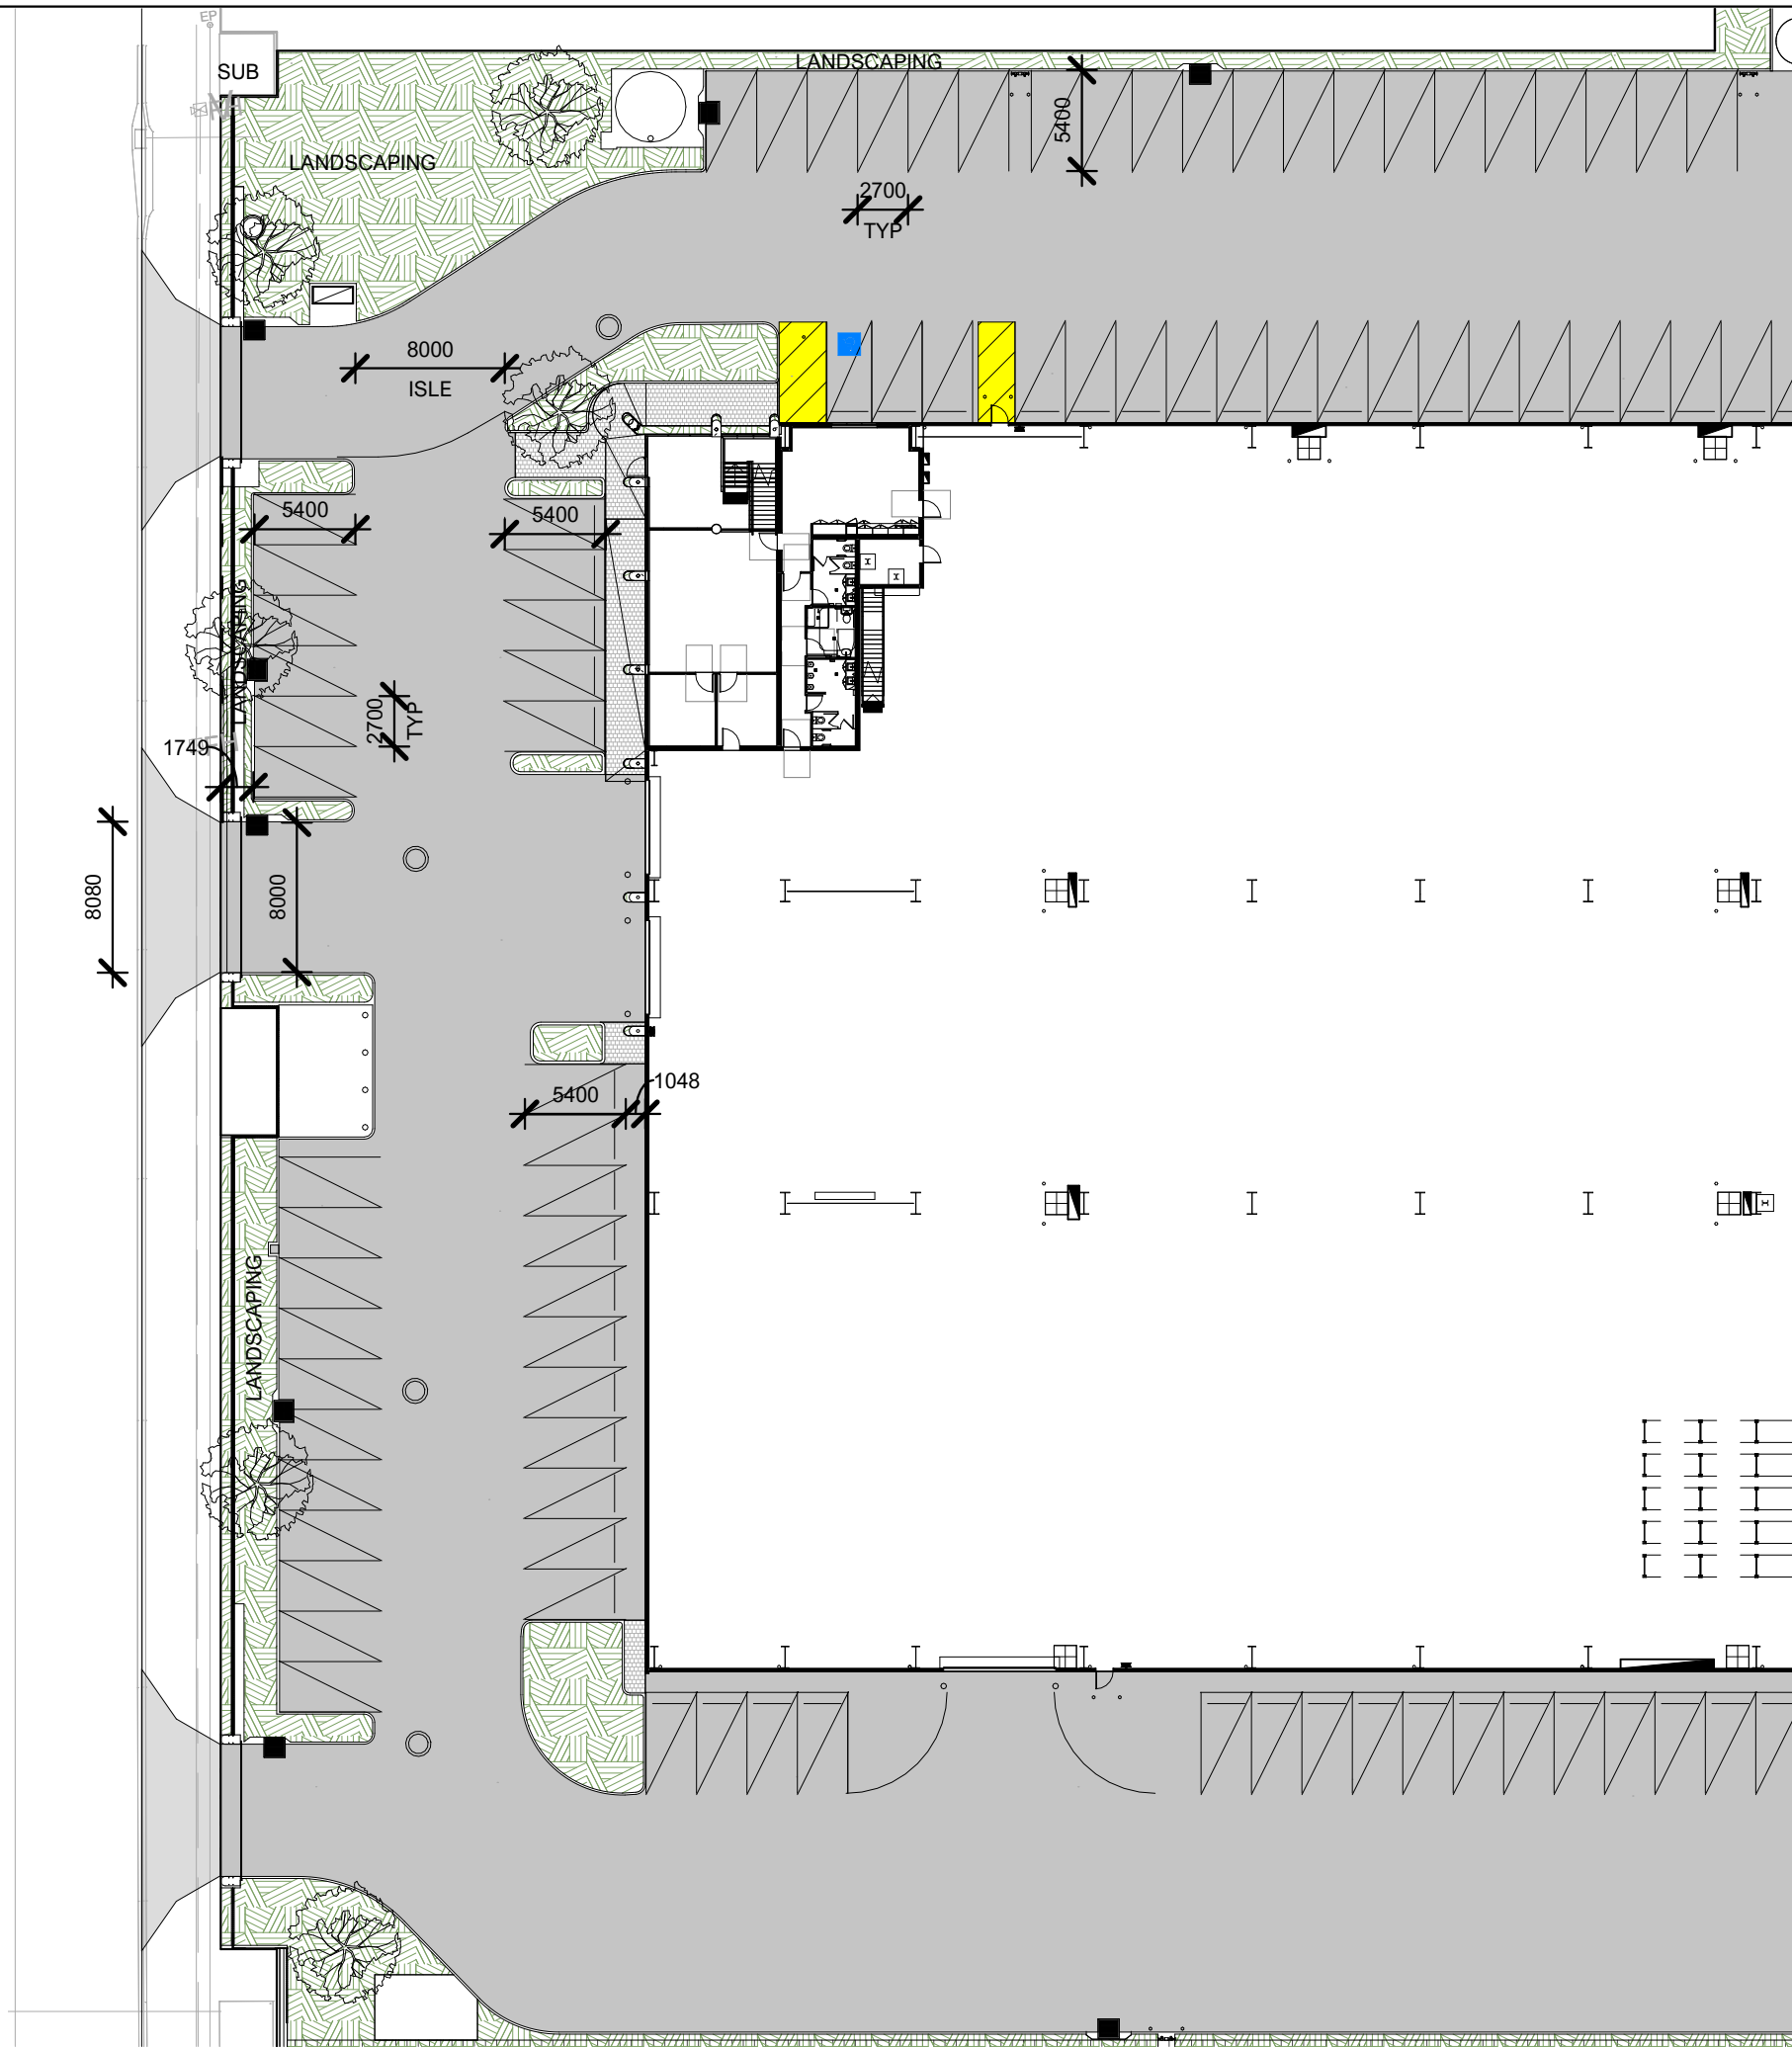

No.	Description	Date
D	DESIGN / STAGING UPDATE	22/02/24
E	DESIGN UPDATE	07/05/24
F	UPDATED DA PLANS	17/09/24
G	REVIEW	18/09/24
H	REVIEW	18/09/24
J	UPDATED DA PLANS	18/09/24
K	SITE UPDATE	19/11/24
L	DA MINOR CHANGE	04/09/26

GREEN LION
DESIGN

0405 196 652
91 Herries Street
East Toowoomba
admin@greenlion.design

This drawing may only be issued for approvals or construction if signed by approved checker. All dimensions to be used over scaled dimensions, contractor to confirm dimensions on site prior to commencement of work.

© Green Lion Design (Zorak Pty Ltd ABN 77 121 709 000)
QBCC License Number 15139591



Document and Designs are not to be used for costing, approvals or construction, nor distributed or reproduced in whole or part without written consent.


PROPOSED INDUSTRIAL FACILITY

NOVUS PRECAST


14 FOUNDATION ST
WELLCAMP
LOT 7 on SP321961
TOOWOOMBA REGIONAL COUNCIL
Site Details

CAR PARKING PLAN - STAGE 1


Status	CONSTRUCTION	
Date	04/09/26	
Checked	Drawn	LCH
Project No.	2308.DA04	L Issue
Scale	1 : 400@ A3	

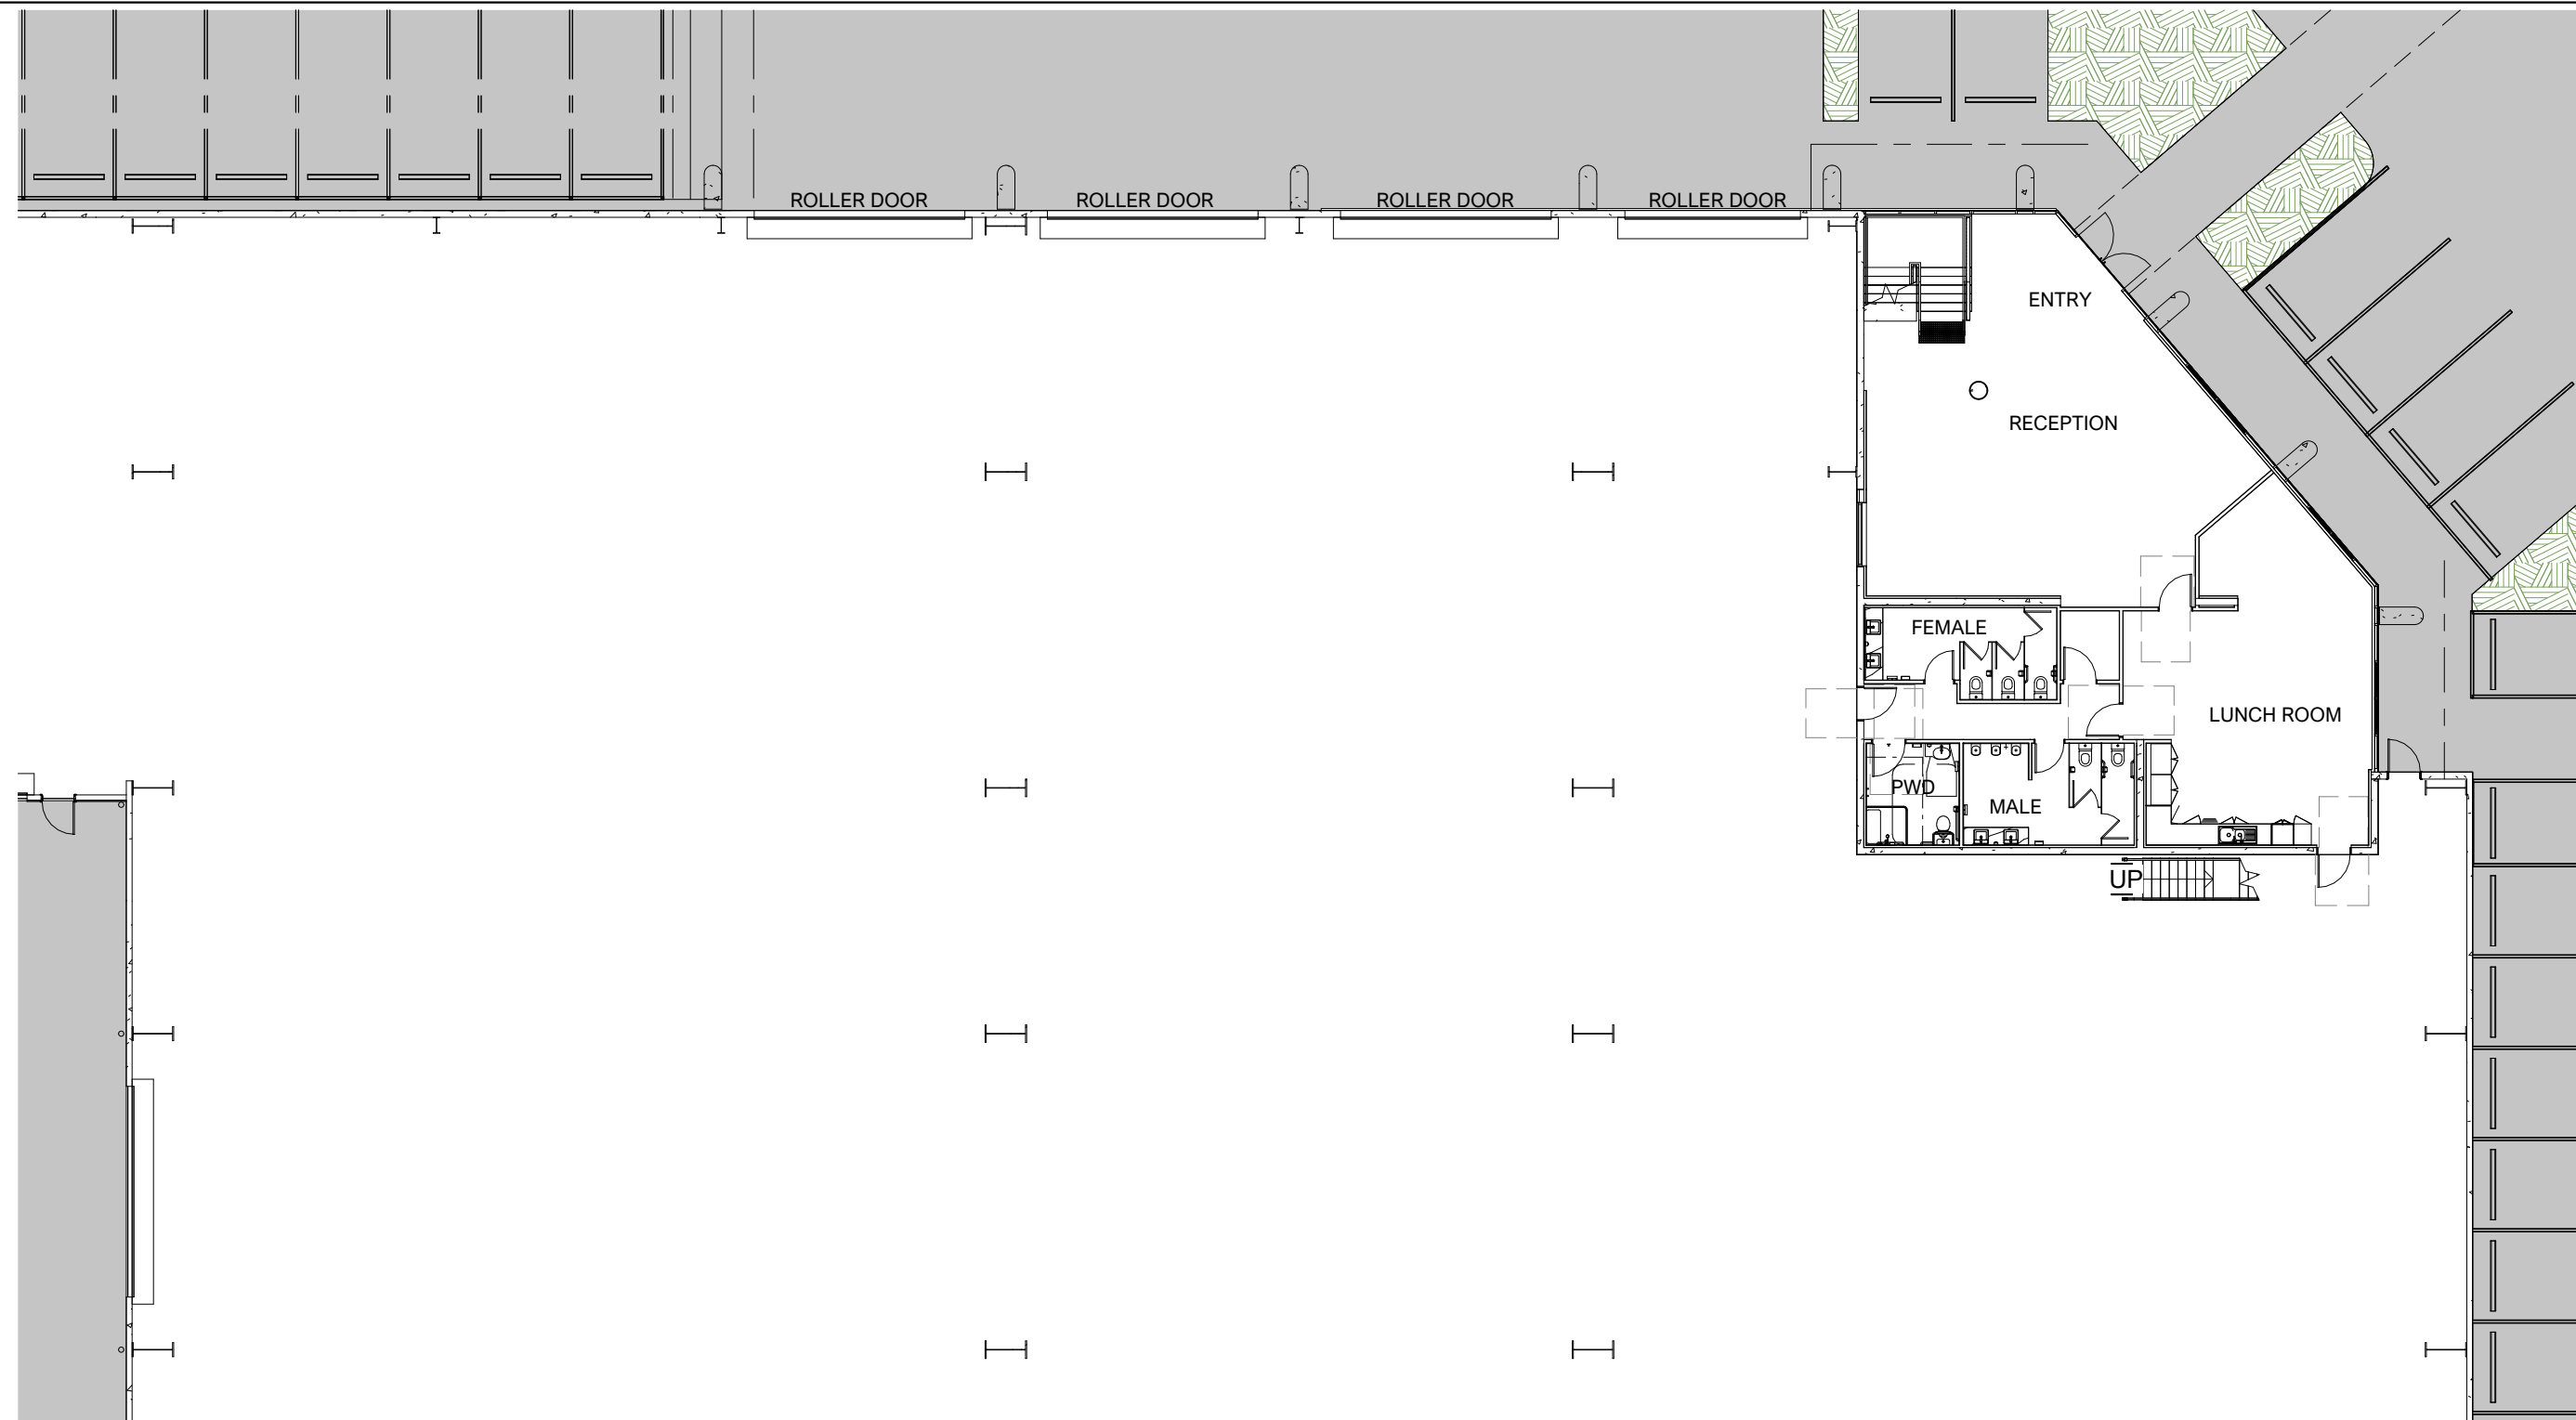


GREEN LION DESIGN 0405 196 652 91 Herries Street East Toowoomba admin@greenlion.design	This drawing may only be issued for approvals or construction if signed by approved checker. All dimensions to be used over scaled dimensions, contractor to confirm dimensions on site prior to commencement of work. © Green Lion Design (Zorak Pty Ltd ABN 77 121 709 000) QBCC License Number 15139591 Document and Designs are not to be used for costing, approvals or construction, nor distributed or reproduced in whole or part without written consent.	No. C FOR APPROVAL D FOR APPROVAL E ADDITIONAL INFORMATION F DESIGN / STAGING UPDATE G DESIGN UPDATE H UPDATED DA PLANS J DA MINOR CHANGE	Date 04/04/23 12/07/23 09/11/23 22/02/24 07/05/24 18/09/24 04/09/26	PROPOSED INDUSTRIAL FACILITY NOVUS PRECAST	14 FOUNDATION ST WELLCAMP LOT 7 on SP321961 TOOWOOMBA REGIONAL COUNCIL Site Details	FLOOR PLAN - STAGE 2 - FOUNDATION ST		Date 04/09/26
						Checked	Drawn LCH	
						2308.DA11 J		Project No. Issue
						Status	CONSTRUCTION	Scale 1 : 200@ A3

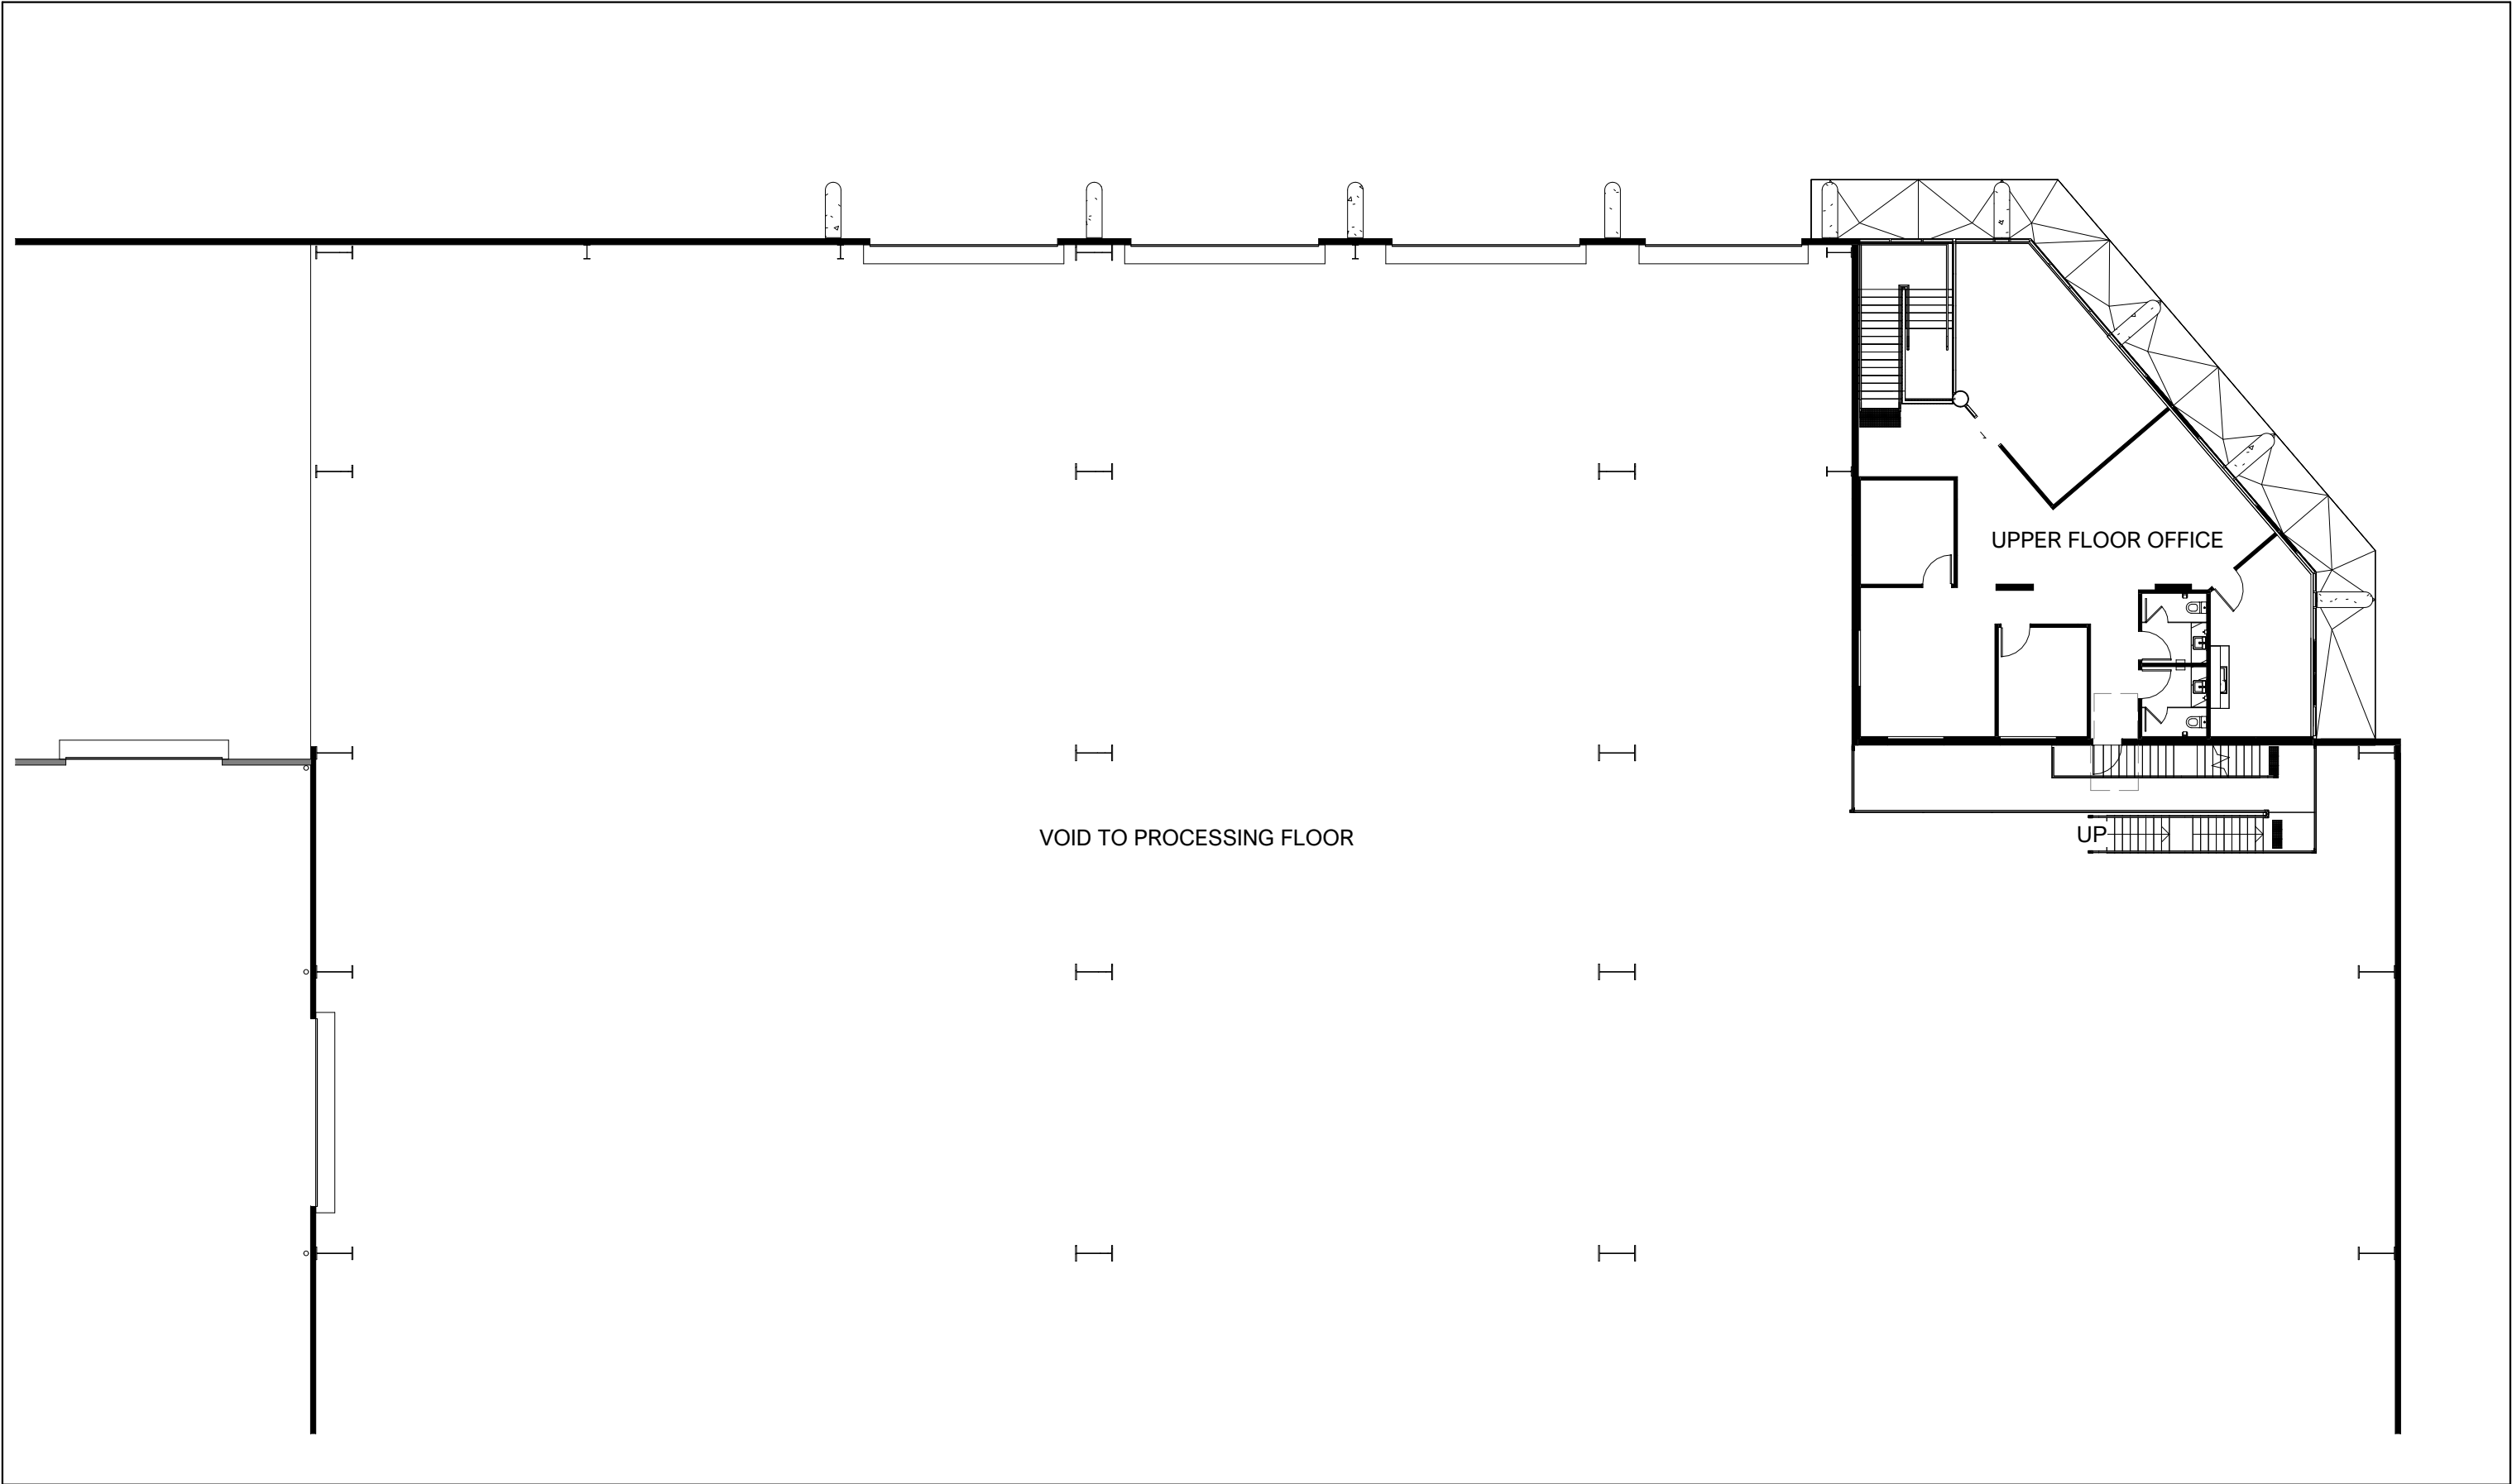

GREEN LION DESIGN 0405 196 652 91 Herries Street East Toowoomba admin@greenlion.design	This drawing may only be issued for approvals or construction if signed by approved checker. All dimensions to be used over scaled dimensions, contractor to confirm dimensions on site prior to commencement of work. © Green Lion Design (Zorak Pty Ltd ABN 77 121 709 000) QBCC License Number 15139591 Document and Designs are not to be used for costing, approvals or construction, nor distributed or reproduced in whole or part without written consent.	No. C FOR APPROVAL D FOR APPROVAL E ADDITIONAL INFORMATION F DESIGN / STAGING UPDATE G DESIGN UPDATE H UPDATED DA PLANS J DA MINOR CHANGE	Date 04/04/23 12/07/23 09/11/23 22/02/24 07/05/24 18/09/24 04/09/26	PROPOSED INDUSTRIAL FACILITY NOVUS PRECAST	14 FOUNDATION ST WELLCAMP LOT 7 on SP321961 TOOWOOMBA REGIONAL COUNCIL Site Details	UPPER FLOOR - STAGE 2 - FOUNDATION ST CONSTRUCTION Status	Date 04/09/26
							Checked Drawn LCH
							Project No. 2308.DA12 J Issue
							Scale 1 : 200@ A3

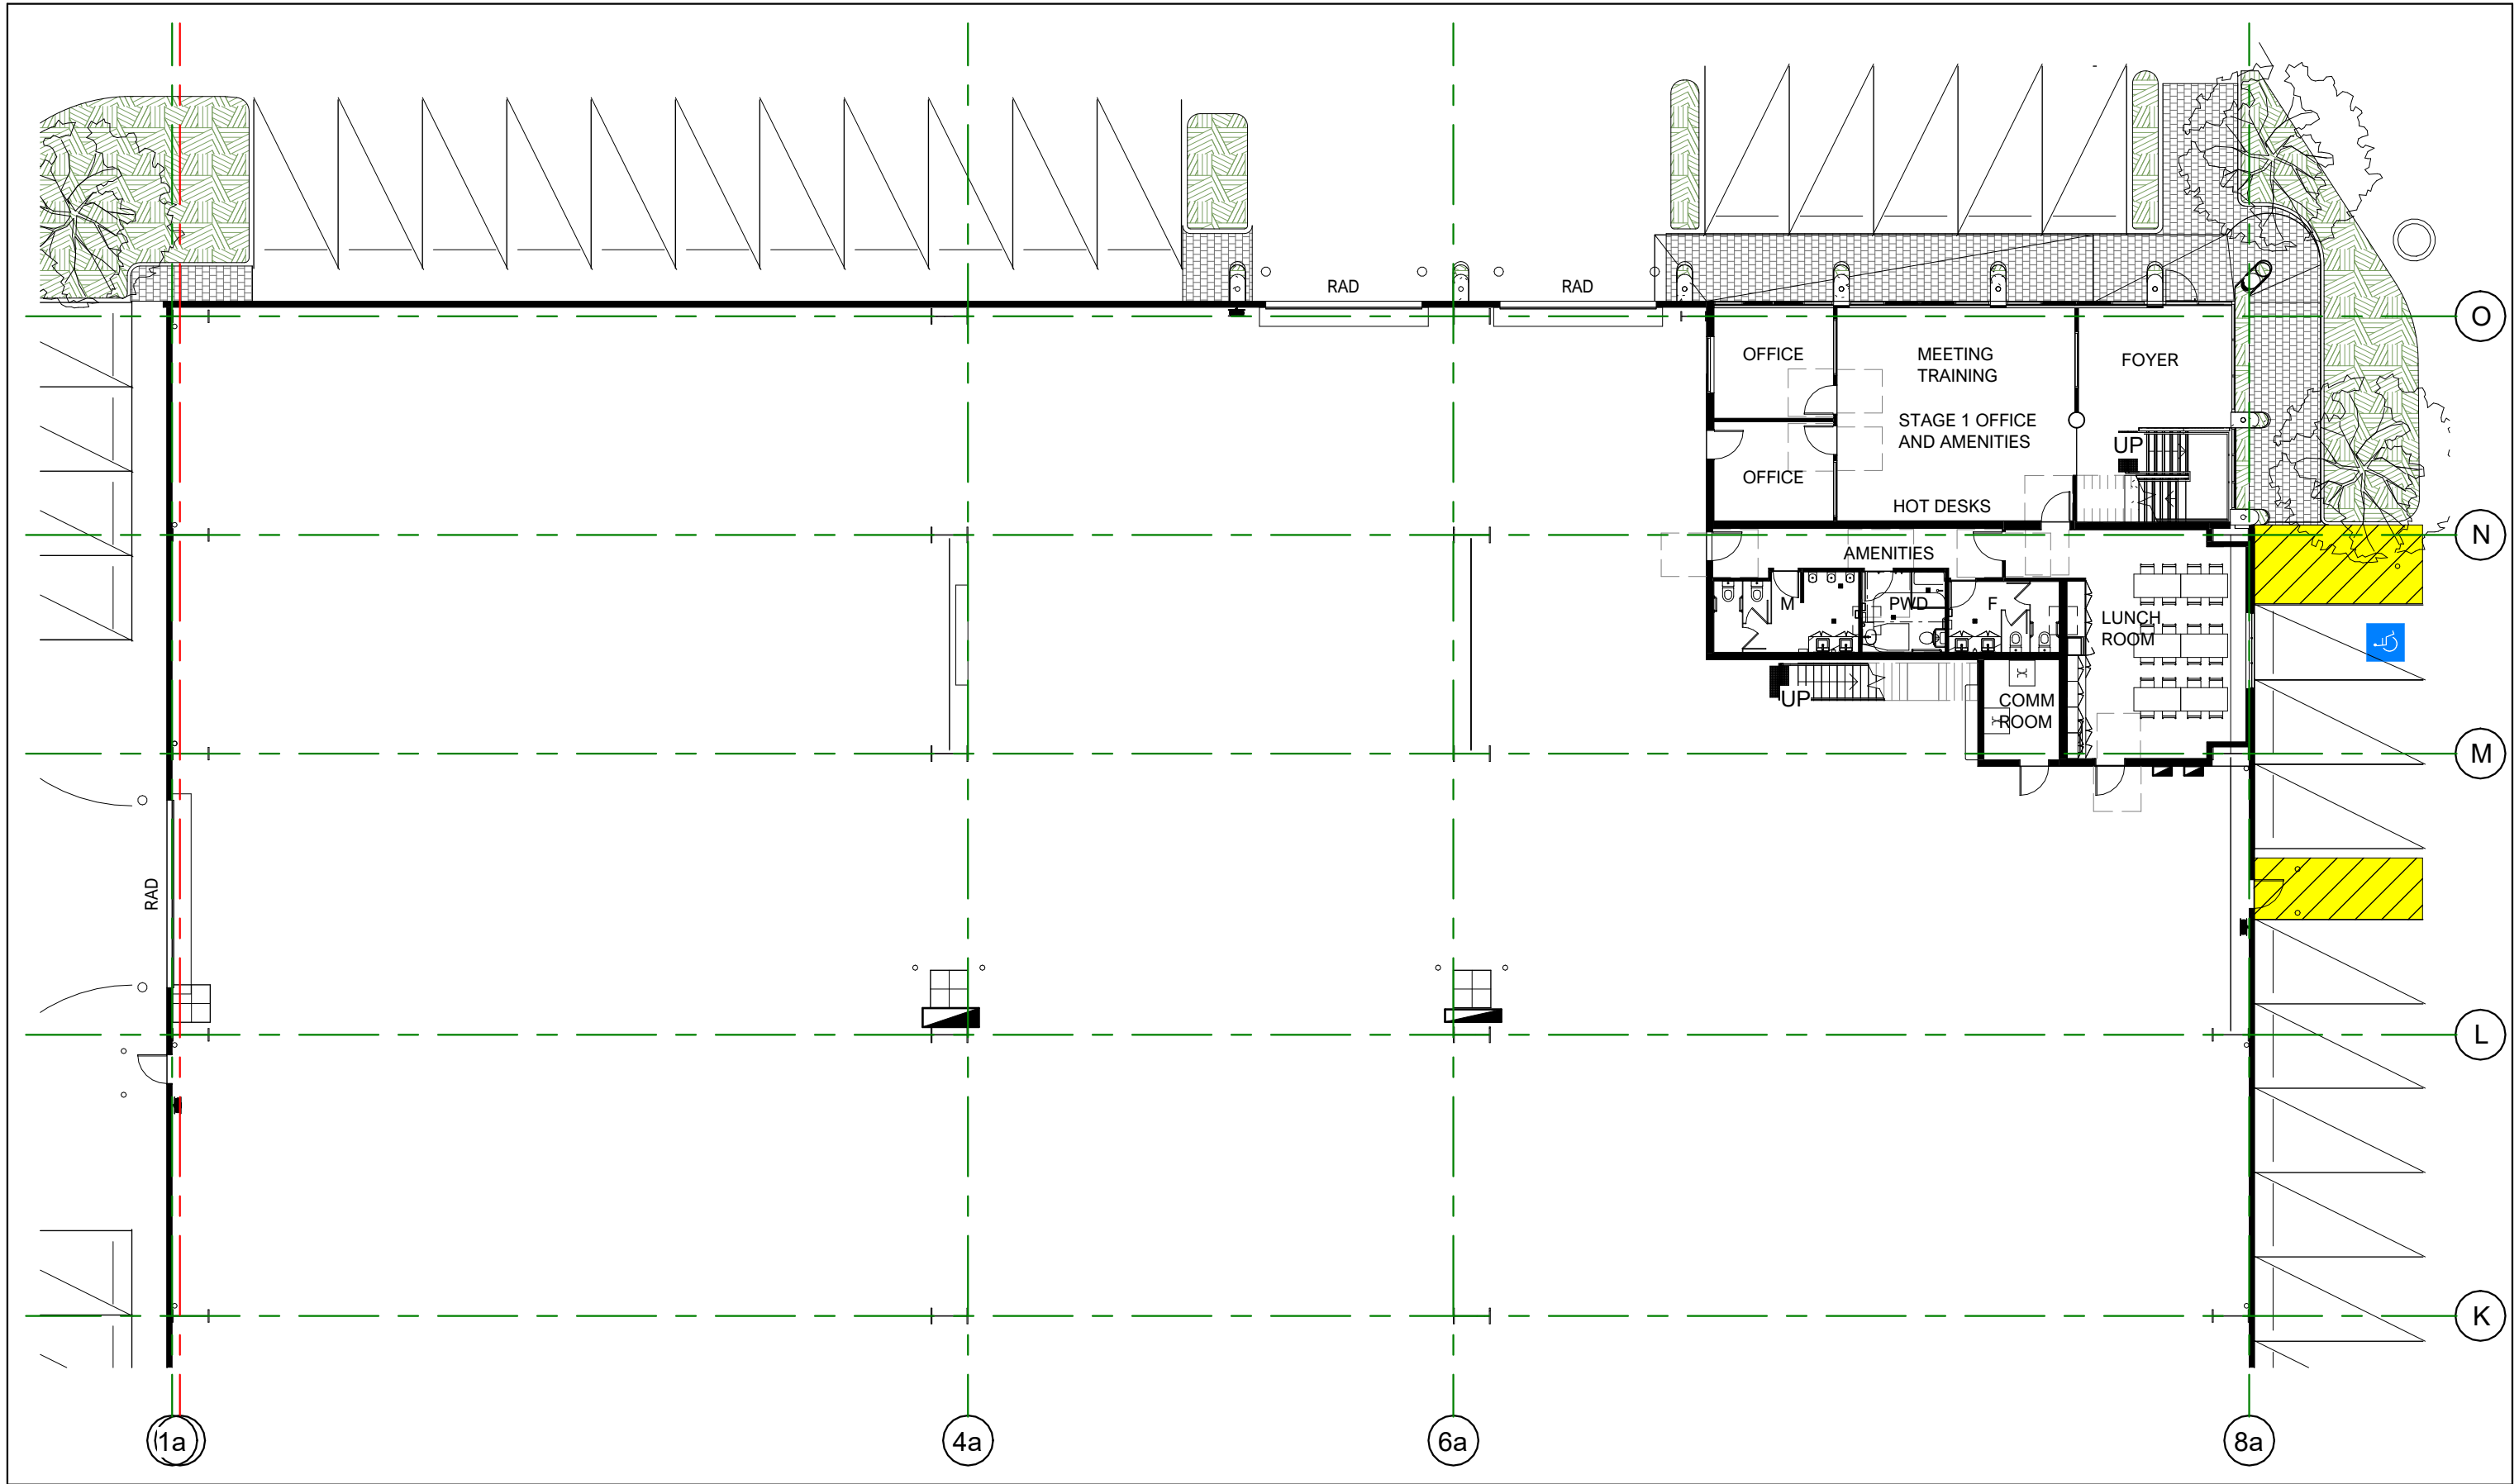

GREEN LION DESIGN 0405 196 652 91 Herries Street East Toowoomba admin@greenlion.design	This drawing may only be issued for approvals or construction if signed by approved checker. All dimensions to be used over scaled dimensions, contractor to confirm dimensions on site prior to commencement of work. © Green Lion Design (Zorak Pty Ltd ABN 77 121 709 000) QBCC License Number 15139591 Document and Designs are not to be used for costing, approvals or construction, nor distributed or reproduced in whole or part without written consent.	BD	No.	Description	Date	PROPOSED INDUSTRIAL FACILITY NOVUS PRECAST	14 FOUNDATION ST WELLCAMP LOT 7 on SP321961 TOOWOOMBA REGIONAL COUNCIL Site Details	FLOOR PLAN - STAGE 1 - VISION ST	Date	04/09/26
			Checked	Drawn	LCH					
			2308.DA13 M							
			Project No.	Issue						
			Status	CONSTRUCTION						
			Scale	1 : 200@ A3						

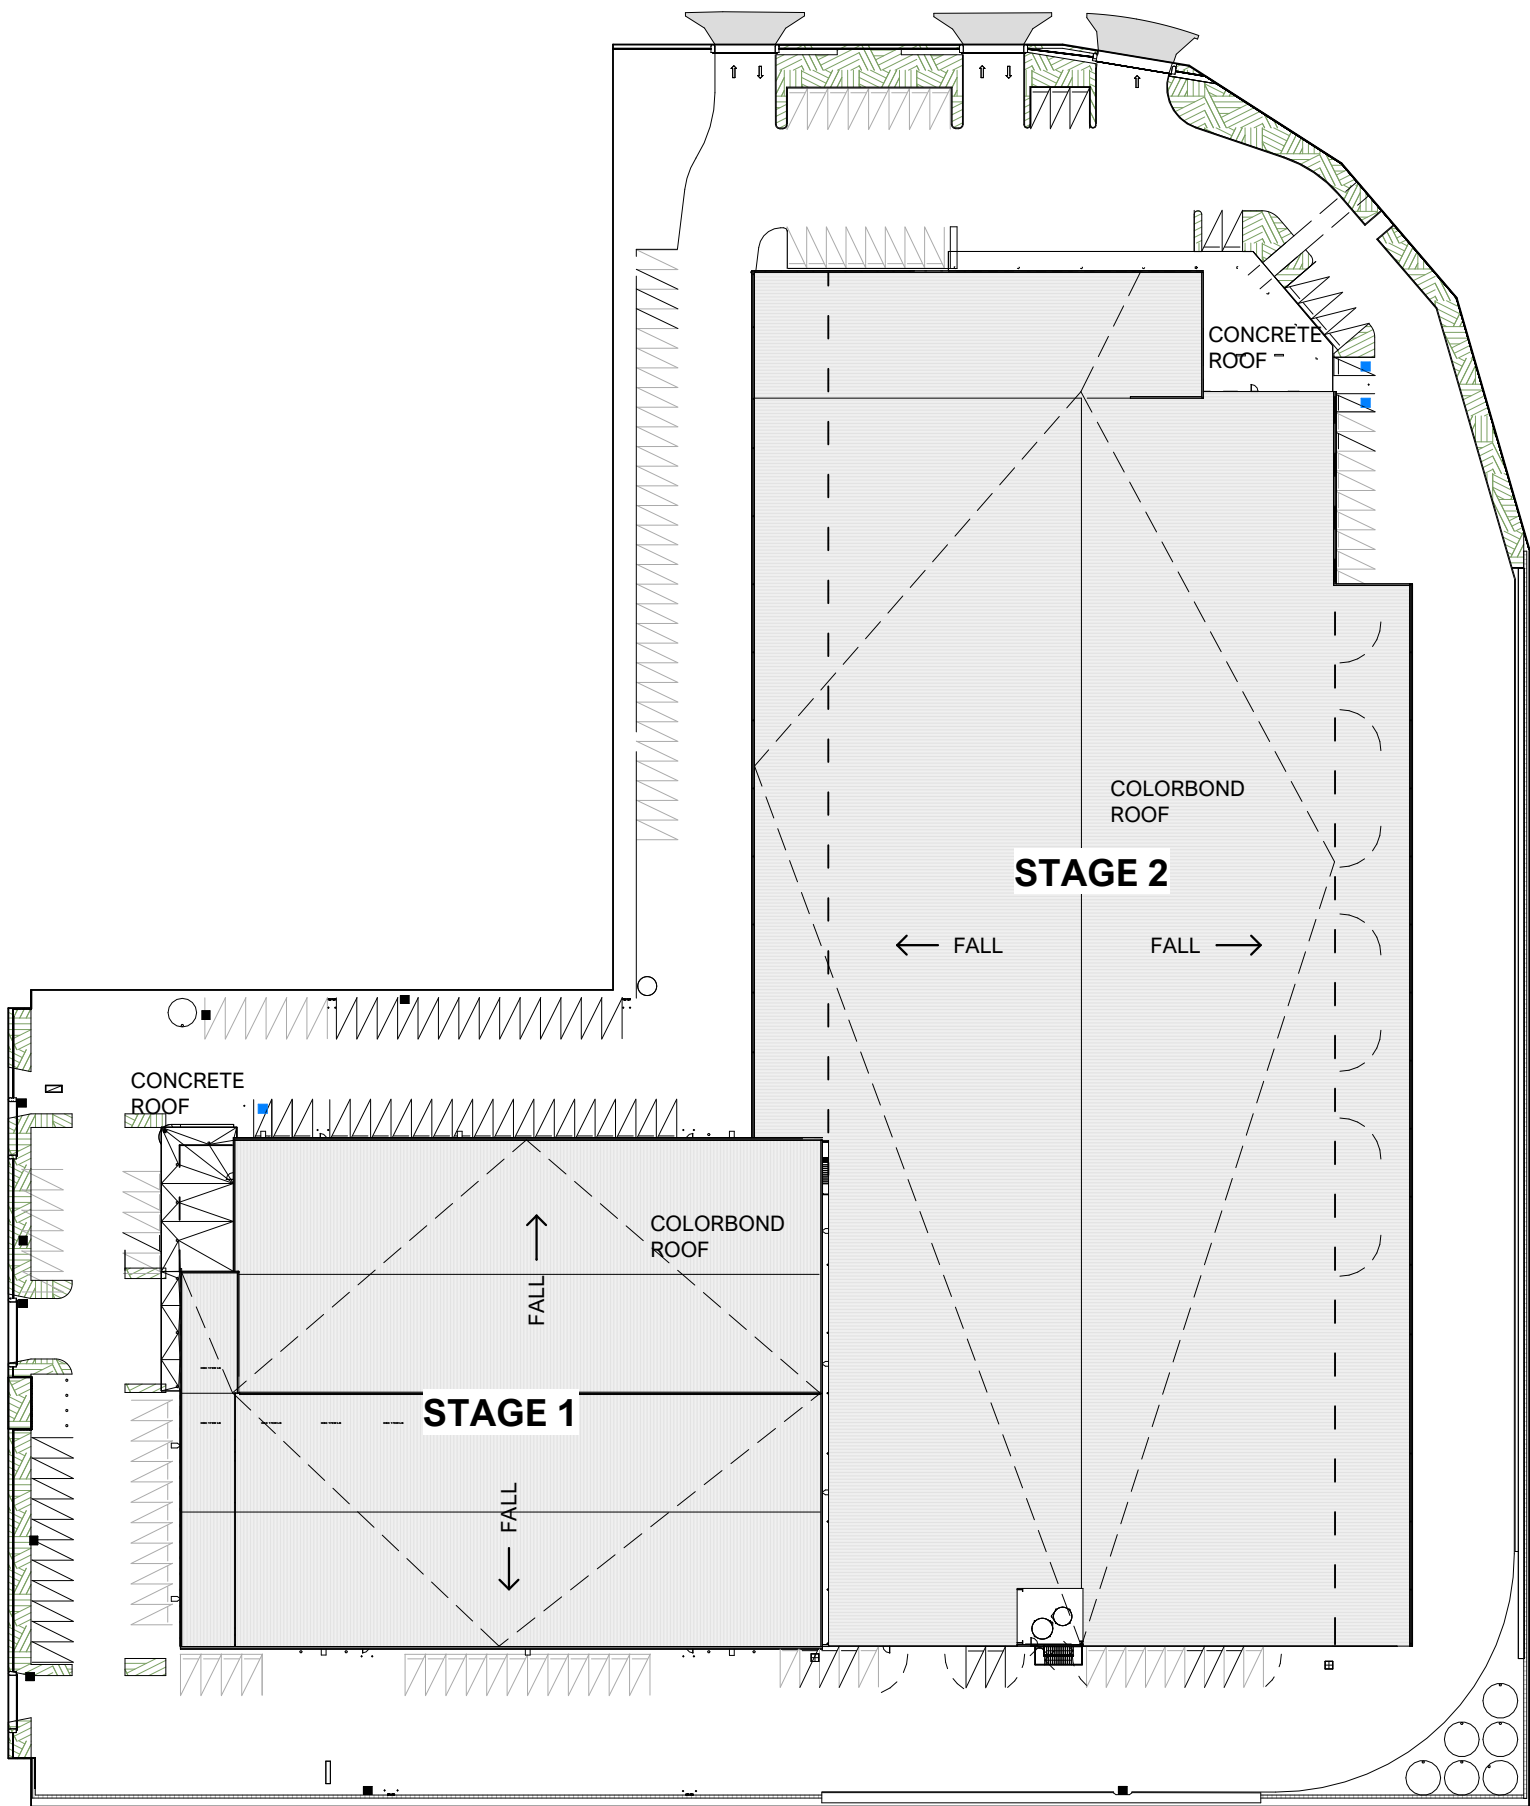

No.	Description	Date
A	FOR APPROVAL	04/04/23
B	FOR APPROVAL	12/07/23
C	ADDITIONAL INFORMATION	09/11/23
D	DESIGN UPDATE	08/02/24
E	DESIGN / STAGING UPDATE	22/02/24
F	UPDATED DA PLANS	18/09/24
G	DA MINOR CHANGE	04/09/26

GREEN LION
DESIGN

0405 196 652
91 Herries Street
East Toowoomba
admin@greenlion.design

This drawing may only be issued for approvals or construction if signed by approved checker. All dimensions to be used over scaled dimensions, contractor to confirm dimensions on site prior to commencement of work.

© Green Lion Design (Zorak Pty Ltd ABN 77 121 709 000)
QBCC License Number 15139591



Document and Designs are not to be used for costing, approvals or construction, nor distributed or reproduced in whole or part without written consent.


PROPOSED INDUSTRIAL FACILITY

NOVUS PRECAST

14 FOUNDATION ST
WELLCAMP
LOT 7 on SP321961
TOOWOOMBA REGIONAL COUNCIL
Site Details

ROOF PLAN

CONSTRUCTION		
Status		
Date	04/09/26	
Checked	Drawn	LCH
Project No.	2308.DA14	G
		Issue
Scale	1 : 1000@ A3	

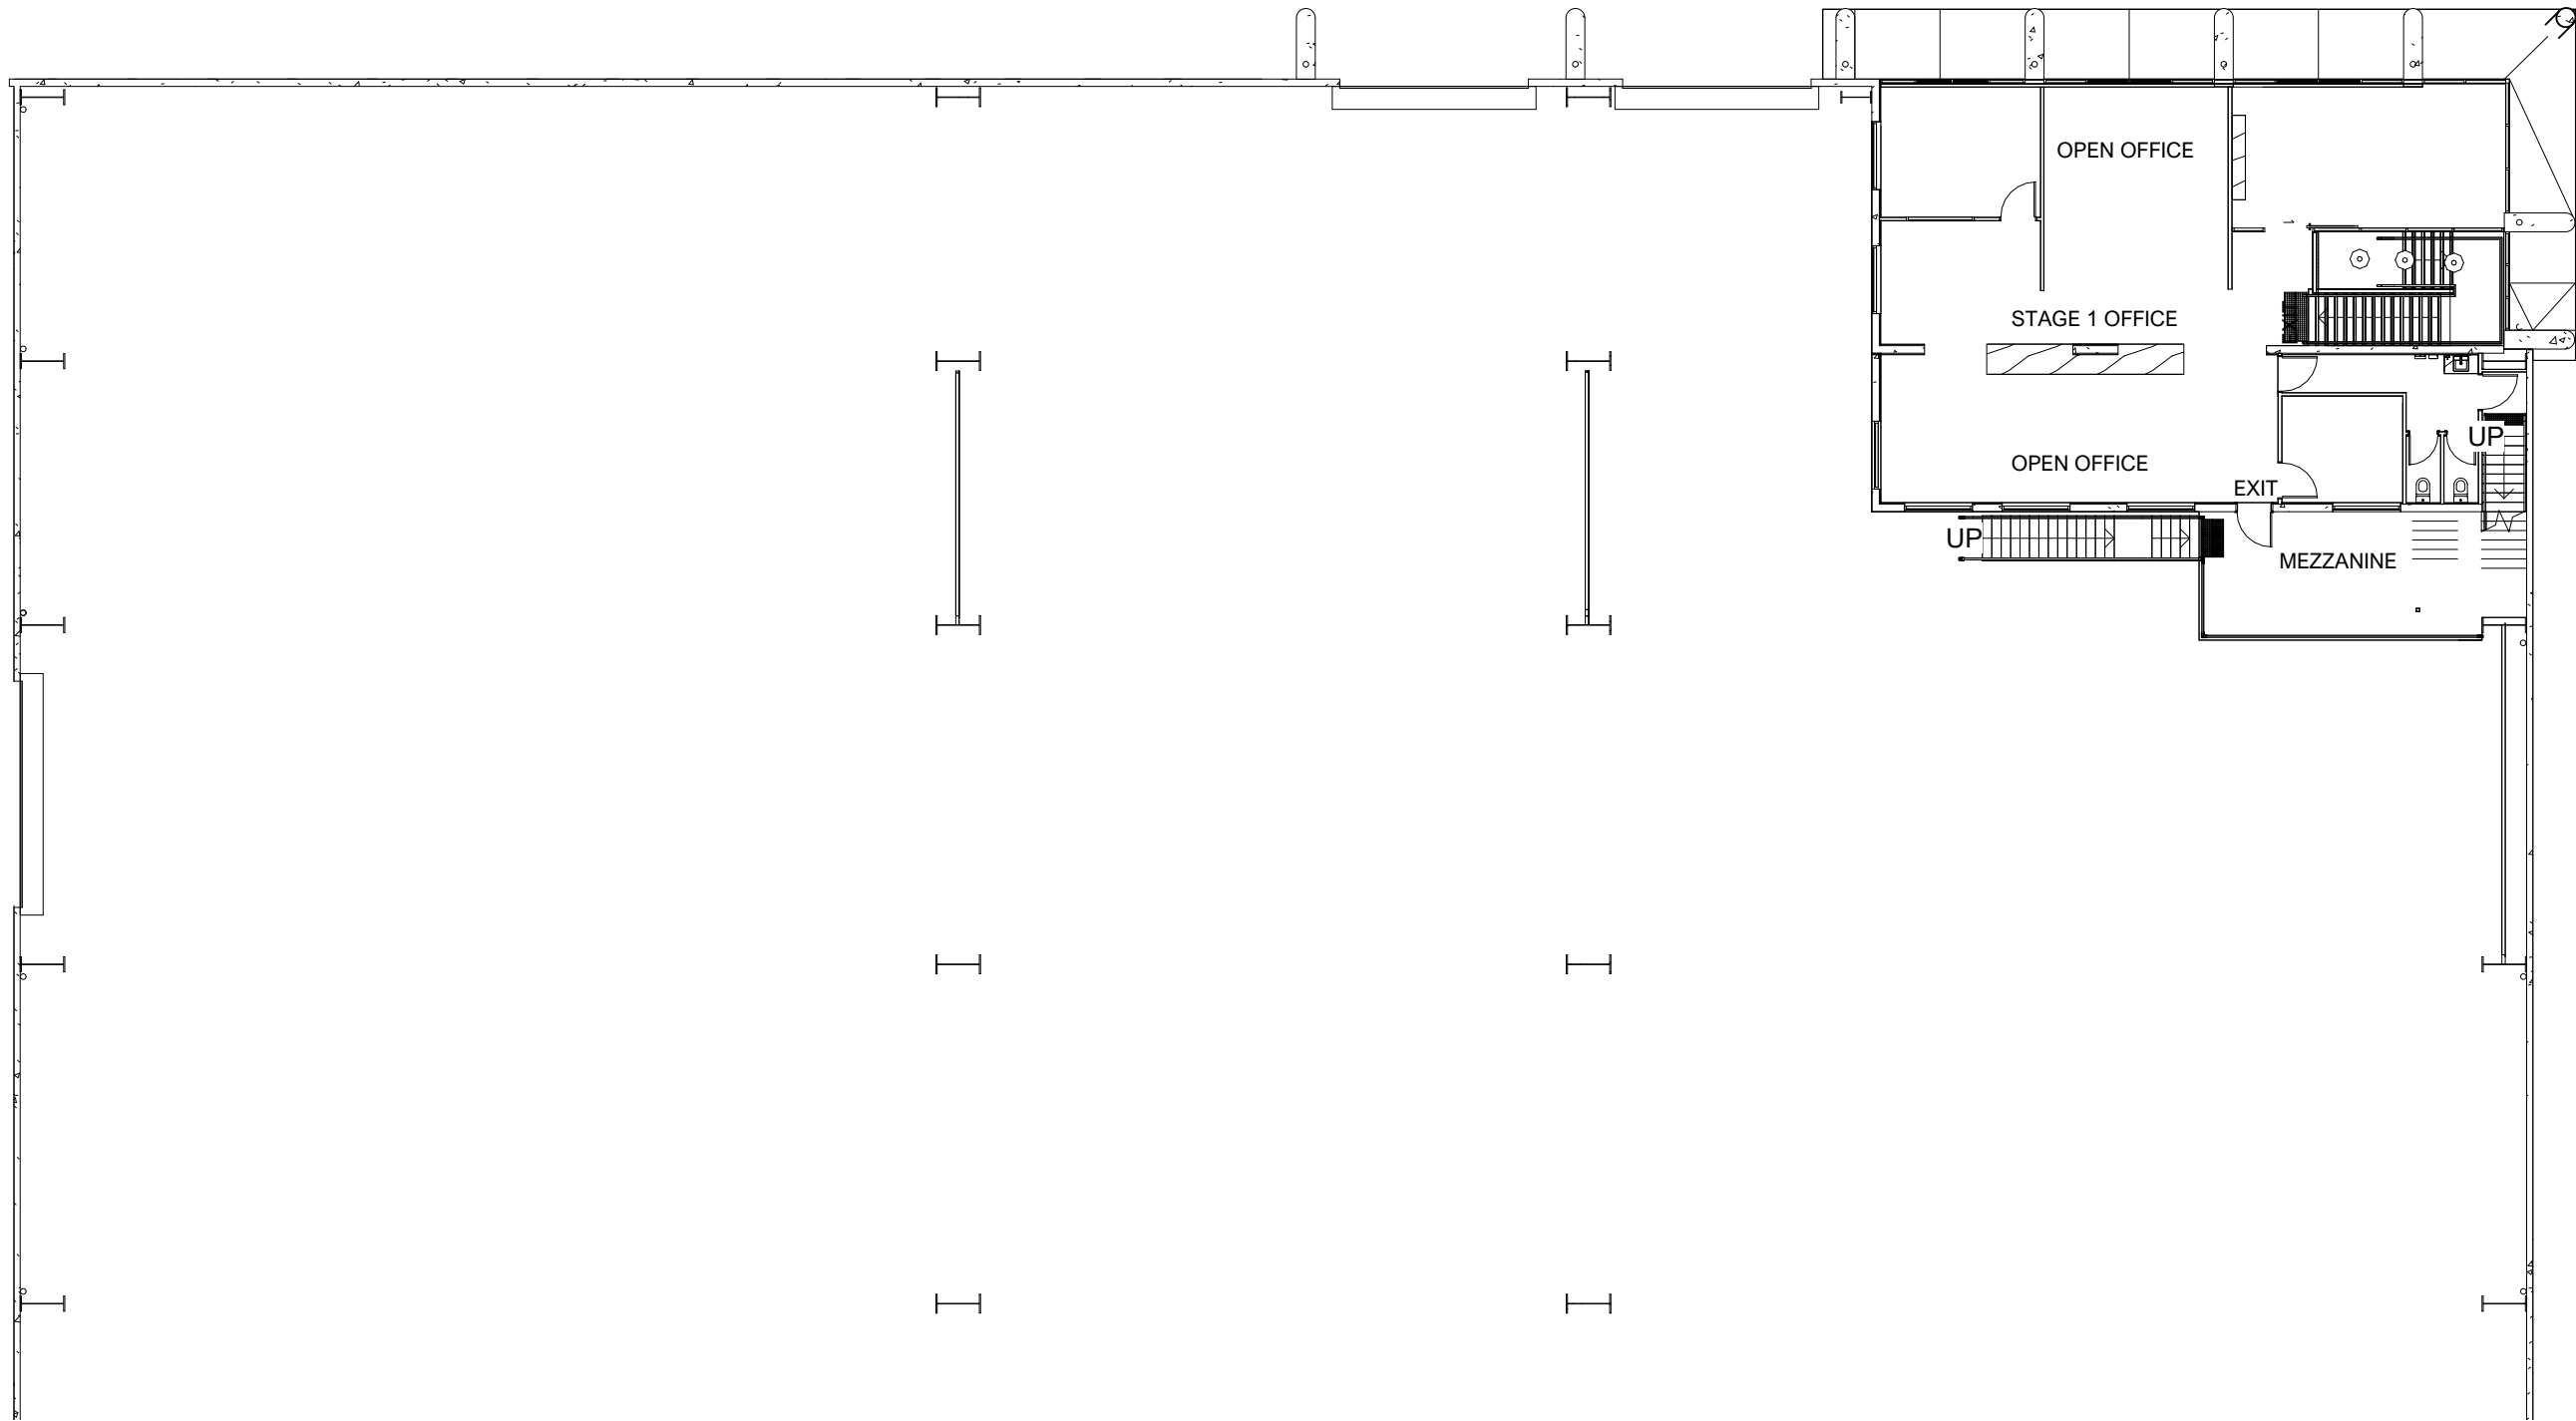

GREEN LION
DESIGN

0405 196 652
91 Herries Street
East Toowoomba
admin@greenlion.design

This drawing may only be issued for approvals or construction if signed by approved checker. All dimensions to be used over scaled dimensions, contractor to confirm dimensions on site prior to commencement of work.

© Green Lion Design
(Zorak Pty Ltd ABN 77 121 709 000)
QBCC License Number 15139591

Document and Designs are not to be used for costing, approvals or construction, nor distributed or reproduced in whole or part without written consent.

No.	Description
A	SITE UPDATE
B	DA MINOR CHANGE

Date
19/11/24
04/09/26


**PROPOSED
INDUSTRIAL
FACILITY**
NOVUS PRECAST

14 FOUNDATION ST
WELLCAMP
LOT 7 on SP321961
TOOWOOMBA REGIONAL COUNCIL
Site Details

**UPPER FLOOR PLAN -
STAGE 1**


Status	CONSTRUCTION
--------	--------------

Date	04/09/26
Checked	Drawn LCH
Project No.	2308.DA15 B Issue
Scale	1 : 200@ A3

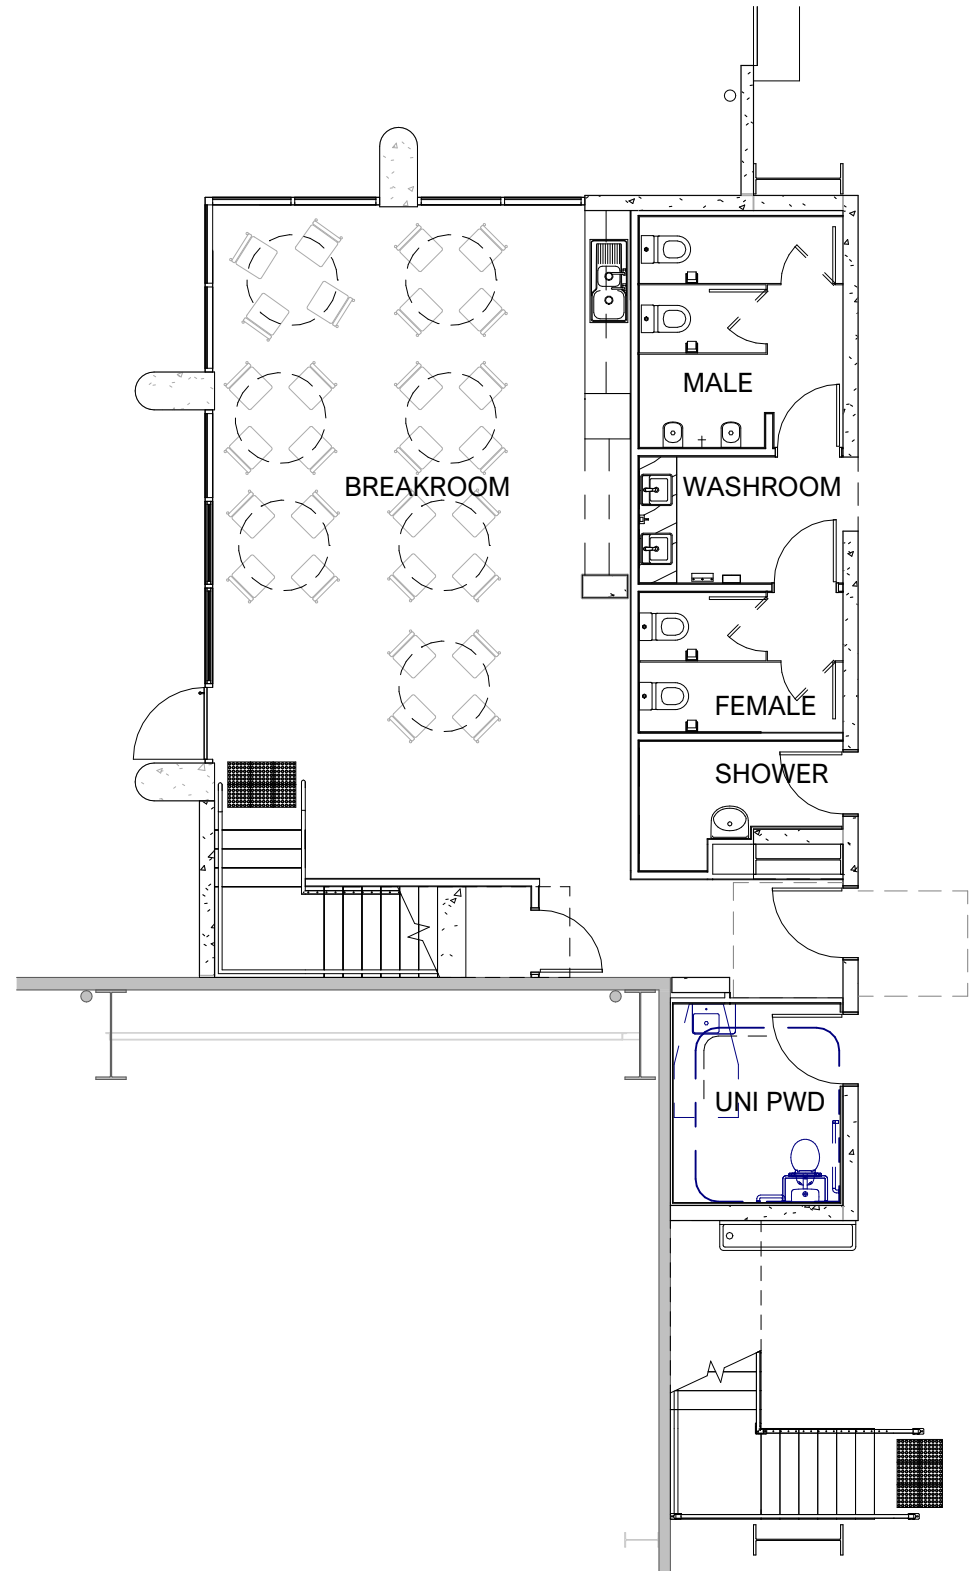

OP OFFICE GF

1 : 100

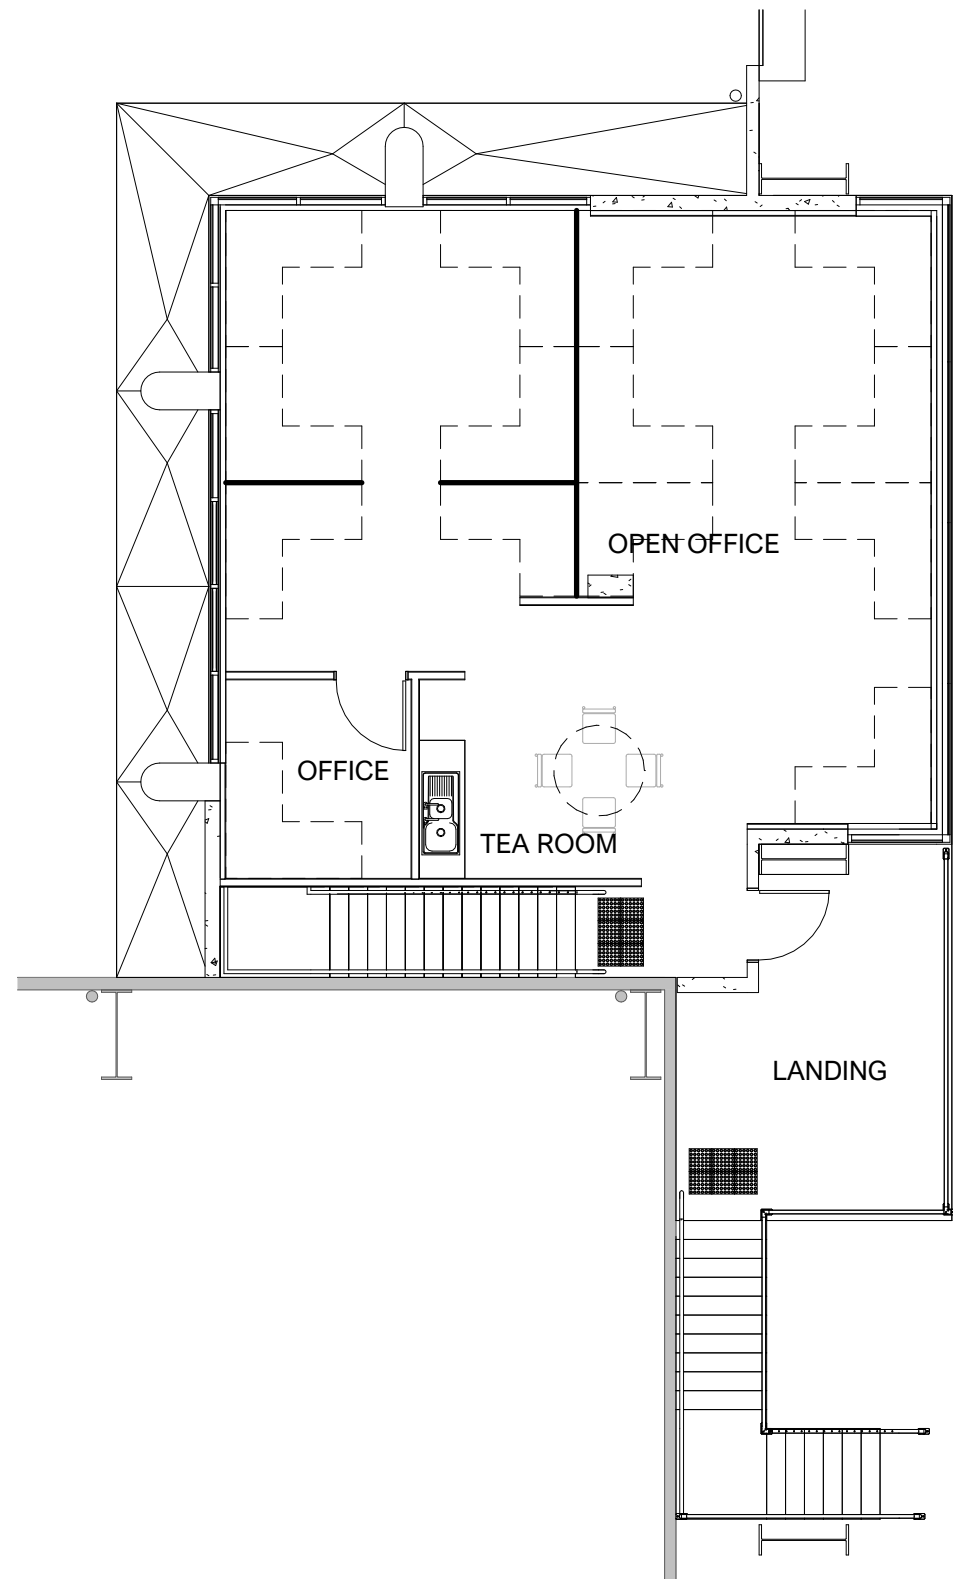

OPS OFFICE UF

1 : 100

GREEN LION
DESIGN

0405 196 652
91 Herries Street
East Toowoomba
admin@greenlion.design

This drawing may only be issued for approvals or construction if signed by approved checker. All dimensions to be used over scaled dimensions, contractor to confirm dimensions on site prior to commencement of work.

© Green Lion Design
(Zorak Pty Ltd ABN 77 121 709 000)
QBCC License Number 15139591

Document and Designs are not to be used for costing, approvals or construction, nor distributed or reproduced in whole or part without written consent.

No. Description
A DA MINOR CHANGE

Date
04/09/26

**PROPOSED
INDUSTRIAL
FACILITY**
NOVUS PRECAST

14 FOUNDATION ST
WELLCAMP
LOT 7 on SP321961
TOOWOOMBA REGIONAL COUNCIL
Site Details


OPS OFFICE PLANS

Status CONSTRUCTION

Date 04/09/26
Checked Drawn LCH


Project No. 2308.DA16 A
Issue

Scale 1 : 100@ A3

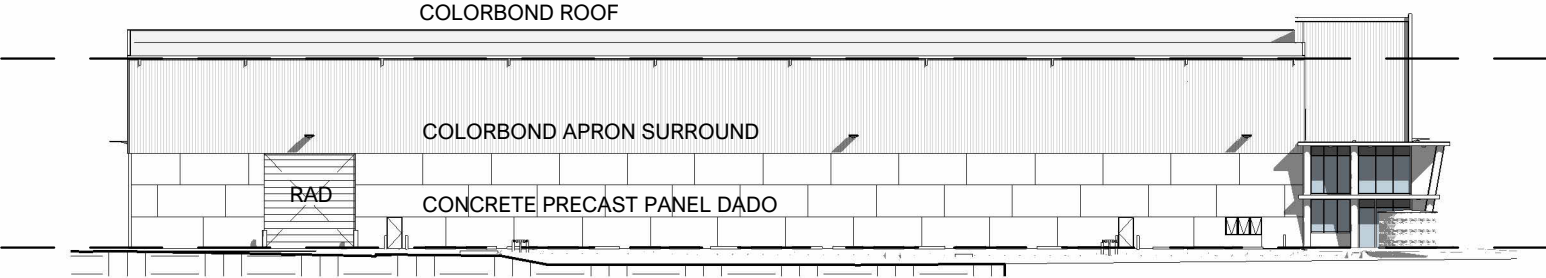


NORTH ELEVATION - STAGE 1

1 : 500

 



NORTH ELEVATION - STAGE 2

1 : 500

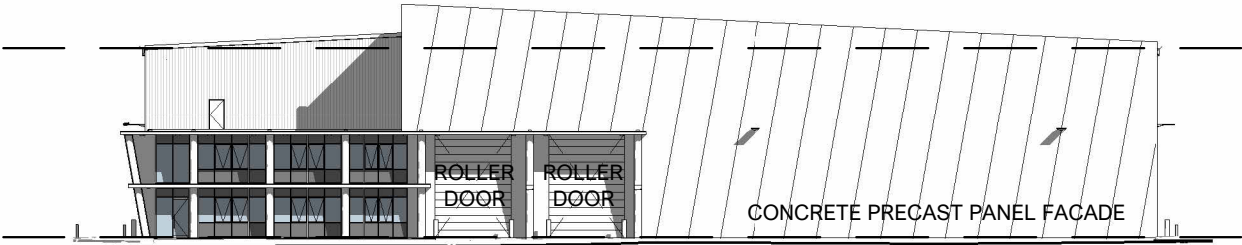

WEST ELEVATION - STAGE 1


1 : 500

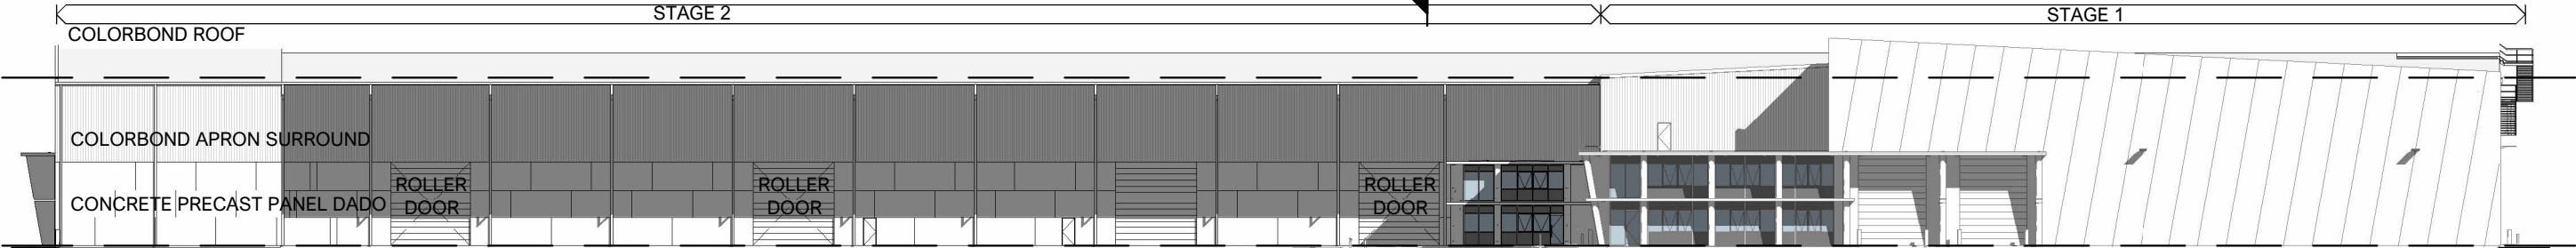 

WEST ELEVATION - STAGE 2


1 : 500

GREEN LION DESIGN 0405 196 652 91 Herries Street East Toowoomba admin@greenlion.design	This drawing may only be issued for approvals or construction if signed by approved checker. All dimensions to be used over scaled dimensions, contractor to confirm dimensions on site prior to commencement of work.			PROPOSED INDUSTRIAL FACILITY NOVUS PRECAST	14 FOUNDATION ST WELLCAMP LOT 7 on SP321961 TOOWOOMBA REGIONAL COUNCIL Site Details	ELEVATIONS - FRONTAGES CONSTRUCTION	Date04/09/26
	© Green Lion Design (Zorak Pty Ltd ABN 77 121 709 000) QBCC License Number 15139591						CheckedDrawnLCH
	Document and Designs are not to be used for costing, approvals or construction, nor distributed or reproduced in whole or part without written consent.						Project No.2308.DA21 M Issue
							Scale1 : 500@ A3
No.	Description	Date					
F	ADDITIONAL INFORMATION	09/11/23					
G	DESIGN UPDATE	08/02/24					
H	DESIGN / STAGING UPDATE	22/02/24					
J	DESIGN UPDATE	07/05/24					
K	UPDATED DA PLANS	18/09/24					
L	SITE UPDATE	19/11/24					
M	DA MINOR CHANGE	04/09/26					

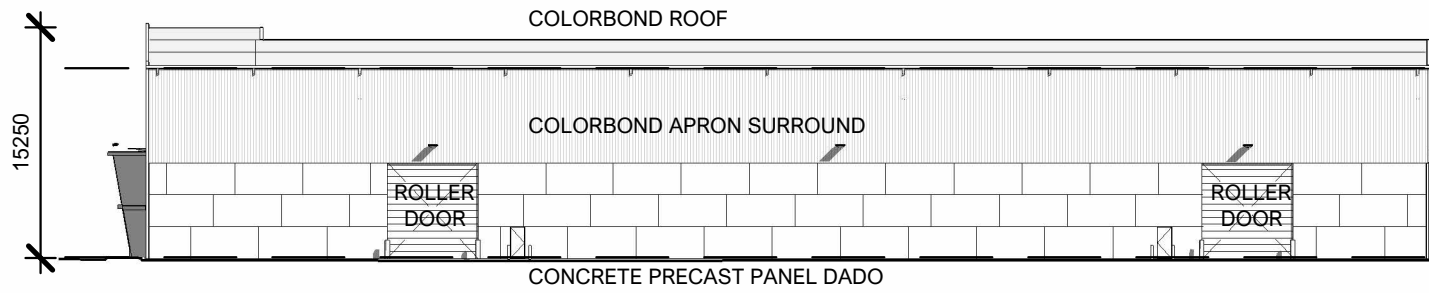


SOUTH ELEVATION - STAGE 1

1 : 500

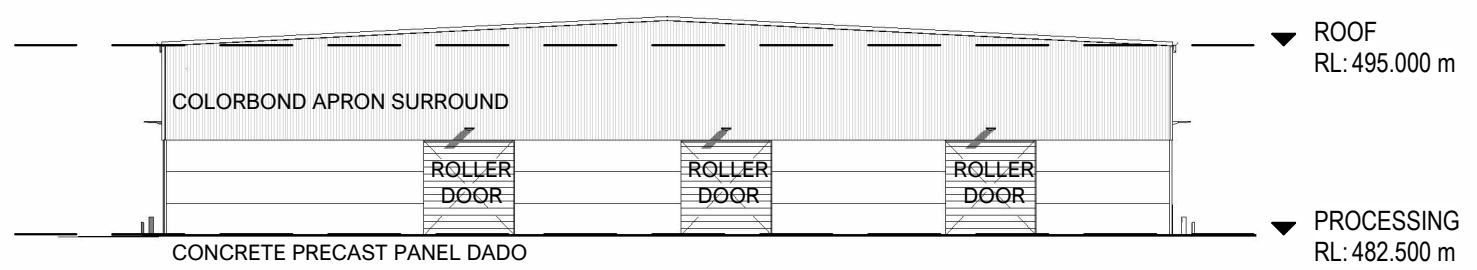


EAST ELEVATION - STAGE 1

1 : 500

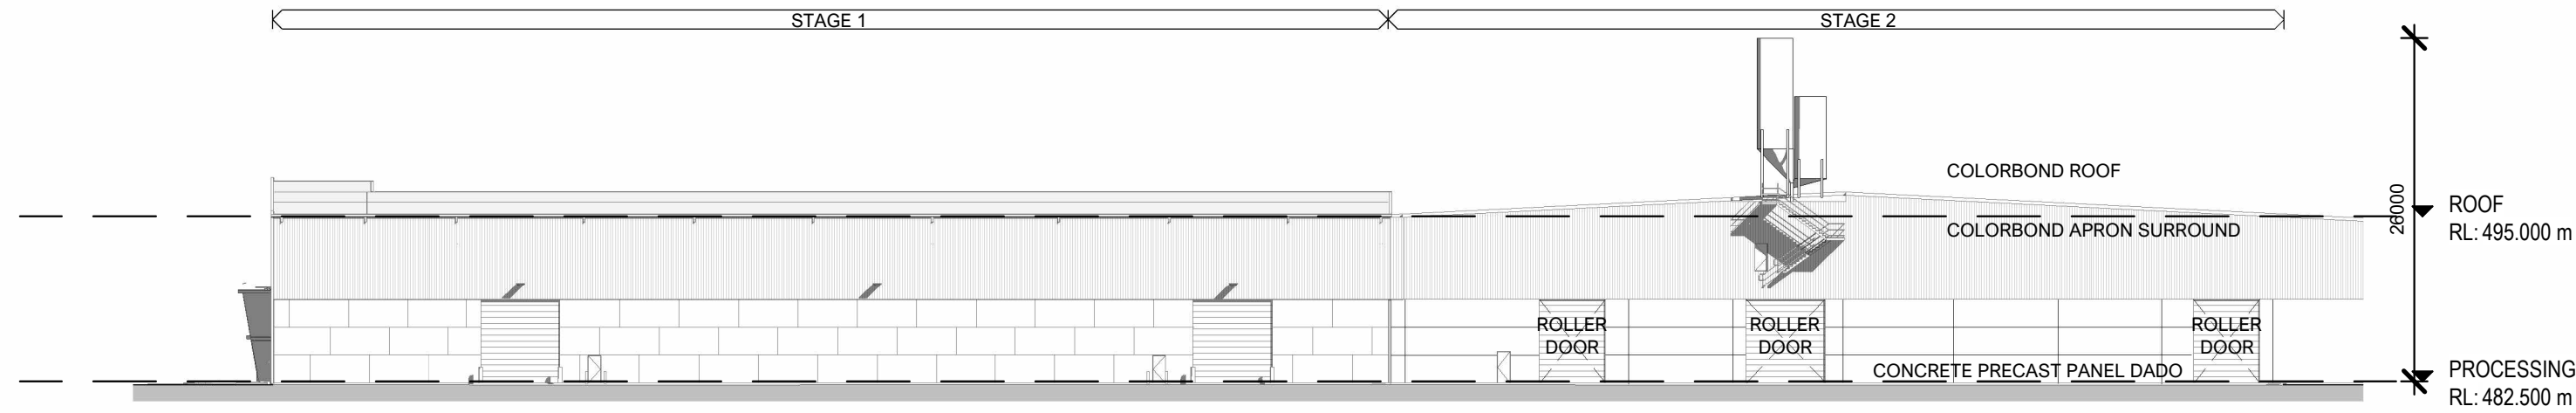

SOUTH ELEVATION - STAGE 2


1 : 500

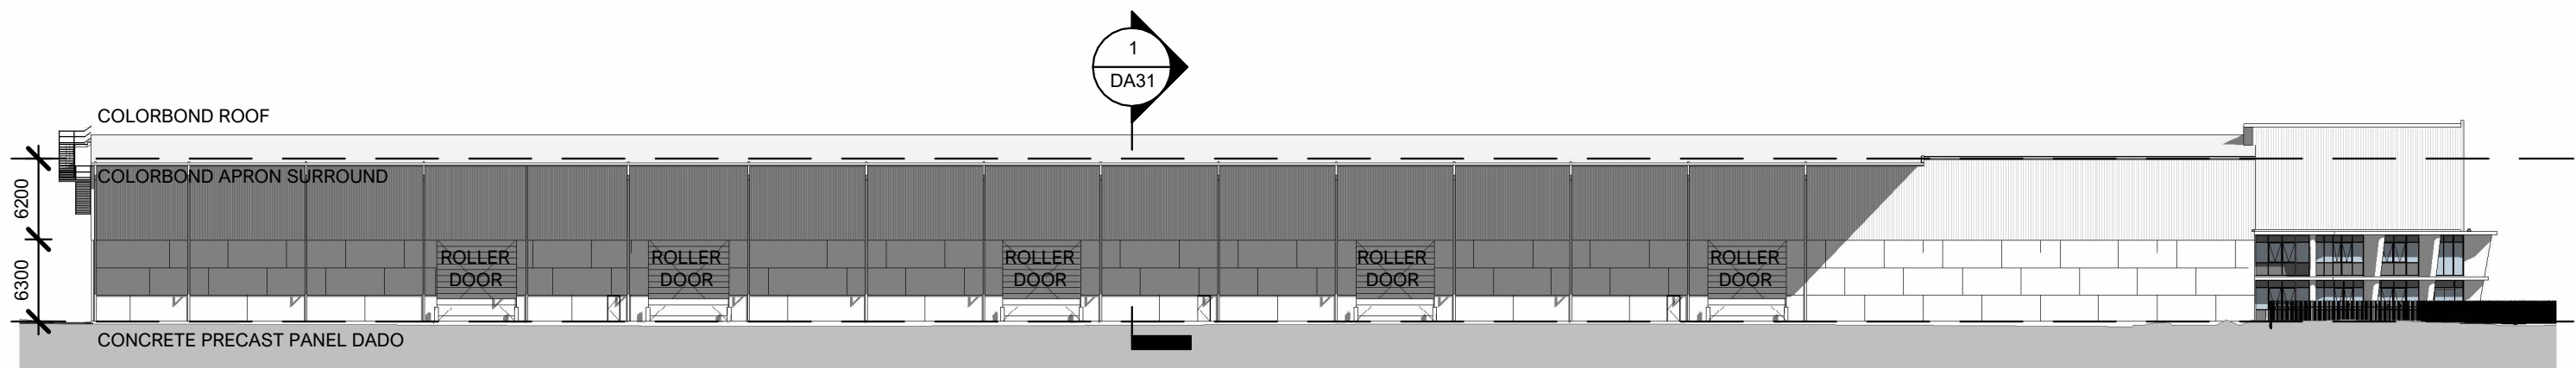

EAST ELEVATION - STAGE 2


1 : 500

GREEN LION DESIGN 0405 196 652 91 Herries Street East Toowoomba admin@greenlion.design	This drawing may only be issued for approvals or construction if signed by approved checker. All dimensions to be used over scaled dimensions, contractor to confirm dimensions on site prior to commencement of work. © Green Lion Design (Zorak Pty Ltd ABN 77 121 709 000) QBCC License Number 15139591 Document and Designs are not to be used for costing, approvals or construction, nor distributed or reproduced in whole or part without written consent.	<table><tr><th>No.</th><th>Description</th><th>Date</th></tr><tr><td>F</td><td>ADDITIONAL INFORMATION</td><td>09/11/23</td></tr><tr><td>G</td><td>DESIGN UPDATE</td><td>08/02/24</td></tr><tr><td>H</td><td>DESIGN / STAGING UPDATE</td><td>22/02/24</td></tr><tr><td>J</td><td>DESIGN UPDATE</td><td>07/05/24</td></tr><tr><td>K</td><td>UPDATED DA PLANS</td><td>18/09/24</td></tr><tr><td>L</td><td>SITE UPDATE</td><td>19/11/24</td></tr><tr><td>M</td><td>DA MINOR CHANGE</td><td>04/09/26</td></tr></table>	No.	Description	Date	F	ADDITIONAL INFORMATION	09/11/23	G	DESIGN UPDATE	08/02/24	H	DESIGN / STAGING UPDATE	22/02/24	J	DESIGN UPDATE	07/05/24	K	UPDATED DA PLANS	18/09/24	L	SITE UPDATE	19/11/24	M	DA MINOR CHANGE	04/09/26	PROPOSED INDUSTRIAL FACILITY NOVUS PRECAST	14 FOUNDATION ST WELLCAMP LOT 7 on SP321961 TOOWOOMBA REGIONAL COUNCIL Site Details	ELEVATIONS CONSTRUCTION Status	<table><tr><td>Date</td><td colspan="2">04/09/26</td></tr><tr><td>Checked</td><td>Drawn</td><td>LCH</td></tr><tr><td>Project No.</td><td>2308.DA22</td><td>M Issue</td></tr><tr><td>Scale</td><td colspan="2">1 : 500@ A3</td></tr></table>	Date	04/09/26		Checked	Drawn	LCH	Project No.	2308.DA22	M Issue	Scale	1 : 500@ A3	
	No.	Description	Date																																							
	F	ADDITIONAL INFORMATION	09/11/23																																							
G	DESIGN UPDATE	08/02/24	
H	DESIGN / STAGING UPDATE	22/02/24	
J	DESIGN UPDATE	07/05/24	
K	UPDATED DA PLANS	18/09/24	
L	SITE UPDATE	19/11/24	
M	DA MINOR CHANGE	04/09/26	
Date	04/09/26	
Checked	Drawn	LCH	
Project No.	2308.DA22	M Issue	
Scale	1 : 500@ A3	

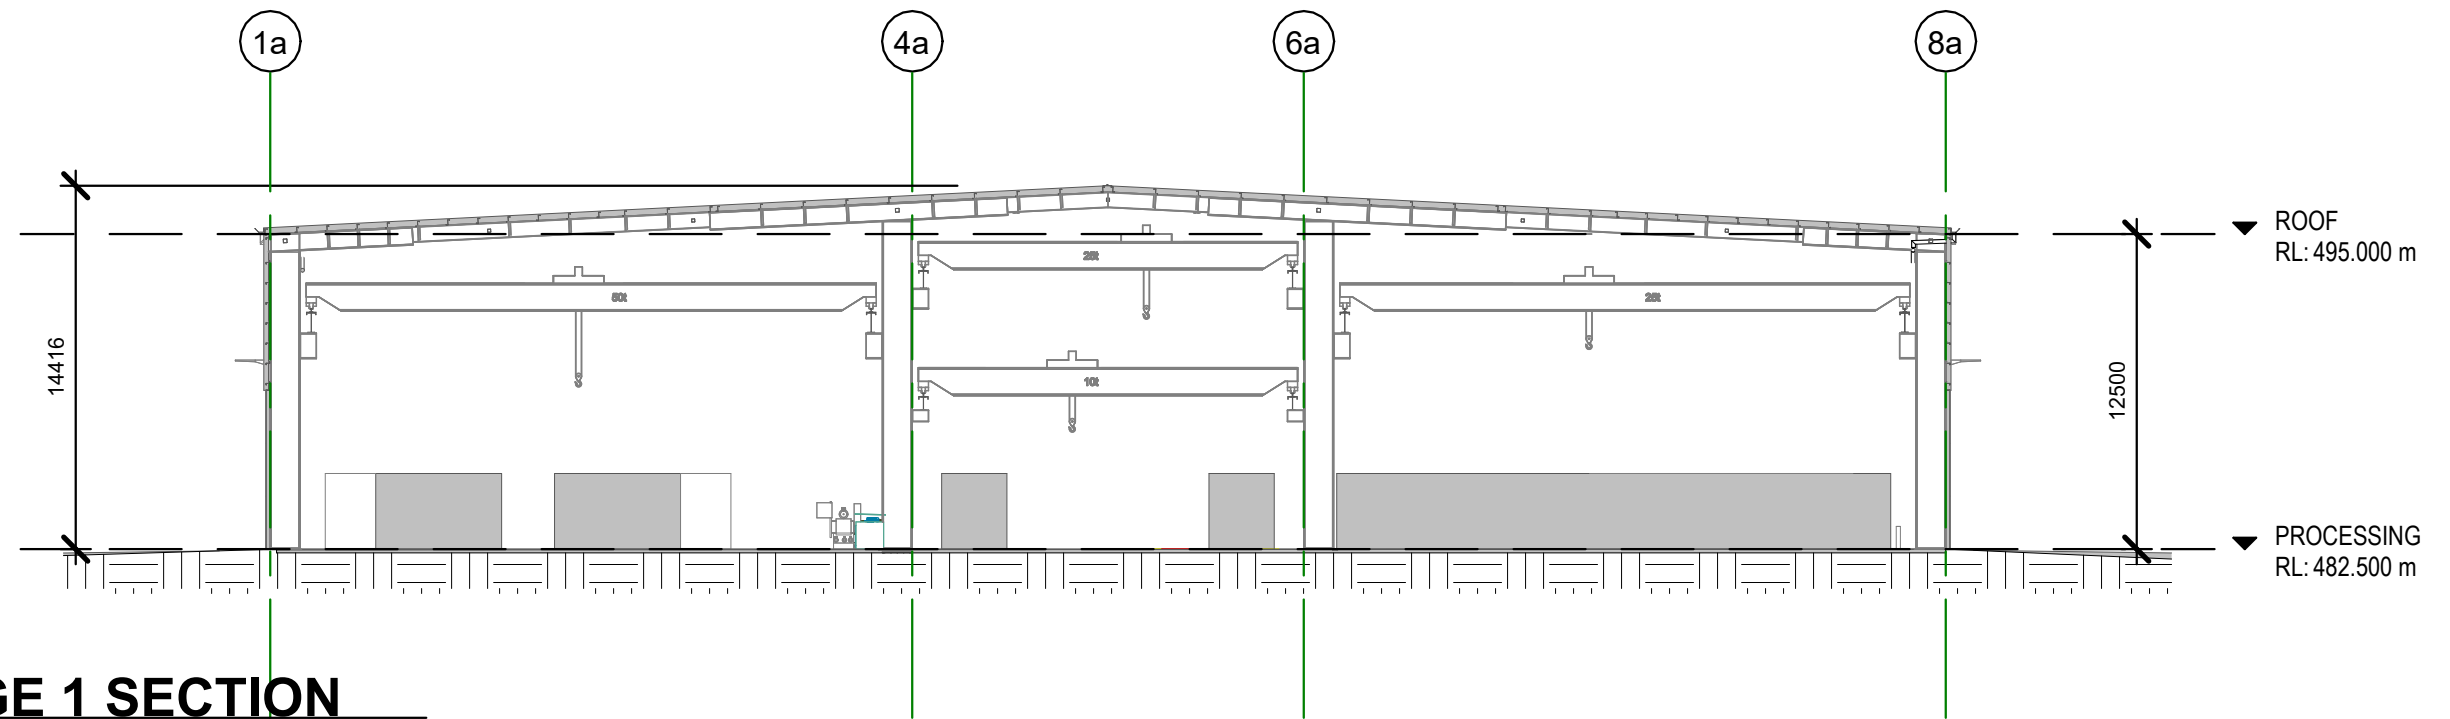

STAGE 1 SECTION

1 : 300

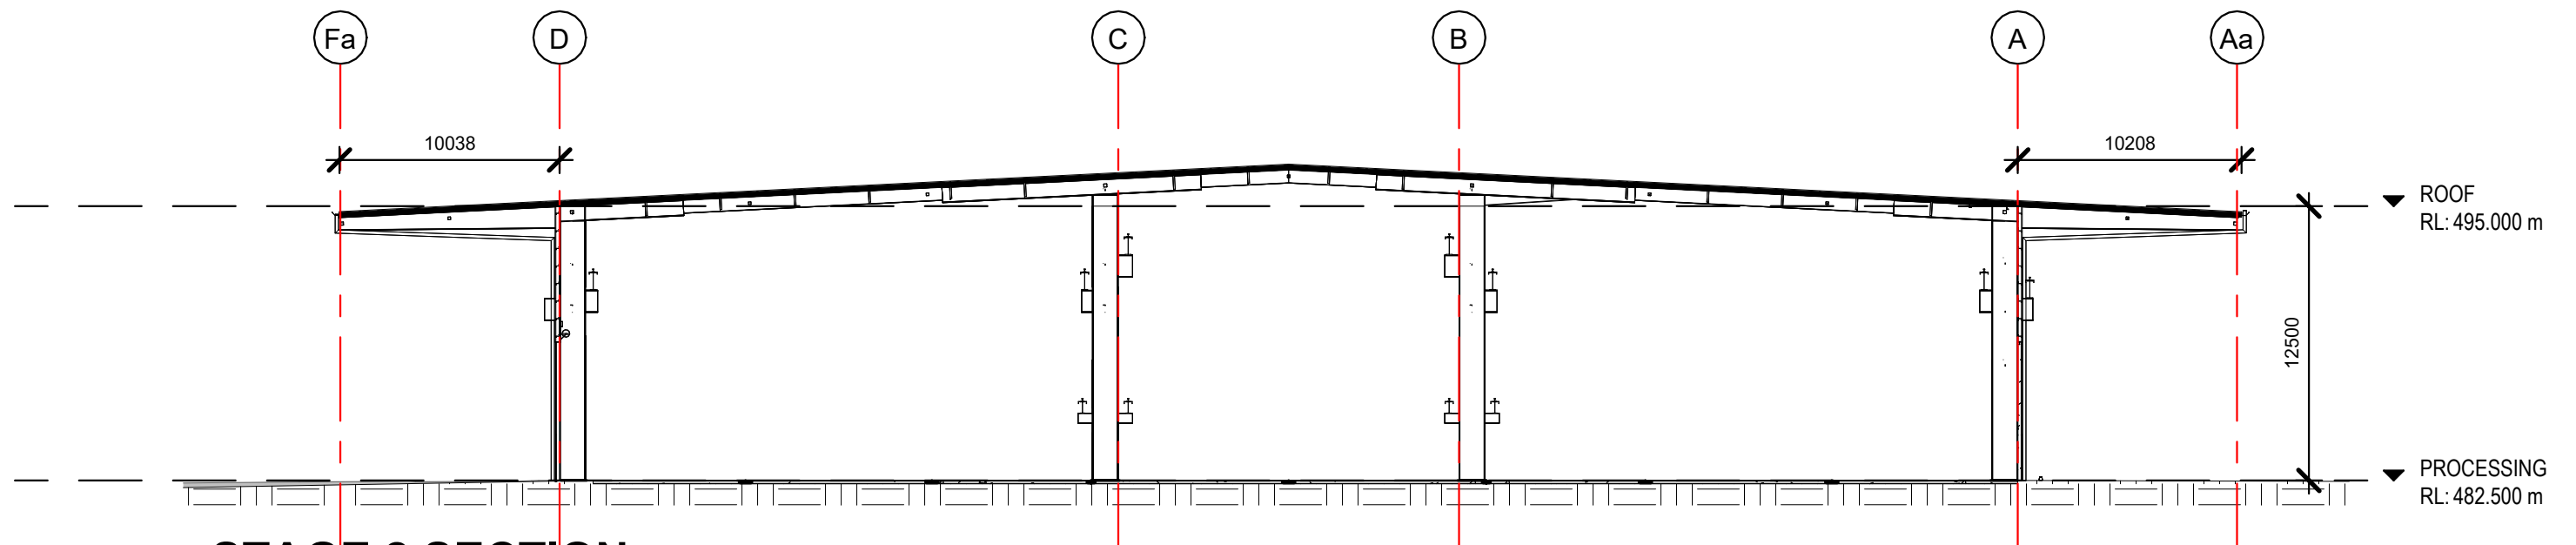

STAGE 2 SECTION

1 : 300

GREEN LION
DESIGN

0405 196 652
91 Herries Street
East Toowoomba
admin@greenlion.design

This drawing may only be issued for approvals or construction if signed by approved checker. All dimensions to be used over scaled dimensions, contractor to confirm dimensions on site prior to commencement of work.

© Green Lion Design
(Zorak Pty Ltd ABN 77 121 709 000)
QBCC License Number 15139591

Document and Designs are not to be used for costing, approvals or construction, nor distributed or reproduced in whole or part without written consent.

No.	Description	Date
B	FOR APPROVAL	12/07/23
C	ADDITIONAL INFORMATION	09/11/23
D	DESIGN UPDATE	08/02/24
E	DESIGN / STAGING UPDATE	22/02/24
F	UPDATED DA PLANS	18/09/24
G	SITE UPDATE	19/11/24
H	DA MINOR CHANGE	04/09/26

PROPOSED
INDUSTRIAL
FACILITY
NOVUS PRECAST

14 FOUNDATION ST
WELLCAMP
LOT 7 on SP321961
TOOWOOMBA REGIONAL COUNCIL
Site Details

SECTIONS

Status CONSTRUCTION

Date	04/09/26
Checked	Drawn LCH
Project No.	2308.DA31 H Issue
Scale	1 : 300@ A3