

RECEIVED

28/09/2026


**TOOWOOMBA
REGIONAL COUNCIL**



APPENDIX B – APPROVED PLANS

MCUI/2014/716/B

COMMERCIAL & INDUSTRIAL ALLOTMENTS

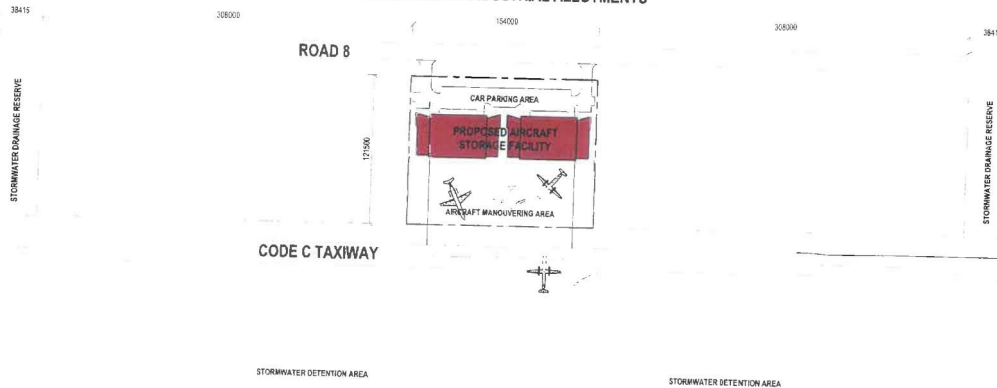

DESIGN CRITERIA / PARAMETERS

STREET ADDRESS ROAD 8, WELL CAMP BUSINESS PARK
 REAL PROPERTY DESCRIPTION TOOWOOMBAA
 SITE AREA 18711m²
 LOCAL AUTHORITY TOOWOOMBAA CITY COUNCIL
 LOCAL PLANNING INSTRUMENT #2
 ZONING INDUSTRIAL
 CONSTRAINTS #1

PROPOSED DEVELOPMENT

STAGE 1 3,840m²
 PROPOSED HANGAR 1 - STORAGE HANGAR 1,355m²
 PROPOSED HANGAR 1 - OFFICES - GATE A 255m²
 STAGE 2 255m²
 PROPOSED HANGAR 1 - OFFICES - GATE B 255m²
 STAGE 3 1,655m²
 PROPOSED HANGAR 2 - STORAGE HANGAR 1,306m²
 PROPOSED HANGAR 2 - OFFICES - GATE A 255m²
 STAGE 4 255m²
 PROPOSED HANGAR 2 - OFFICES - GATE B 255m²

TRANSPORT & VEHICULAR PARKING REQUIREMENTS

PARKING - REQUIREMENTS
 TYPICAL PARKING SPACE 3000 x 5400
 RATE 1:100m²
 NO. SPACES 20 SPACES
 STAGE 1 0 SPACES
 STAGE 2 0 SPACES
 STAGE 3 19 SPACES
 STAGE 4 0 SPACES

DISABLED PARKING - REQUIREMENTS

REQUIRED RATE 1:50 SPACES
 REQUIRED NO. SPACES 1 SPACES(S)

SERVICES VEHICLE - REQUIREMENTS

OPTIONAL SERVICE VEHICLE ARTICULATED VEHICLE

PARKING - PROVIDED
 TYPICAL PARKING SPACE 3000 x 5400
 RATE 1:50m²
 NO. SPACES 22 SPACES
 STAGE 1 0 SPACES
 STAGE 2 0 SPACES
 STAGE 3 46 SPACES
 STAGE 4 0 SPACES

DISABLED PARKING - PROVIDED

NO. SPACES 4 SPACES(S)

NOTE CRITERIA
 FINAL FLOOR LEVELS TO BE DETERMINED RELATIVE TO
 AND APPROXIMATE MAXIMUM GRADE AND CROSSFALL CURVE DATA

TOOWOOMBAA REGIONAL COUNCIL
 Approved Plan referred to in Council's Decision Notice / Compliance Permit /
 Compliance Certificate
 dated 11.09.14
 This plan is subject to conditions of approval
 (Councils Ref. 11/2014/716)
 Per [Signature]
 Assessment Manager

1 LOCALITY PLAN DA-104 1:2000



2 ARCHITECTURAL ILLUSTRATION

Development Consultants:

i3 consulting pty Ltd
 innovation, ingenuity, inspiration
 1/2, 39 Sharnoo Rd PO Box 878
 Toowoomba, Qld 4300 Toowoomba, Qld 4300
 www.i3consulting.com.au mail@i3consulting.com.au
 ABN 89 106 575 156 ACN 106 675 156
 p 07 3870 8898

Client



Project

WAGNERS HANGAR #1

for

WAGNERS

Title

LOCALITY PLAN

Status

PRELIMINARY

Drawn Date Chkd Date

Mar Duncalle 31.01.2014

Design Date Apprd Date

Mar Duncalle


Scale 1:2000

Project No. 13-148

DA-101

Rev. A

These drawings remain the property of i3 consulting pty. Ltd. and must not be
 copied in any form without the written permission of the owners of the copyright.

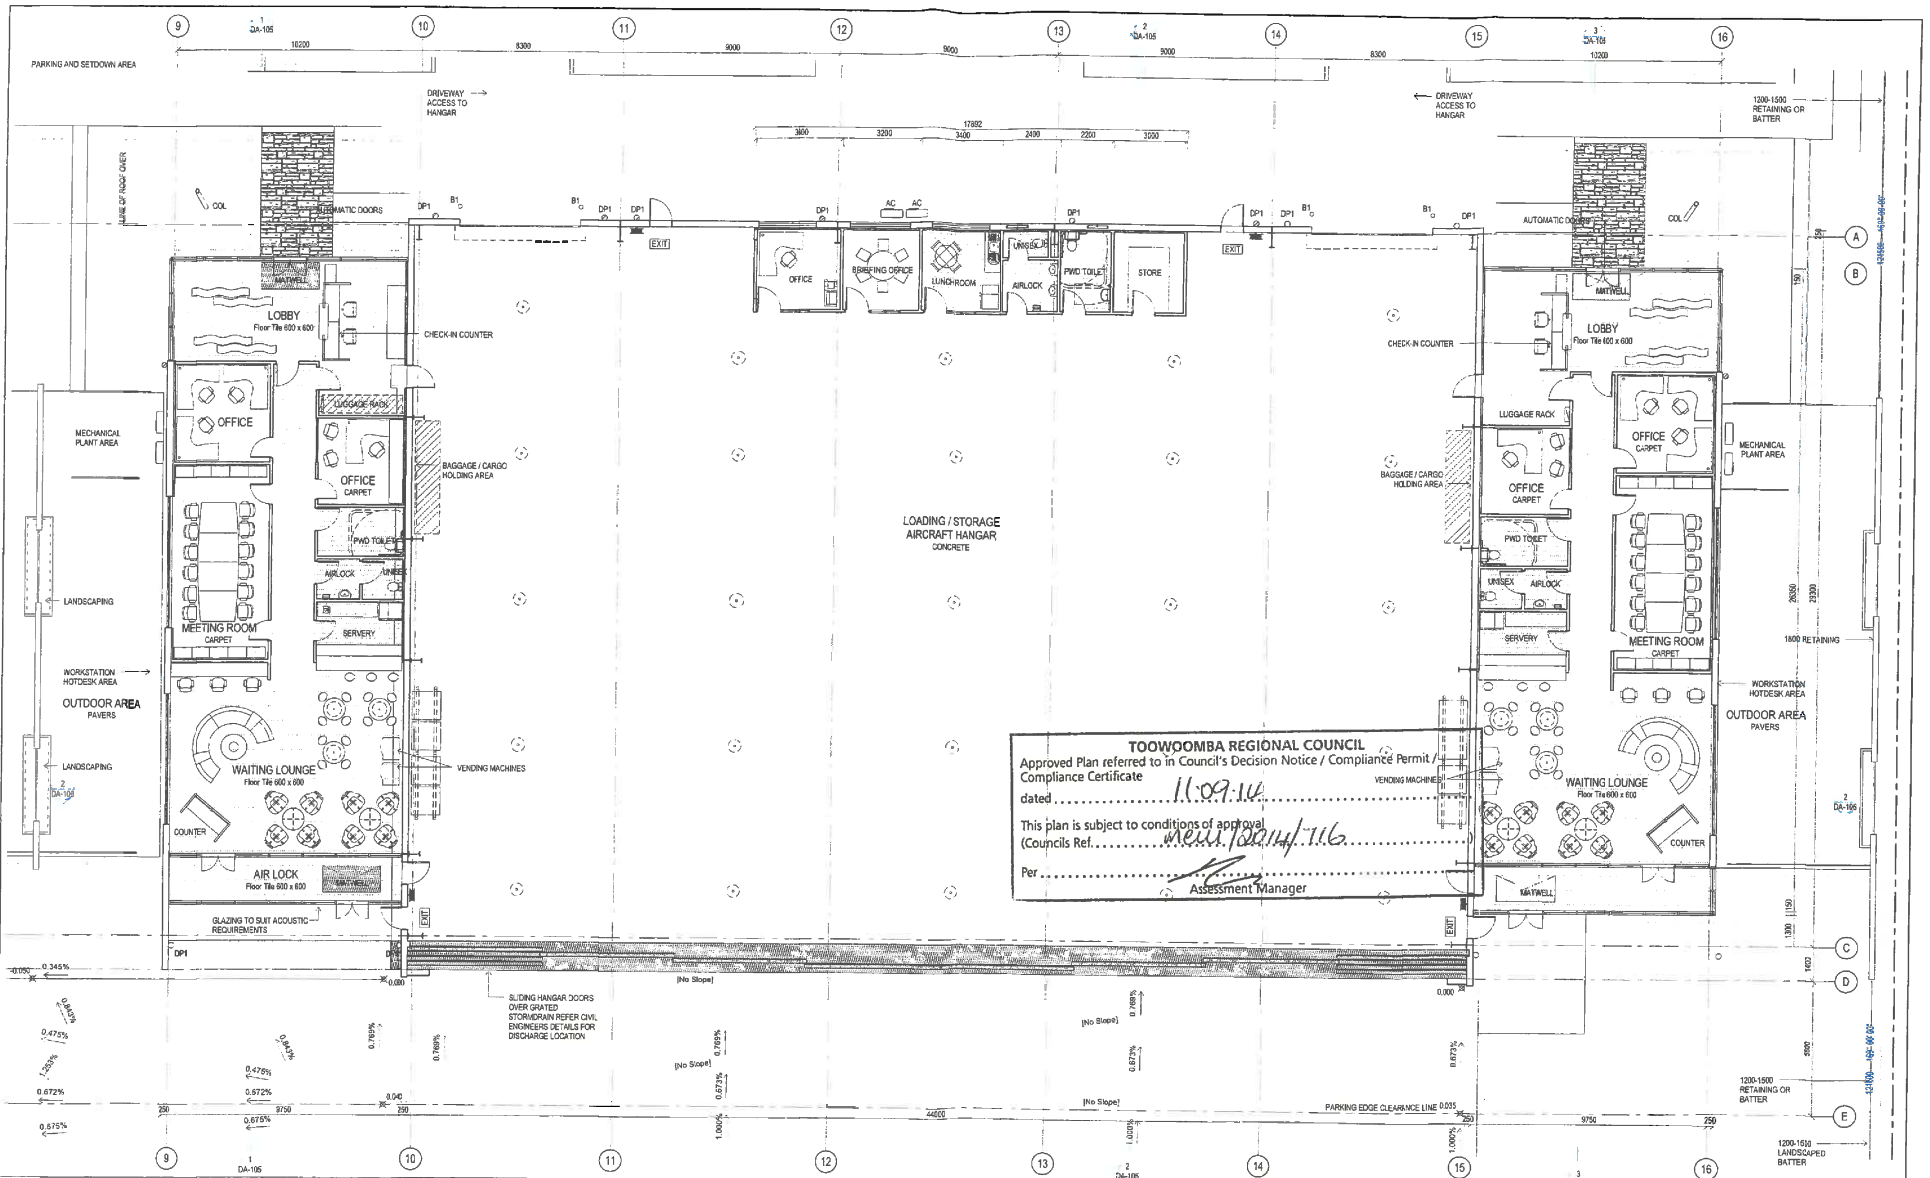

REV	DESCRIPTION	DATE	BY
A	DEVELOPMENT APPLICATION	05.10.14	MJD
B	PRELIMINARY CLIENT ISSUE	10.11.14	MJD

Development Consultants:

i3 consulting pty ltd
 innovation, ingenuity, inspiration
 LV2, 39 Sherwood Rd PO Box 678
 Toowoomba, Qld 4006
 www.i3consulting.com.au mail@i3consulting.com.au
 ABN 89 106 675 156 ACN 106 675 156
 p 07 3870 8888




WAGNERS HANGAR #1

for WAGNERS

GROUND FLOOR PLAN

Status			
PRELIMINARY			
Drawn	Date	Chkd	Date
MJD	31.01.2014		
Design	Date	Apprd	Date
MJD			
Scale	A1	Ceef	Date
1:100			
Project No	13-148	DA-103	Rev. A


These drawings remain the property of i3 consulting pty. ltd. and must not be copied in any form without the written permission of the owners of the copyright.

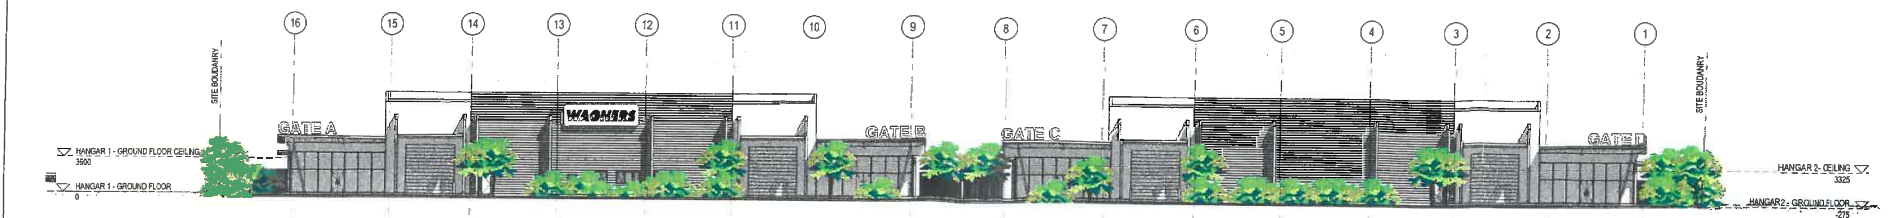


1 FRONT ELEVATION - ROAD FRONTAGE
P00 1:250



2 REAR ELEVATION - AIRPORT FRONTAGE
P00 1:250

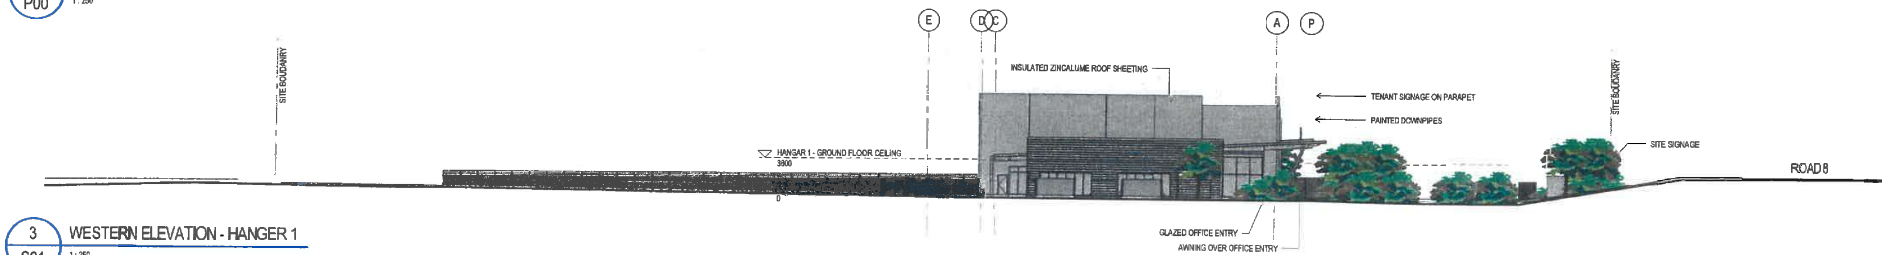

3 WESTERN ELEVATION - HANGER 1
S01 1:250

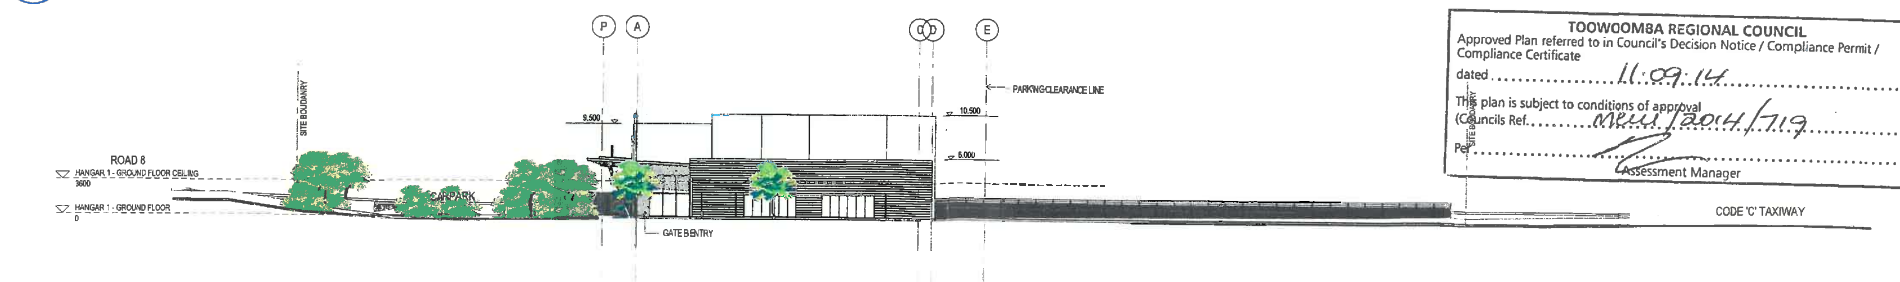

4 EASTERN ELEVATION
P00 1:250

TOOWOOMBA REGIONAL COUNCIL
Approved Plan referred to in Council's Decision Notice / Compliance Permit /
Compliance Certificate
dated 11.09.14
This plan is subject to conditions of approval
(Councils Ref. 10041/2014/71.9)
Per [Signature]
Assessment Manager

REV	DESCRIPTION	DATE	BY
A	DEVELOPMENT APPLICATION	05.02.14	MJD
B	PRELIMINARY CLIENT ISSUE	12.01.14	MJD


Development Consultants:

i3 consulting pty ltd
innovation, ingenuity, inspiration
LV2, 39 Sherwood Rd PO Box 878
Toowoomba, Qld 4006 Toowoomba, Qld 4006
www.i3consult.com.au mel@i3consult.com.au
ABN 89 106 675 156 ACN 106 675 156
p 07 3870 8888



Client	Project	Status
	WAGNERS HANGAR #1	PRELIMINARY
for WAGNERS		
Title	ELEVATIONS	
Project No.	13-148	DA-104
Rev.	A	

These drawings remain the property of i3 consulting pty. ltd. and must not be copied in any form without the written permission of the owners of the copyright.

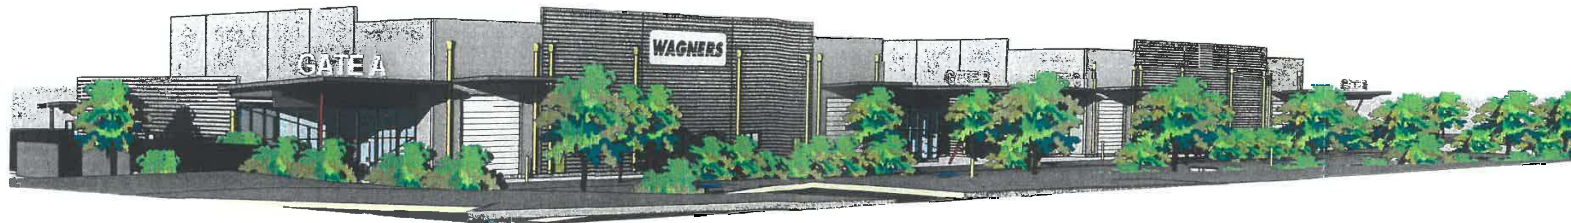

1 ARCHITECTURAL PERSPECTIVE 01



2 ARCHITECTURAL PERSPECTIVE 02



3 ARCHITECTURAL PERSPECTIVE 3

TOOWOOMBA REGIONAL COUNCIL
Approved Plan referred to in Council's Decision Notice / Compliance Permit /
Compliance Certificate
dated 11.09.14
This plan is subject to conditions of approval
(Councils Ref. meu/2014/716)
Per [Signature]

REV	DESCRIPTION	DATE	BY
A	DEVELOPMENT APPLICATION	05.02.14	MJD
B	PRELIMINARY CLIENT ISSUE	10.01.14	MJD

Development Consultants:

i³ consulting pty ltd
Innovation, ingenuity, inspiration
LV2, 39 Shanwood Rd PO Box 878
Toowoong, Qld 4366 Toowoong, Qld 4366
www.i3consult.com.au mail@i3consult.com.au
ABN 89 105 975 156 ACN 106 875 156
p 07 3870 8888

Client:



Project:

WAGNERS HANGAR #1

for
WAGNERS



Title
ARCHITECTURAL ILLUSTRATIONS

Drawn	Date	Check	Date
MJD	31.01.2014		
Design	Date	Appr'd	Date
Marc Duncanson			
Scale	As	Card	Scale
1:100			
Project No.	13-148	Draw. No.	DA-107
			A

E: These drawings remain the property of i³ consulting pty. ltd. and must not be copied in any format without the written permission of the owners of the copyright.

NOTE

General notes to be read in conjunction with the plan and any other documents referred to in the plan. The plan is a representation of the land and does not constitute a guarantee of the accuracy of the information contained therein. 

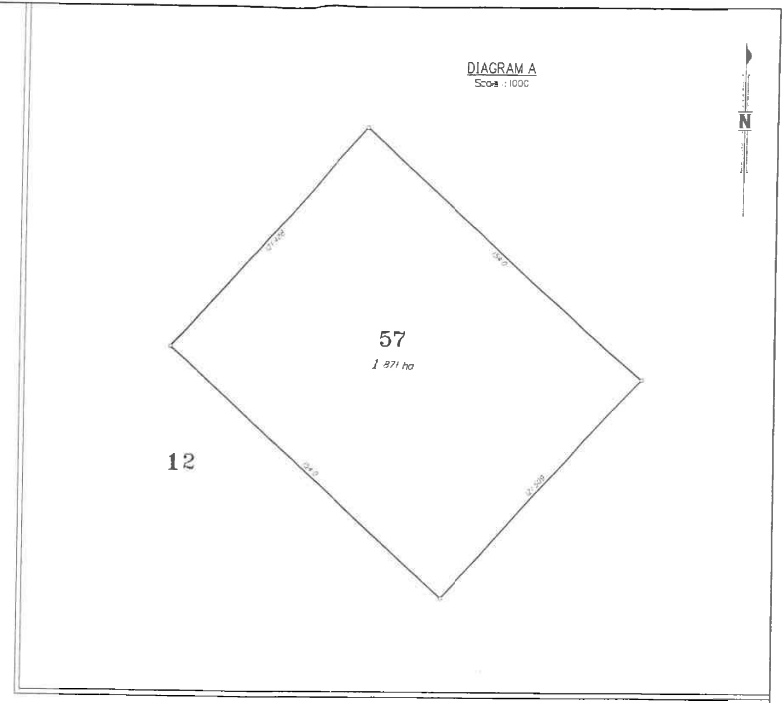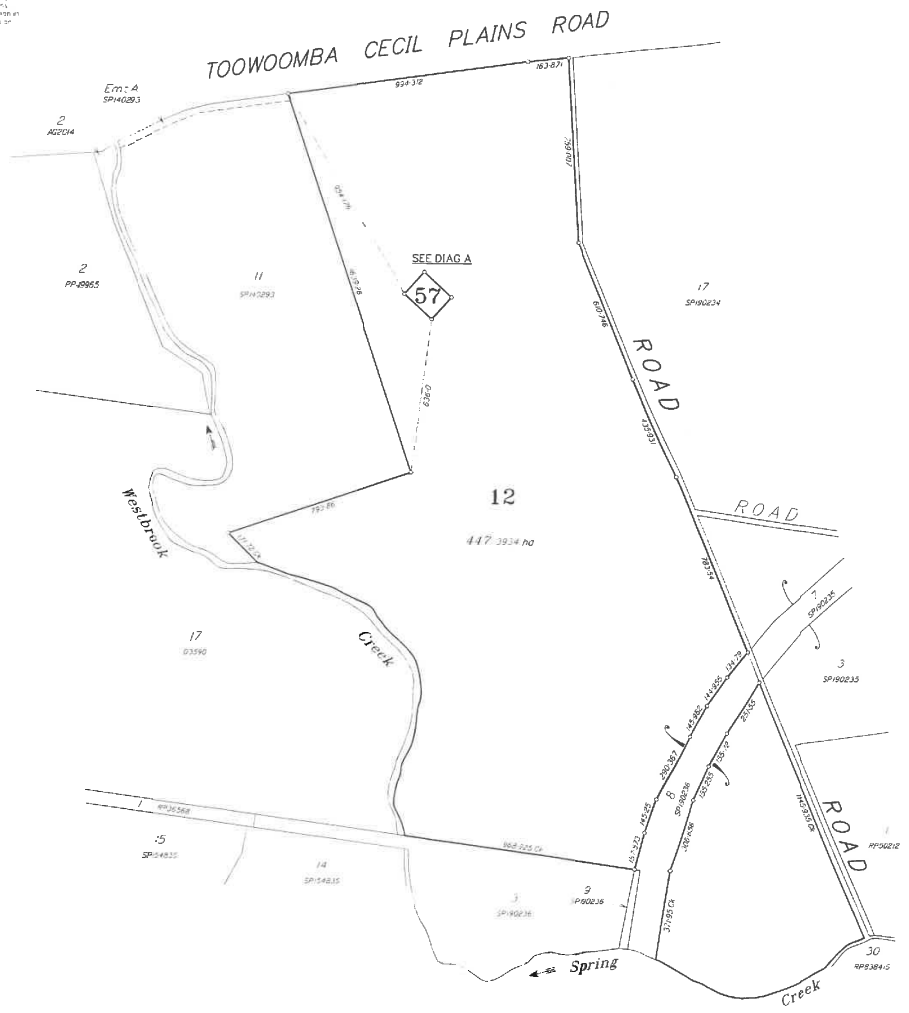

AMENDED PLAN REQUIRED TO BE SUBMITTED FOR APPROVAL

Refer to Condition (s) (7)

of Decision Notice/ Compliance Permit / Compliance Certificate

dated 11-09-14

Scale 1:10,000 @ A1 SIZE - Lengths are in Metres.
1:20,000 @ A3 SIZE

										00 3 00 200 300 400 500 600 700 800 900 1000 1100 1200 300 400									
</																			

