


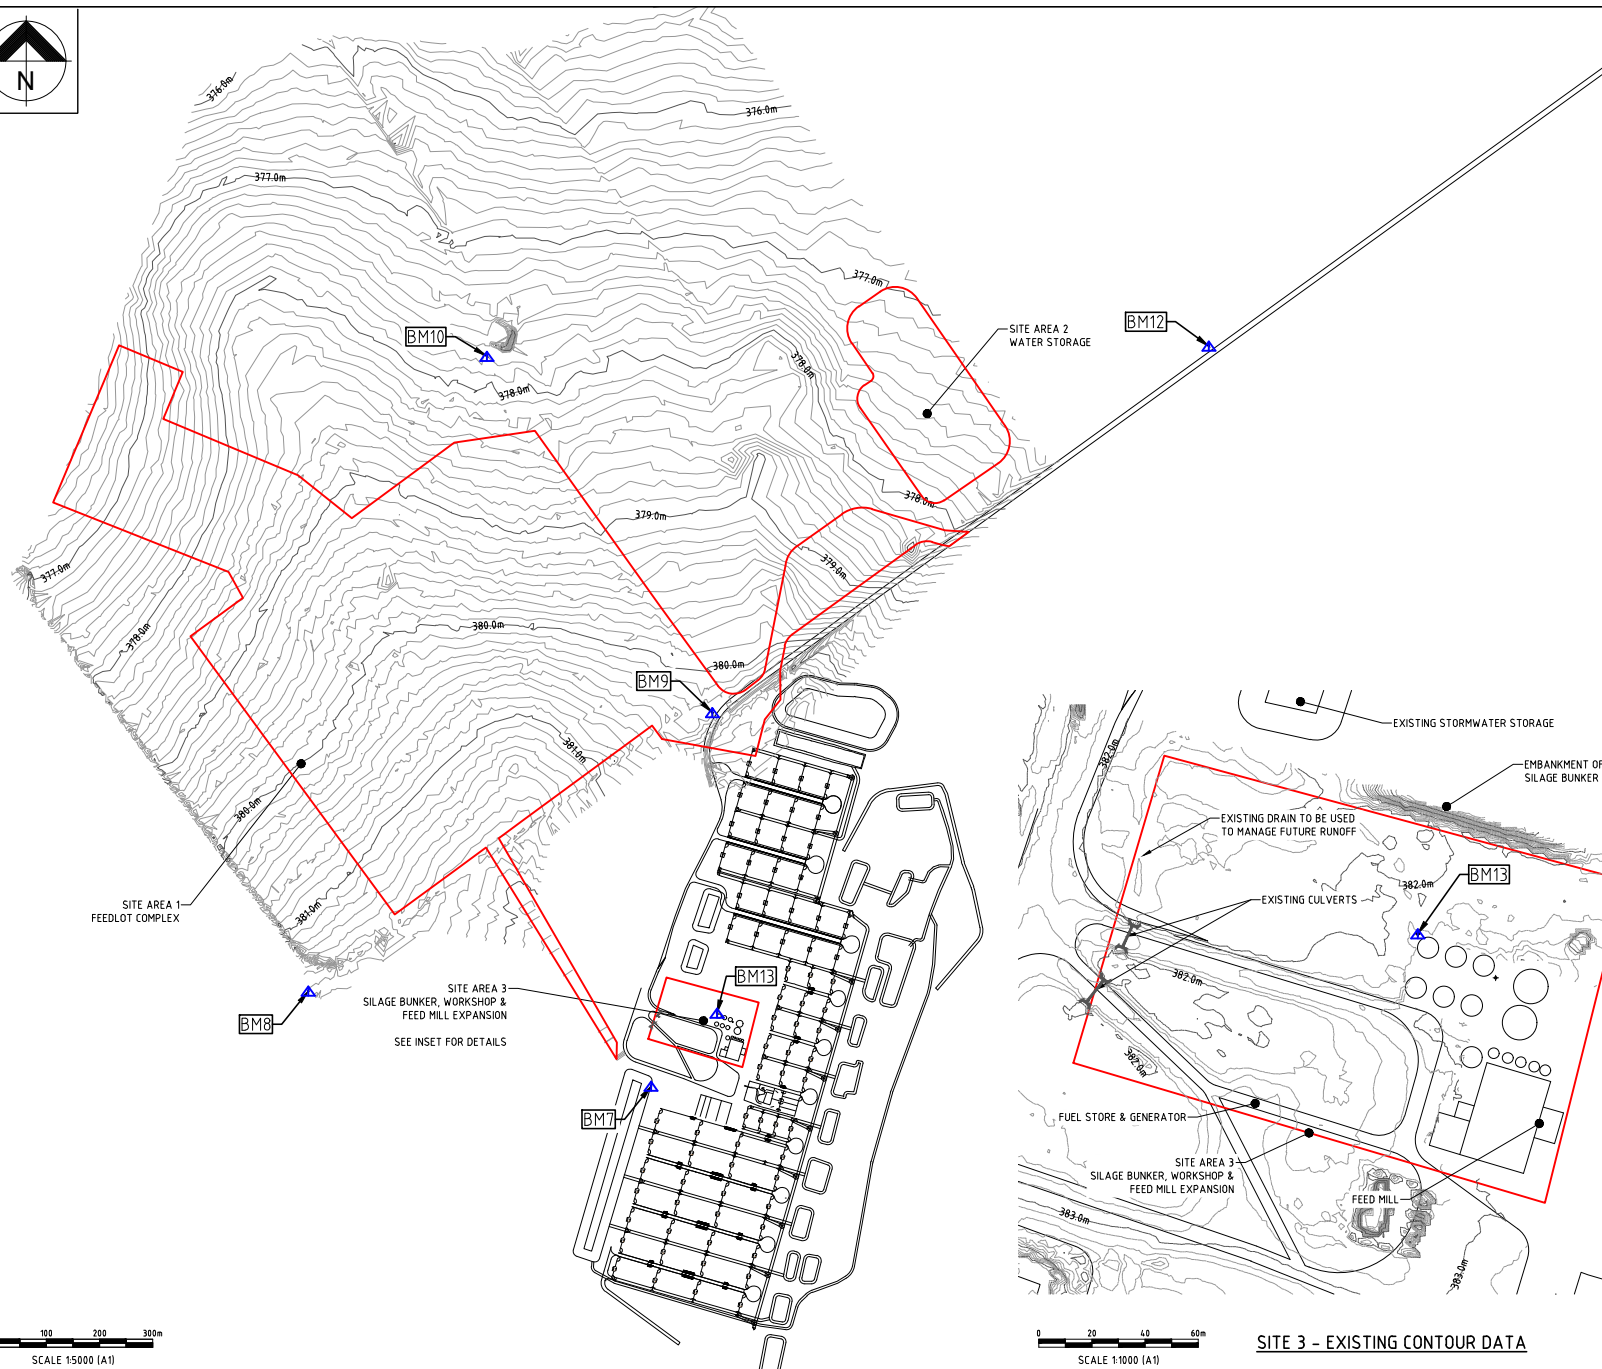

LEGEND

---	300.00	MAJOR EXISTING CONTOUR (1.0m INTERVAL)
---	---	MINOR EXISTING CONTOUR (0.5m INTERVAL)
---	---	EXISTING INFRASTRUCTURE
▲	BM	SURVEY BENCHMARK

NOTES:


1. SITE SURVEY SITE AREA 1 & 2 WAS UNDERTAKEN USING RTK-GPS AND COMPLETED BY PREMISE ON 18/02/2020.
2. SITE SURVEY OF SITE AREA 3 WAS UNDERTAKEN USING RTK-GPS AND COMPLETED BY PREMISE ON 02/03/2020.
3. HORIZONTAL DATUM: GDA 94 ZONE 56
VERTICAL DATUM: AHD
4. OTHER FEATURES MAY HAVE BEEN DIGITISED FROM PLANS OR AERIAL PHOTOGRAPHS AND ACCURACY IS LIMITED.

BENCHMARK DETAILS

BM	EASTING	NORTHING	R.L	DESCRIPTION
1	327,942.038	6,925,555.660	378.652	PSM 014.417
7	323,521.261	6,926,866.520	383.666	SCREW IN STAKE
8	322,876.936	6,927,045.216	381.582	STEEL PICKET
9	323,636.712	6,927,568.761	380.344	STEEL PICKET
10	323,212.684	6,928,238.519	377.772	STEEL PICKET
12	324,569.918	6,928,257.543	377.442	BOLT ON PUMP SKID
13	323,645.435	6,927,003.814	382.542	CENTRE MARK ON BASE

BENCHMARK 1 IS LOCATED BEYOND THE DRAWING EXTENTS.

RECEIVED
02/09/2026
TOOWOOMBA
REGIONAL COUNCIL

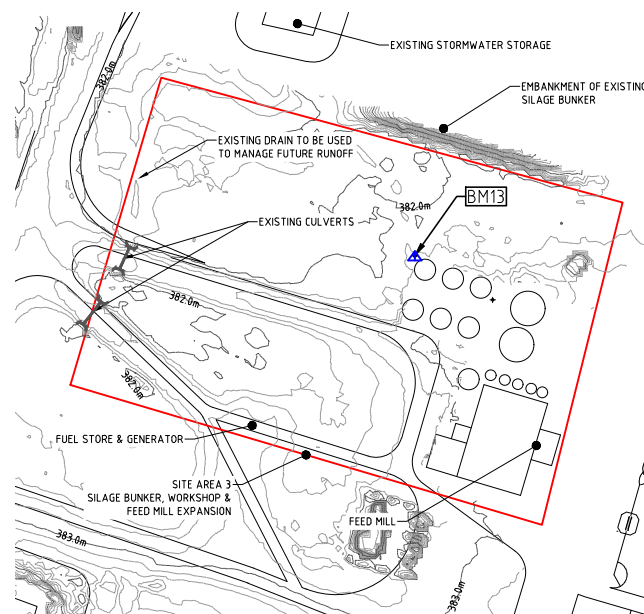

SITE 3 - EXISTING CONTOUR DATA

FOR CONSTRUCTION

DATE	REV	DESCRIPTION	REVISIONS
20/04/2020	A	ORIGINAL ISSUE	



TOOWOOMBA OFFICE
LEVEL 2, UNIT 2
128 MARGARET ST
TOOWOOMBA, QLD 4350
PH: (07) 4632 8230
WEB: www.premise.com.au

DESIGNED
TJS
CHECKED
MRN
PROJECT MANAGER
MRN
ENGINEERING CERTIFICATION

SCALE
AS SHOWN

ORIGINAL SHEET SIZE A1

CLIENT
MORT & CO LOT FEEDERS PTY LTD
PROJECT
PINEGROVE FEEDLOT EXPANSION - STAGE 2
LOCATION
1677 CECIL PLAINS ROAD, MILLMERRAN QLD 4357
SHEET TITLE
EXISTING CONTOUR PLAN

JOB CODE
MCO-0005
SHEET NUMBER
A003
REV
A