
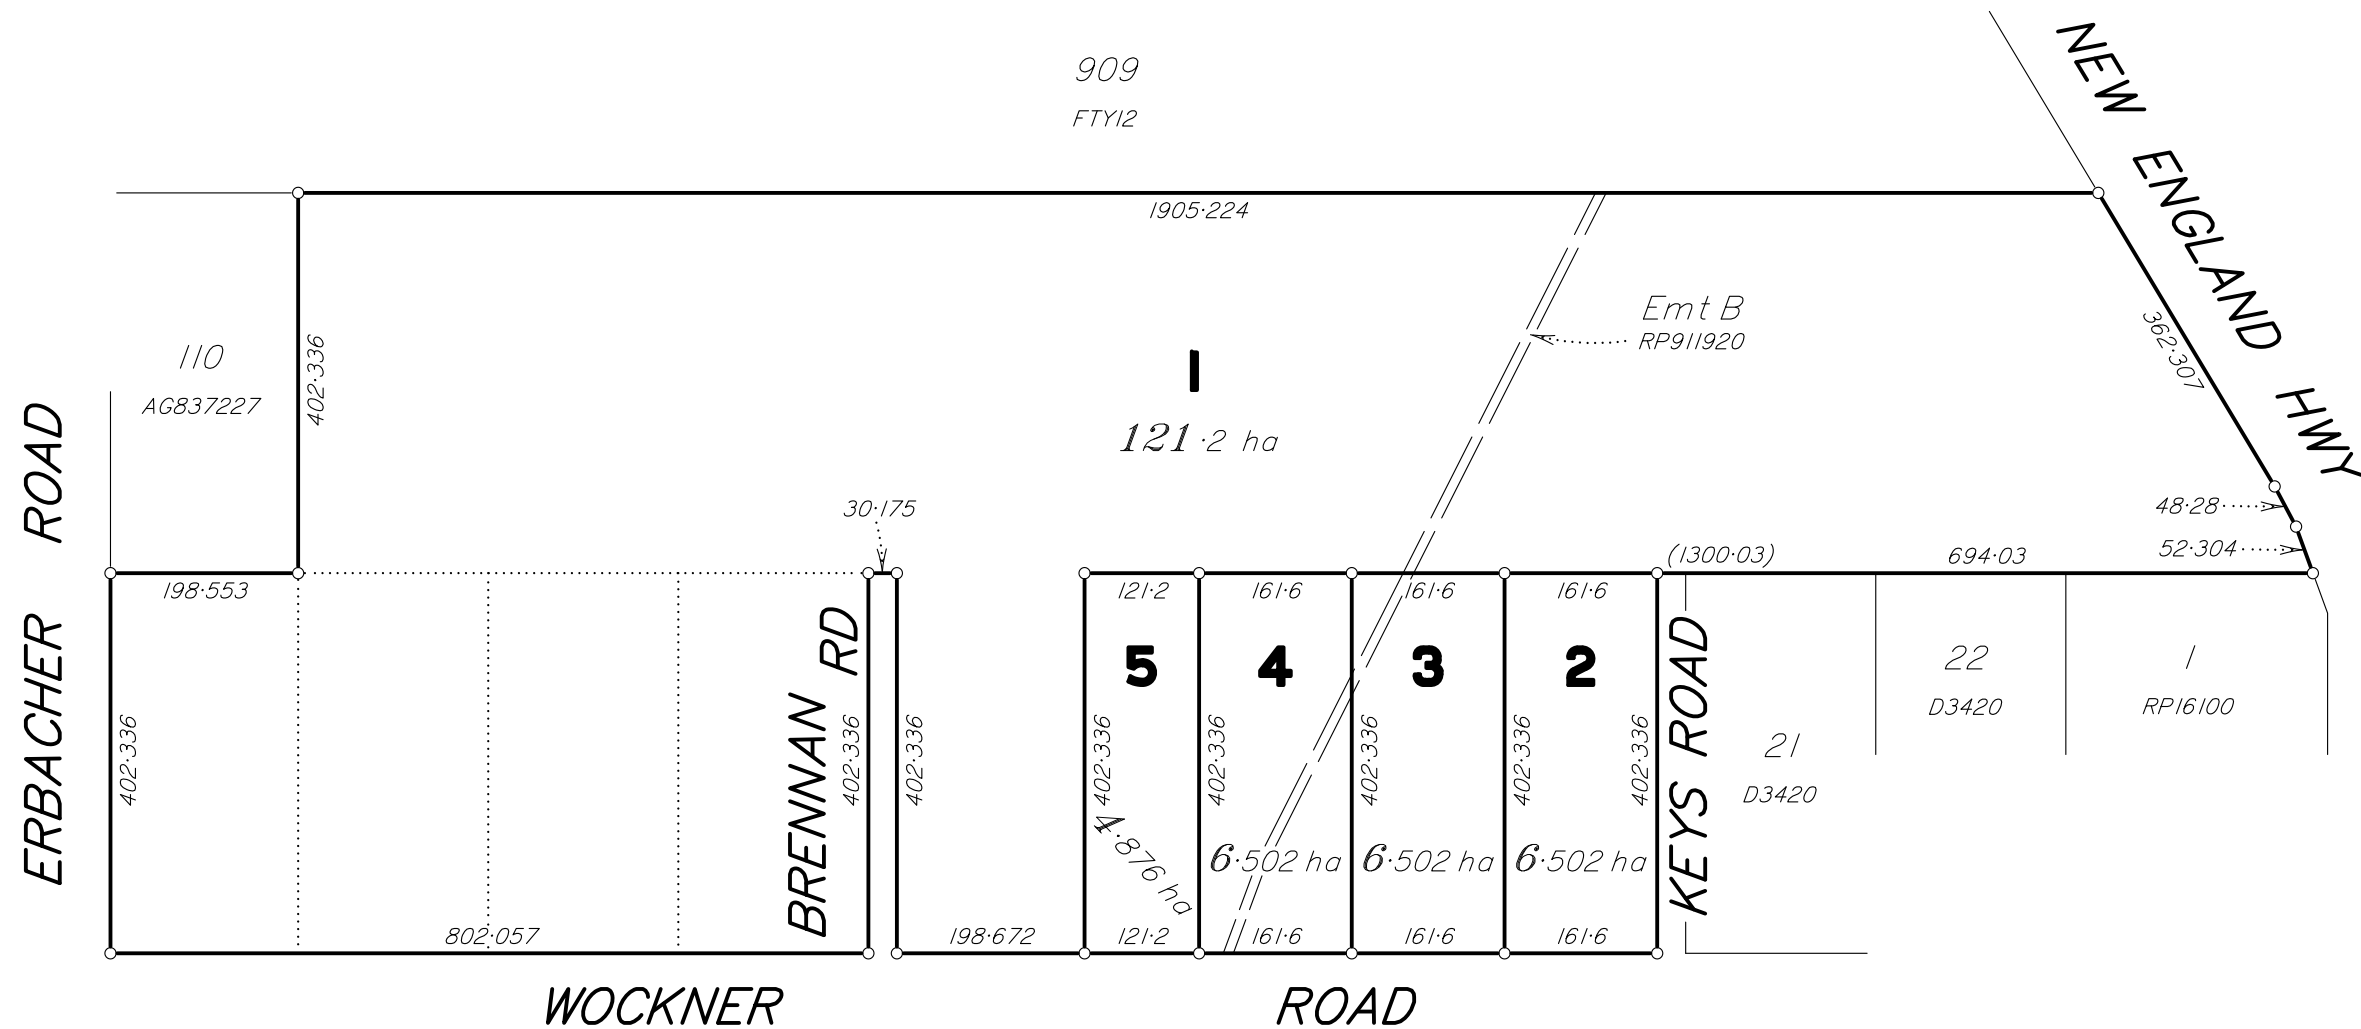


RECEIVED
09/10/2026
TOOWOOMBA
REGIONAL COUNCIL

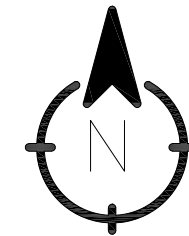

survey drafting | design
emjae
consulting
0428 624 763
mail@emjaeconsulting.com.au
PO Box 1783 Toowoomba Q 4350
www.emjaeconsulting.com.au

Note
Proposed Layout is only shown as conceptual and is subject to council approval and final survey by a registered surveyor.

Client

NEVILLE & DENISE SHANNON

Site Address

118 WOCKNER ROAD, HAMPTON

Lot Description

LOT 4 ON RP16123, LOTS 13-16 ON D3420 AND EMT B ON RP911920

Development

5 LOTS INTO 5 LOTS
BOUNDARY REALIGNMENT

Locality

HAMPTON

Local Authority

TOOWOOMBA REGIONAL

B	Proposal Lots amended	MJP	09/09/2026
A	Proposal plan for application	MJP	10/03/2026
	Revision	Drawn By	Date

Date

09/09/2026

Drawn By

MJP

Scale
Scale 1:8000 @ A3- Lengths are in Metres.
100 0 100 200 300 400


Original Size

A3

Title

PROPOSED LOT RECONFIGURATION

Drawing Number 1229-16 PP01	Revision B
---------------------------------------	----------------------

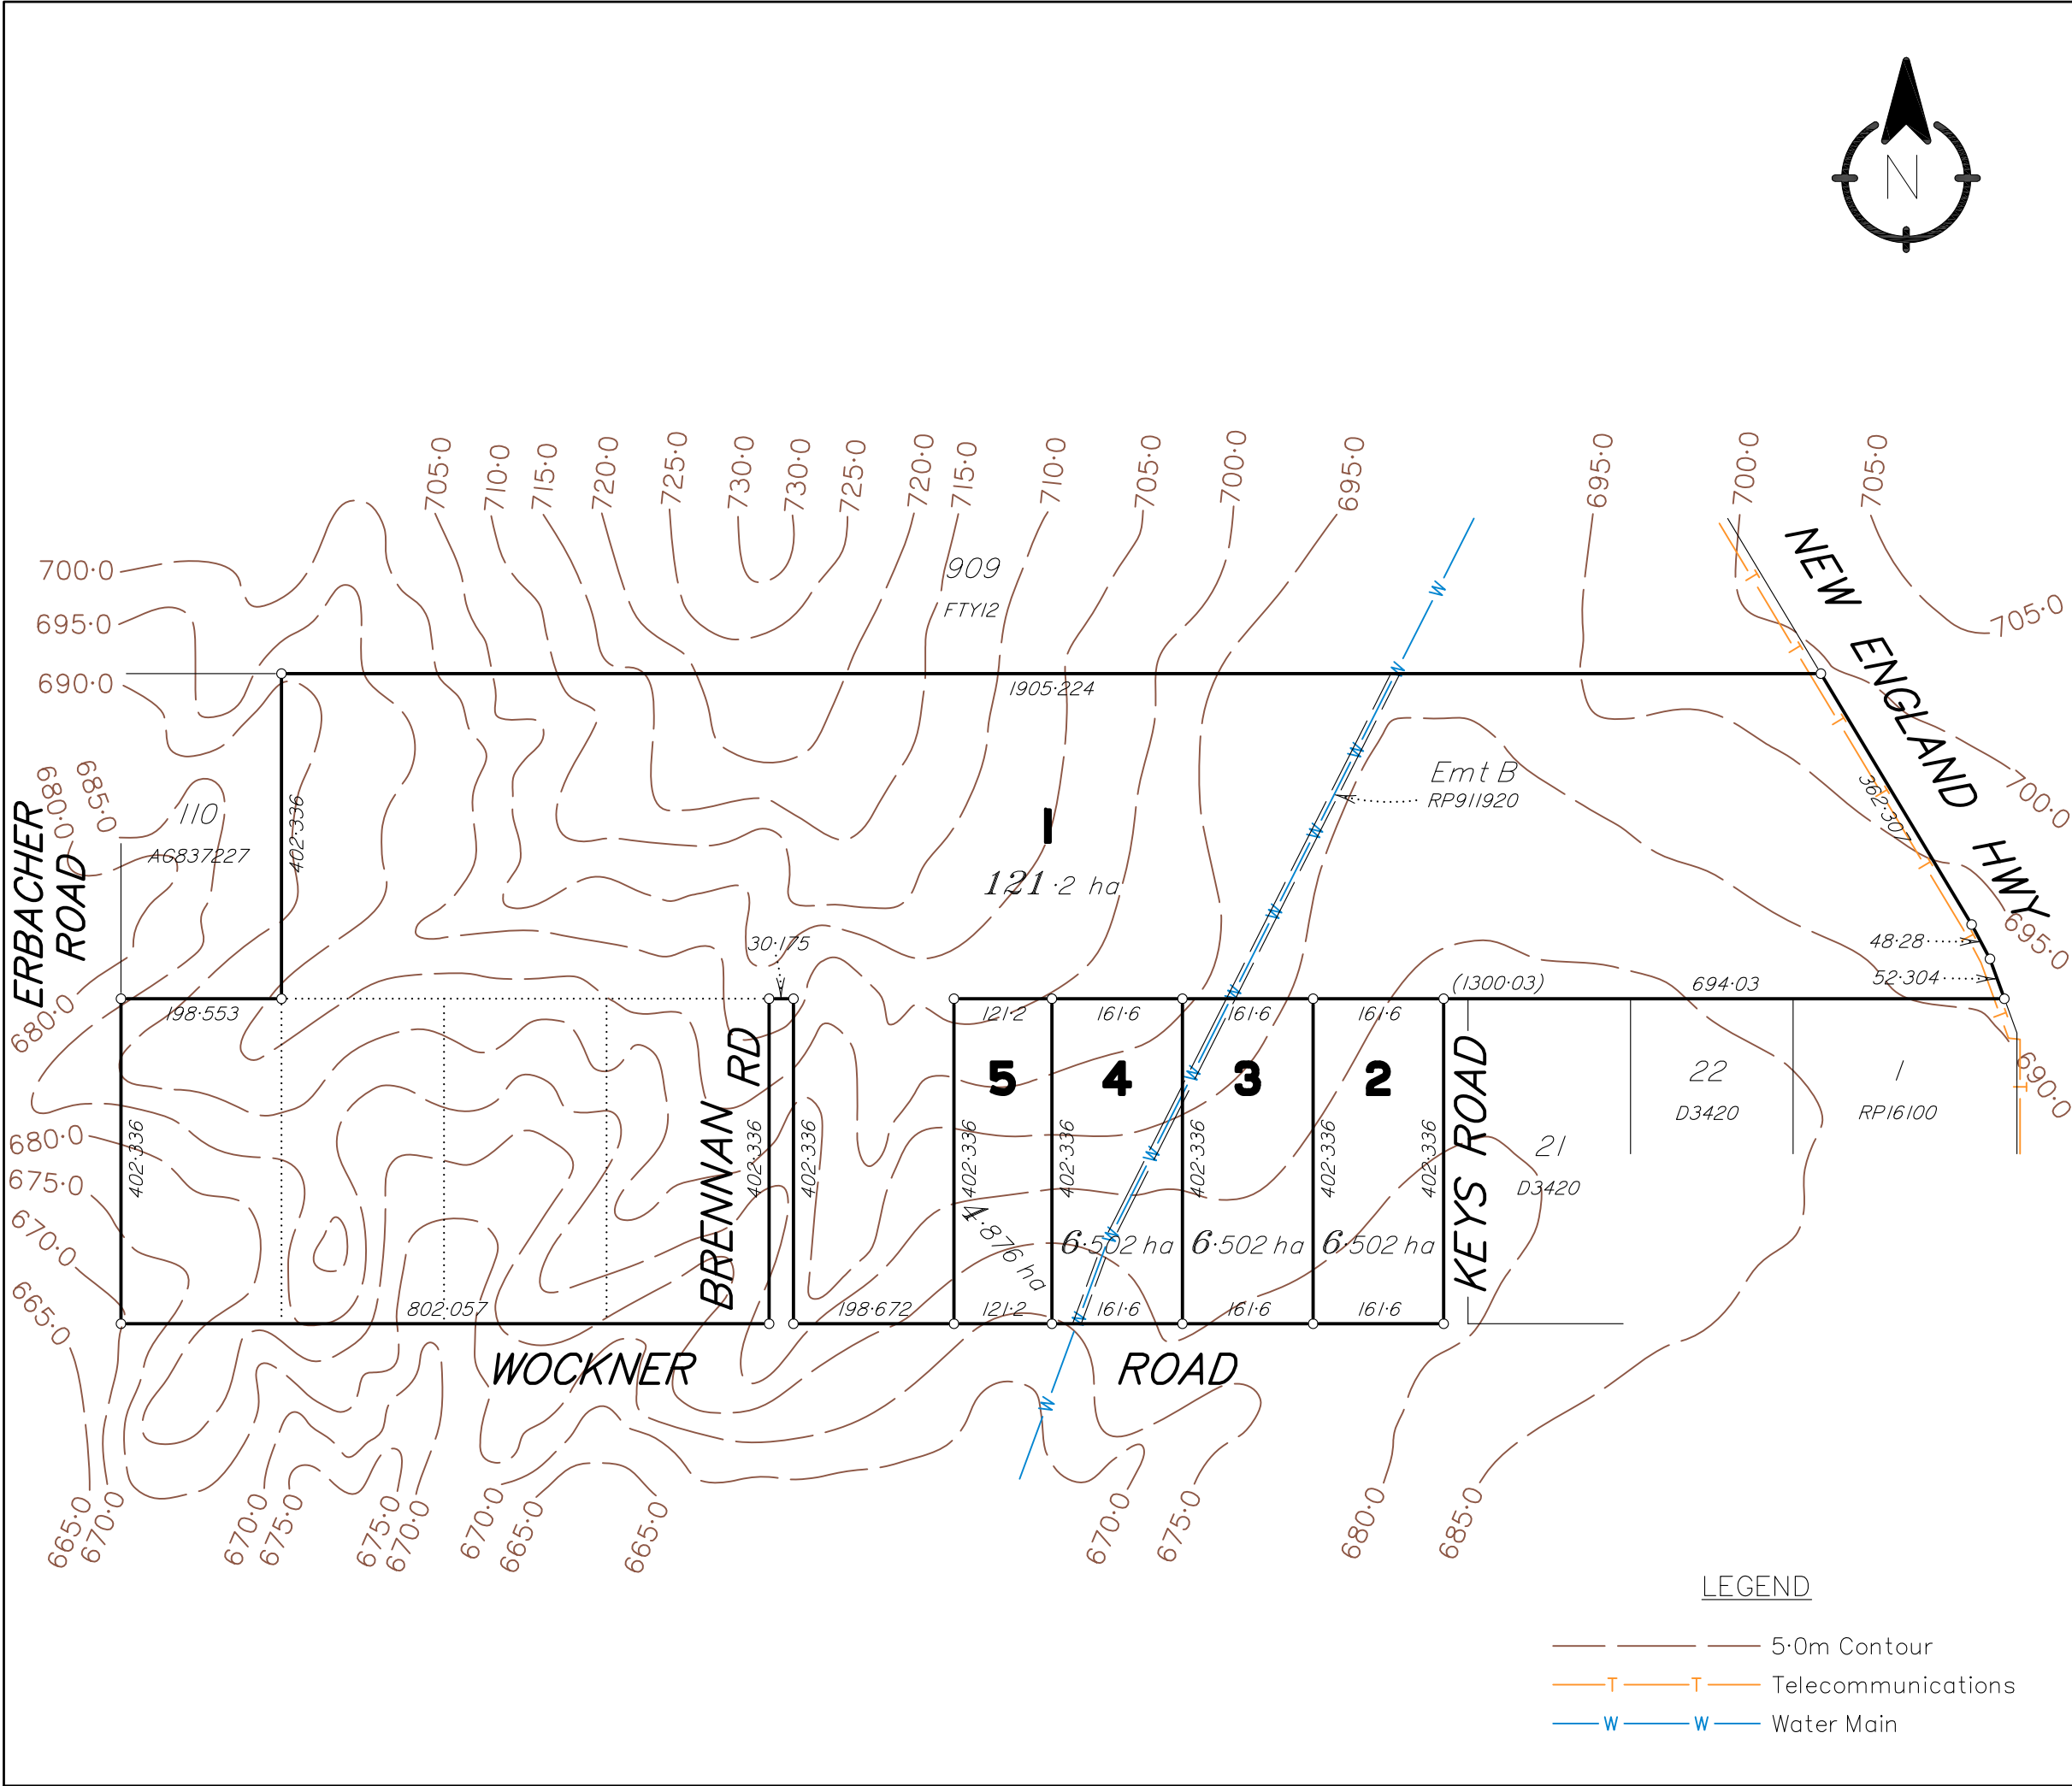

survey drafting | design



0428 624 763
mail@emjaeconsulting.com.au

PO Box 1783 Toowoomba Q 4350
www.emjaeconsulting.com.au

Note

Proposed Layout is only shown as conceptual and is subject to council approval and final survey by a registered surveyor. Existing Structures and Services locations are approximate and are derived from aerial photography, online mapping and Dial Before You Dig searches.

Client

NEVILLE & DENISE SHANNON

Site Address

118 WOCKNER ROAD, HAMPTON

Lot Description

LOT 4 ON RP16123, LOTS 13-16 ON D3420 AND EMT B ON RP911920

Development

5 LOTS INTO 5 LOTS
BOUNDARY REALIGNMENT

Locality

HAMPTON

Local Authority

TOOWOOMBA REGIONAL

B	Proposal Lots amended	MJP	09/09/2026
A	Proposal plan for application	MJP	10/03/2026
	Revision	Drawn By	Date

Date

09/09/2026

Drawn By

MJP

Scale

Scale 1:8000 @ A3- Lengths are in Metres.



Original Size

A3

Title


PROPOSED LOT RECONFIGURATION - DETAIL

Drawing Number

1229-16 PP02

Revision

B

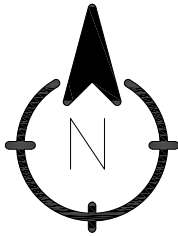

Note
Proposed Layout is only shown as conceptual and is subject to council approval and final survey by a registered surveyor.

Client

NEVILLE & DENISE SHANNON

Site Address

118 WOCKNER ROAD, HAMPTON

Lot Description

LOT 4 ON RP16123, LOTS 13-16 ON D3420
AND EMT B ON RP911920

Development

5 LOTS INTO 5 LOTS
BOUNDARY REALIGNMENT

Locality

HAMPTON

Local Authority

TOOWOOMBA REGIONAL

B	Proposal Lots amended	MJP	09/09/2026
A	Proposal plan for application	MJP	10/03/2026
	Revision	Drawn By	Date

Date

09/09/2026

Drawn By

MJP

Scale Scale 1:8000 @ A3- Lengths are in Metres.



Original Size

A3

Title

PROPOSED LOT RECONFIGURATION - AERIAL

Drawing Number	Revision
1229-16 PP03	B