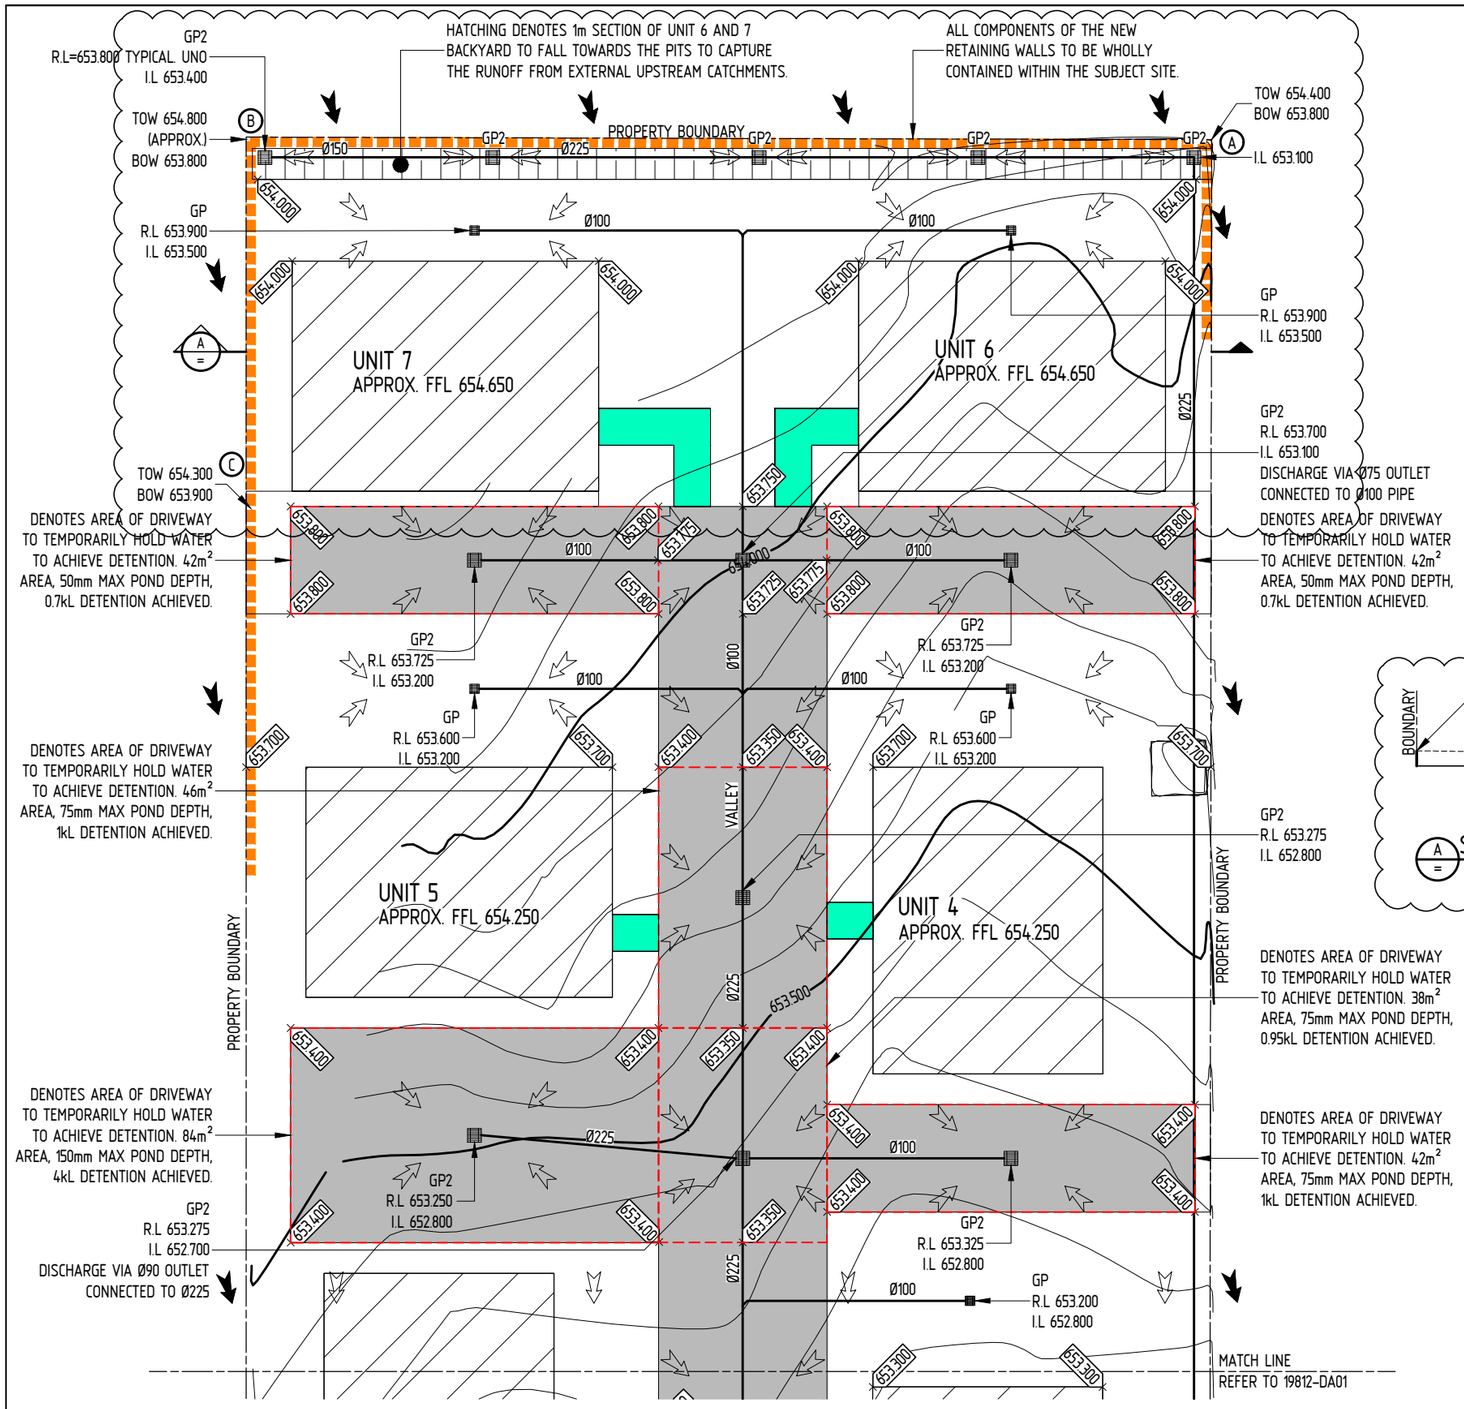

RECEIVED
21/05/2026
TOOWOOMBA
REGIONAL COUNCIL

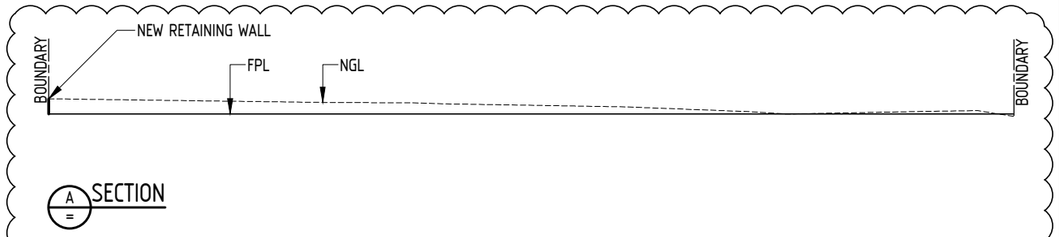

STORMWATER MANAGEMENT PLAN

NOTE:
PLAN INCLUDES COLOURED LINEWORK
AND IS TO BE PRINTED IN COLOUR.

RETAINING WALL HEIGHTS ON BOUNDARY	
LETTER	HEIGHT
A	600 (CUT)
B	1000 (CUT)
C	400 (CUT)

BULK EARTHWORK QUANTITIES	
STRIPPING	210m³
CUT	150m³
FILL	150m³
IMPORT FILL	0m³

NOTE
1. NO ALLOWANCES HAVE BEEN MADE FOR BULKING OR COMPACTION.
2. AN ALLOWANCE OF 100mm STRIPPING OF EXISTING NATURAL TOPSOIL/VEGETATION HAS BEEN INCLUDED.

* COPYRIGHT *
THE CONTENTS AND INFORMATION CONTAINED IN THIS DOCUMENT ARE THE COPYRIGHT OF LEROY PALMER CONSULTING ENGINEERS. USE OR DUPLICATION OF THIS DOCUMENT IN PART OR IN FULL WITHOUT THE WRITTEN PERMISSION OF LEROY PALMER CONSULTING ENGINEERS PTY LTD CONSTITUTES AN INFRINGEMENT OF COPYRIGHT.

Amend	Date	Amendment Details	By
1	13/02/26	ISSUE FOR MCU APPLICATION	CVP
2	02/04/26	RESPONSE TO RFI	CVP

Client:
URBIS

Project:
PROPROSED MULTIPLE DWELLINGS
31 GLENVALE ROAD
NEWTOWN

Drawing Title:
STORMWATER MANAGEMENT PLAN
SHEET 2 OF 2

LEROY PALMER
CONSULTING ENGINEERS
CIVIL ENGINEERING
STRUCTURAL ENGINEERING
HYDRAULIC ENGINEERING
BUILDING DESIGN
Suite 8, Capital Place,
195 Hume St
[PO Box 1413]
Toowoomba Q 4350
P 07 4638 7655
E lpalmer@lpce.com.au
ACN 125 942 163

Drawn	Designed	Checked	Scale	Drawing Number	Amend
CVP	GK	LRP	1:200 (A3)	19812 – DA02	2

Certification
LEROY PALMER
RPEQ 5208