


Appendix 5 – Proposal Plan 26068-1

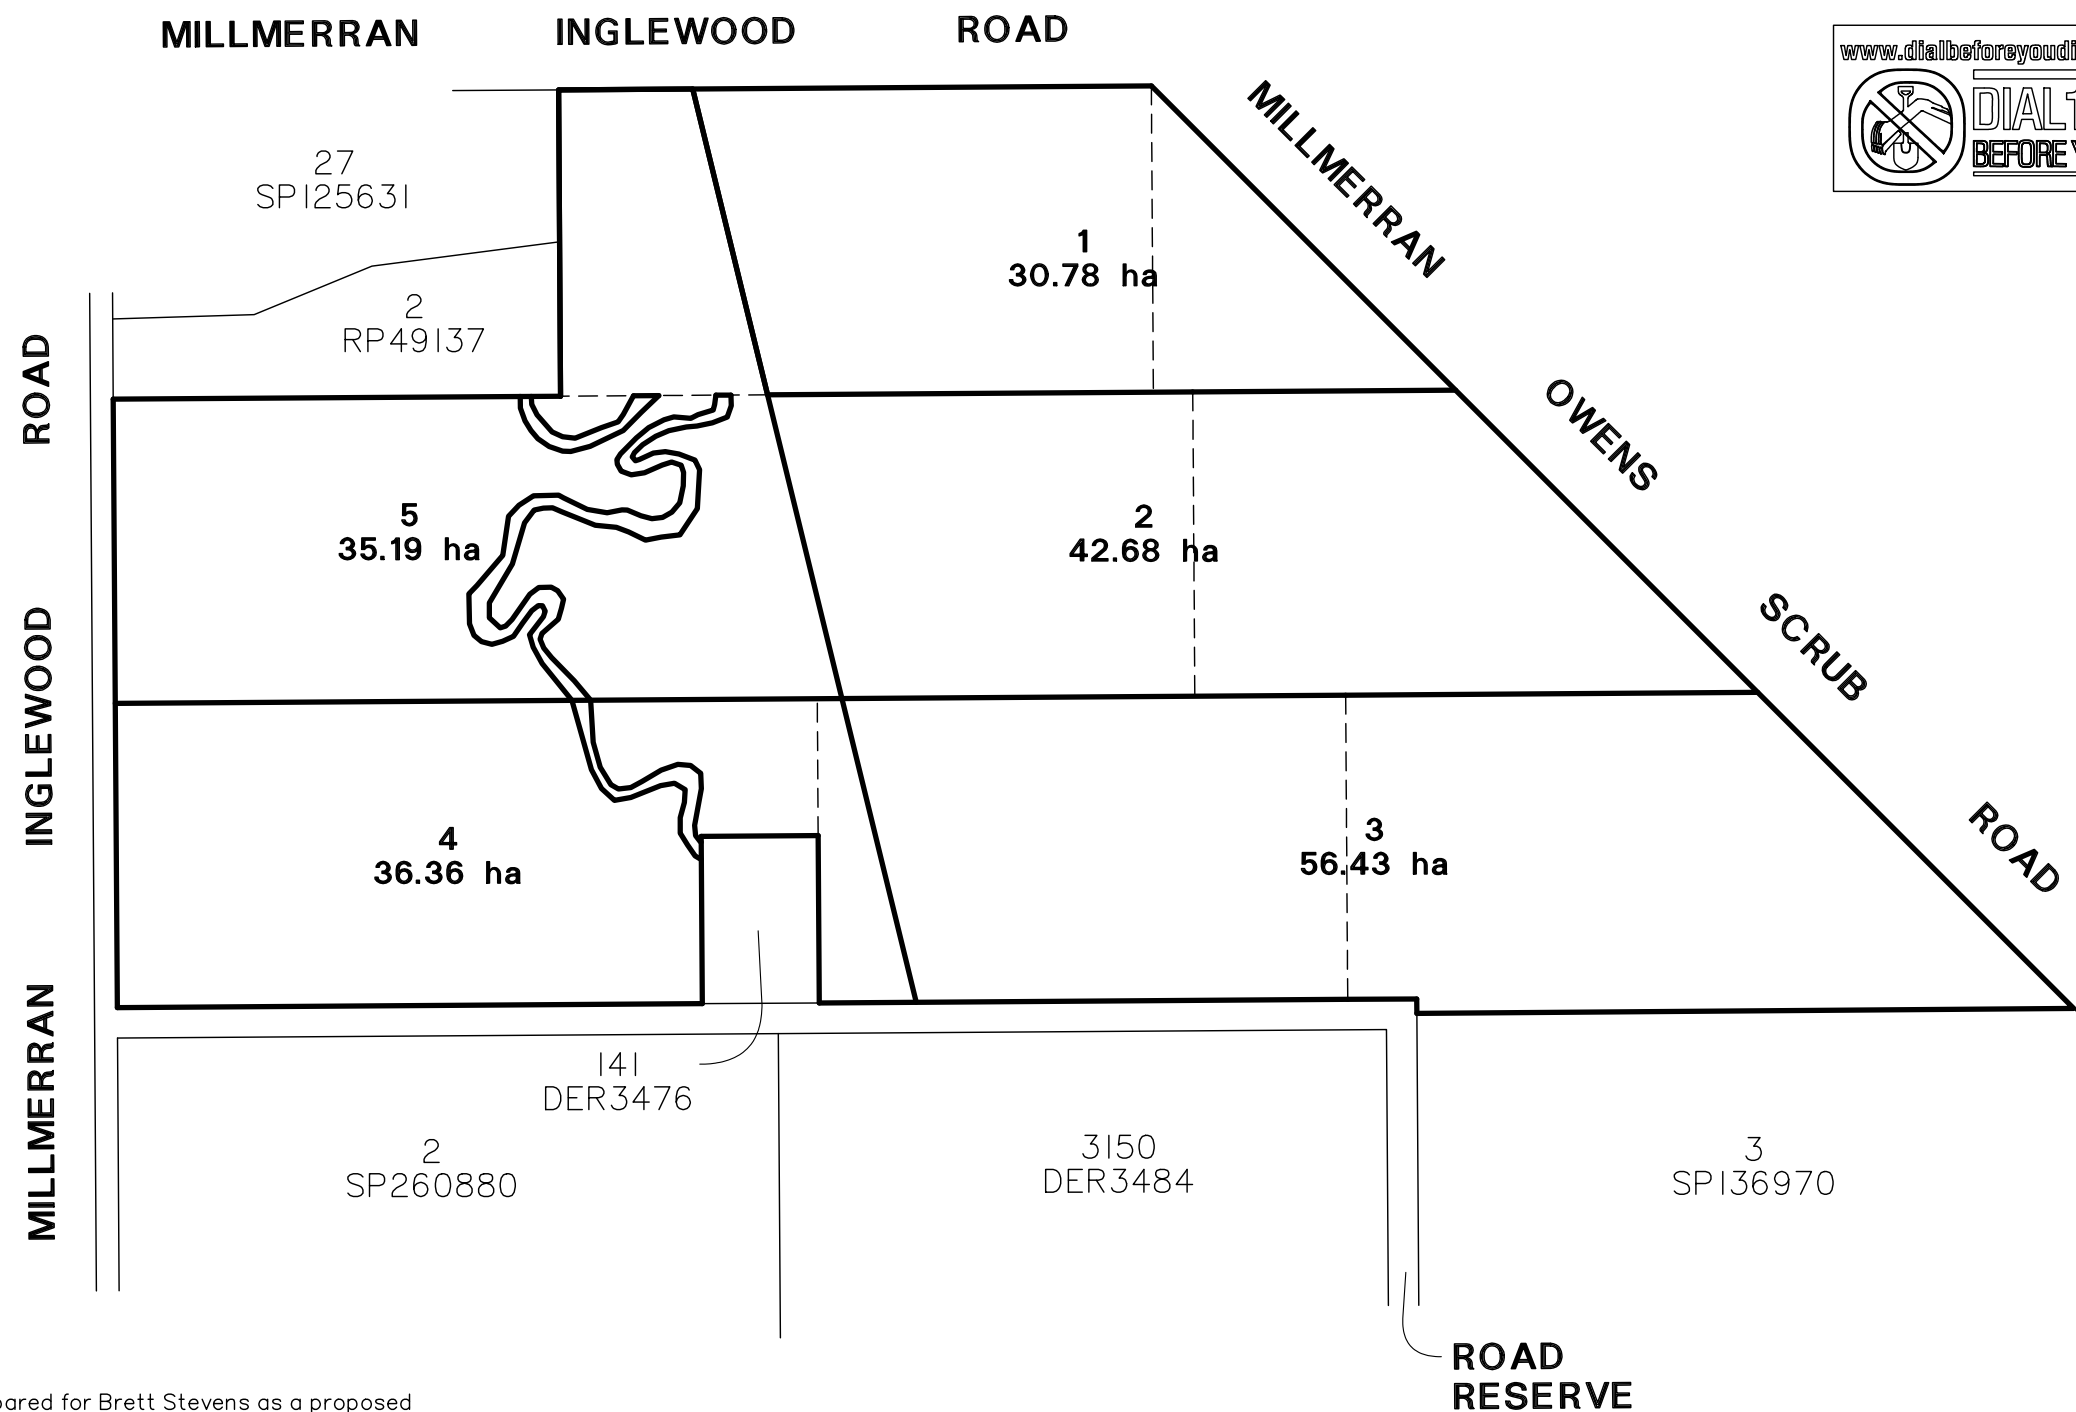

Note:
This plan was prepared for Brett Stevens as a proposed subdivision to accompany a subdivision application to the Toowoomba Regional Council and should not be used for any other purpose. The dimensions, areas and total number of lots shown hereon are subject to field survey and also to the requirements of Council and any other relevant legislation. In particular, no reliance should be placed on this plan for any financial dealings involving the land. This note is an integral part of this plan

0m 200m 400m 600m 800m 1000m
SCALE 1: 10000

BRETT STEVENS
SMK QLD

Goondiwindi · Brisbane · Gold Coast · Toowoomba · Gatton
Phone: (07) 4671 2445 Email: admin@smkqld.com.au

PROPOSAL PLAN FOR ROL APPLICATION - 6 LOTS INTO 5 LOTS ON LOT 1 SPI36970, LOT 3 RPI6063 LOT 5 RPI6063, LOT 2799 DER3476, LOT 2801 DER3476 & LOT 3141 DER3484, 423 MILLMERRAN INGLEWOOD ROAD, MILLMERRAN

26068

A3

26068-1


SCALE Horiz 1:10000

Surveyor TJ

26/5/2026
2:57PM

C:\Users\Tom\Dropbox\JOBS\2026\26068 BRETT STEVENS BDY ADJ MILLMERRAN\Town Planning\Working Documents\26068-lpro

Appendix 6 – Proposal Plan 26068-1 photo

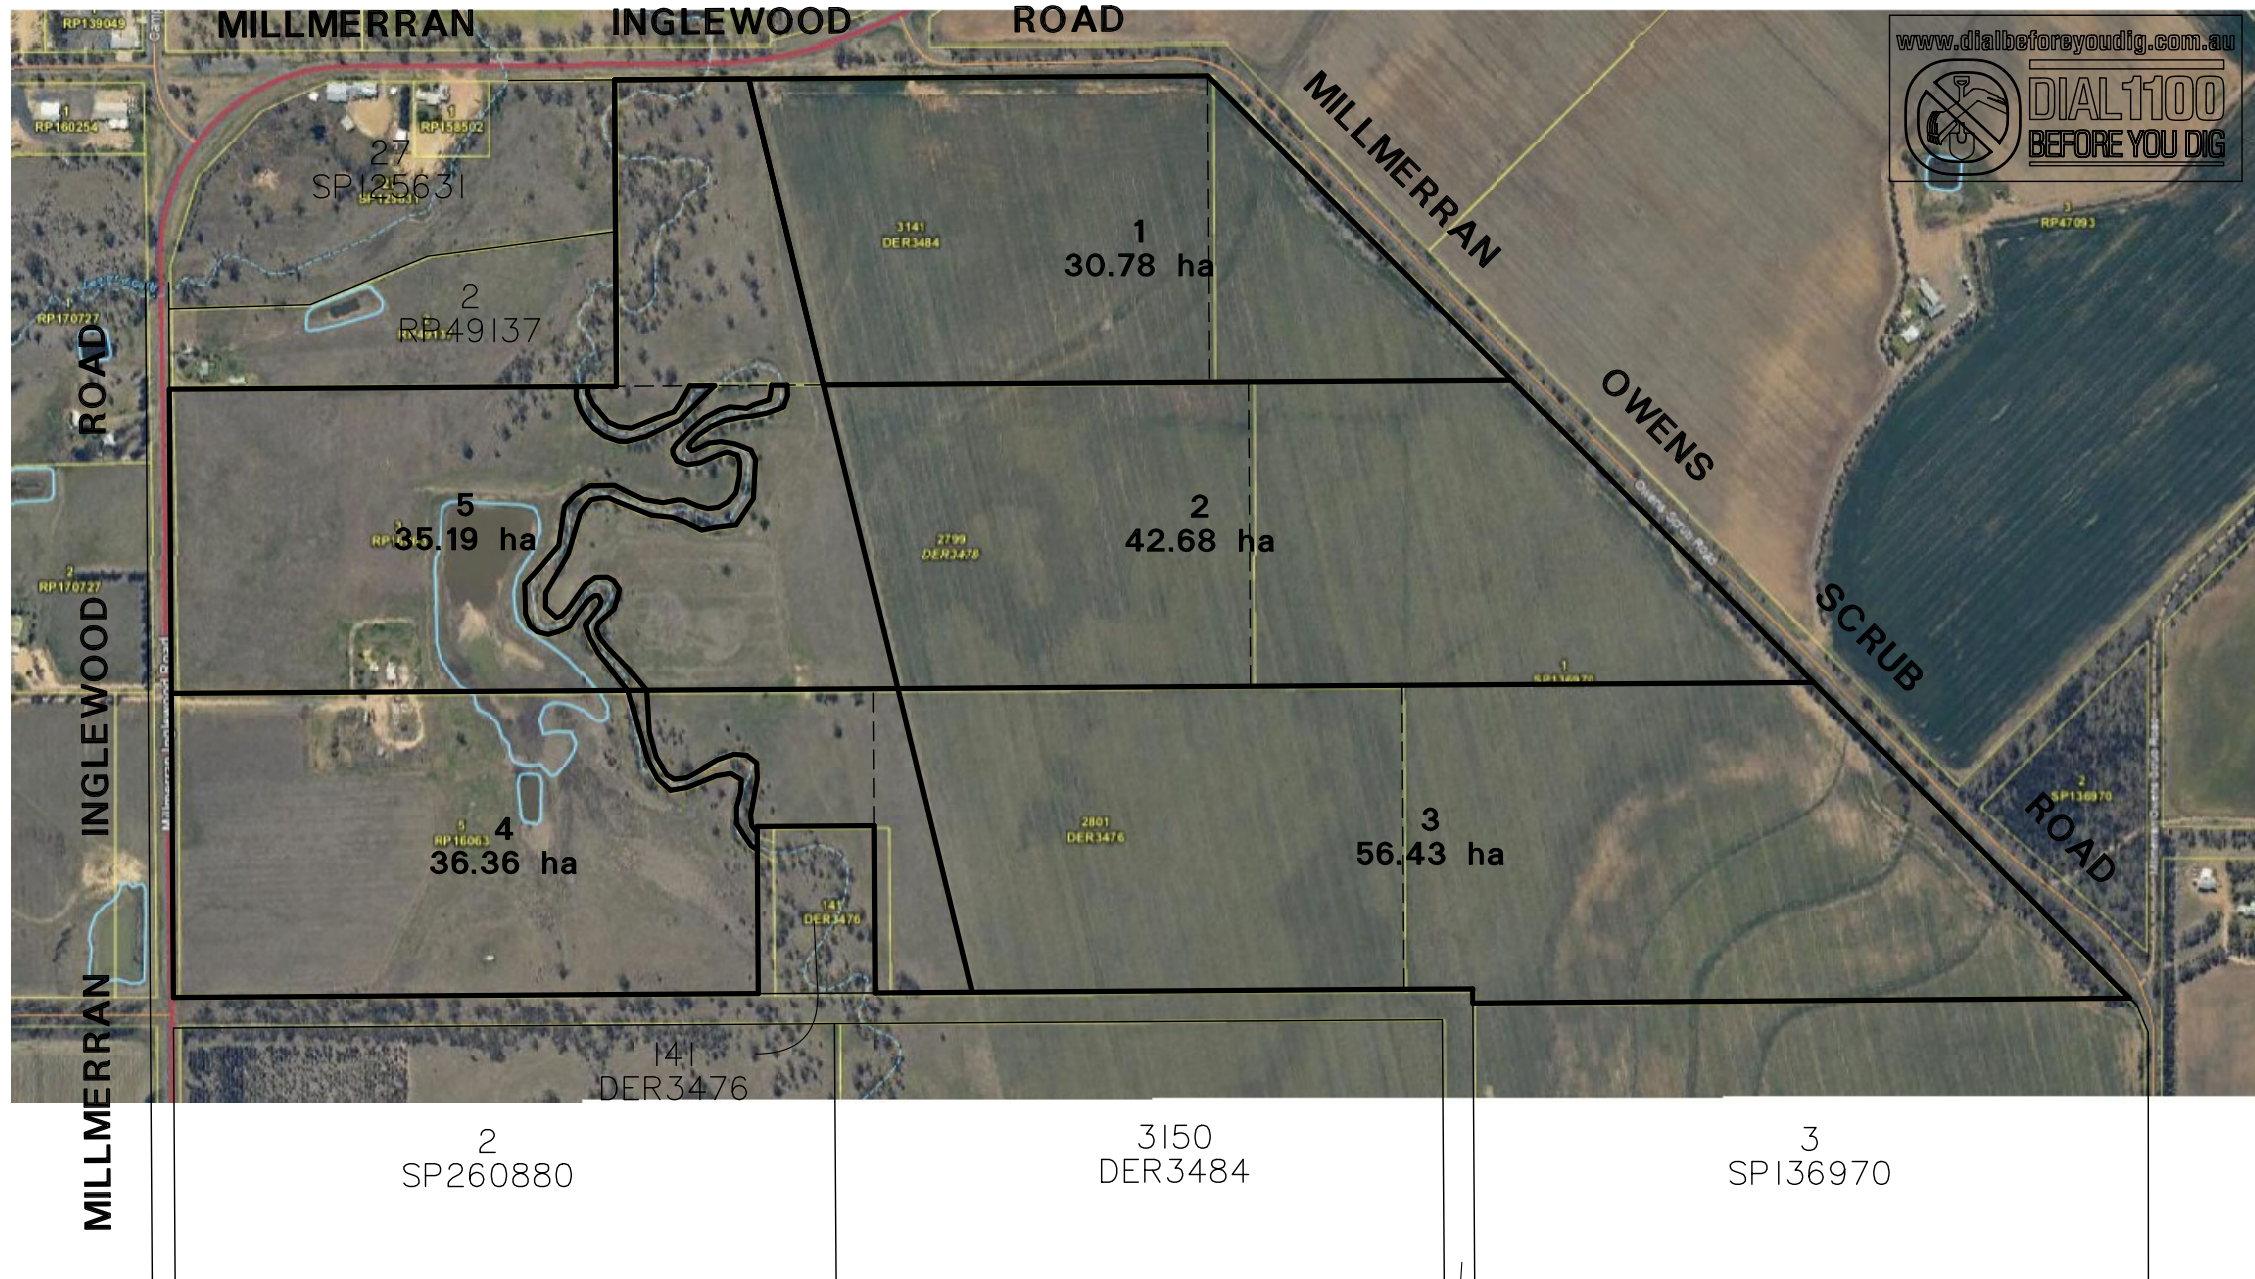

Note:
This plan was prepared for Brett Stevens as a proposed subdivision to accompany a subdivision application to the Toowoomba Regional Council and should not be used for any other purpose. The dimensions, areas and total number of lots shown hereon are subject to field survey and also to the requirements of Council and any other relevant legislation. In particular, no reliance should be placed on this plan for any financial dealings involving the land. This note is an integral part of this plan

ROAD
RESERVE

0m 200m 400m 600m 800m 1000m
SCALE 1: 10000

BRETT STEVENS
SMK QLD

Goondiwindi · Brisbane · Gold Coast · Toowoomba · Gatton
Phone: (07) 4671 2445 Email: admin@smkqld.com.au

PROPOSAL PLAN FOR ROL APPLICATION - 6 LOTS
INTO 5 LOTS ON LOT 1 SPI36970, LOT 3 RPI6063
LOT 5 RPI6063, LOT 2799 DER3476, LOT 2801
DER3476 & LOT 3141 DER3484, 423 MILLMERRAN
INGLEWOOD ROAD, MILLMERRAN

26068

A3

26068-1

SCALE Horiz 1:10000

Surveyor TJ 26/5/2026
2: 52PM

C:\Users\Tom\Dropbox\JOBS\2026\26068 BRETT STEVENS BDJ ADJ MILLMERRAN\Town Planning\Working Documents\26068-lpro