OVERALL SITE PLAN

SCALE 1:1500 on A3 paper

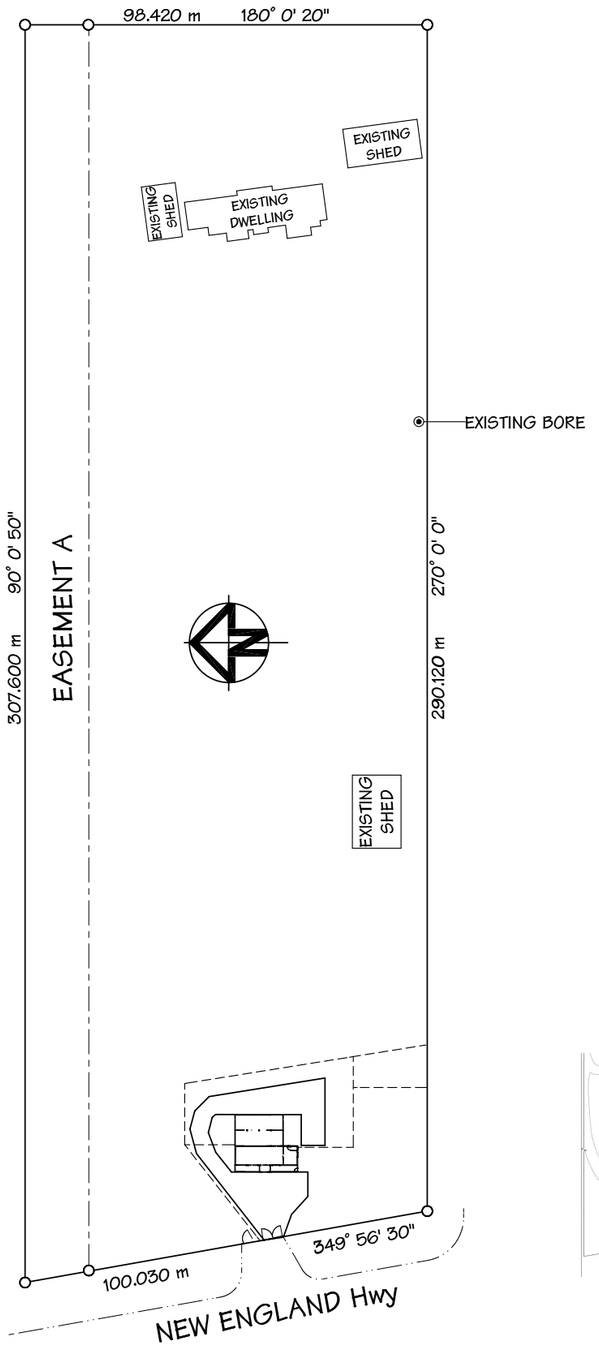

DETAIL SITE PLAN

SCALE 1:500 on A3 paper

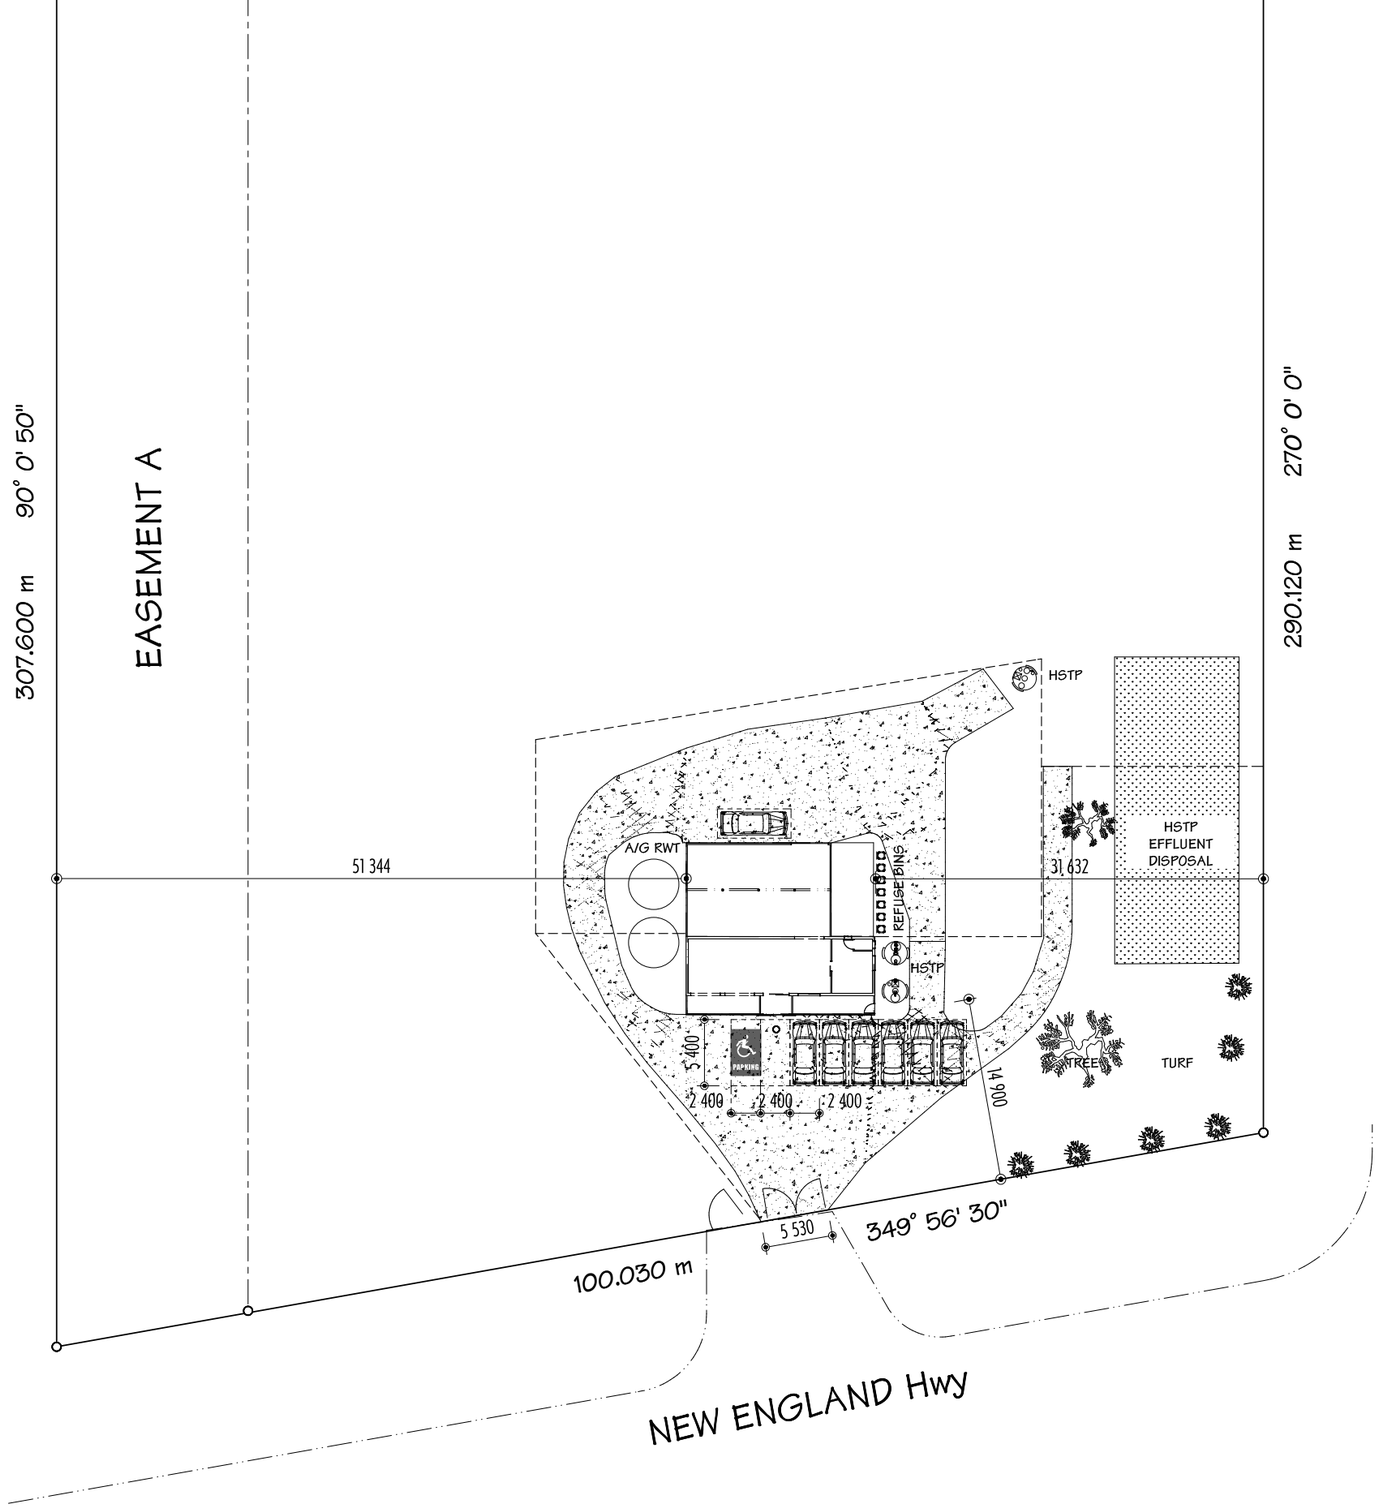

DRAFTING + DESIGN BY
MARABROOK Pty Ltd
QBCC Lic No: 1148304 t/as
PLANS BY DESIGN
t: 0418 889845
e: evan@plansbydesign.com.au
ABN 51 058 737 161
MEMBER

RECEIVED
20/11/2026
TOOWOOMBA REGIONAL COUNCIL

GROSS FLOOR AREA	= 200m²
IMPERVIOUS AREA	= 920m²
LANDSCAPED AREA	= 390m²

Proposed Alteration for
THE GRAZIERS BUTCHERY
13645 NEW ENGLAND Hwy
CAMBOOYA 4358
Lot 7 on RP 902282

ISSUE:	PRELIM
PRINT DATE:	12/11/2026
JOB No: 26092	PAGE
© Copyright	1 / 5

SITE PLAN

SCALE AS NOTED

MEDIUM RIGID VEHICLE SWEPT PATH
SITE ENTRY

AUSTROADS
SERVICE VEHICLE (8.8 m)
Radius 9 m

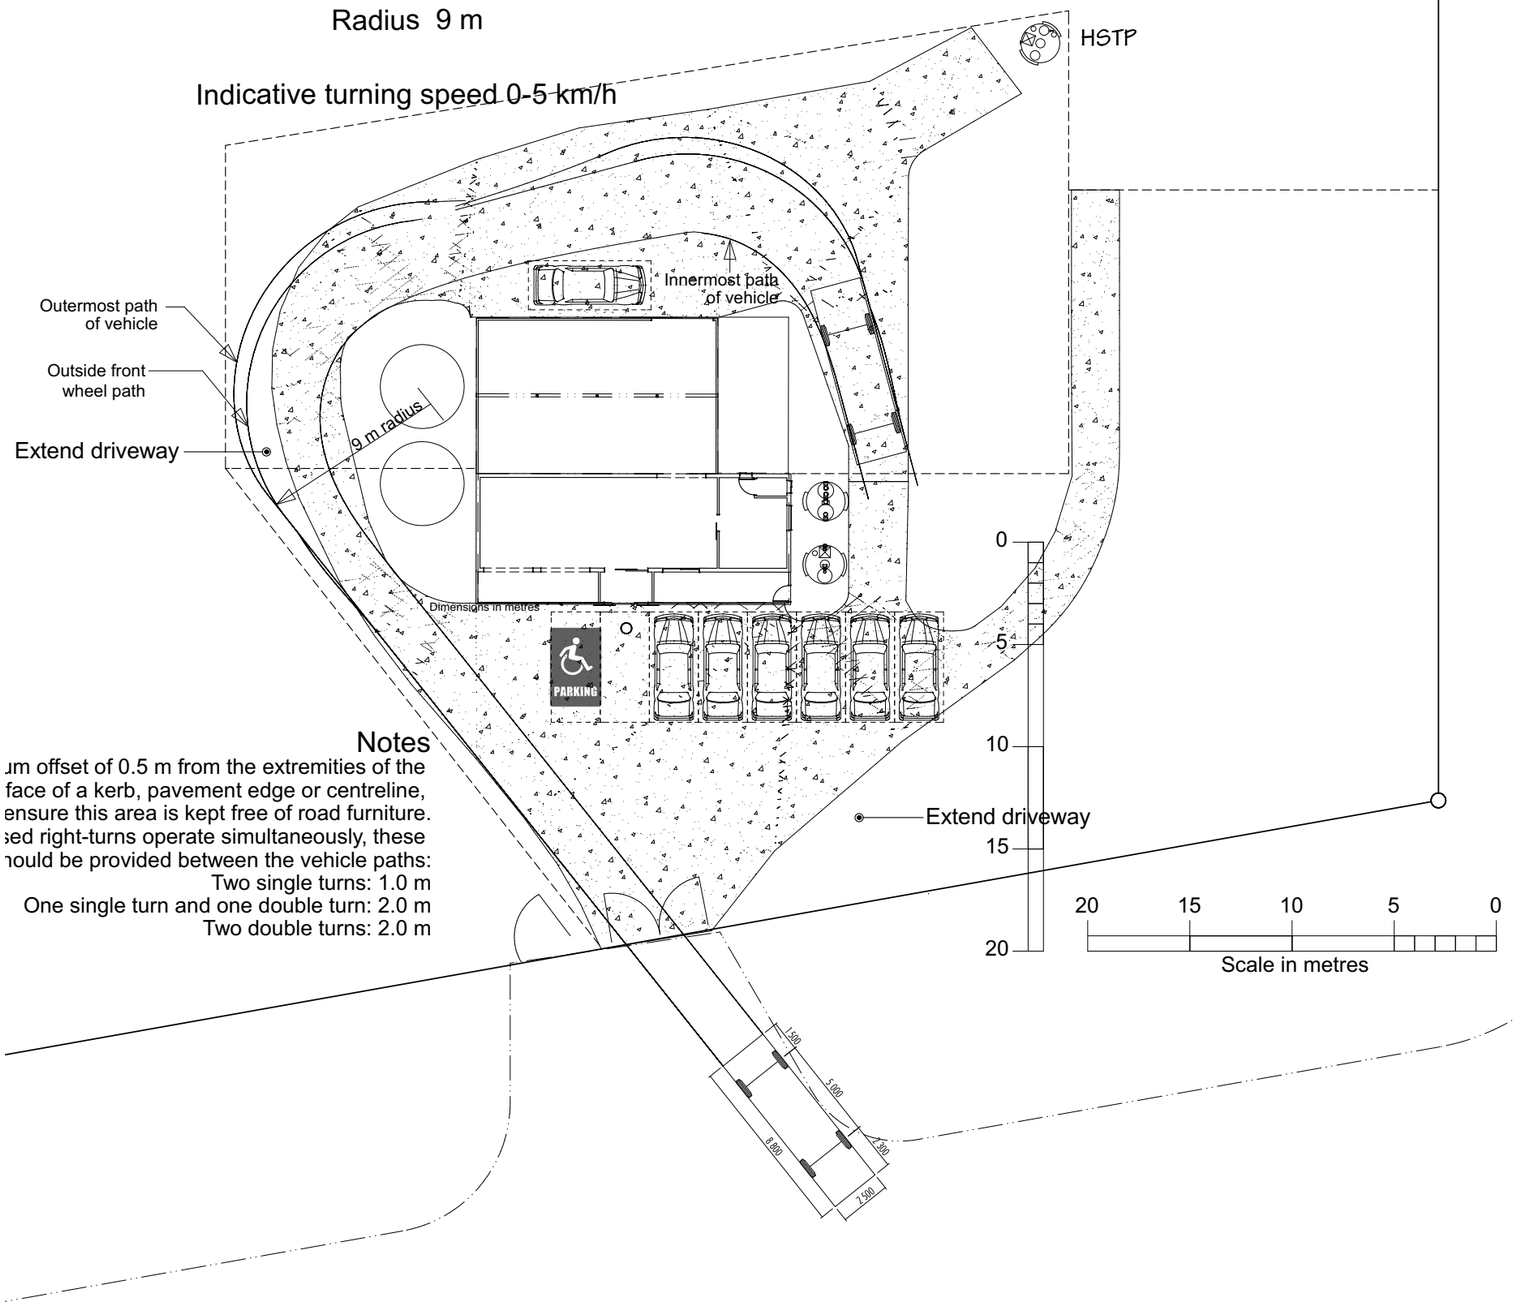

Notes

um offset of 0.5 m from the extremities of the
face of a kerb, pavement edge or centreline,
ensure this area is kept free of road furniture.
sed right-turns operate simultaneously, these
hould be provided between the vehicle paths:
Two single turns: 1.0 m
One single turn and one double turn: 2.0 m
Two double turns: 2.0 m

DRAFTING + DESIGN BY
MARABROOK Pty Ltd
QBCC Lic No: 1148304 t/as
Plans BY Design
t: 0418 889845
e: evan@plansbydesign.com.au
ABN 51 058 737 161
MEMBER

Proposed Alteration for
THE GRAZIERS BUTCHERY
13645 NEW ENGLAND Hwy
CAMBOOYA 4358
Lot 7 on RP 902282

ISSUE: PRELIM
PRINT DATE: 12/11/2026
JOB No: 26092 PAGE 2 / 5
© Copyright

SITE PLAN

SCALE 1:300

MEDIUM RIGID VEHICLE SWEPT PATH
SITE EXIT

DRAFTING + DESIGN BY
MARABROOK Pty Ltd
QBCC Lic No: 1148304 t/as
PLANS BY DESIGN
t: 0418 889845
e: evan@plansbydesign.com.au
ABN 51 058 737 161
MEMBER

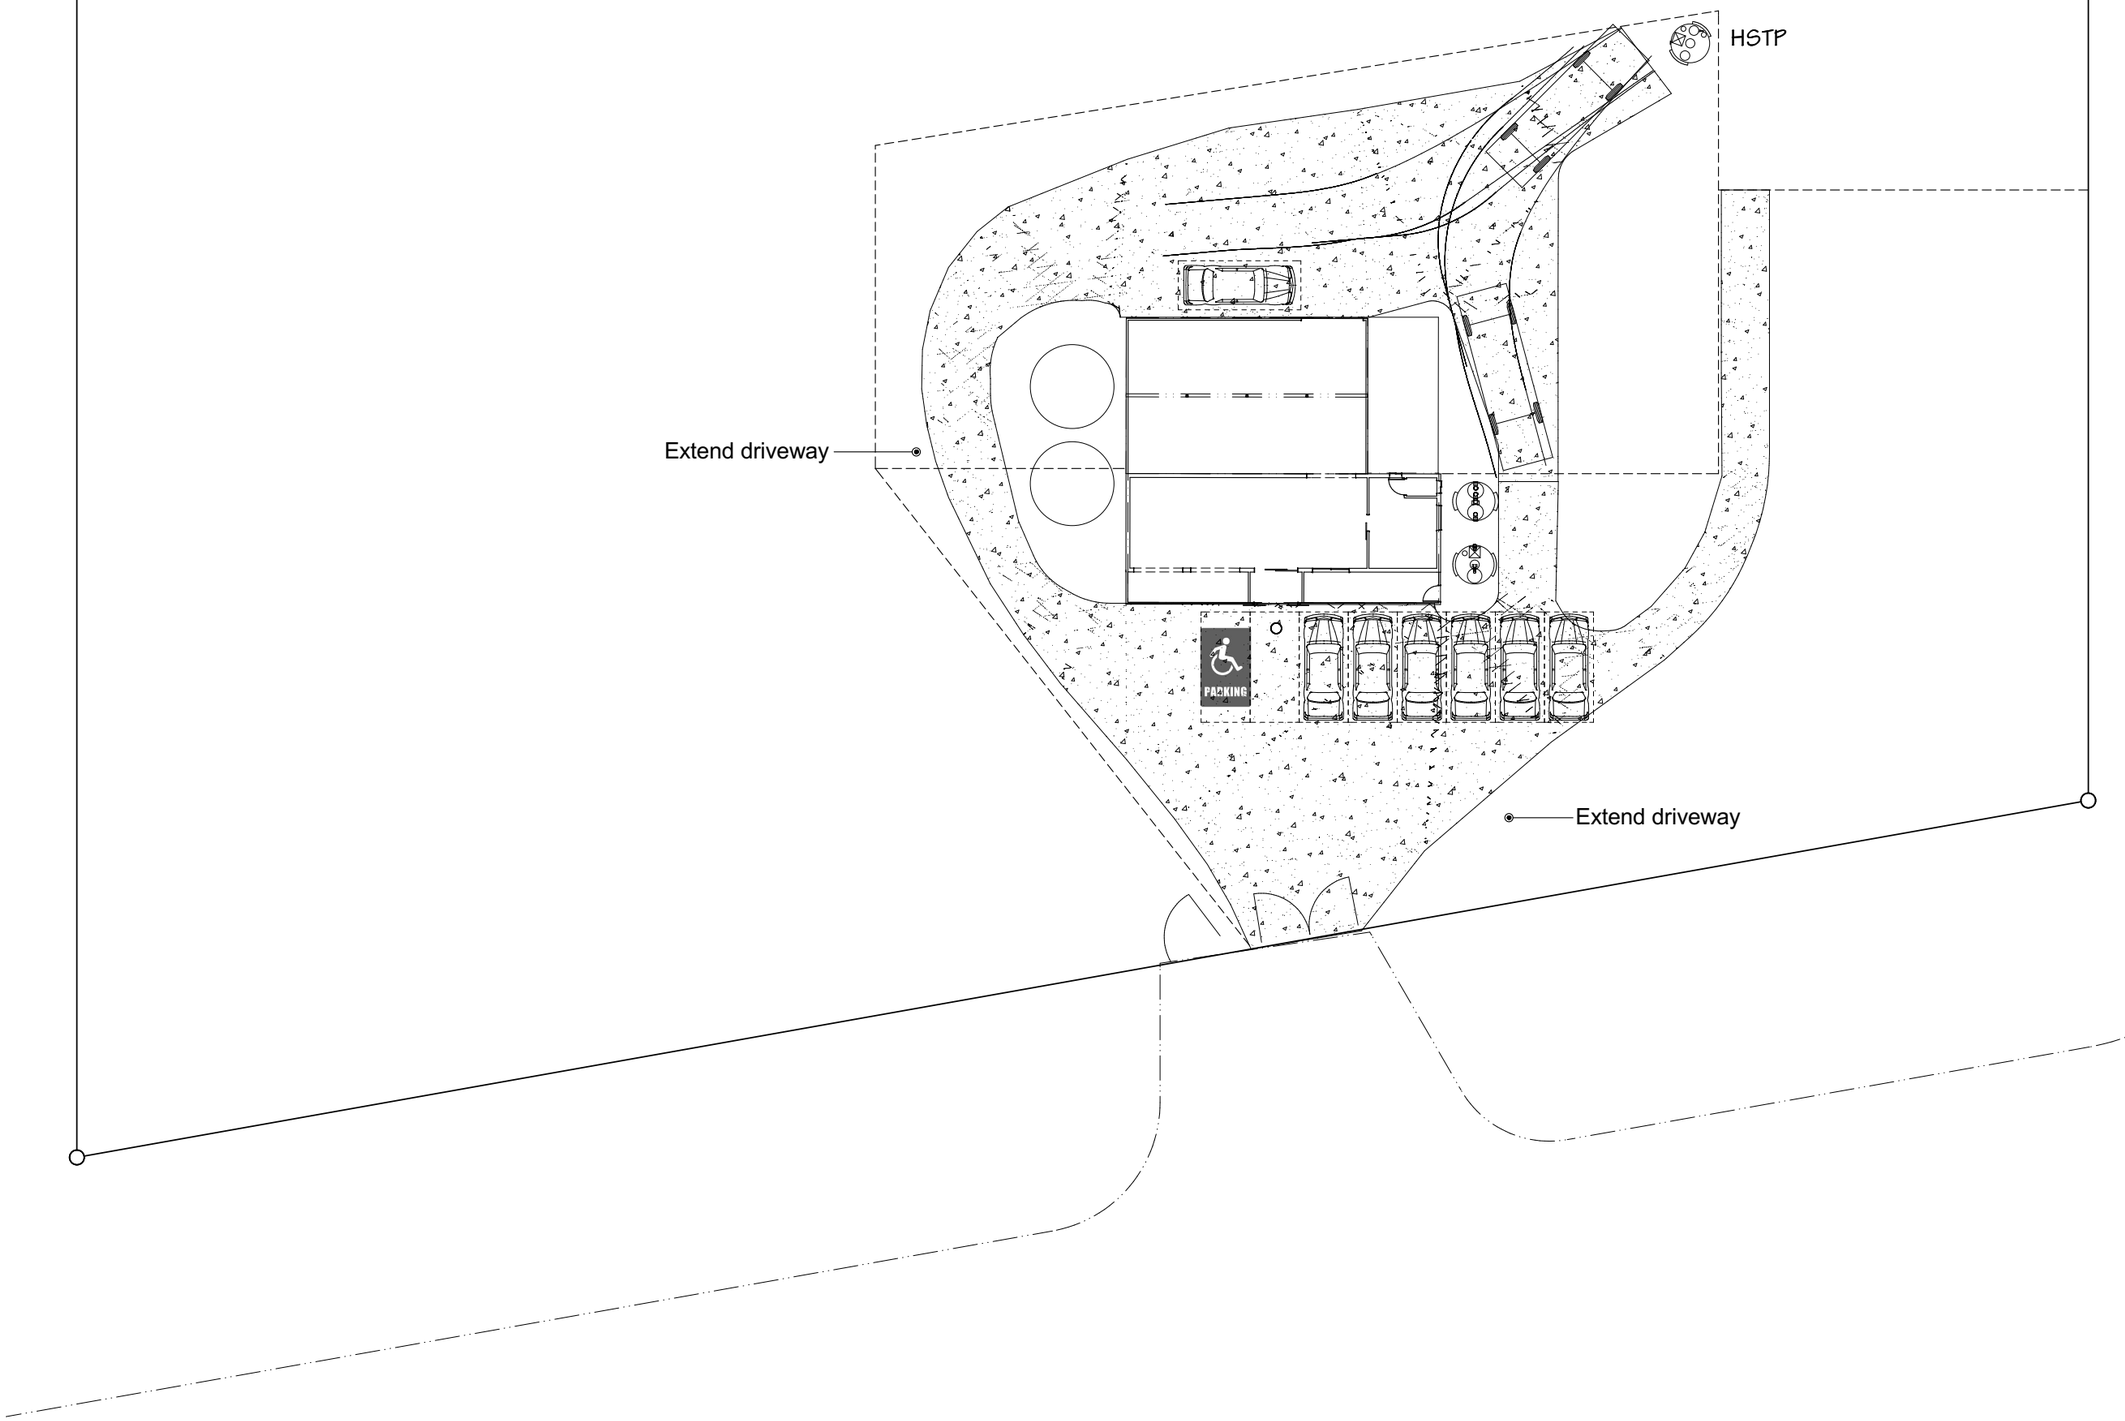

Proposed Alteration for
THE GRAZIERS BUTCHERY
13645 NEW ENGLAND Hwy
CAMBOOYA 4358
Lot 7 on RP 902282

ISSUE: PRELIM
PRINT DATE: 12/11/2026

JOB No: 26092 PAGE
© Copyright 3 / 5

SITE PLAN

SCALE 1:300

DRAFTING + DESIGN BY
MARABROOK Pty Ltd
QBCC Lic No: 1148304 t/as
PLANS BY DESIGN
t: 0418 889845
e: evan@plansbydesign.com.au
ABN 51 058 737 161
MEMBER

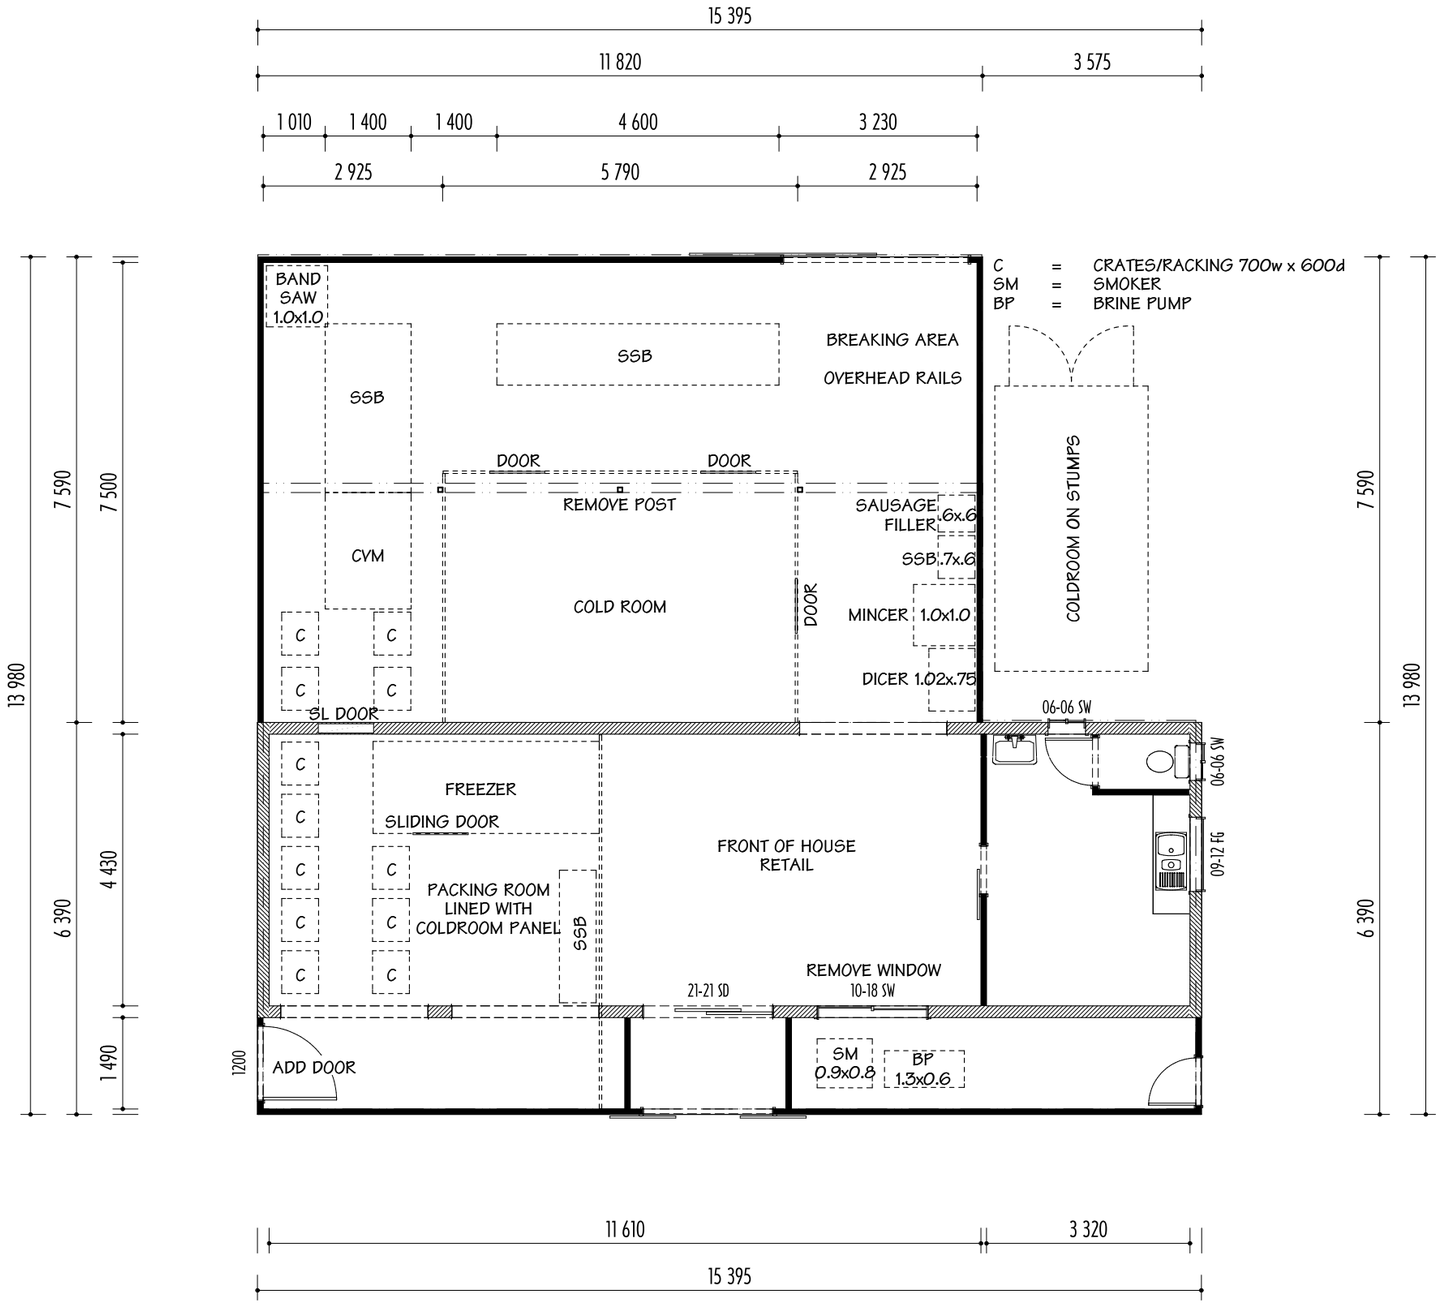

Proposed Alteration for
THE GRAZIERS BUTCHERY
13645 NEW ENGLAND Hwy
CAMBOOYA 4358
Lot 7 on RP 902282

ISSUE: PRELIM
PRINT DATE: 12/11/2026

JOB No: 26092 PAGE
© Copyright 4 / 5

FLOOR PLAN

SCALE 1:100 on A3 paper

DRAFTING + DESIGN BY
MARABROOK Pty Ltd
QBCC Lic No: 1148304 t/as
PLANS BY DESIGN
t: 0418 889845
e: evan@plansbydesign.com.au
ABN 51 058 737 161
MEMBER

ELEVATION 1
WESTERN

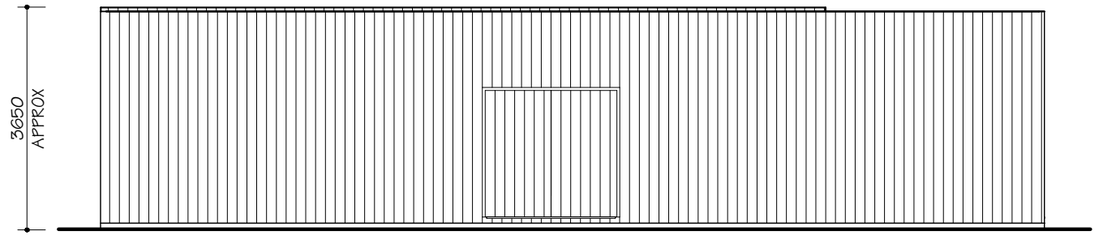

ELEVATION 2
NORTHERN

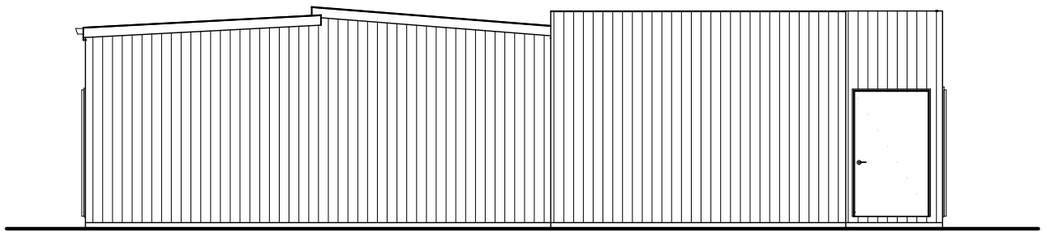

ELEVATION 3
EASTERN

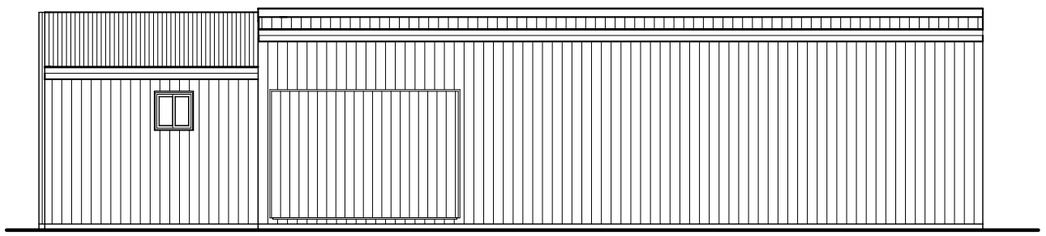

ELEVATION 4
SOUTHERN

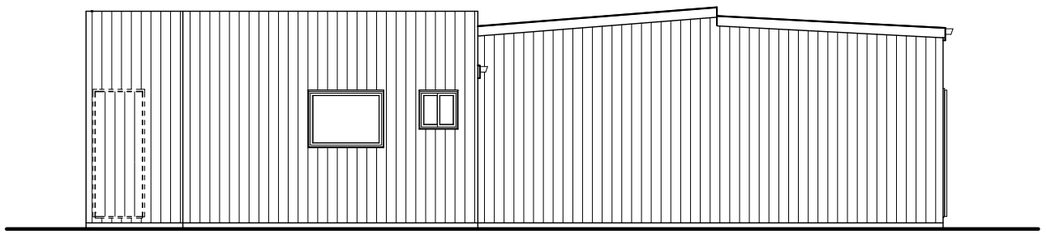

Proposed Alteration for
THE GRAZIERS BUTCHERY
13645 NEW ENGLAND Hwy
CAMBOOYA 4358
Lot 7 on RP 902282

ISSUE: PRELIM
PRINT DATE: 12/11/2026
JOB No: 26092 PAGE
© Copyright 5 / 5

ELEVATIONS
SCALE 1:100 on A3 paper