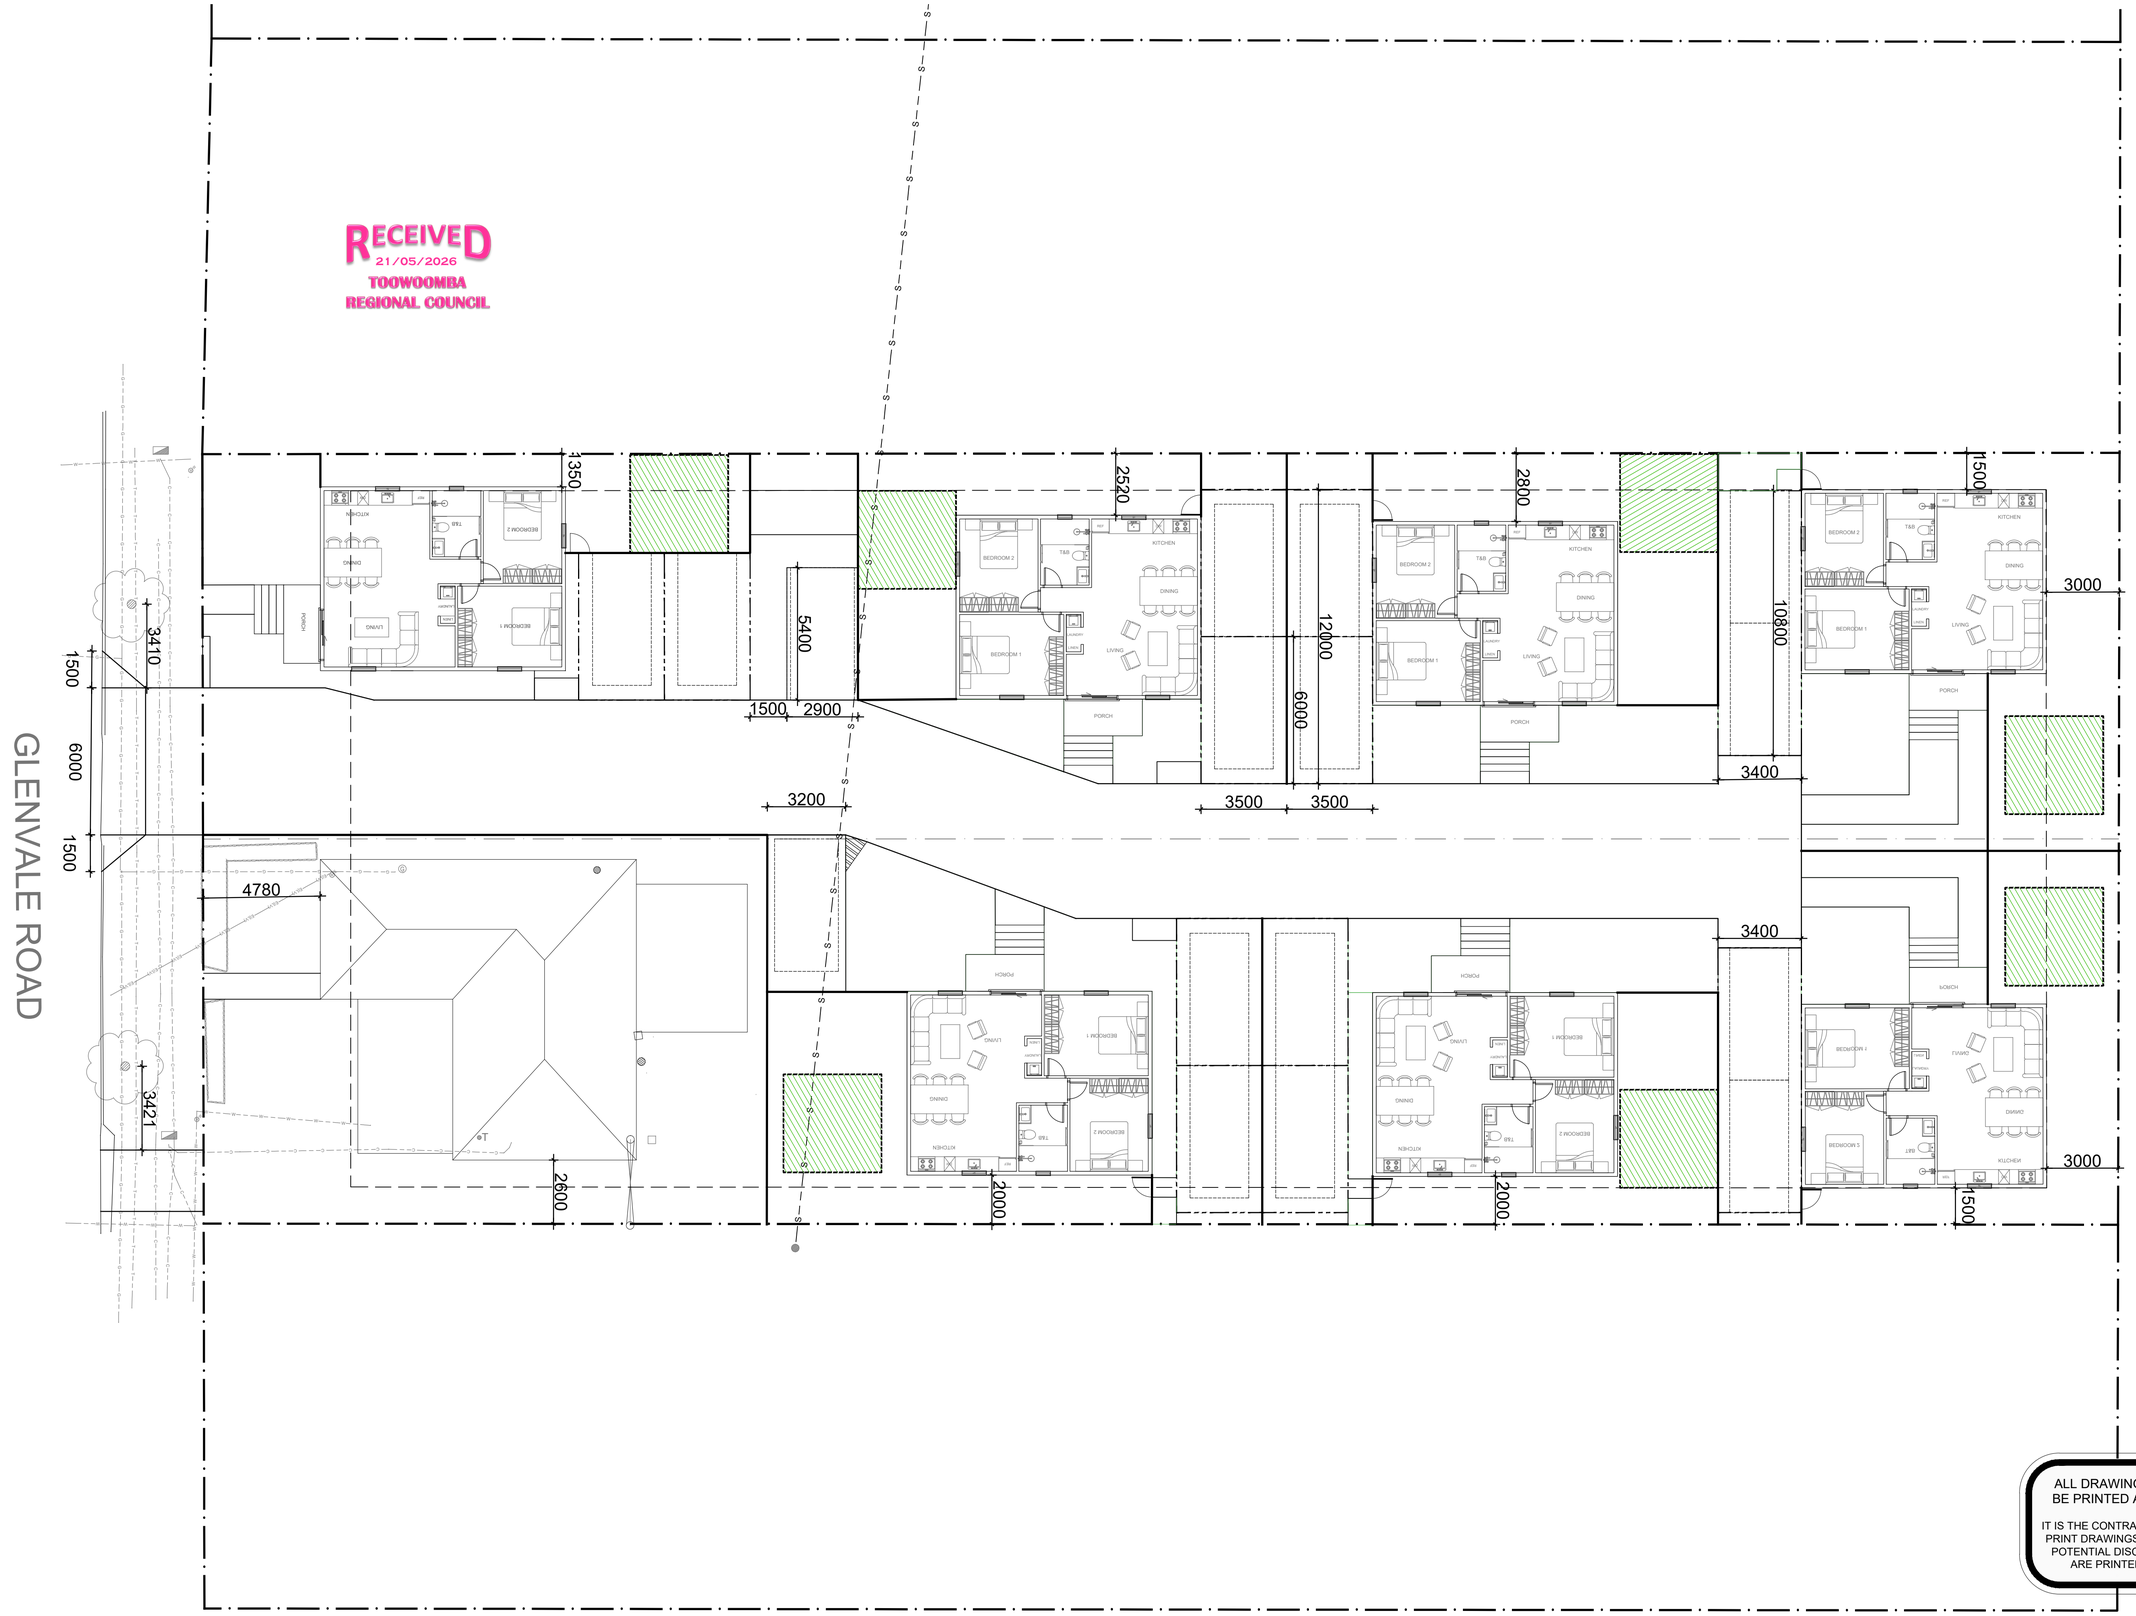

RECEIVED
21/05/2026
TOOWOOMBA
REGIONAL COUNCIL

ALL DRAWINGS ARE DESIGNED TO BE PRINTED AND READ IN COLOUR

IT IS THE CONTRACTORS' RESPONSIBILITY TO PRINT DRAWINGS IN COLOUR TO AVOID ANY POTENTIAL DISCREPANCIES IF DRAWINGS ARE PRINTED IN BLACK AND WHITE

PATH: L:\02 Projects\P0060000\P0063307_Glenvale Road\LA\02 Concept\02 Plans + Sects + Elevs\CAD\Work\P0063307_Glenvale Site Concept_DA_Rev B.dwg
PLOTTED BY: REBECCA PEAR
PAGE SETUP: ----
PLOT DATE: 14.04.2026
PLOT STYLE: URBIS_A1.CTB

URBIS

Glenvale Road

Site Plan Concept

Level 32, 300 George Street | Brisbane QLD 4000 Australia | +61 7 3007 3800 | URBIS Ltd | ABN 50 105 256 228

REV	DESCRIPTION	DWN	CHK	DATE
B	DA INFORMATION REQUEST	RP	RH	14.04.2026
A	DA INFORMATION REQUEST	NC	NC	09.04.2026

DISCLAIMER
Copyright by Urbis Ltd. This drawing or parts thereof may not be reproduced for any purpose or used for another project without the consent of Urbis. The plan must not be used for ordering, supply or installation and no relevance should be placed on this plan for any financial dealing of the land. This plan is conceptual and is for discussion purposes only and subject to further detail study, Council approval, engineering input, and survey. Cadastral boundaries, areas and dimensions are approximate only. Written figured dimensions shall take preference to scaled dimensions.

CLIENT
Jai Phillips

Scale: 1:125 @A1

PROJECT NO.	DATE
P0063307	14.04.26
DRAWING NO.	REVISION
01	B