RECEIVED
21/10/2026
TOOWOOMBA
REGIONAL COUNCIL

APPENDIX B – LAND AND WATER MANAGEMENT PLAN

CTF Solutions

382500 383000 383500 384000 384500 385000 385500 386000 386500 387000 387500 388000

6932500 6932000 6931500 6931000 6930500 6930000 6929500

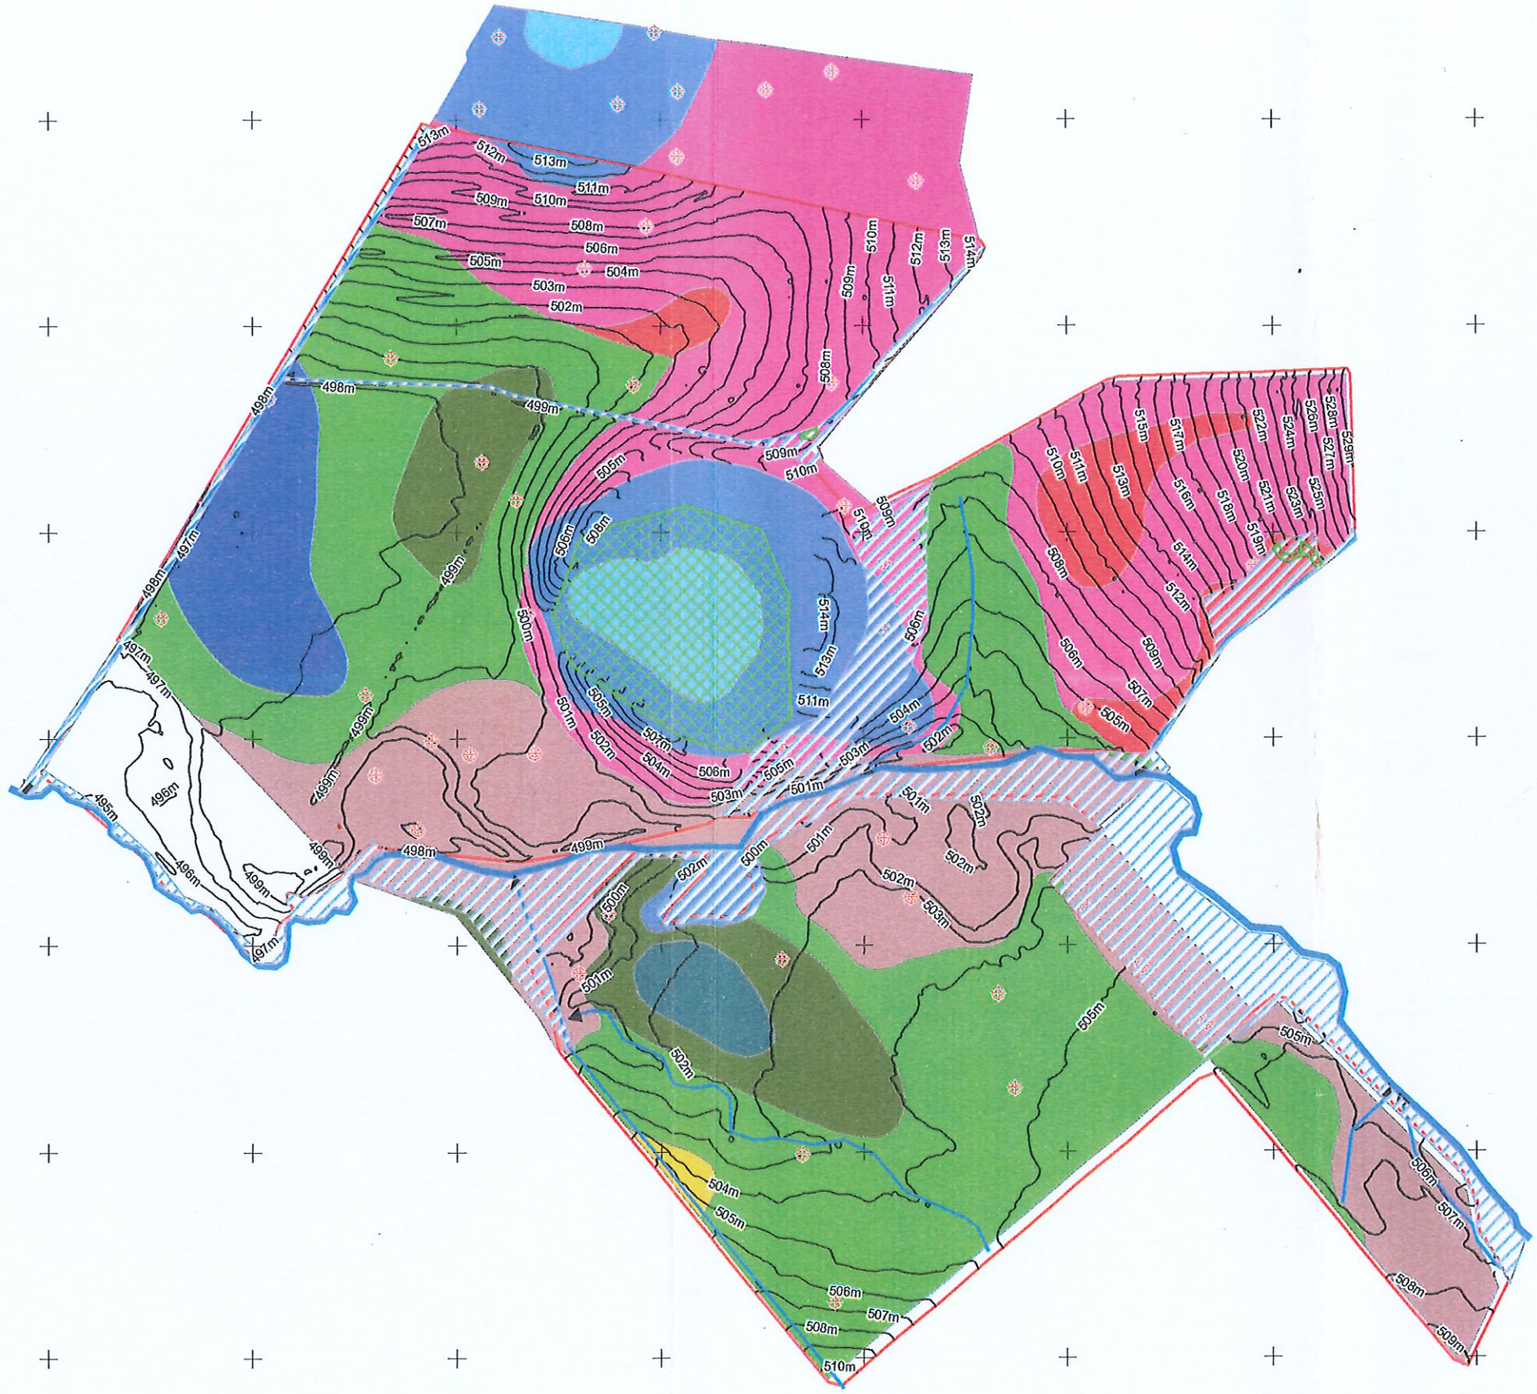

Legend

- Retained vegetation
- Buffer areas
- Drainage lines
- Emu Creek
- Soil sampling points
- 1m contours
- Topo boundary

Soil boundaries

Soil type

- Aberdeen
- Emu Creek
- Beauaraba
- Calcareous Vertosol
- Purrawunda
- Craigmore
- Irving
- Kenmuir
- Shallow Purrawunda
- Strongly Calcareous Vertosol

N

1:15,000

1 centimeter equals 150 meters

0 250 500 1,000 Meters

Land and Water Management Plan

Land - soils, topography and natural landscape features

'Marinya', Cambooya, QLD

Topoclimate Services Pty Ltd

CONTROLLED TRAFFIC FARMING CTF solutions

Prepared by: CTF Solutions, Dalby; Phone: 0428 157 208;
Email: tim@ctfsolutions.com.au; Web: www.ctfsolutions.com.au Date: 22/10/2007

Projection UTM (MGA Zone 56) ; Datum GDA 94

Soils mapping by Topoclimate Services Pty Ltd 2004; Phone: (02) 6651 6800; PO Box 47, Coffs Harbour NSW 2450; Web: www.topoclimate.com

Topographic mapping using RTK GPS (2cm accuracy), 35m-40m swath width. Relative survey only. Not AHD. Analysed by kriging, 40m search radius.

Whilst every care is taken to ensure the accuracy of this information, CTF Solutions makes no representations or warranties about its accuracy, reliability, completeness, or suitability for any particular purpose and disclaims all liability (including without limitation, liability in negligence) for all expenses, losses, damages (including indirect or consequential damage) and costs which you may incur as a result of this data being inaccurate in any way or for any reason

383000 383500 384000 384500 385000 385500 386000 386500

6932500 6932000 6931500 6931000 6930500

Mainline size: 6"
Mainline size: 8"
Mainline size: 6"
Mainline size: 8"
Mainline size: 6"
Mainline size: 8"
Mainline size: 6"

License #: 37060 - not used
License #: 17940 - 18000 gal/hr
License #: 66592 - 9000 gal/hr
25000
License #: 34607 - not used

Legend

- I Irrigation Bores
- B Bubbler
- S Stock & domestic bores
- P Pumps
- H Hydrants
- Main access tracks
- Head-ditch
- Existing mains
- Proposed Irrigation Paddock
- Irrigated paddocks
- Topo boundary

N

1:10,000

1 centimeter equals 100 meters

0 250 500 1,000 Meters

Land and Water Management Plan

Pumping, storage and distribution

'Marinya', Cambooya, QLD

CONTROLLED TRAFFIC FARMING CTF solutions

Prepared by: CTF Solutions, Dalby; Phone: 0428 157 208;
Email: tim@ctfsolutions.com.au ; Date: 07/11/2007

Projection UTM (MGA Zone 56) ; Datum GDA 94

IKONOS 1m pixel satelite imagery. Copyright Space Imaging 2005. Captured 21/8/2005.

Whilst every care is taken to ensure the accuracy of this information, CTF Solutions makes no representations or warranties about its accuracy, reliability, completeness, or suitability for any particular purpose and disclaims all liability (including without limitation, liability in negligence) for all expenses, losses, damages (including indirect or consequential damage) and costs which you may incur as a result of this data being inaccurate in any way or for any reason