


TOOWOOMBA
KARARA ROAD

GALL ROAD



Note:

This plan was prepared for Rebecca Doyle as a proposed subdivision to accompany a subdivision application to the Toowoomba Regional Council and should not be used for any other purpose. The dimensions, areas and total number of lots shown hereon are subject to field survey and also to the requirements of Council and any other relevant legislation. In particular, no reliance should be placed on this plan for any financial dealings involving the land. Service alignments shown are approximate only and have been plotted from DBYD records. Contours have been sourced from QLD Globe data and are shown at 10m intervals. This note is an integral part of this plan.

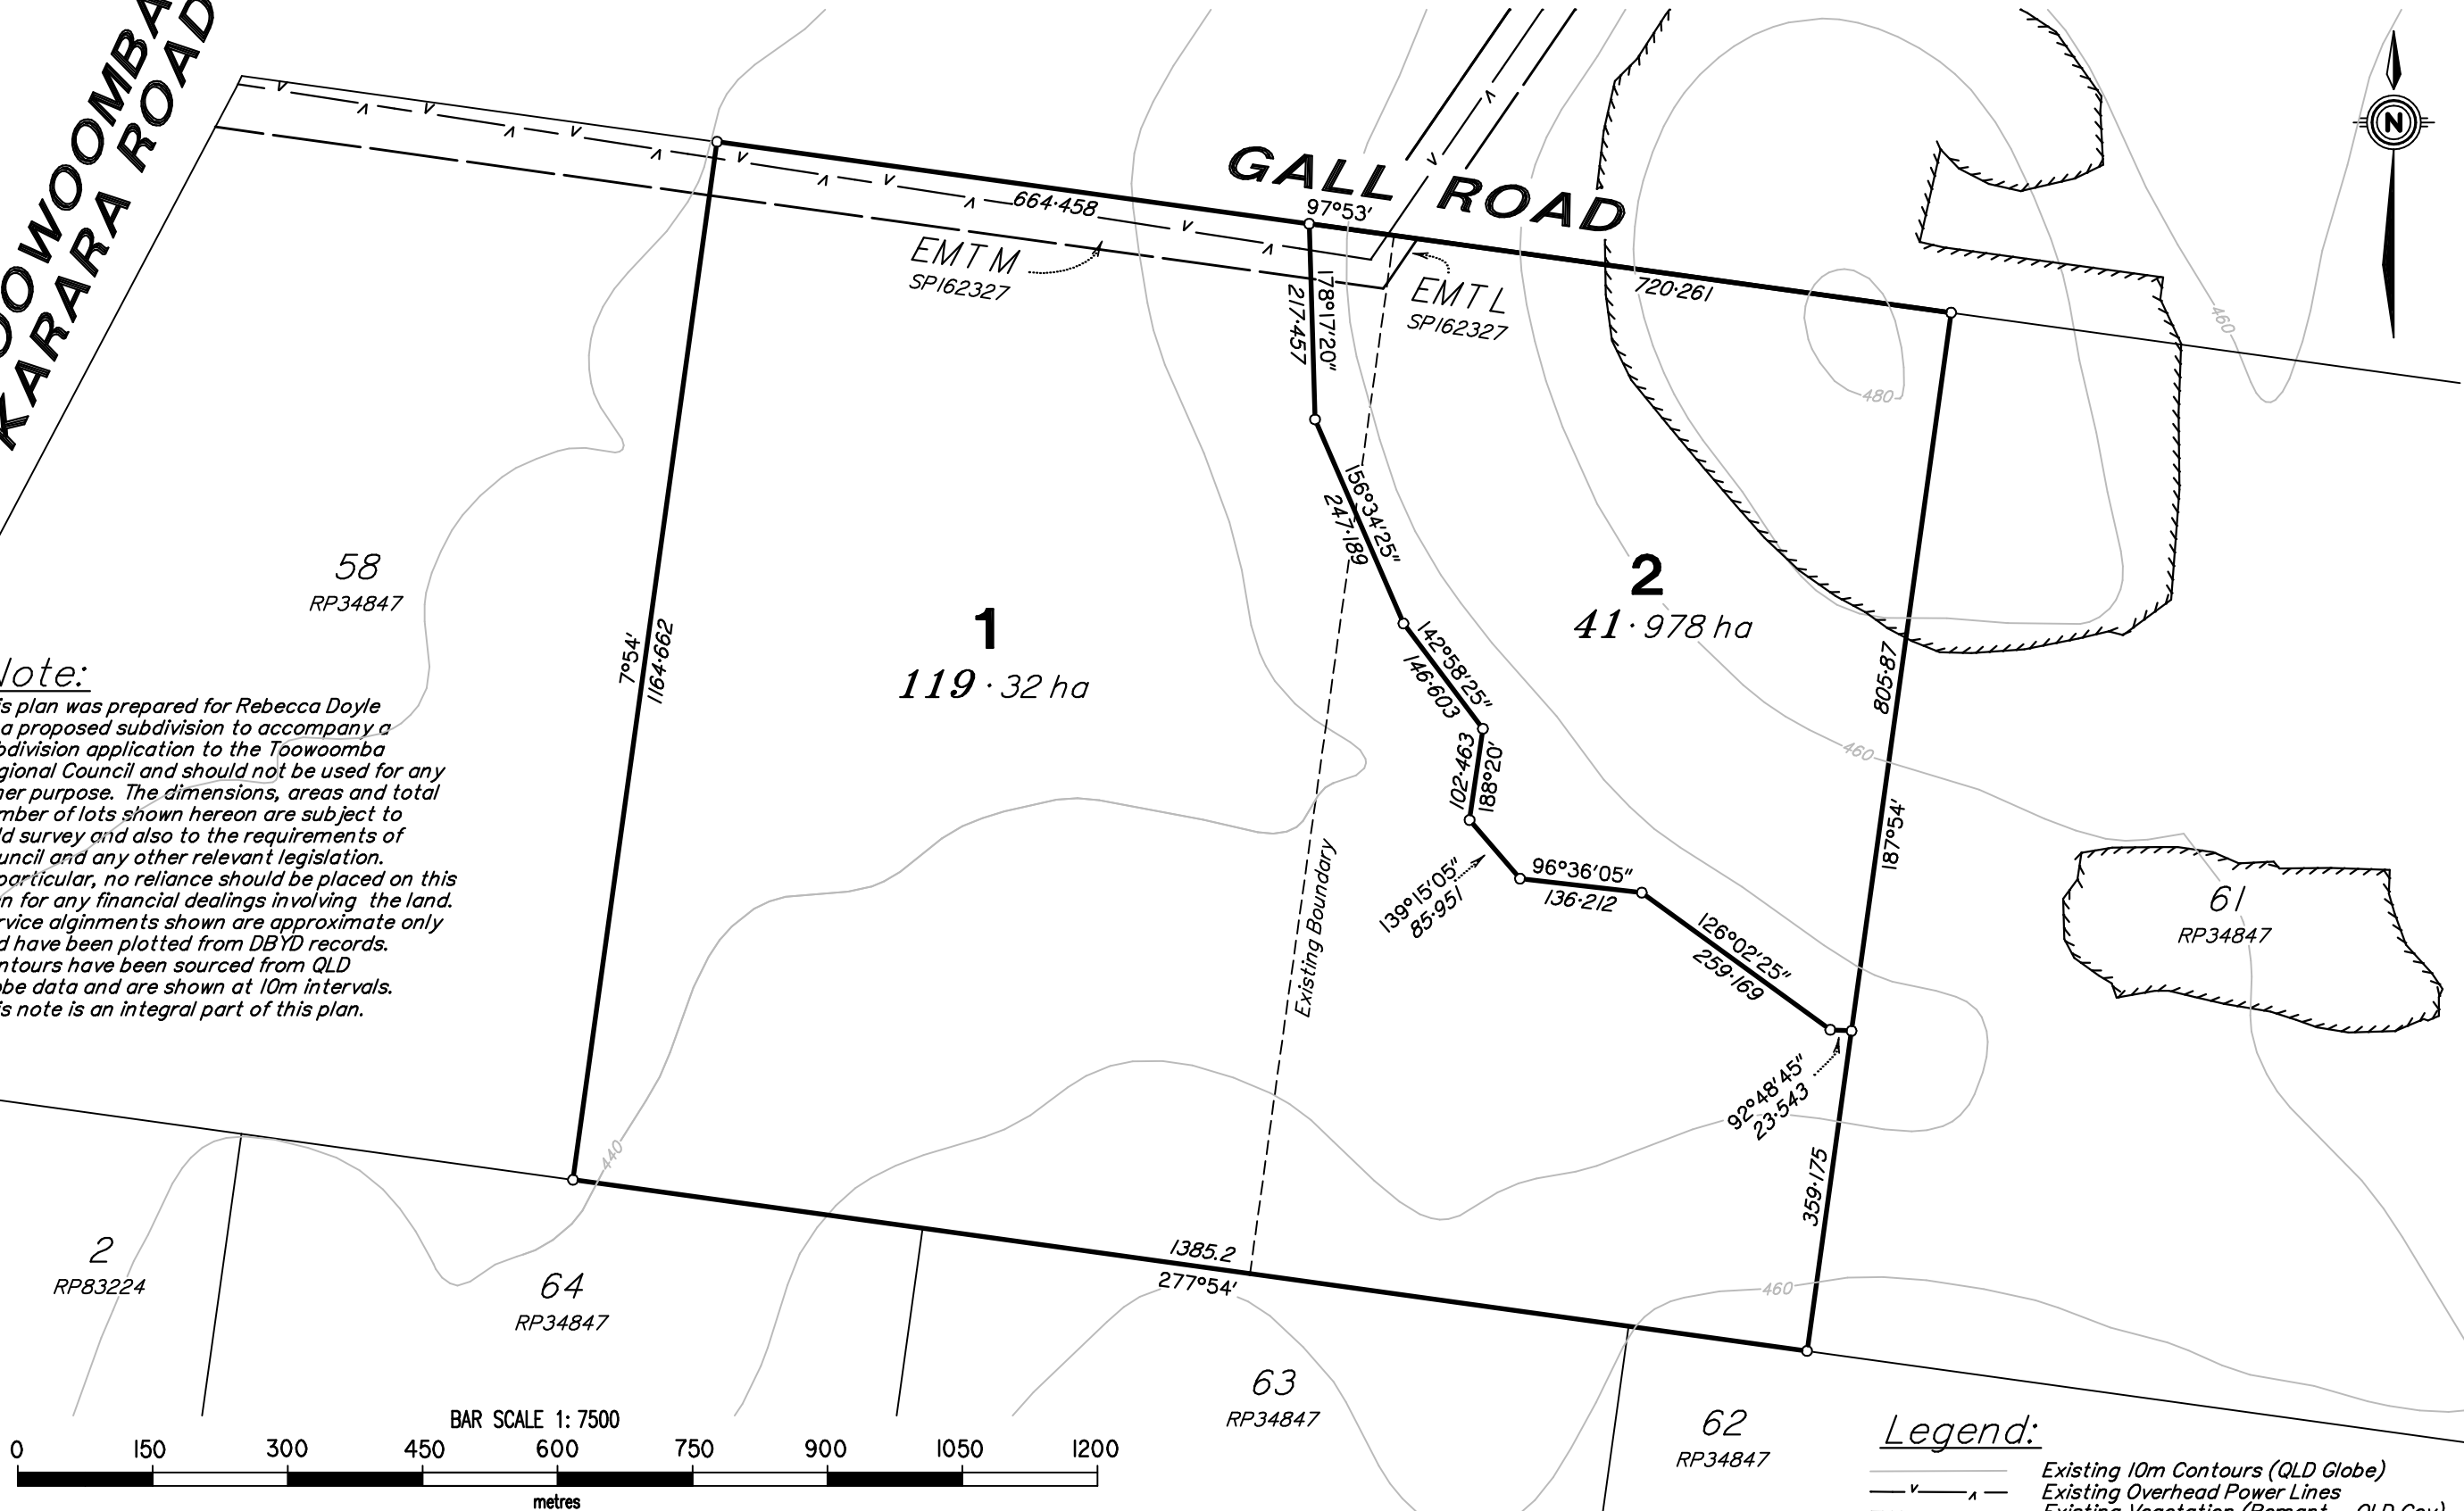

Rebecca Doyle

SMK
LAND SURVEYORS Pty Ltd

64 Mort St, North Toowoomba QLD 4350
Ph: 07 4646 4294 www.smkls.com.au
Email: admin@smkls.com.au

Associated Company SMK QLD Pty Ltd
Goondiwindi - Brisbane

PLAN SHOWING PROPOSED LOTS 1 & 2
CANCELLING LOT 59 & 60 ON RP34847
59-60 GALL ROAD

LOCALITY FELTON

Drawn JLE

15/06/26

Checked

DPL

15/06/26

FBK


-

26-076

SCALE: 1:7500

A3

26-076-1

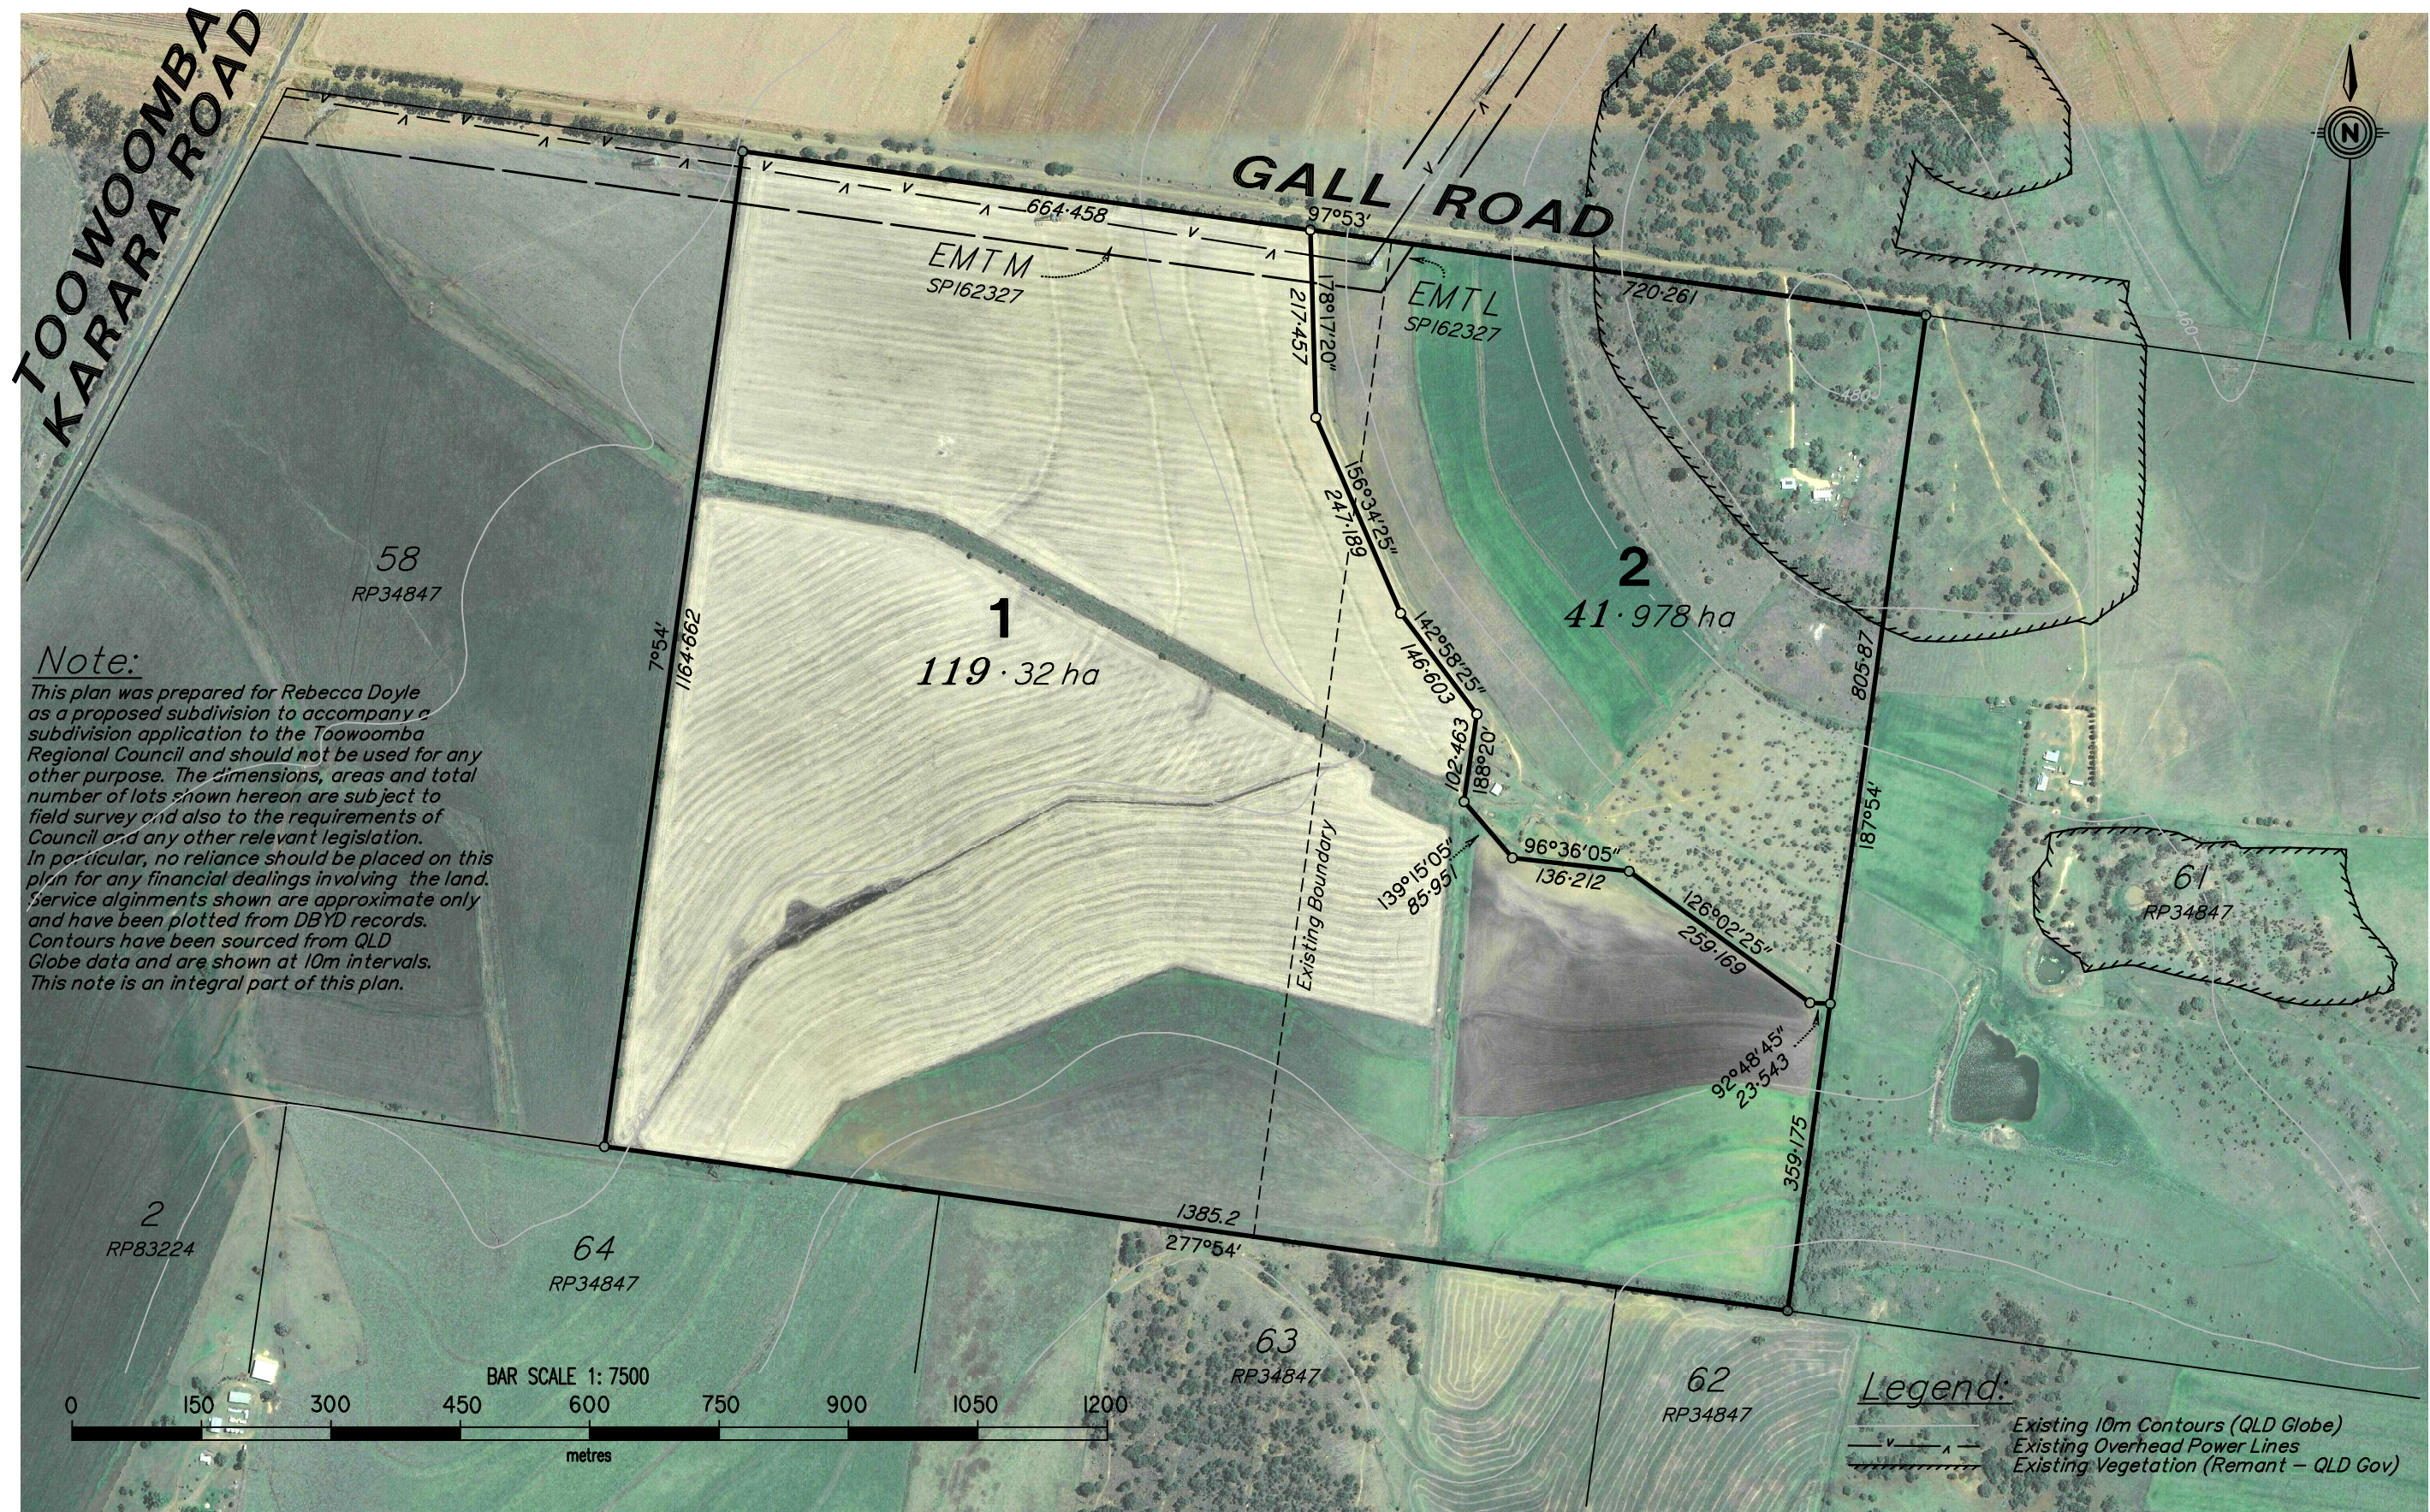

Note:

This plan was prepared for Rebecca Doyle as a proposed subdivision to accompany a subdivision application to the Toowoomba Regional Council and should not be used for any other purpose. The dimensions, areas and total number of lots shown hereon are subject to field survey and also to the requirements of Council and any other relevant legislation. In particular, no reliance should be placed on this plan for any financial dealings involving the land. Service alignments shown are approximate only and have been plotted from DBYD records. Contours have been sourced from QLD Globe data and are shown at 10m intervals. This note is an integral part of this plan.

Legend:

Existing 10m Contours (QLD Globe)
Existing Overhead Power Lines
Existing Vegetation (Remant - QLD Gov)

Rebecca Doyle

SMK

LAND SURVEYORS Pty Ltd

64 Mort St, North Toowoomba QLD 4350
Ph: 07 4646 4294 www.smkls.com.au
Email: admin@smkls.com.au

Associated Company SMK QLD Pty Ltd
Goondiwindi - Brisbane

PLAN SHOWING PROPOSED LOTS 1 & 2
CANCELLING LOT 59 & 60 ON RP34847
59-60 GALL ROAD

26-076

SCALE: 1:7500

A3

26-076-1

LOCALITY FELTON

Drawn JLE 15/06/26

Checked DPL 15/06/26 FBK -