


APPENDIX E - ENGINEERING SERVICES LAYOUT PLAN

ADG Engineers


LEGEND

- 12.0 EXISTING SURFACE CONTOURS
- SITE BOUNDARY
- EXISTING PROPERTY BOUNDARY
- S EXISTING SEWER
- dS-dS EXISTING SEWER (RECORDS)
- W EXISTING WATER
- dW-dW EXISTING WATER (RECORDS)
- OE EXISTING OVERHEAD ELECTRICITY
- dSWD EXISTING STORMWATER
- EXISTING FIRE HYDRANT
- PROPOSED FIRE HYDRANT
- PROPOSED SLUICE VALVE
- PROPOSED WATER METER
- S PROPOSED SEWER
- W PROPOSED WATER
- LIMIT OF WORKS

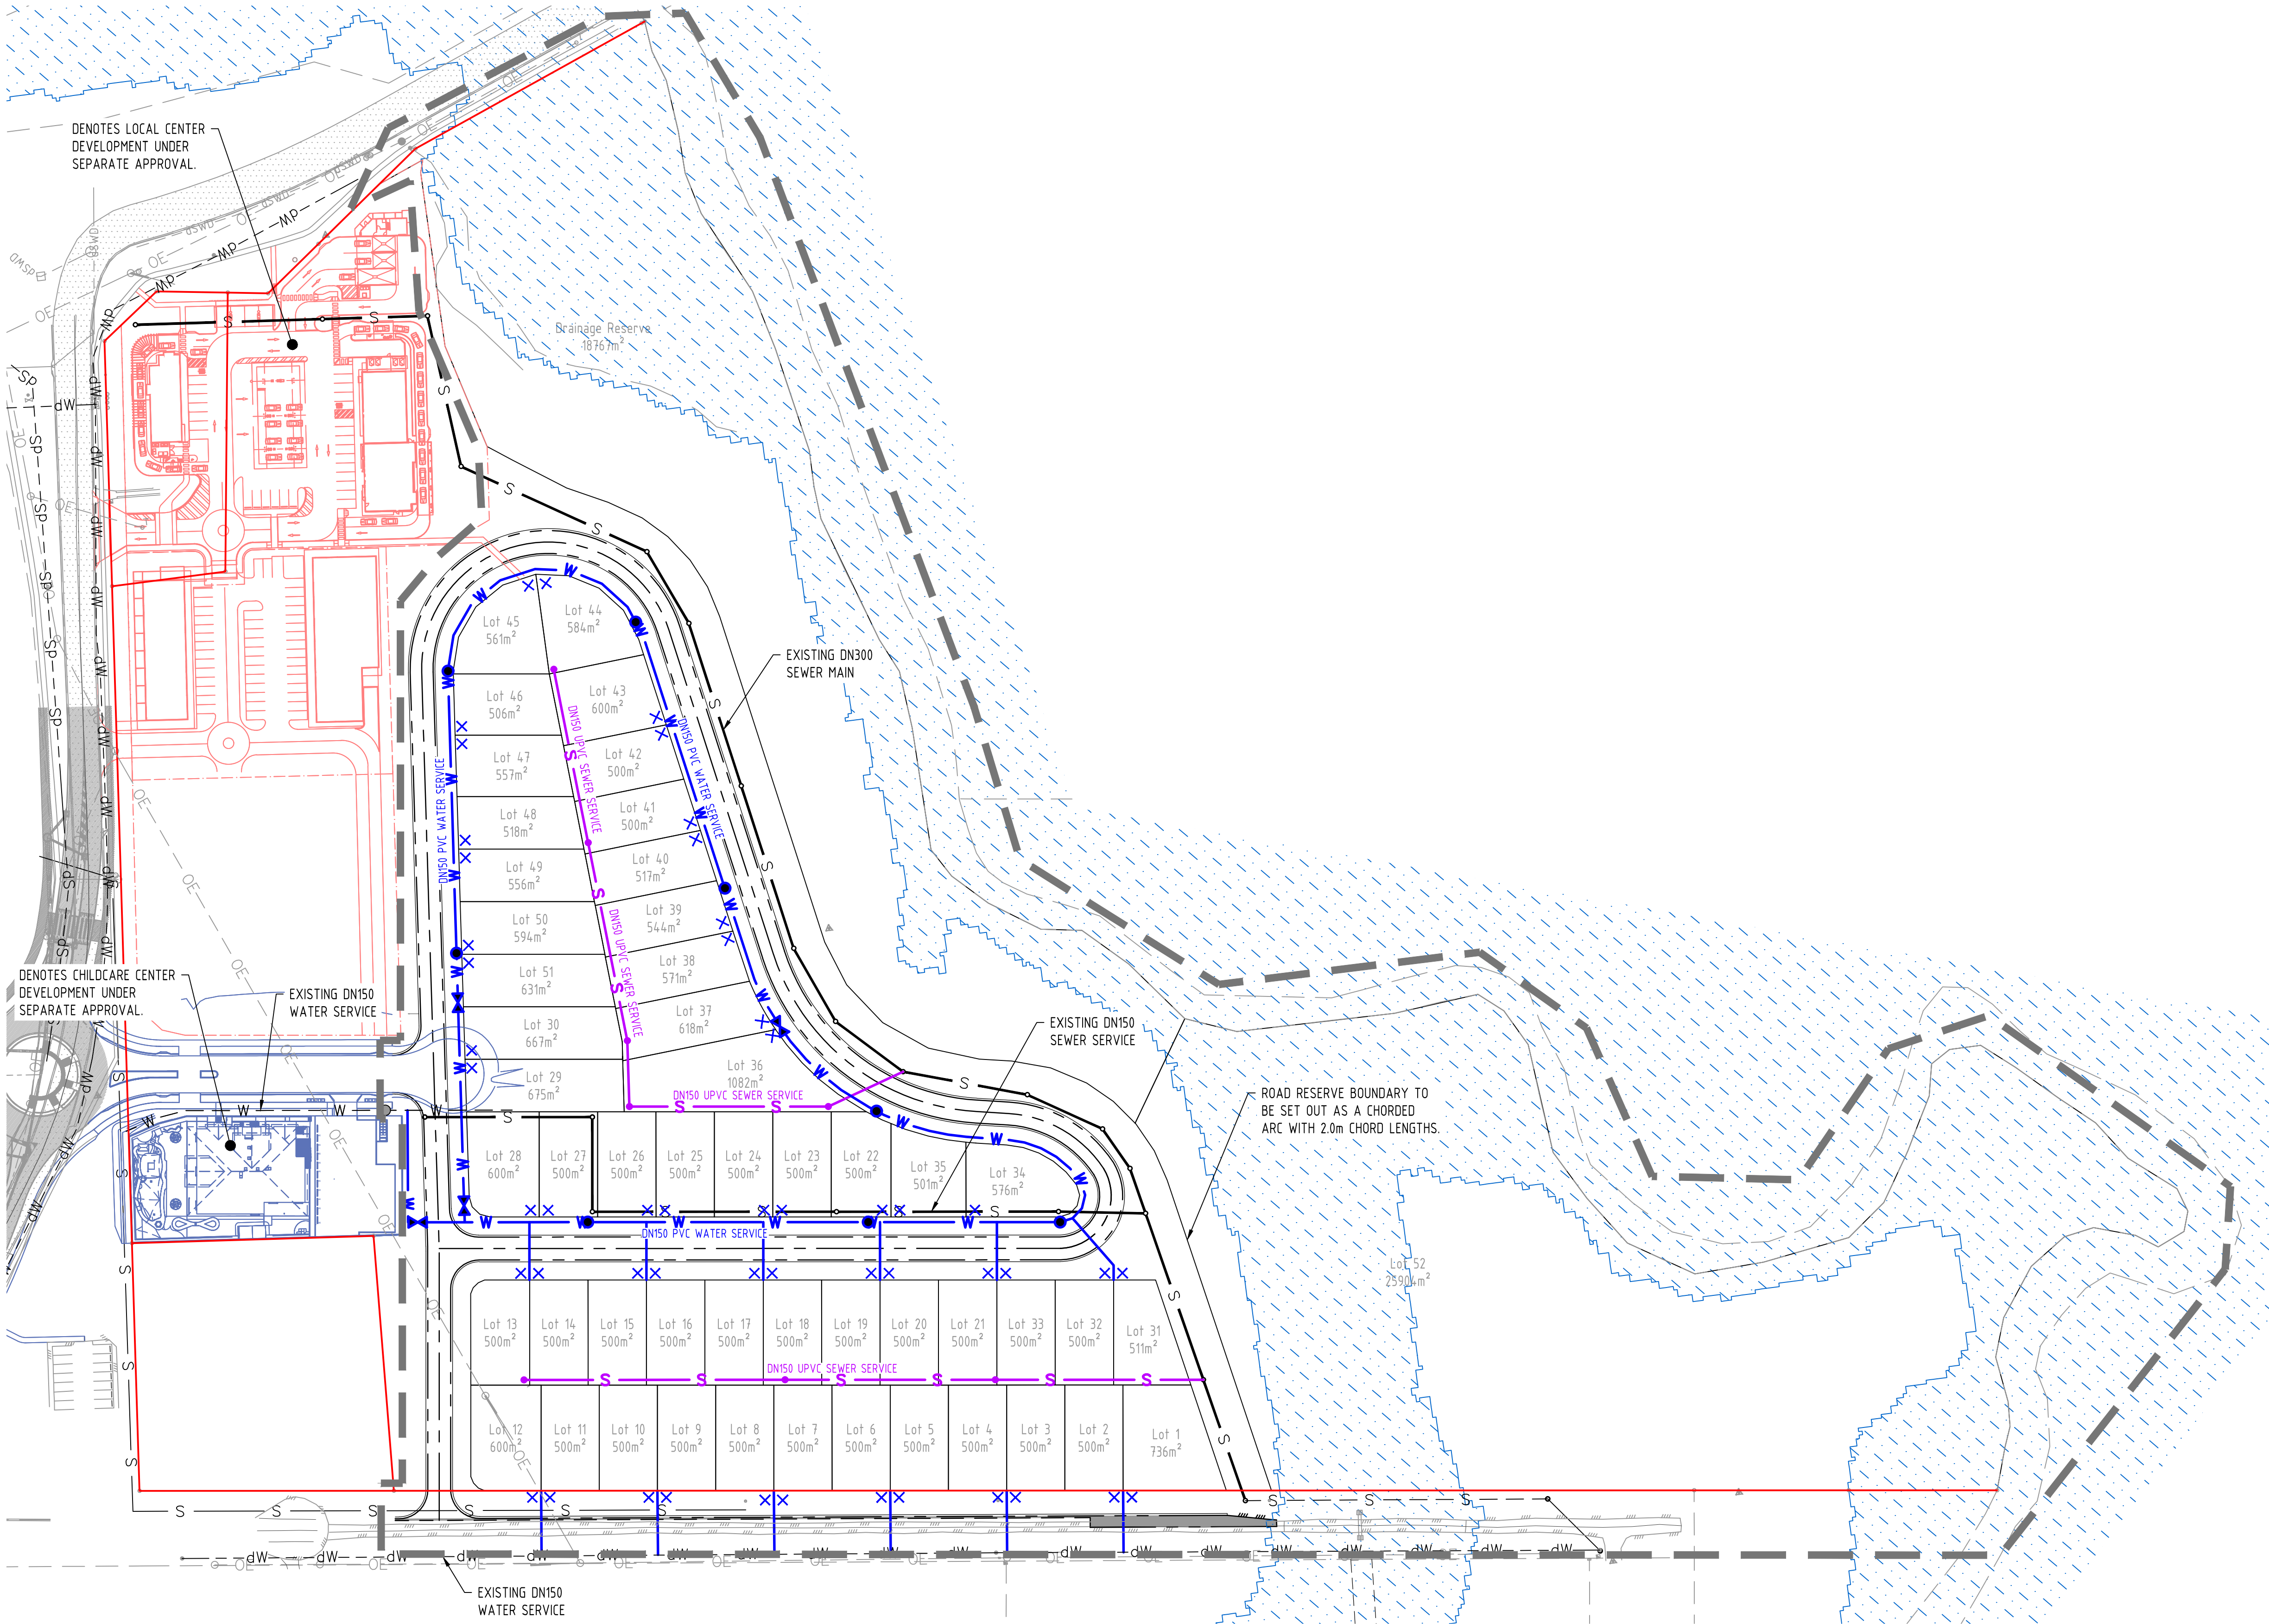

ISSUED FOR
APPROVAL

02	09.09.26	ISSUE FOR APPROVAL	JH	BL	
01	27.08.26	ISSUE FOR APPROVAL	KO	JLE	
Rev	Date	Description	By	CHK	

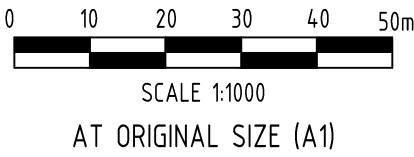

Client J & R MCNAMARA INVESTMENT TRUST
Project Name WESTERN SUBDIVISION 7 MERINGANDAN SHIRLEY ROAD, MERINGANDAN WEST

Discipline CIVIL	Status APPROVAL
Designed By JLE	Checked By BL
Project No. 25195.006	Drawn By KO
Approved By SC	
Scale at A1 1:1000	
The concepts and information contained in this document are the copyright of ADG Engineers (Aust) Pty Ltd. Use or copying of the document in whole or in part without the written permission of ADG Engineers (Aust) Pty Ltd constitutes an infringement of copyright. Do not scale drawings. If in doubt, ask!	

Title ENGINEERING SERVICES LAYOUT PLAN
Drawing No. DA05
Revision 02